


CURVE TABLE				
CURVE	RADIUS	DELTA ANGLE	CHORD BEARING	CHORD LENGTH
C1(F)	50.00'	45°20'18"	N.36°01'28"E.	38.54'
C1(P)	50'			39'
C2(F)	419.74'	28°31'52"	S.72°57'33"W.	206.86'
C2(P)	419.74'			209.02'
C3(F)	50.00'	58°59'00"	N.42°40'05"E.	49.23'
C3(P)	50'			51.47'
C4(F)	419.74'	2°43'48"	N.88°35'23"E.	20.00'
C4(P)	419.74'			20.00'
C5(F)	127.56'	20°35'09"	N.21°15'28"E.	45.59'
C5(P)	127.56'			45.83'
C6(F)	12.63'	71°45'40"	N.65°58'48"E.	14.81'
C6(P)	12.63'			15.82'

LEGEND

- (P) - DENOTES PLAT DATA
(F) - DENOTES FIELD MEASUREMENT
MHWL - DENOTES MEAN HIGH WATER LINE
- DENOTES WOOD PILING
- DENOTES SANITARY SEWER CLEANOUT
- DENOTES SANITARY SEWER MAIN HOLE
- DENOTES WOOD UTILITY POWER POLE
- DENOTES CEDAR TREE & SIZE
- DENOTES FIG TREE & SIZE
- DENOTES NORFOLK PINE TREE & SIZE
- DENOTES PINE TREE & SIZE
- DENOTES SEA GRAPE TREE & SIZE
- DENOTES UMBRELLA TREE & SIZE
- DENOTES UNKNOWN TREE & SIZE
- DENOTES PALM TREE
- DENOTES SPOT ELEVATION
- DENOTES OVERHEAD UTILITY WIRE

PROPOSED RESIDENCE

F.F.E. = 9.5' (NAVD)
1 STORY C.B.S. CONSTRUCTION
UP TO 7' COURSE STEM WALL @ HOUSE, CI-20
UP TO 2' COURSE @ POOL, CI-20

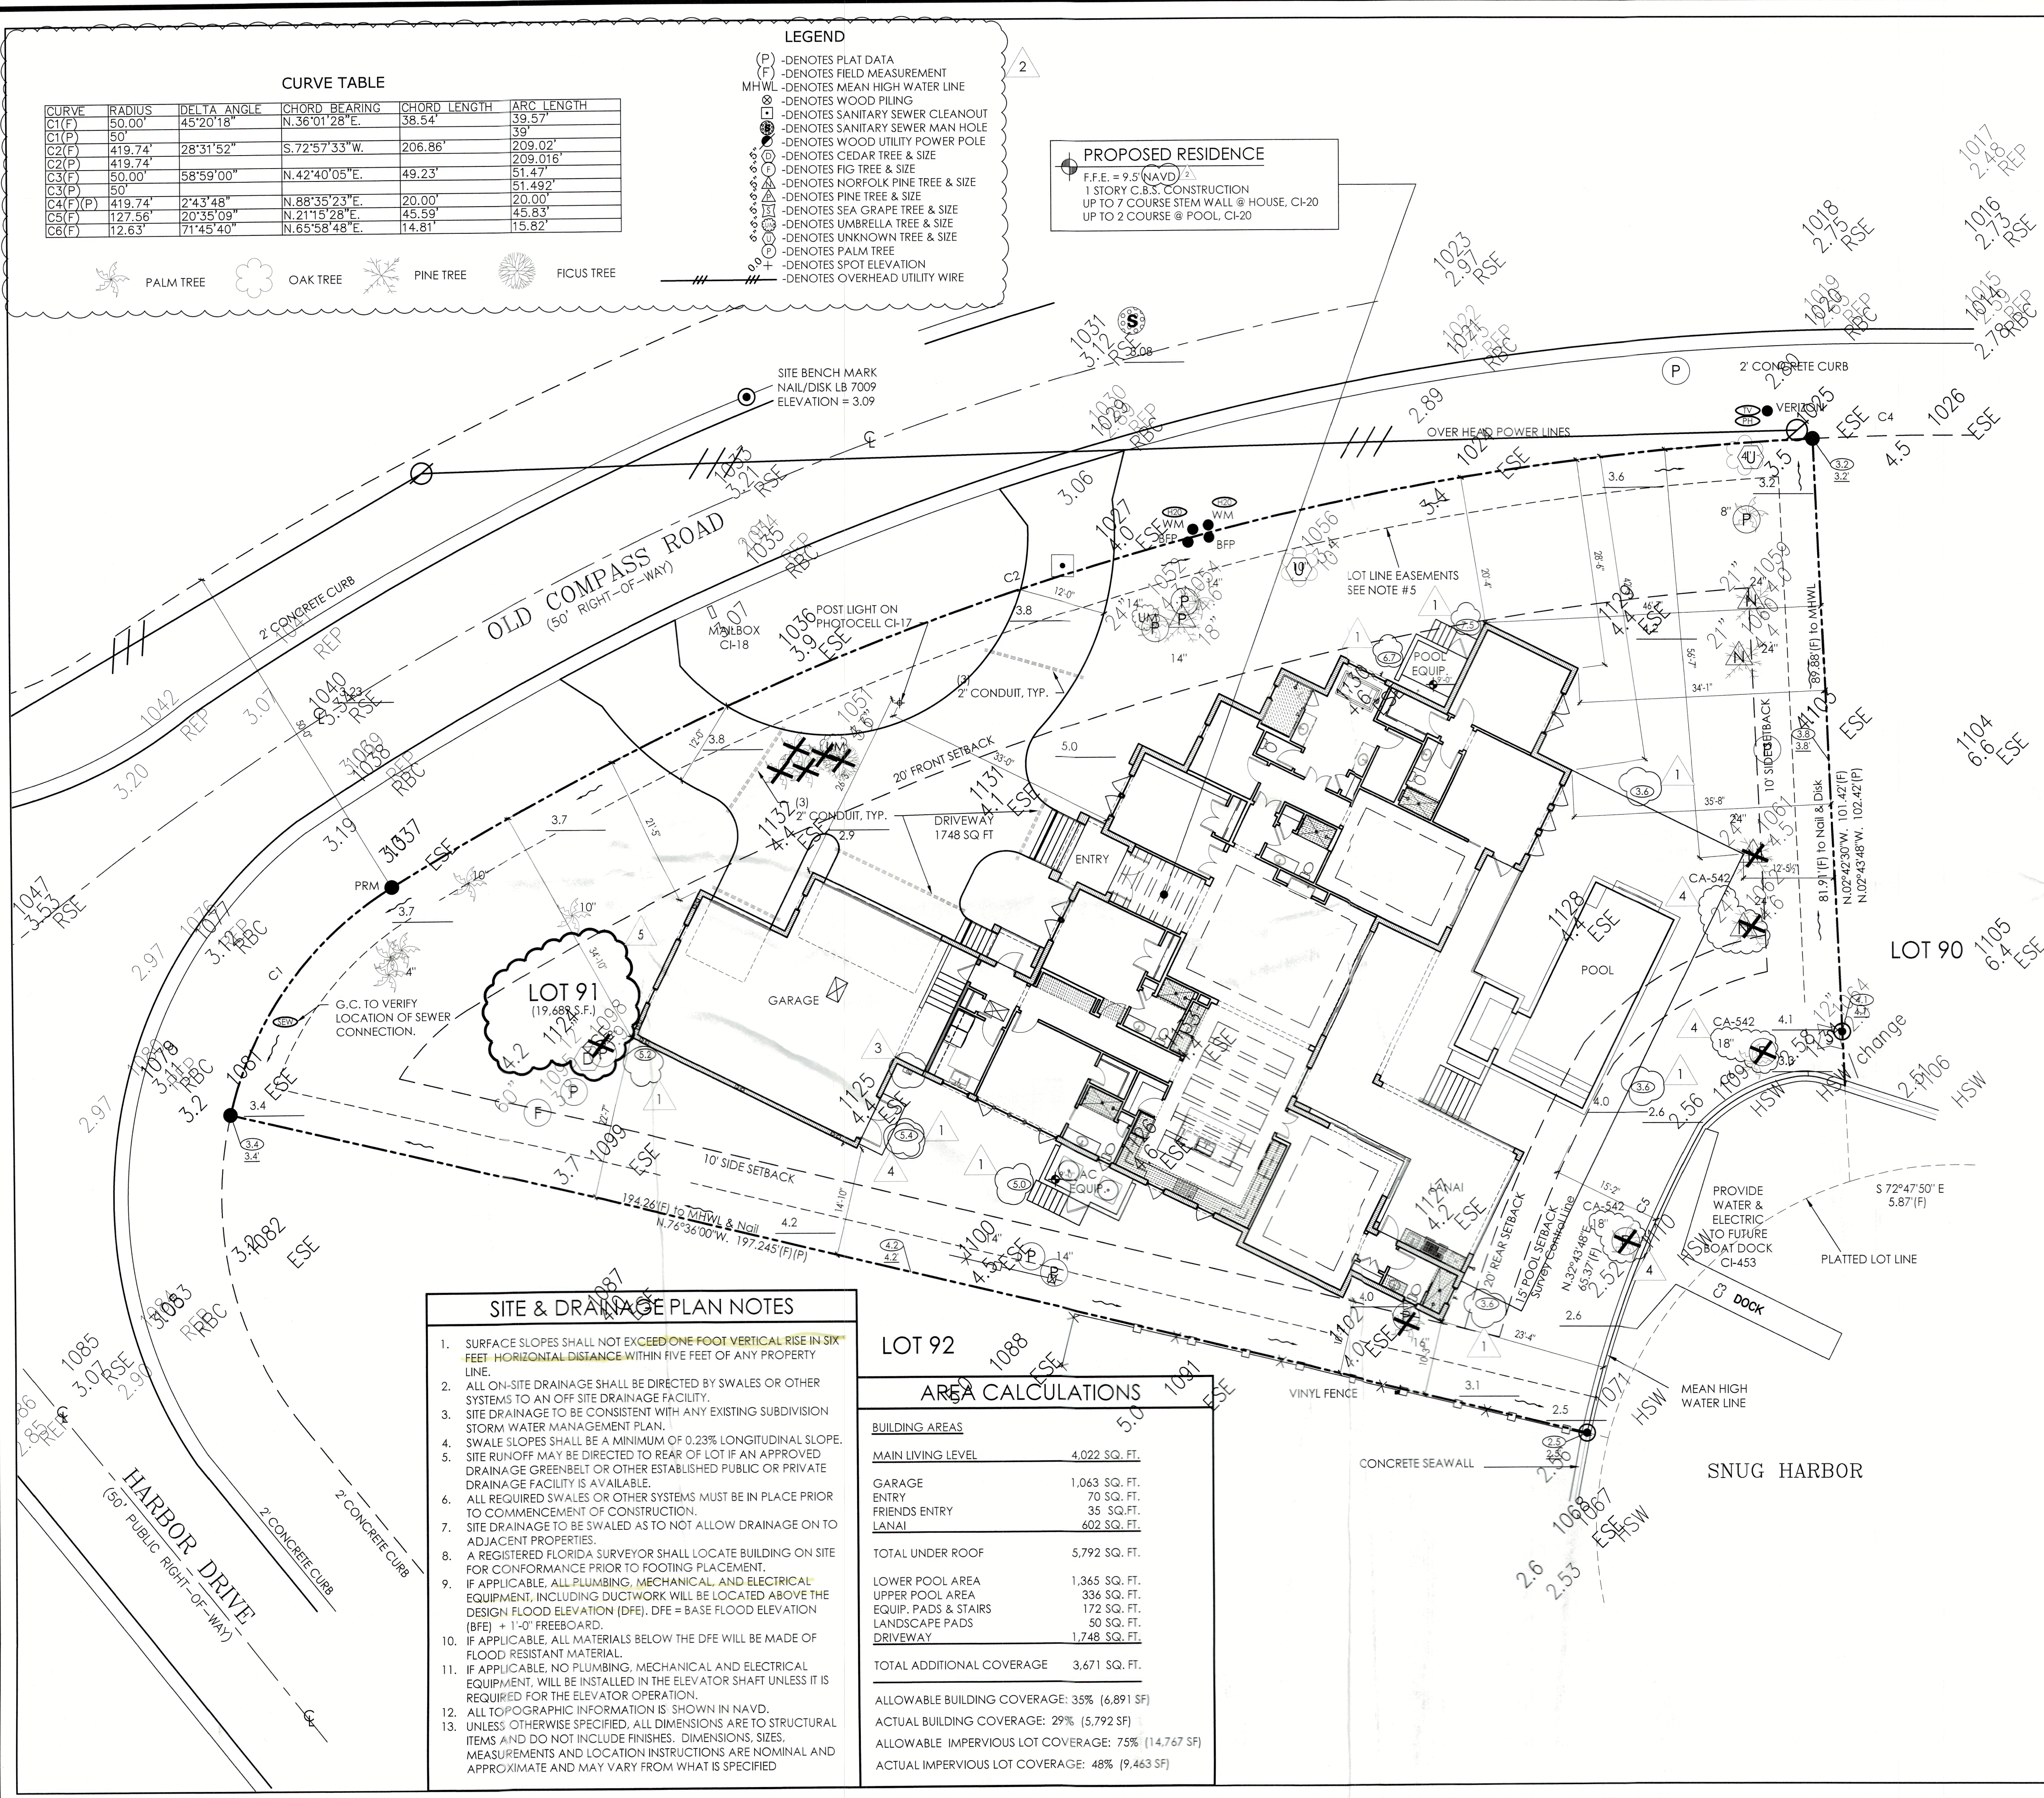

SITE & DRAINAGE PLAN NOTES

- SURFACE SLOPES SHALL NOT EXCEED ONE FOOT VERTICAL RISE IN SIX FEET HORIZONTAL DISTANCE WITHIN FIVE FEET OF ANY PROPERTY LINE.
- ALL ON-SITE DRAINAGE SHALL BE DIRECTED BY SWALES OR OTHER SYSTEMS TO AN OFF SITE DRAINAGE FACILITY.
- SITE DRAINAGE TO BE CONSISTENT WITH ANY EXISTING SUBDIVISION STORM WATER MANAGEMENT PLAN.
- SWALE SLOPES SHALL BE A MINIMUM OF 0.23% LONGITUDINAL SLOPE. SITE RUNOFF MAY BE DIRECTED TO REAR OF LOT IF AN APPROVED DRAINAGE GREENBELT OR OTHER ESTABLISHED PUBLIC OR PRIVATE DRAINAGE FACILITY IS AVAILABLE.
- ALL REQUIRED SWALES OR OTHER SYSTEMS MUST BE IN PLACE PRIOR TO COMMENCEMENT OF CONSTRUCTION.
- SITE DRAINAGE TO BE SWALED AS TO NOT ALLOW DRAINAGE ON TO ADJACENT PROPERTIES.
- A REGISTERED FLORIDA SURVEYOR SHALL LOCATE BUILDING ON SITE FOR CONFORMANCE PRIOR TO FOOTING PLACEMENT.
- IF APPLICABLE, ALL PLUMBING, MECHANICAL AND ELECTRICAL EQUIPMENT, INCLUDING DUCTWORK WILL BE LOCATED ABOVE THE DESIGN FLOOD ELEVATION (DFE). DFE = BASE FLOOD ELEVATION (BFE) + 1'-0" FREEBOARD.
- IF APPLICABLE, ALL MATERIALS BELOW THE DFE WILL BE MADE OF FLOOD RESISTANT MATERIAL.
- IF APPLICABLE, NO PLUMBING, MECHANICAL AND ELECTRICAL EQUIPMENT, WILL BE INSTALLED IN THE ELEVATOR SHAFT UNLESS IT IS REQUIRED FOR THE ELEVATOR OPERATION.
- ALL TOPOGRAPHIC INFORMATION IS SHOWN IN NAVD.
- UNLESS OTHERWISE SPECIFIED, ALL DIMENSIONS ARE TO STRUCTURAL ITEMS AND DO NOT INCLUDE FINISHES. DIMENSIONS, SIZES, MEASUREMENTS AND LOCATION INSTRUCTIONS ARE NOMINAL AND APPROXIMATE AND MAY VARY FROM WHAT IS SPECIFIED.

LOT 92

AREA CALCULATIONS

BUILDING AREAS	
MAIN LIVING LEVEL	4,022 SQ. FT.
GARAGE	1,063 SQ. FT.
ENTRY	70 SQ. FT.
FRIENDS ENTRY	35 SQ. FT.
LANAI	602 SQ. FT.
TOTAL UNDER ROOF	5,792 SQ. FT.
LOWER POOL AREA	1,365 SQ. FT.
UPPER POOL AREA	336 SQ. FT.
EQUIP. PADS & STAIRS	172 SQ. FT.
LANDSCAPE PADS	50 SQ. FT.
DRIVEWAY	1,748 SQ. FT.
TOTAL ADDITIONAL COVERAGE	3,671 SQ. FT.
ALLOWABLE BUILDING COVERAGE: 35% (6,891 SF)	
ACTUAL BUILDING COVERAGE: 29% (5,792 SF)	
ALLOWABLE IMPERVIOUS LOT COVERAGE: 75% (114,677 SF)	
ACTUAL IMPERVIOUS LOT COVERAGE: 48% (9,463 SF)	

LEGEND

- = PROPERTY LINE
--- = SETBACKS
- - - - - = EASEMENT
- - - - - = CENTERLINE
- - - - - = SILT FENCE
- - - - - = FENCING AS NOTED
- - - - - = EXISTING ELEVATION
- - - - - = PROPOSED ELEVATION
- - - - - = FLOW
- - - - - = POWER
- = PHONE
○ = TV
○ = GATE VALVE
○ = WATER
○ = GAS
○ = SEWER
○ = FIRE HYDRANT
○ = RECLAIMED WATER
○ = TREE TO REMAIN
○ = TREE TO BE REMOVED


TREE DISCLOSURE

THE PURPOSE OF THIS DISCLOSURE IS TO ACKNOWLEDGE THAT JOHN CANNON HOMES, INC. MIGHT NEED TO TRIM EXISTING TREES IN ORDER TO BUILD THIS HOUSE, BUT JOHN CANNON HOMES, INC DOESNT WARRANTY OR GUARANTEE SURVIVAL.


SILT FENCE DETAILS & NOTES

- STAKES SPACED @ 8" MAXIMUM. USE 2" X 2" WOOD OR EQUIVALENT STEEL STAKES.
- SILT FENCE TO BE INSTALLED AT PERIMETER OF CONSTRUCTION AREA ALONG PROPERTY LINE AS PER SURVEY/PLAN AND WILL REMAIN IN PLACE DURING CONSTRUCTION. MAY BE ADJUSTED AS NEEDED TO ACCOMMODATE INSTALLATION OF FENCING, WALLS, LANDSCAPING, AND TREE RELOCATIONS. A DOUBLE SILT SCREEN SHALL BE MAINTAINED ALONG THE SHORELINE AND UPSTREAM OF MANGROVES.
- PERMANENT LANDSCAPING MUST BE PROTECTED FROM DAMAGE DURING THE CONSTRUCTION PROCESS. THIS INCLUDES BOXING THE TREE TRUNKS BEHIND A 2 X 4 "FENCE" WHICH ALSO SURROUNDS THE ROOTS.
- FILTER FABRIC FENCE MUST BE PLACED AT LEVEL EXISTING GRADE. BOTH ENDS OF THE BARRIER MUST BE EXTENDED AT LEAST 8 FEET UP SLOPE AT 45 DEGREES TO THE MAIN BARRIER ALIGNMENT.
- SILT FENCE TO BE INSPECTED AFTER EACH STORM EVENT AND TO BE MAINTAINED AS REQUIRED.
- SEDIMENT MUST BE REMOVED WHEN ACCUMULATIONS REACH 1/2 THE ABOVE GROUND HEIGHT OF THE FENCE.
- EXISTING DRAINAGE SHALL BE MAINTAINED OR IMPROVED TO MATCH SWALE DETAIL.
- ANY SECTION OF FILTER FABRIC FENCE WHICH HAS BEEN UNDERMINED OR TOPPED MUST BE IMMEDIATELY REPLACED WITH A ROCK FILTER OUTLET.


STANDARD FILTER FABRIC FENCE (not to scale)

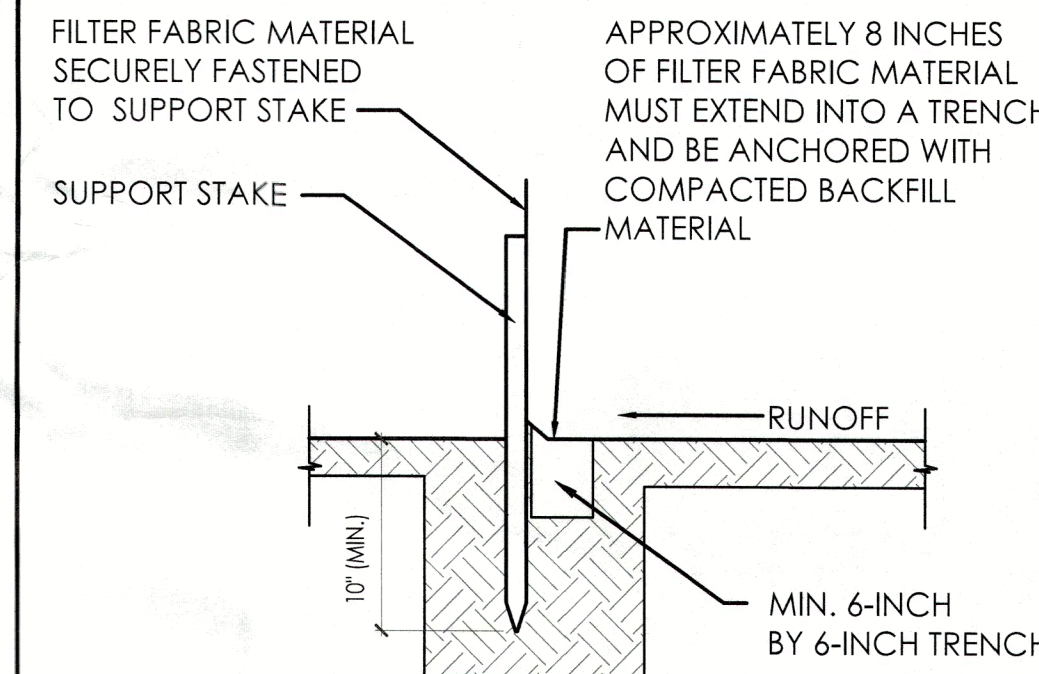

JOINING SILT FENCES (not to scale)

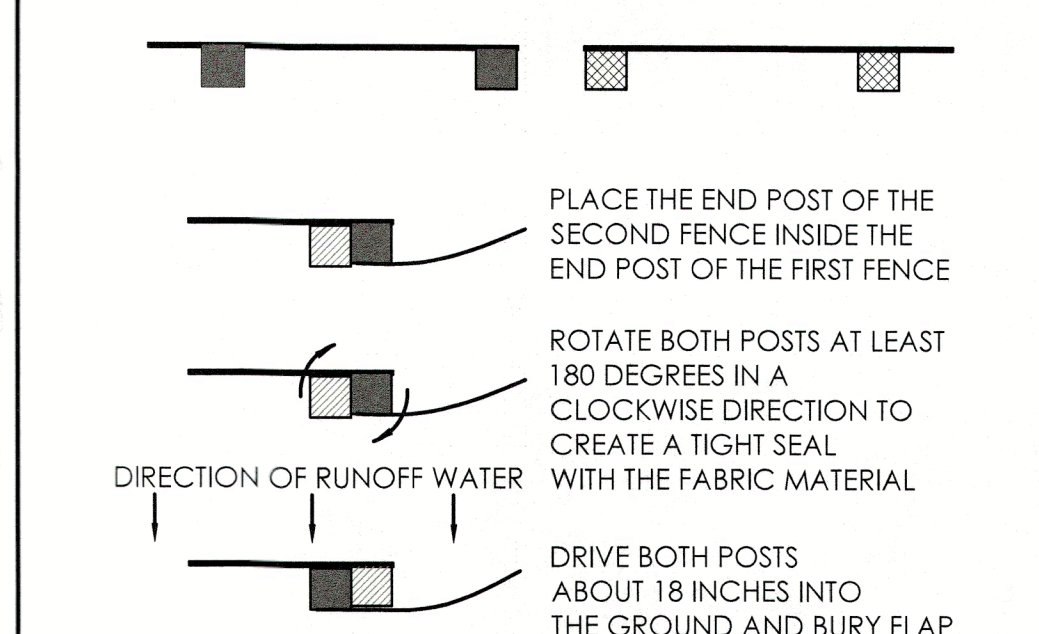

SWALE DETAIL

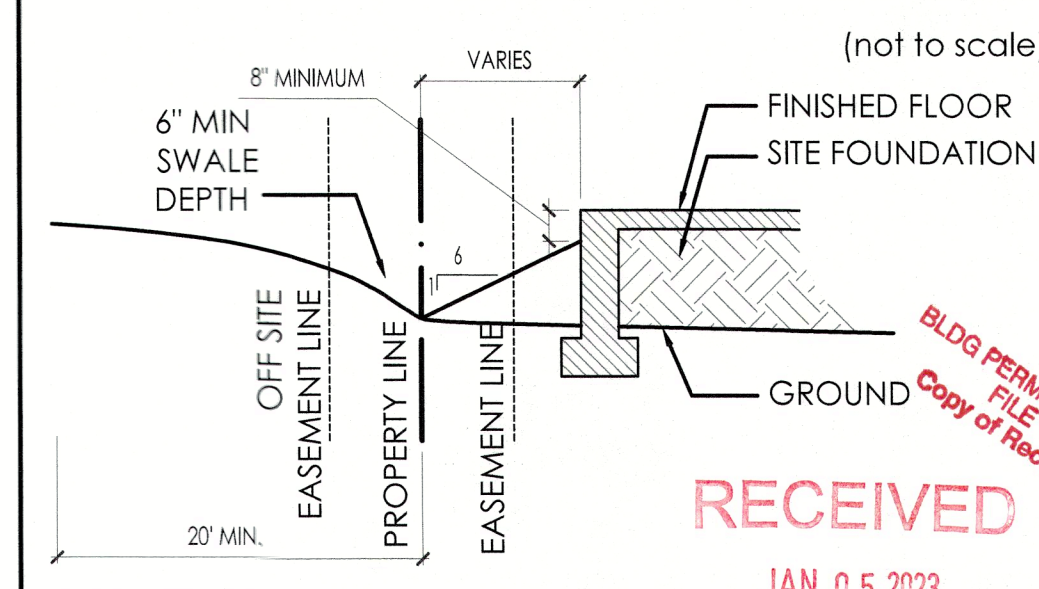

SITE AND DRAINAGE PLAN

SCALE: 3/32" = 1'-0"



COPYRIGHT 2021
JOHN CANNON HOMES, INC.
LICENSE #CCCA 1851
This drawing is protected under applicable intellectual property rights. No other use such as, without limitation, reprinting, copying, duplicating, redistribution, or calculation, is permitted without the prior written consent of John Cannon Homes, Inc.

A NEW CUSTOM RESIDENCE FOR
MR. & MRS. WITHERS
670 Old Compass Rd | Longboat Key, Florida | 34228
Lot 91 | Emerald Harbor | Town of Longboat Key

REV #	DATE	DESCRIPTION	BY	CHK	APP
1	09/12/2020	DESIGN DEVELOPMENT	DB	DB	DB
2	10/12/2020	CONCEPT DEVELOPMENT	DB	DB	DB
3	11/12/2020	PRELIMINARY DESIGN	DB	DB	DB
4	12/12/2020	FINAL DESIGN	DB	DB	DB
5	01/12/2021	FINAL DESIGN	DB	DB	DB
6	02/12/2021	FINAL DESIGN	DB	DB	DB
7	03/12/2021	FINAL DESIGN	DB	DB	DB
8	04/12/2021	FINAL DESIGN	DB	DB	DB
9	05/12/2021	FINAL DESIGN	DB	DB	DB
10	06/12/2021	FINAL DESIGN	DB	DB	DB
11	07/12/2021	FINAL DESIGN	DB	DB	DB
12	08/12/2021	FINAL DESIGN	DB	DB	DB
13	09/12/2021	FINAL DESIGN	DB	DB	DB
14	10/12/2021	FINAL DESIGN	DB	DB	DB
15	11/12/2021	FINAL DESIGN	DB	DB	DB
16	12/12/2021	FINAL DESIGN	DB	DB	DB
17	01/12/2022	FINAL DESIGN	DB	DB	DB
18	02/12/2022	FINAL DESIGN	DB	DB	DB
19	03/12/2022	FINAL DESIGN	DB	DB	DB
20	04/12/2022	FINAL DESIGN	DB	DB	DB
21	05/12/2022	FINAL DESIGN	DB	DB	DB
22	06/12/2022	FINAL DESIGN	DB	DB	DB
23	07/12/2022	FINAL DESIGN	DB	DB	DB
24	08/12/2022	FINAL DESIGN	DB	DB	DB
25	09/12/2022	FINAL DESIGN	DB	DB	DB
26	10/12/2022	FINAL DESIGN	DB	DB	DB
27	11/12/2022	FINAL DESIGN	DB	DB	DB
28	12/12/2022	FINAL DESIGN	DB	DB	DB
29	01/12/2023	FINAL DESIGN	DB	DB	DB
30	02/12/2023	FINAL DESIGN	DB	DB	DB
100	12/12/2028	FINAL DESIGN	DB	DB	DB

DRAWING TITLE

SITE AND DRAINAGE PLAN

SHEET NUMBER

A1.0

FLOOD FLAP FLO-THRU VENT SCHEDULE

GARAGE	SQUARE FOOTAGE	NO. OF VENTS PROVIDED	SIZE OF VENT PROVIDED	DRAIN CAPACITY PROVIDED	DRAIN CAPACITY REQUIRED
3 CAR	1063	5	8 x 16	1100	1063

EACH (FFW)FLO-THRU VENT IS CERTIFIED AS AN ENGINEERED OPENING TO COVER 220% OF ENCLOSED AREA BELOW FLOOD LEVEL

GENERAL NOTES

- ALL MATERIALS ARE TO BE INSTALLED PER MANUFACTURER'S SPECIFICATIONS AND IN ACCORDANCE WITH ALL APPLICABLE BUILDING CODES.
- CEILING HEIGHTS MAY BE ADJUSTED AS REQUIRED FOR STRUCTURAL ENGINEERING OR MECHANICAL EQUIPMENT.
- COORDINATE POOL AND PLUMBING SLEEVES WITH POOL CONTRACTOR PRIOR TO POURING THE FOUNDATION.
- CABINET DRAWINGS CONTAINED HEREIN ARE FOR SCHEMATIC LAYOUT ONLY. AS SUCH ALL DIMENSIONS AND LOCATIONS ARE APPROXIMATE. CABINETS ARE TO BE BUILT AND INSTALLED PER THE APPROVED CABINET DRAWINGS AS SUPPORTED BY CONTRACT DOCUMENTATION.
- CRACK SUPPRESSION APPLIED AT ALL EXISTING SLAB CRACKS/JOINTS AT ALL TILED AREA.
- SOLID CORE INTERIOR DOORS WITH 3 1/4" FINGER JOINT CASING.
- IF APPLICABLE, ALL PLUMBING, MECHANICAL, AND ELECTRICAL EQUIPMENT, INCLUDING DUCTWORK WILL BE LOCATED ABOVE THE DESIGN FLOOD ELEVATION (DFE). DFE = BASE FLOOD ELEVATION (BFE) + 1'-0" FREEBOARD.
- IF APPLICABLE, ALL MATERIALS BELOW THE DFE WILL BE MADE OF FLOOD RESISTANT MATERIAL.
- IF APPLICABLE, NO PLUMBING, MECHANICAL AND ELECTRICAL EQUIPMENT, WILL BE INSTALLED IN THE ELEVATOR SHAFT UNLESS IT IS REQUIRED FOR THE ELEVATOR OPERATION.

LEGEND

- 22"x36" ATTIC ACCESS
- AHU IN ATTIC
- 10' STEP LADDER W/STORAGE HOOK @ ATTIC ACCESS
- ARCHED OPENING—SEE INTERIOR DETAILS
- SQUARE CASED OPENING
- AQUARIUM WINDOW TEMPERED GLASS.
- BAR TOP ON 30" HIGH KNEE WALL (2X6)
- CONCRETE PAD AND STAIR
- CORNER SHELF
- DRYER VENT TO EXTERIOR DAMPERED AND NON-SCREENED
- FLAT HEADER - HEIGHT NOTED
- GLASS BLOCK
- HOOD VENT TO BE INSTALLED PER MFG SPECS
- LINEN OR PANTRY CLOSET WITH 5 (16" DEEP) WOOD SHELVES
- MEDICINE CABINET - 14" X 24" TOP AT 70"
- 1 1/2" DIA. GRABRAIL 36" ABOVE STAIR TREAD NOSING
- HANDRAIL 36" ABOVE STAIR TREAD NOSING OR ADJACENT FLOOR W/BALLUSTERS W/ NO SPACE 4" OR GREATER
- 36" HIGH RAILING W/ BALUSTERS W/ NO SPACE 4" OR GREATER
- RAIN SHOWER HEAD
- ROD AND SHELF
- SHOWER ENCLOSURE TEMPERED GLASS
- SHOWER GLASS - TEMPERED GLASS IN ALUM FRAME 2" TO 8" AFF
- SHAMPOO NICHE 12" X 13" TOP AT - VARIES
- SHOWER SEAT
- SHOWER HEAD
- WOOD SHELVING
- 4'-0" KNEE WALL WITH STANDARD CAP

BUILDING AREAS


LIVING	4022	SQ FT
GARAGE	1063	SQ FT
ENTRY	70	SQ FT
FRIEND'S ENTRY	35	SQ FT
LANAI	602	SQ FT
TOTAL UNDER ROOF	5792	SQ FT

LOWER POOL AREA	1365	SQ FT
UPPER POOL AREA	336	SQ FT

CH17 POST LIGHT ON PHOTO CELL LOCATION SEE SITE PLAN FOR LOCATION

CH18 COMMUNITY SPECIFIED MAILBOX LOCATION TBD

STRUCTURAL SYSTEMS OF BUILDINGS & STRUCTURES SHALL BE DESIGNED, CONNECTED & ANCHORED TO RESIST FLOODING, COLLAPSE OR PERMANENT LATERAL MOVEMENT DUE TO STRUCTURAL LOADS & STRESSES FROM FLOODING EQUAL TO THE DESIGN FLOOD ELEVATION (DFE).

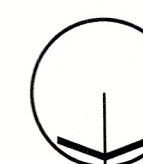

GROUND LEVEL FLOOR PLAN

SCALE: 3/16" = 1'-0"

RECEIVED

JAN 05 2023
TOWN OF LONGBOAT KEY
Planning, Zoning & Building

A NEW CUSTOM RESIDENCE FOR

MR. & MRS. WITHERS

670 Old Compass Rd | Longboat Key, Florida | 34228
Lot 911 | Emerald Harbor | Town of Longboat Key

REV	DATE	DESCRIPTION	BY	CHK	APP
1	07/12/2021	DISCUSS DEVELOPMENT	SK	SK	SK
2	12/08/2021	CONSTRUCTION DOCUMENTS SET	SK	SK	SK
3	04/28/2022	FINAL DOCUMENTS SET	SK	SK	SK
4	04/29/2022	PERMIT DOCUMENTS	SK	SK	SK
5	07/01/2022	POST PERMIT SET	SK	SK	SK
6	11/29/2022	POST PERMIT SET	SK	SK	SK
7	12/29/2022	POST PERMIT SET	SK	SK	SK

DRAWING TITLE

GROUND
LEVEL FLOOR
PLAN

SHEET NUMBER

A2.0


COPYRIGHT 2021

JOHN CANNON HOMES, INC.

LICENSE #CCCA1851

This drawing is protected under applicable laws and regulations. No other use, such as, without limitation, reprinting, copying, duplicating, or distribution, is permitted without the prior written consent of John Cannon Homes, Inc.

JOHN CANNON HOMES, INC.
6710 Professional Parkway West, Suite 100
Sarasota, FL 34240
941.924.5535 P | 941.924.4129 F
johncannonhomes.com

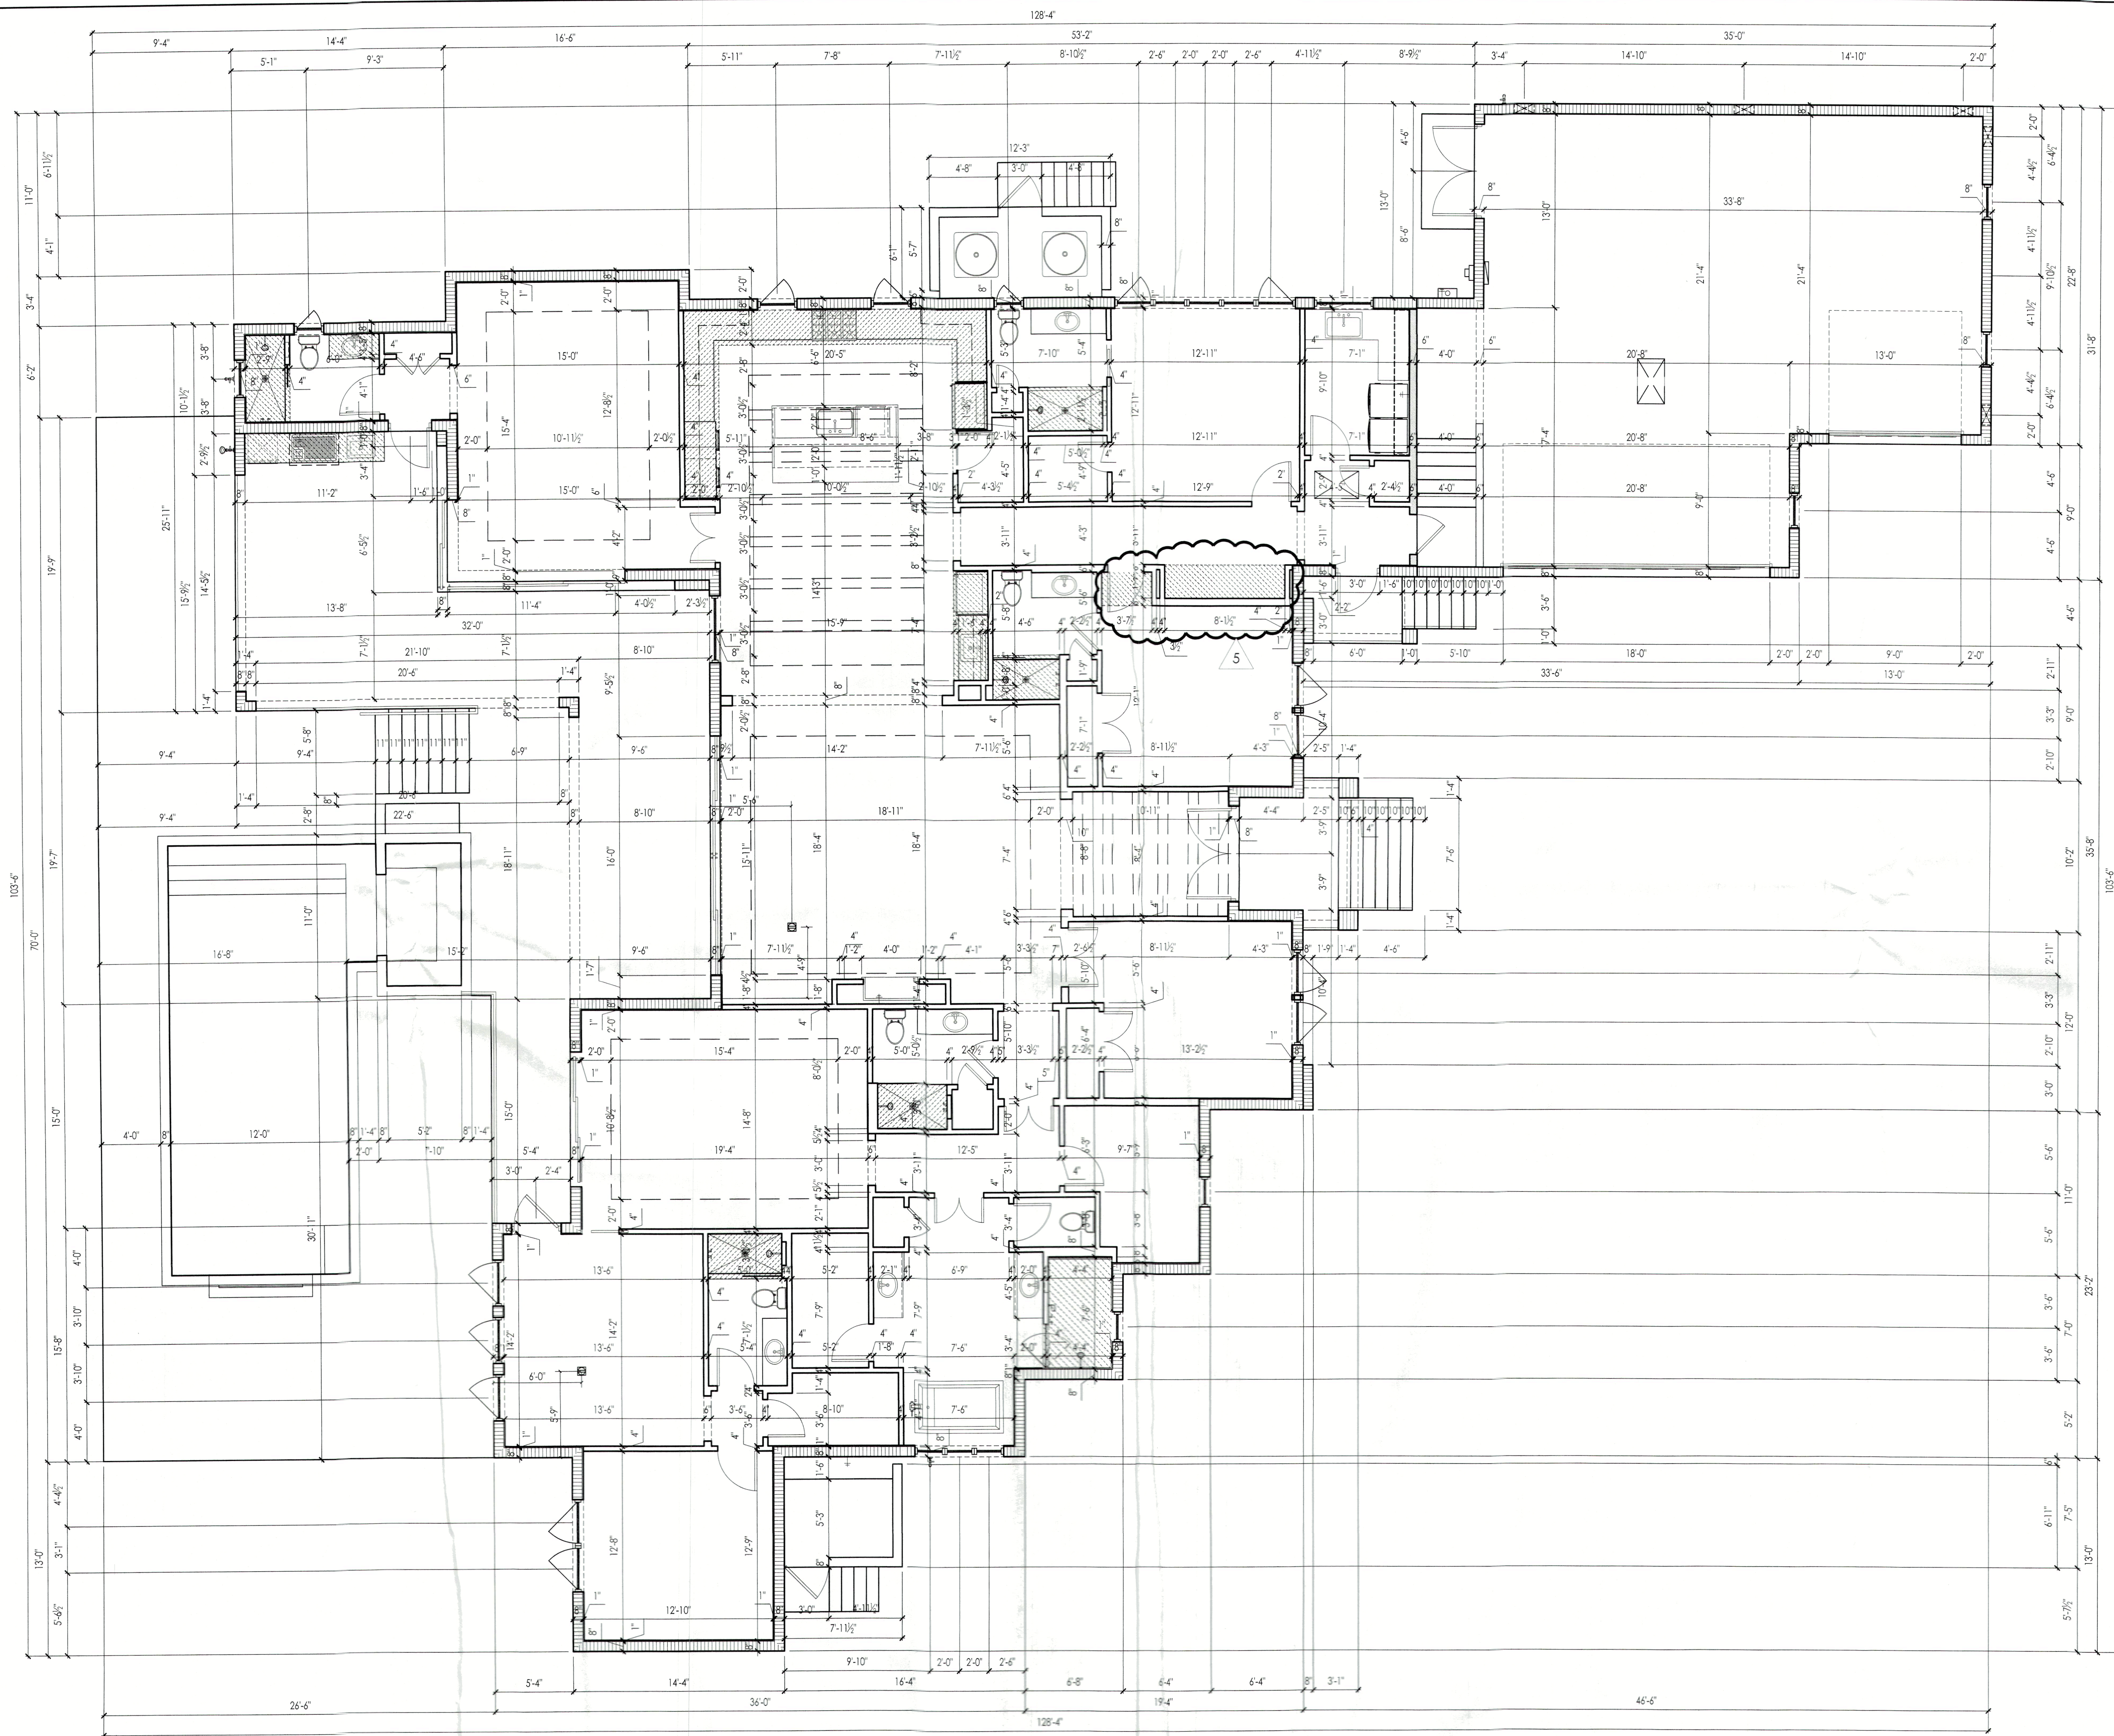

GROUND LEVEL DIMENSION PLAN
SCALE: 3/16" = 1'-0"

RECEIVED
JAN 05 2023
TOWN OF LONGBOAT KEY
Planning, Zoning & Building


REV #	DATE	DESCRIPTION	BY	CK	APP
1	09.12.2021	DESIGN DEVELOPMENT	DR	IS	IS
2	03.08.2022	CONSTRUCTION DOCUMENTS	DR	IS	IS
3	04.08.2022	PERMITS	DR	IS	IS
4	04.08.2022	PERMITS	DR	IS	IS
5	09.10.2022	POST PERMITS	DR	IS	IS
6	11.02.2022	POST PERMITS	DR	IS	IS
7	12.29.2022	POST PERMITS	DR	IS	IS

DRAWING TITLE
GROUND LEVEL DIMENSION PLAN
SHEET NUMBER
A2.0d

A NEW CUSTOM RESIDENCE FOR
MR. & MRS. WITHERS
670 Old Compass Rd | Longboat Key, Florida | 34228
Lot 91 | Emerald Harbor | Town of Longboat Key

© COPYRIGHT 2021
JOHN CANNON HOMES, INC.
This drawing is protected under applicable
copyright, trademark rights, and/or any other
intellectual property rights. No other use such as
reproduction, distribution, or calculation, is permitted without the
prior written consent of John Cannon Homes, Inc.

JOHN CANNON HOMES
6710 Professional Parkway West, Suite 100
Sarasota, FL 34240
941.924.9335 | 941.924.4129 F
johncannonhomes.com

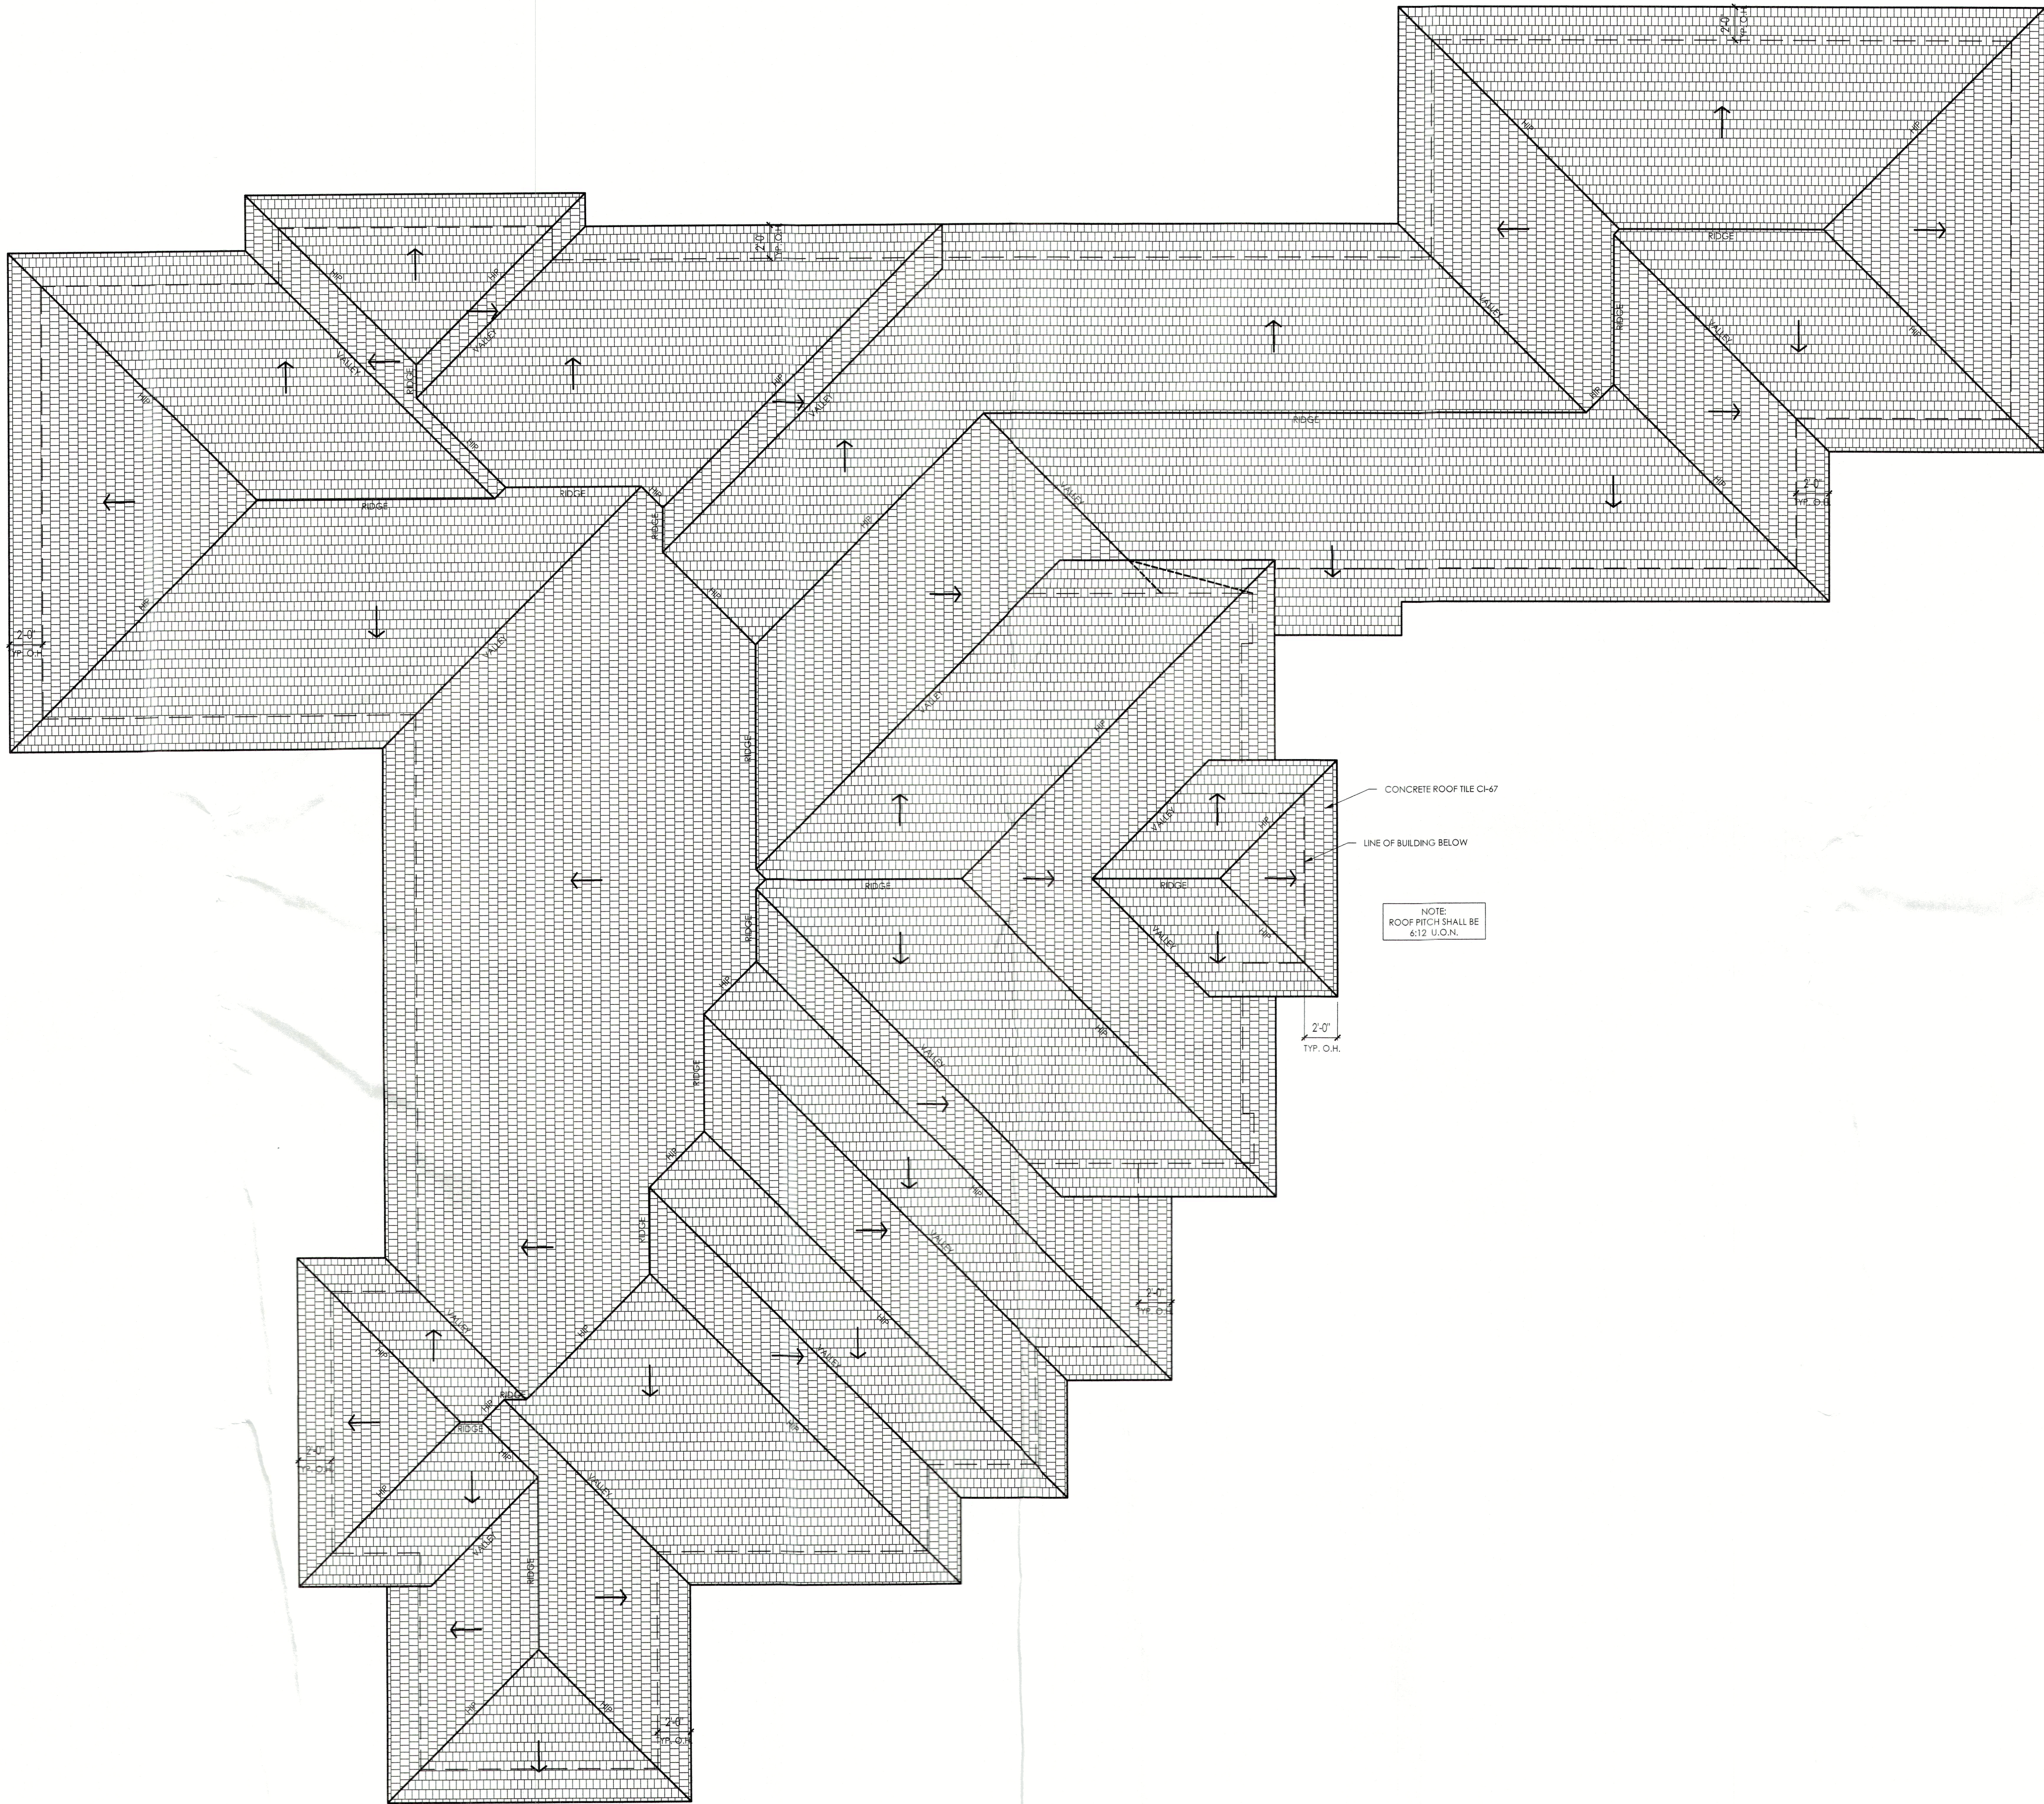

ROOF VENTS

GARAGE: 1,063 SF	ENTRY: 70 SF	LANAI: 602 SF
ROOF VENT: 255 SI	ROOF VENT: 17 SI	ROOF VENT: 145 SI
EVE VENT: 255 SI	EVE VENT: 17 SI	EVE VENT: 145 SI
VENTS REQUIRED: 3	VENTS REQUIRED: 1	VENTS REQUIRED: 2

RECEIVED
JUN 6 2022
TOWN OF LONGBOAT KEY
Planning, Zoning & Building
BLDG PERMIT PLANS
FILE
Copy of Record

ROOF PLAN
SCALE: 3/16" = 1'-0"

JOHN CANNON HOMES
6710 Professional Parkway West, Suite 100
Sarasota, FL 34240
941.924.5935 | 941.924.4129 F
johncannonhomes.com


© COPYRIGHT 2021
JOHN CANNON HOMES, INC.
This drawing is the property of John Cannon Homes, Inc. and is not to be reproduced, stored in a retrieval system, or transmitted in any form or by any means, electronic, mechanical, photocopying, recording, or by any information storage and retrieval system, without the prior written consent of John Cannon Homes, Inc.

A NEW CUSTOM RESIDENCE FOR
MR. & MRS. WITHERS
670 Old Compass Rd | Longboat Key, Florida | 34228
Lot 911 | Emerald Harbor | Town of Longboat Key

REV #	DATE	DESCRIPTION	BY	CK	APP.
1	05.25.2021	PRELIMINARY DESIGN	DWA	CBE	CPA
2	06.14.2021	PLAN REVISIONS	CBE	CBE	CPA
3	08.12.2021	DESIGN DEVELOPMENT	DSE	DSE	CPA
4	12.08.2021	CONSTRUCTION DOCUMENTS	DSE	DSE	CPA
5	04.22.2022	PERMIT DOCUMENTS	DSE	DSE	CPA
6	06.02.2022	PERMIT DOCUMENTS	DSE	DSE	CPA


DRAWING TITLE
ROOF PLAN
SHEET NUMBER
A3.0

DAYLIGHT PLANE

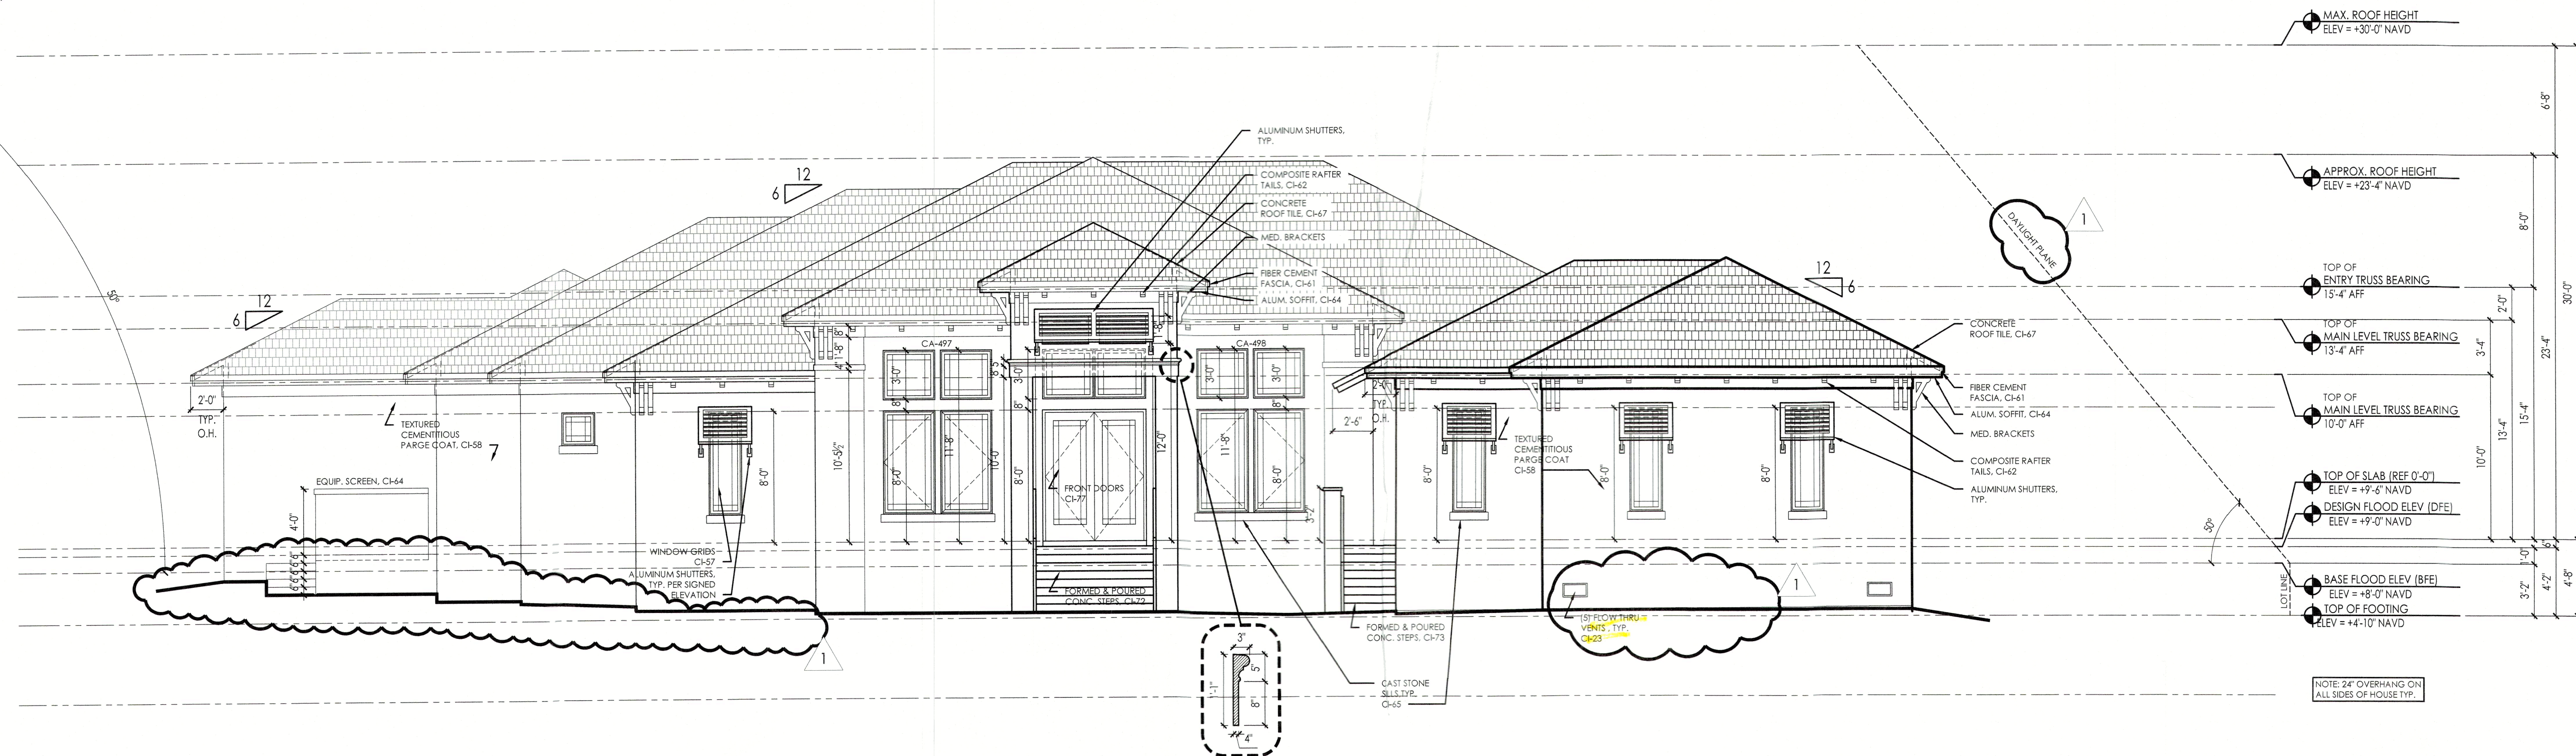

- MAX. ROOF HEIGHT
ELEV = +30'-0" NAVD
 - APPROX. ROOF HEIGHT
ELEV = +23'-4" NAVD
 - TOP OF ENTRY TRUSS BEARING
15'-4" AFF
 - TOP OF MAIN LEVEL TRUSS BEARING
13'-4" AFF
 - TOP OF MAIN LEVEL TRUSS BEARING
10'-0" AFF
 - TOP OF SLAB (REF 0'-0")
ELEV = +9'-6" NAVD
 - DESIGN FLOOD ELEV (DFE)
ELEV = +9'-0" NAVD
 - BASE FLOOD ELEV (BFE)
ELEV = +8'-0" NAVD
 - TOP OF FOOTING
ELEV = +4'-10" NAVD
- NOTE: 24" OVERHANG ON ALL SIDES OF HOUSE TYP.

1 FRONT (WEST) ELEVATION
SCALE: 3/16" = 1'-0"

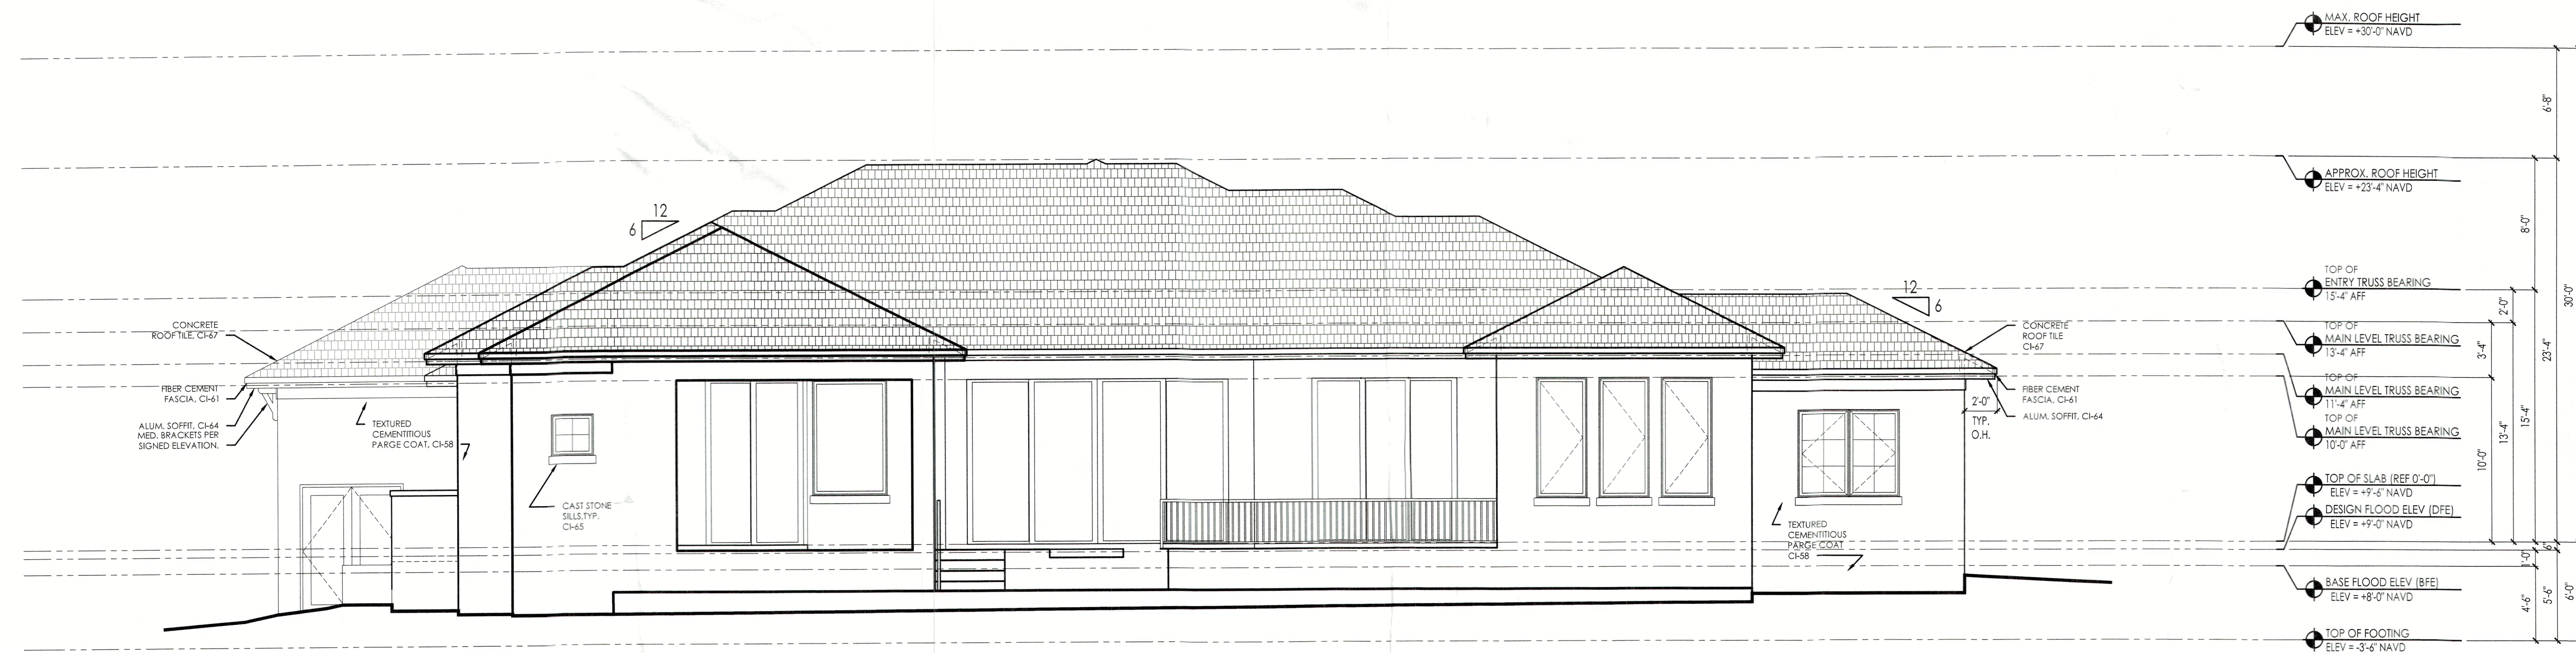


- MAX. ROOF HEIGHT
ELEV = +30'-0" NAVD
 - APPROX. ROOF HEIGHT
ELEV = +23'-4" NAVD
 - TOP OF ENTRY TRUSS BEARING
15'-4" AFF
 - TOP OF MAIN LEVEL TRUSS BEARING
13'-4" AFF
 - TOP OF MAIN LEVEL TRUSS BEARING
11'-4" AFF
 - TOP OF MAIN LEVEL TRUSS BEARING
10'-0" AFF
 - TOP OF SLAB (REF 0'-0")
ELEV = +9'-6" NAVD
 - DESIGN FLOOD ELEV (DFE)
ELEV = +9'-0" NAVD
 - BASE FLOOD ELEV (BFE)
ELEV = +8'-0" NAVD
 - TOP OF FOOTING
ELEV = +3'-6" NAVD
- NOTE: 24" OVERHANG ON ALL SIDES OF HOUSE TYP.

2 REAR (EAST) ELEVATION
SCALE: 3/16" = 1'-0"

RECEIVED
JUN 13 2022
TOWN OF LONGBOAT KEY
Planning & Building
Copy of Record

REV #	DATE	DESCRIPTION	BY	CHK	APP
1	05/15/2021	PRELIMINARY DESIGN	DAVID	DAVID	
2	07/12/2021	PLAN REVISIONS	DAVID	DAVID	
3	08/14/2021	AS NOTED	DAVID	DAVID	
4	12/08/2021	CONSTRUCTION DOCUMENTS	DAVID	DAVID	
5	01/24/2022	CONSTRUCTION DOCUMENTS	DAVID	DAVID	
6	04/22/2022	CONSTRUCTION DOCUMENTS	DAVID	DAVID	
7	06/08/2022	PERMIT DOCUMENTS REV	DAVID	DAVID	

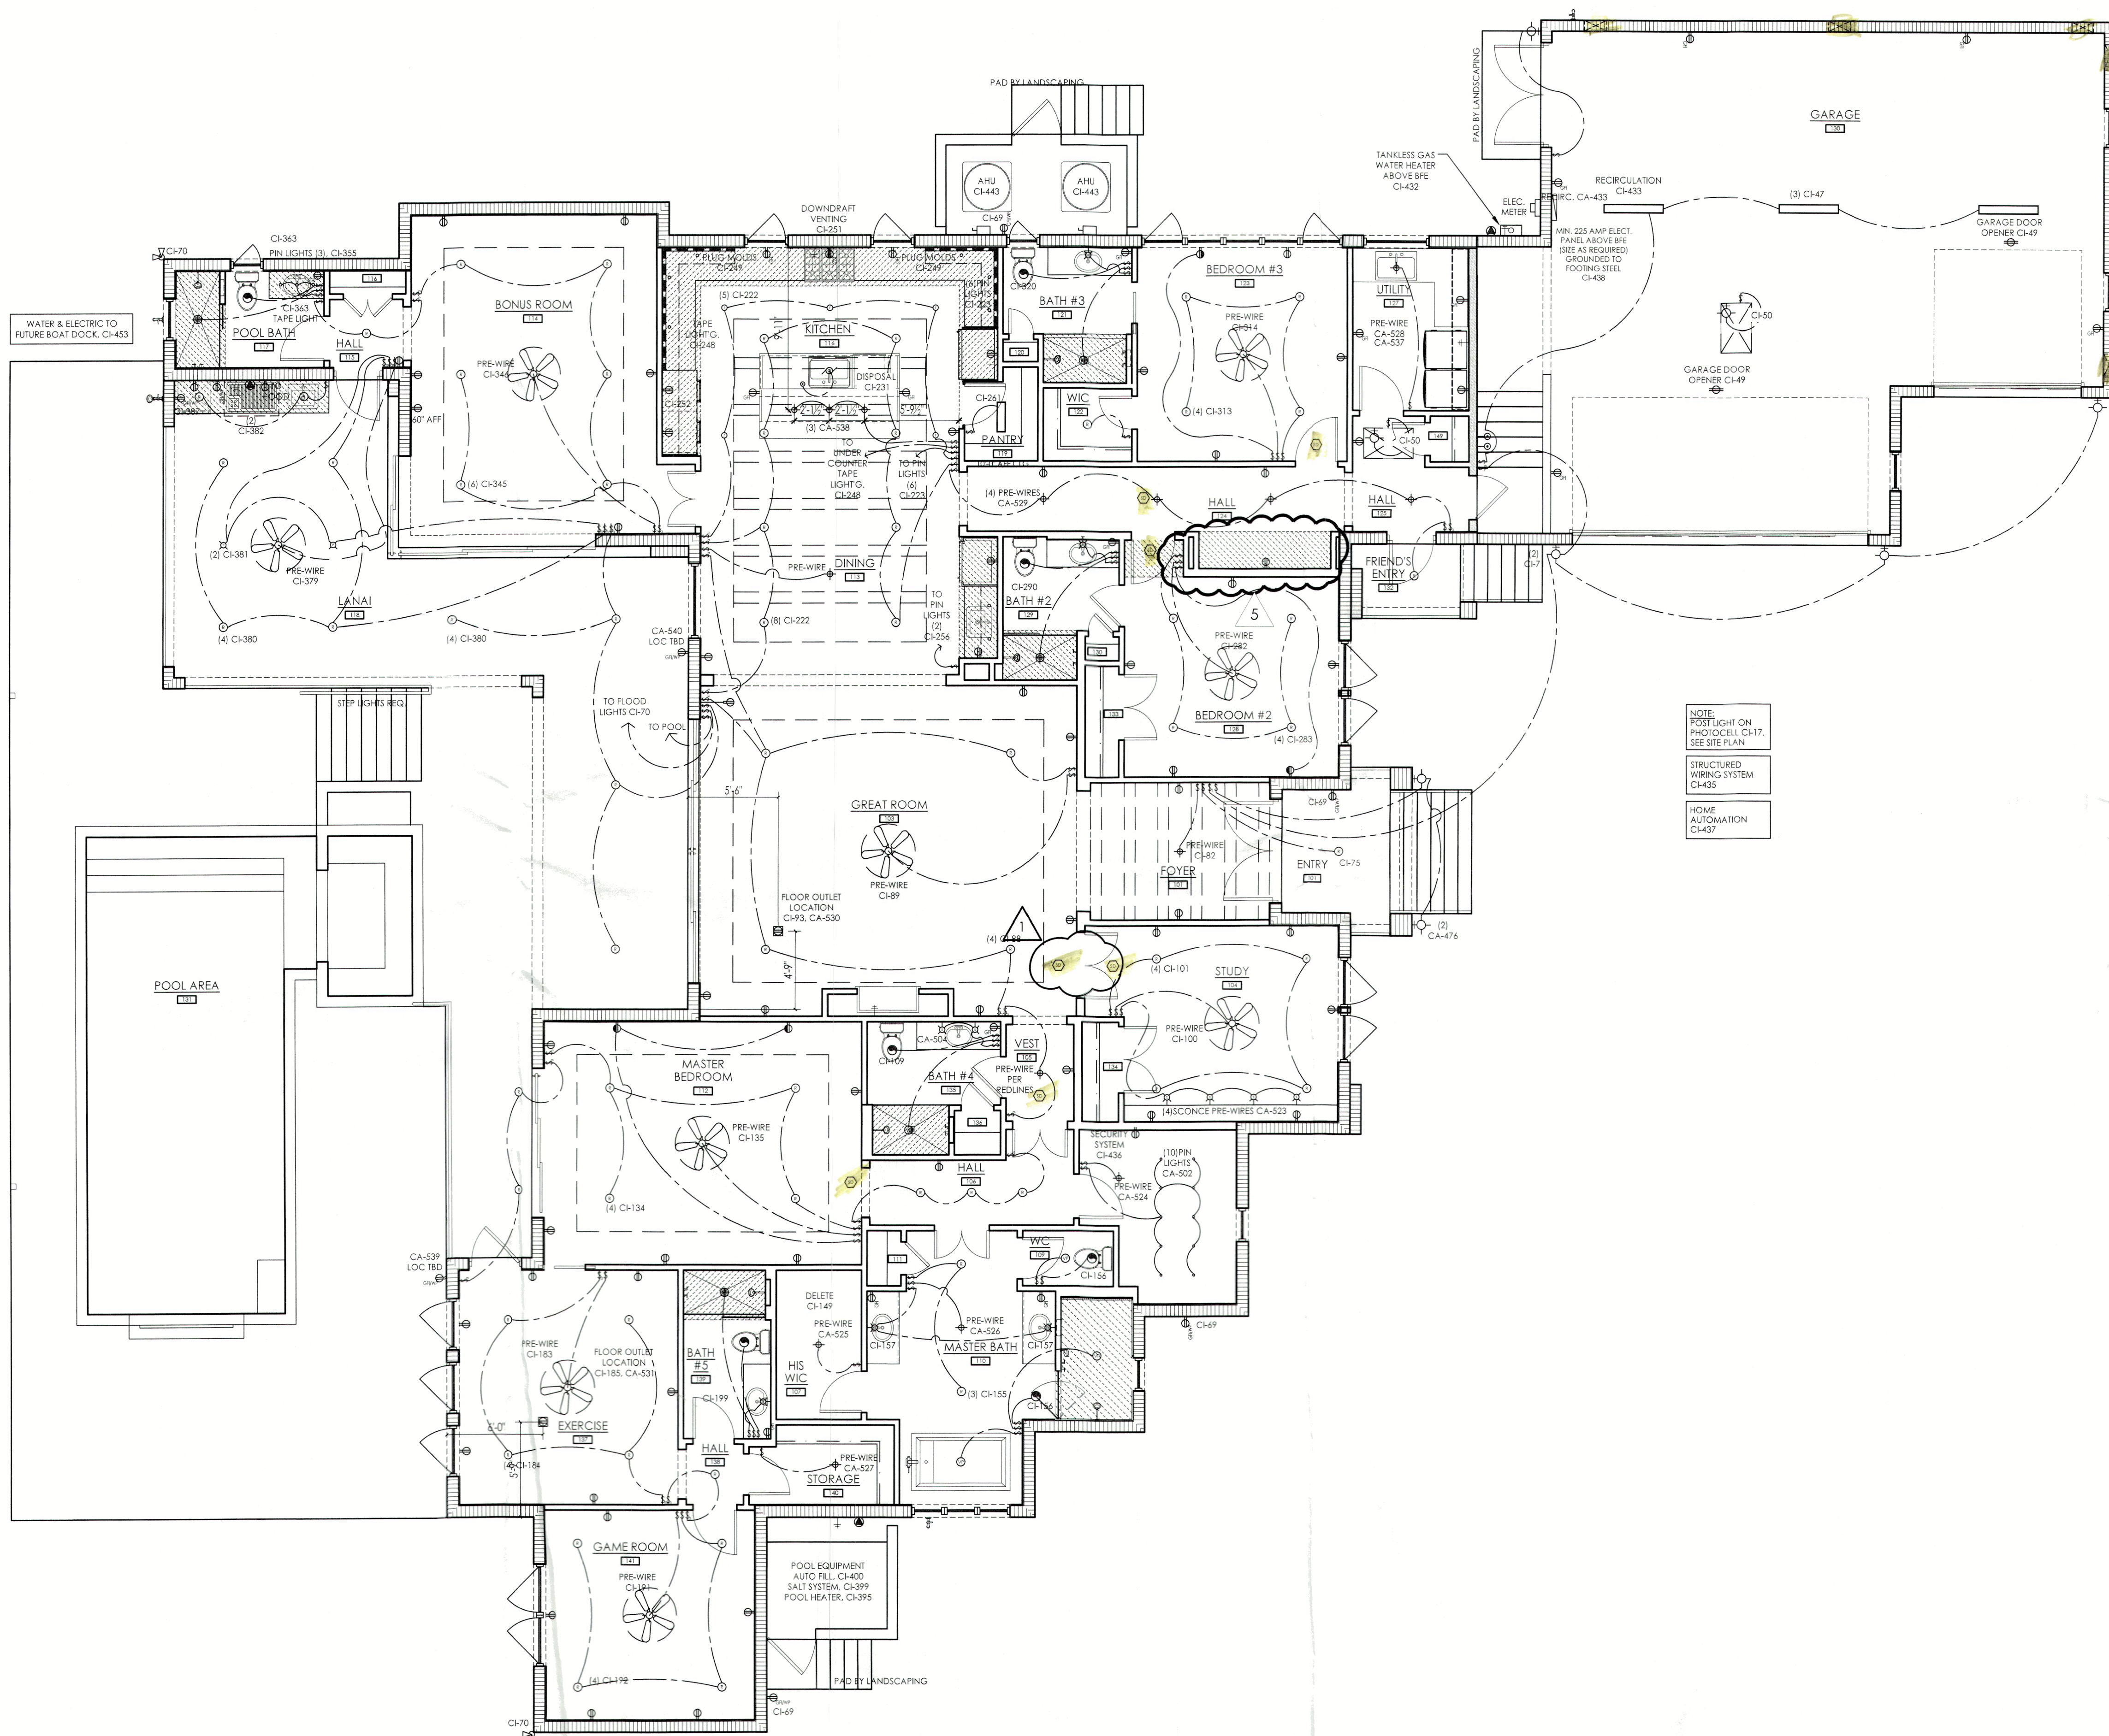

ELECTRICAL SYMBOL LEGEND

LIGHTING	
	LED RECESSED CEILING LIGHT - 6"
	LED RECESSED CEILING LIGHT - 4"
	SEALED LED RECESSED CEILING LIGHT
	PRE-WIRE FOR PENDANT LIGHT FIXTURE
	PRE-WIRE FOR CEILING MOUNTED FIXTURE/CHANDELIER
	DIRECTIONAL CEILING LIGHT
	PRE-WIRE FOR WALL SCONCE
	FLOOD LIGHT - SOFFIT MOUNTED
	WALL MOUNTED EXTERIOR LIGHT
	LINEAR LED SURFACE MOUNTED LIGHT
	LED LIGHTING UNDER CABINETS
SWITCHES	
	SINGLE POLE SWITCH
	3-WAY SWITCH
	4-WAY SWITCH
	DIMMER SWITCH
	PUSHBUTTON SWITCH
	AIR SWITCH
	GARBAGE DISPOSAL
OUTLETS	
	DUPLEX OUTLET
	WEATHERPROOF OUTDOOR DUPLEX OUTLET
	GROUND FAULT INDICATOR DUPLEX OUTLET
	SPECIAL CONNECTION
	220V OUTLET
	SPLIT DUPLEX OUTLET, ONE SIDE SWITCHED
	QUADRUPLUX OUTLET
	DUPLEX FLOOR OUTLET
	PLUGMOLD/OUTLET STRIP
	DISCONNECT - EQUIPMENT OUTLET AS REQUIRED
	USB OUTLET
OTHER	
	ATTIC ACCESS LIGHT/SWITCH
	EXHAUST FAN
	DOORBELL
	DOORBELL CHIME
	GARAGE DOOR OPENER
	SMOKE/CARBON MONOXIDE DETECTOR
	CABLE TELEVISION
	GAS CONNECTION
	PRE-WIRE FOR CEILING FAN

ELECTRICAL NOTES

- STRUCTURED WIRING SYSTEM: (6) ACTIVE DUAL PORT JACKS (6 TV/6 DATA) WITH STRUCTURED WIRE ENCLOSURE AND 110 OUTLET, ONE MINI HOUSE CONTROLLER.
- ALL ELECTRICAL TO BE INSTALLED ABOVE BFE.
- PROVIDE AND INSTALL GROUND FAULT CIRCUIT-INTERRUPTERS (GFI) AS INDICATED ON PLANS, TO INCLUDE GARAGES, UTILITY ROOMS, KITCHEN, BATHS, DOCK, AND ALL EXTERIOR OUTLETS.
- ALL OUTLETS NOT REQUIRED TO BE GFCI OUTLETS MUST BE ARC-FAULT WITH TAMPER PROOF SWITCHES.
- PROVIDE A SWITCH FOR POOL LIGHT, IF UPGRADE CONTROL SYSTEM IS PROVIDED NO SWITCH REQUIRED.
- FOR LOW VOLTAGE AND SUPPORTING ELECTRICAL INFORMATION, PLEASE SEE LOW VOLTAGE DRAWINGS PROVIDED BY OTHERS.
- NO EXPOSED CONDUIT IN GARAGE OR ON EXTERIOR OF HOME.
- 18" CLEAR (MIN.) ON ALL WIC LIGHTS.
- VERIFY ALL APPLIANCE AND EQUIPMENT ELECTRICAL REQUIREMENTS WITH MANUFACTURERS AND MODELS SELECTED BY OWNER.
- PLANS ARE INTENDED TO CONFORM WITH 2017 NEC ELECTRICAL CODE. ELECTRICAL LOCATIONS SHOWN ON DRAWINGS MAY BE CHANGED TO COMPLY W/ NATIONAL AND MUNICIPAL BUILDING AND ELECTRICAL CODES. BUILDER WILL NOT GUARANTEE LOCATION OR QUANTITY OF OUTLETS AND / OR SWITCHES SHOWN.

REV #	DATE	DESCRIPTION	BY	CHK	APP
1	08.12.2021	DESIGN DEVELOPMENT	DE	DE	DE
2	12.08.2021	CONSTRUCTION CHECK SET	DE	DE	DE
3	04.09.2022	PERMIT DOCUMENTS CHECK SET	DE	DE	DE
4	04.09.2022	PERMIT DOCUMENTS CHECK SET	DE	DE	DE
5	04.09.2022	PERMIT DOCUMENTS CHECK SET	DE	DE	DE
6	04.09.2022	PERMIT DOCUMENTS CHECK SET	DE	DE	DE
7	04.09.2022	PERMIT DOCUMENTS CHECK SET	DE	DE	DE
8	04.09.2022	PERMIT DOCUMENTS CHECK SET	DE	DE	DE
9	04.09.2022	PERMIT DOCUMENTS CHECK SET	DE	DE	DE
10	04.09.2022	PERMIT DOCUMENTS CHECK SET	DE	DE	DE

BLDG PERMIT PLANS
FILE
Copy of Record
RECEIVED
JAN 05 2023
TOWN OF LONGBOAT KEY
Planning, Zoning & Building

REV #	DATE	DESCRIPTION	BY	CHK	APP
1	05/26/2021	PRE-CONTRACT DESIGN	DWA	CLE	
2	05/14/2021	PLAN REVISIONS	CLE	DWA	
3	07/19/2021	DESIGN DEVELOPMENT	CLE	BS	
4	12/09/2021	CONSTRUCTION DOCUMENTS CHECK SET	CLE	BS	
5	01/24/2022	CONSTRUCTION DOCUMENTS CHECK SET	CLE	BS	
6	04/22/2022	CONSTRUCTION DOCUMENTS CHECK SET	CLE	BS	
7	04/22/2022	PERMIT DOCUMENTS	CLE	BS	
8	04/28/2022	PERMIT DOCUMENTS REV	CLE	BS	

DRAWING TITLE

SCHEDULES
AND NOTES

SHEET NUMBER

A7.0

	LOCATION	QTY.	UNIT CALLOUT	SQ. FT.	WIND ZONE C/5				MFG.	NOTES	STATE OF FL. APPROVAL # OR NOA #	EXPIRAT. DATE	
					SIGN. PSI		MFR. PSI						
					POSIT.	NEGAT.	POSIT.	NEGAT.					
WINDOWS	MAIN FLOOR	FOYER	2	36" X 36" FG TRANSOM MULLED	18	34.4	46.1	50.0	50.0	PGT	IMPACT	19-1126.10	04-30-25
		BEDROOM 2	2	26 CA EGRESS	15	33.0	42.9	50.0	50.0	PGT	IMPACT	20-0402.03	09-17-25
		BEDROOM 2	2	36" x 36" FG TRANSOM	6	34.4	46.1	50.0	50.0	PGT	IMPACT	19-1126.10	04-30-25
		GARAGE	3	24" X 72" FG	10	33.0	42.9	65.0	70.0	PGT	IMPACT	20-0401.03	07-30-25
		UTILITY	1	48" X 48" SH	16	33.0	42.9	50.0	50.0	PGT	IMPACT	20-0401.03	07-30-25
		BEDROOM 3	2	32" X 60" CA EGRESS	13.33	33.0	42.9	50.0	50.0	PGT	IMPACT	20-0402.03	09-17-25
		BEDROOM 3	3	28" X 24" FG TRANSOM	4.67	34.4	46.1	50.0	50.0	PGT	IMPACT	19-1126.10	04-30-25
		BATH 3	1	24" X 48" CA	8	33.0	42.9	50.0	50.0	PGT	IMPACT	20-0402.03	09-17-25
		KITCHEN	2	32" X 66" CA	14.67	33.0	42.9	65.0	70.0	PGT	IMPACT	20-0402.03	09-17-25
		POOL BATH	1	24" X 48" CA	8	33.0	42.9	65.0	70.0	PGT	IMPACT	20-0402.03	09-17-25
		POOL BATH	1	24" x 24" FG	4	34.4	46.1	50.0	50.0	PGT	IMPACT	19-1126.10	04-30-25
		DINING ROOM	1	54" x 84" FG	22.5	34.4	46.1	50.0	50.0	PGT	IMPACT	19-1126.10	04-30-25
		EXERCISE	3	36" X 84" CA	31.5	33.0	42.9	50.0	50.0	PGT	IMPACT	20-0402.03	09-17-25
		GAME ROOM	2	25 CA EGRESS	15	33.0	42.9	50.0	50.0	PGT	IMPACT	20-0402.03	09-17-25
		MASTER BATH	3	24" X 60" FG	8	34.4	46.1	50.0	50.0	PGT	IMPACT	19-1126.10	04-30-25
		MASTER BATH	1	24" x 24" FG	4	34.4	46.1	50.0	50.0	PGT	IMPACT	19-1126.10	04-30-25
		HER WIC	1	24" X 72" FG	10	33.0	42.9	65.0	70.0	PGT	IMPACT	19-1126.10	04-30-25
		STUDY	2	26 CA EGRESS	15	33.0	42.9	50.0	50.0	PGT	IMPACT	20-0402.03	09-17-25
		STUDY	2	36" x 36" FG TRANSOM	6	34.4	46.1	50.0	50.0	PGT	IMPACT	19-1126.10	04-30-25

	LOCATION	QTY.	UNIT CALLOUT	SQ. FT.	WIND ZONE C/5				MFG.	NOTES	STATE OF FL. APPROVAL # OR NOA #	EXPIRAT. DATE	
					SIGN. PSI		MFR. PSI						
					POSIT.	NEGAT.	POSIT.	NEGAT.					
DOORS	1ST FLOOR	FOYER	1	(2)3'-0" x 8'-0" IN SWING DOUBLE DOOR	48	30.9	33.8	50.0	55.0	THERMATRU	IMPACT	FL-20470.12	12-31-22
		FRIEND ENTRY	1	2880 O/S IMPACT SINGLE DOOR	21.33	32.1	41.1	50.0	55.0	THERMATRU	IMPACT	FL-21142.10	12-31-22
		GARAGE	1	18090 OVERHEAD GARAGE DOOR	128	28.3	33.9	46.0	52.0	CLOPLAY	IMPACT	20-0922.17	04-11-23
		GARAGE	1	9090 OVERHEAD GARAGE DOOR	72	30.1	37.0	54.0	60.0	CLOPLAY	IMPACT	18-0522.02	08-01-23
		GARAGE	1	6080 O/S IMPACT DOUBLE DOOR	144	28.3	33.9	60.0	60.0	PGT	IMPACT	20-0401.03	07-30-25
		POOL BATH	1	2880 GLAZED O/S IMPACT SINGLE DOOR	21.33	32.1	41.1	50.0	55.0	THERMATRU	IMPACT	FL-21142.10	12-31-22
		BONUS ROOM	1	60100/120100 SGD PKT. DISP. CORNER	60/120	28.3	33.9	60.0	60.0	PGT	IMPACT	20-0401.03	07-30-25
		GREAT ROOM	1	160100 SGD CENTER OPENING	160	28.3	33.9	60.0	60.0	PGT	IMPACT	19-1126.04	03-24-25
		MASTER BEDROOM	1	90100 SGD	90	28.3	33.9	60.0	60.0	PGT	IMPACT	19-1126.04	03-24-25
		EXERCISE ROOM	1	3080 GLAZED O/S IMPACT SINGLE DOOR	24	32.1	41.1	50.0	55.0	THERMATRU	IMPACT	FL-21142.10	12-31-22


CATEGORY	SUB CATEGORY	PRODUCT DESCRIPTION	MANUFACTURER	STATE OF FL. APPROVAL # OR NOA #	EXPIRAT. DATE
WINDOWS					
	FIXED	SERIES PW-5520 VINYL FIXED WINDOWS	PGT	19-1126.10	04-30-25
	CASEMENT	SERIES CA-5540 VINYL CASEMENT WINDOW	PGT	20-0402.03	09-17-25
	SINGLE HUNG	SERIES SH-5500 VINYL SINGLE HUNG WINDOW	PGT	20-0401.03	07-30-25
EXT. DOORS					
	SINGLE	THERMATRU 1/S O/S IMPACT SINGLE GLAZED	THERMATRU	FL-21142.10	12-31-22
	DOUBLE	THERMATRU 1/S O/S IMPACT DOUBLE GLAZED	THERMATRU	FL-20470.12	12-31-22
	SGD	SERIES 770HP ALUMINIUM SLIDING GLASS DOORS	PGT	19-1126.04	03-24-25
	SGD CORNER	SERIES SGD-770 ALUMINIUM SLIDING GLASS DOORS 90 & 135 DEGREE	PGT	20-0401.03	07-30-25
	SGD	SERIES 5570/2770 VINYL SLIDING GLASS DOOR	PGT	21-0205.03	04-14-26
	GARAGE OHD	W8 SECTIONAL GARAGE DOOR UP TO 16'	CLOPAY	18-0522.02	08-01-23
	GARAGE OHD	W6 DP37 STEEL SECTIONAL GARAGE DOOR UP TO 18'	CLOPAY	20-0922.17	04-11-23
	GARAGE OHD	CANYON RIDGE W8 DP54 STEEL SECTIONAL GARAGE DOOR UP TO 9'	CLOPAY	20-0512.04	07-16-25
MISC.					
	ROOFING TILE	CONCRETE ROOF TILE	EAGLE ROOFING	21-0315.03	10-05-26
	UNDERLAYMENT	BORAL TILESEAL	BORAL	18-0502.03	08-02-23
	ROOF VENTS	O'HAGINS CLOAKED VENT TILE	O'HAGINS	19-0109.02	04-04-24
	SIDING/SOFFIT	FIBER CEMENT SIDING/SOFFIT	JAMIES HARDIE	22-0315.07	05-01-27

BLDG PERMIT PLANS
FILE
Copy of record


RECEIVED
JUN 18 2022
TOWN OF LONGBOAT KEY
Planning, Zoning & Building




BASE - STANDARD
BASE 5/8" x 1 1/4" x 3/4" FINGER JOINT PAINT GRADE

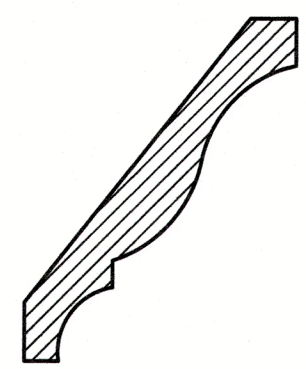

CROWN - STANDARD
CROWN 5/8" x 1 1/4" x 3/4" FINGER JOINT PAINT GRADE

 

CASING - STANDARD
COLONIAL CASING 1 1/4" x 3/4" FINGER JOINT PAINT GRADE

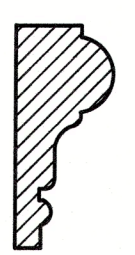

CHAIR RAIL - STANDARD
CHAIR RAIL 2 3/8" x 1 1/8" FINGER JOINT PAINT GRADE



STOP - STANDARD
STOP ALL FINISHES AND POCKETS 3/8" x 1 1/4" FINGER JOINT PAINT GRADE




MOLDING - STANDARD
A-9 MOLDING 1" x 5/8" FINGER JOINT PAINT GRADE



BRICK MOLD - STANDARD
BRICK MOLD 1 1/8" x 1 5/8" FINGER JOINT PAINT GRADE



BED MOLD - STANDARD
BED MOLD 1 1/8" x 1 5/8" FINGER JOINT PAINT GRADE

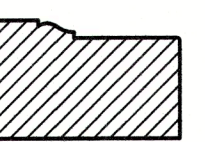


BRICK MOLD - VINYL
BRICK MOLD VINYL MATERIAL 1 1/8" x 1 5/8" FINGER JOINT PAINT GRADE




DETAIL MOLD - STANDARD
N4 MOLD 1/2" x 1 1/8" FINGER JOINT PAINT GRADE

STANDARD TRIM PROFILES


SCALE: 6" = 1'-0"

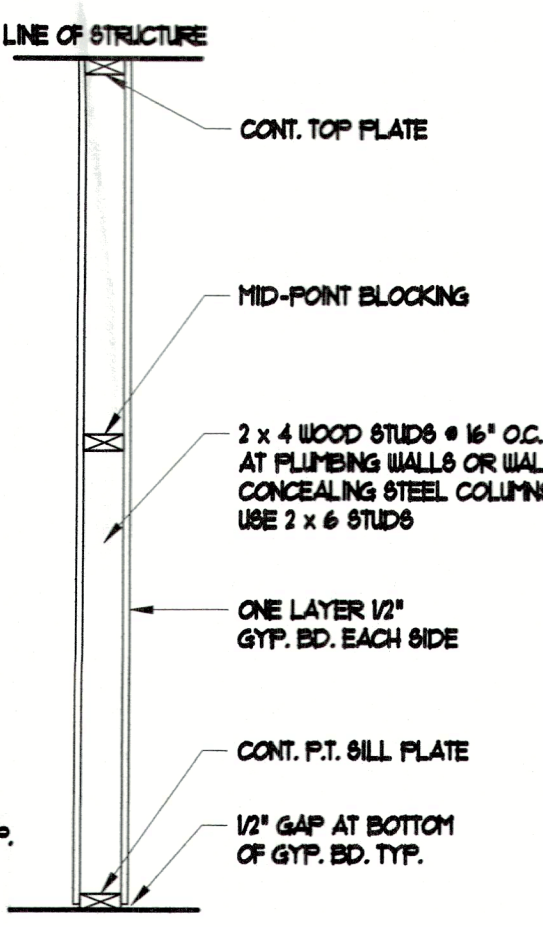


1 TYPICAL INTERIOR PARTITION
APPROXIMATE STC RATING = 32

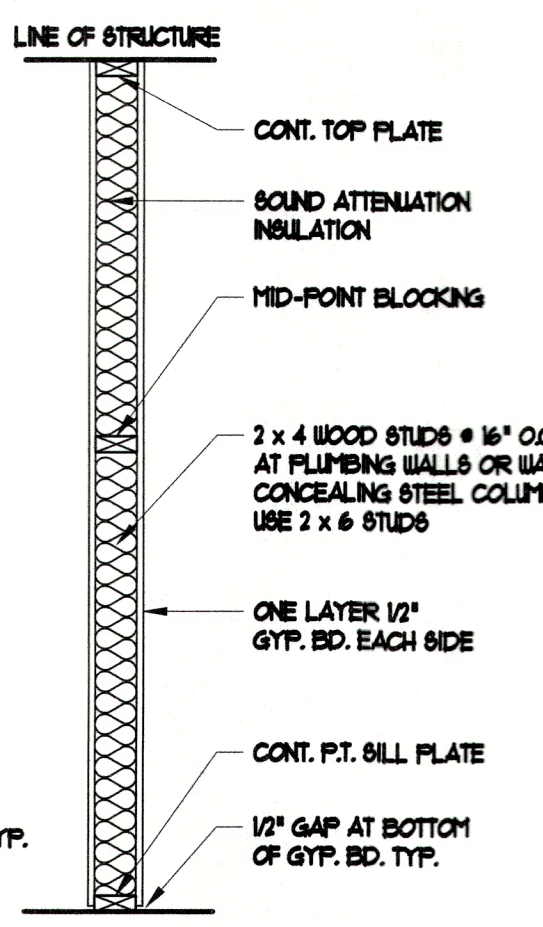


2 TYPICAL BATHROOM PARTITION
APPROXIMATE STC RATING = 31

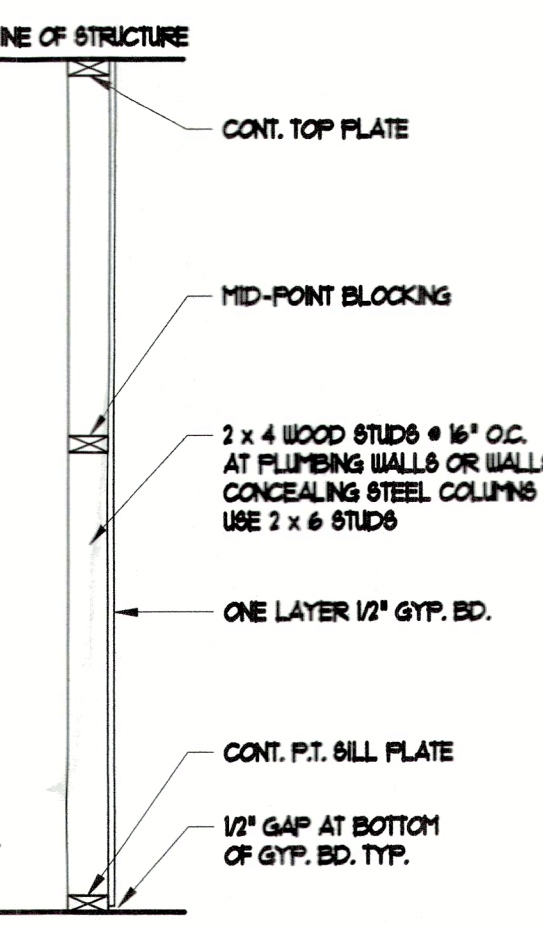

3 TYPICAL ONE SIDED PARTITION

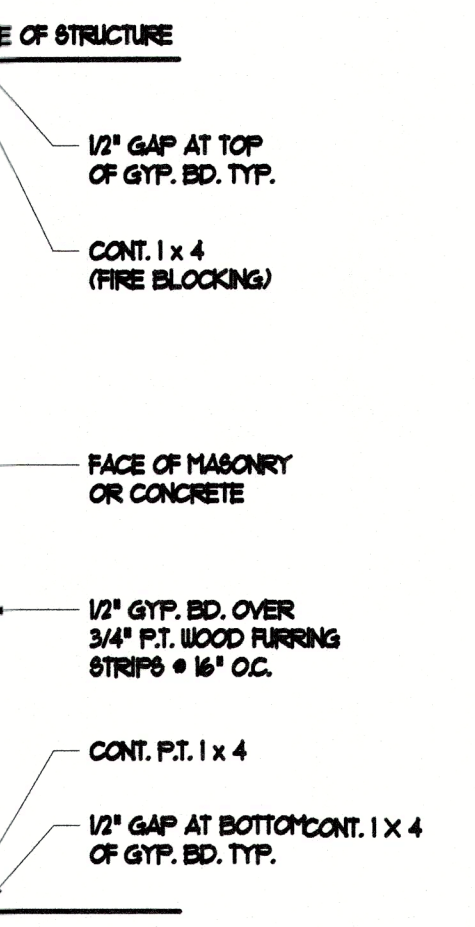


4 TYPICAL FURRING ON MASONRY

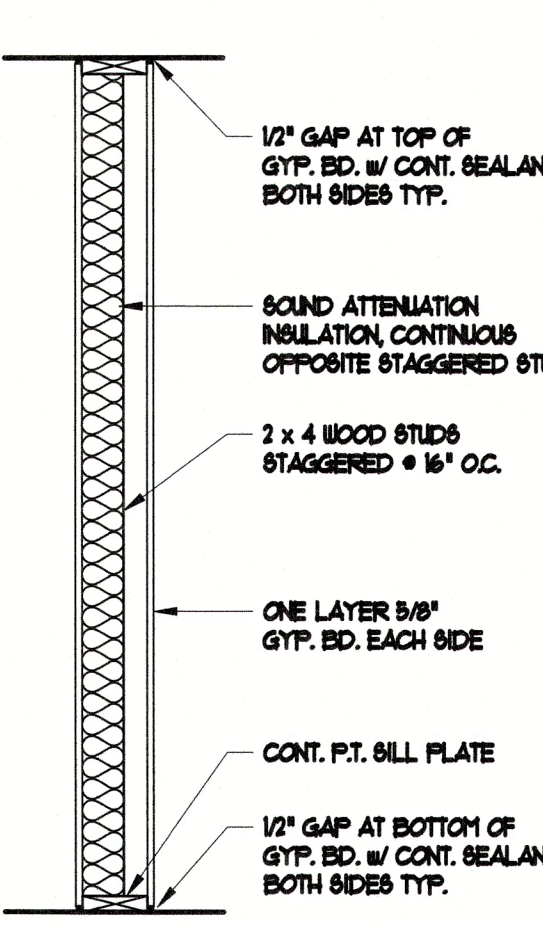


5 OPTIONAL SOUND ATTENUATION PARTITION
APPROXIMATE STC RATING = 46

1 TYPICAL PARTITION DETAILS


SCALE: 3/4" = 1'-0"

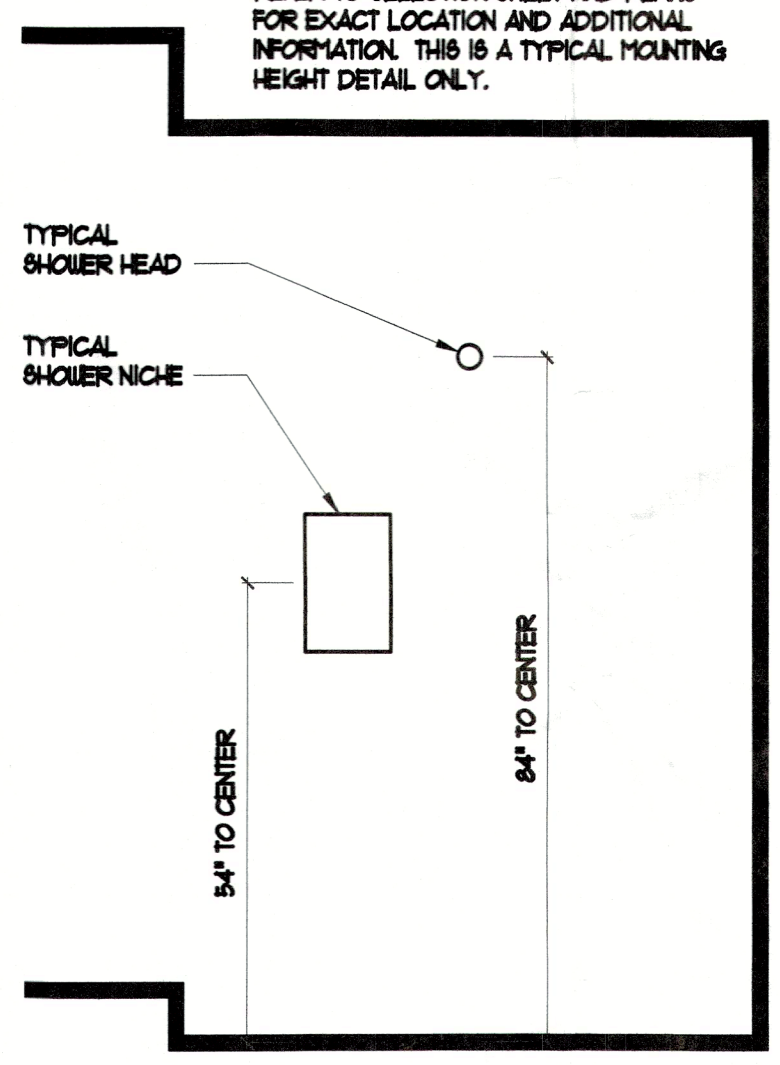


2 TYP. MOUNTING HEIGHTS
SCALE: N.T.S.

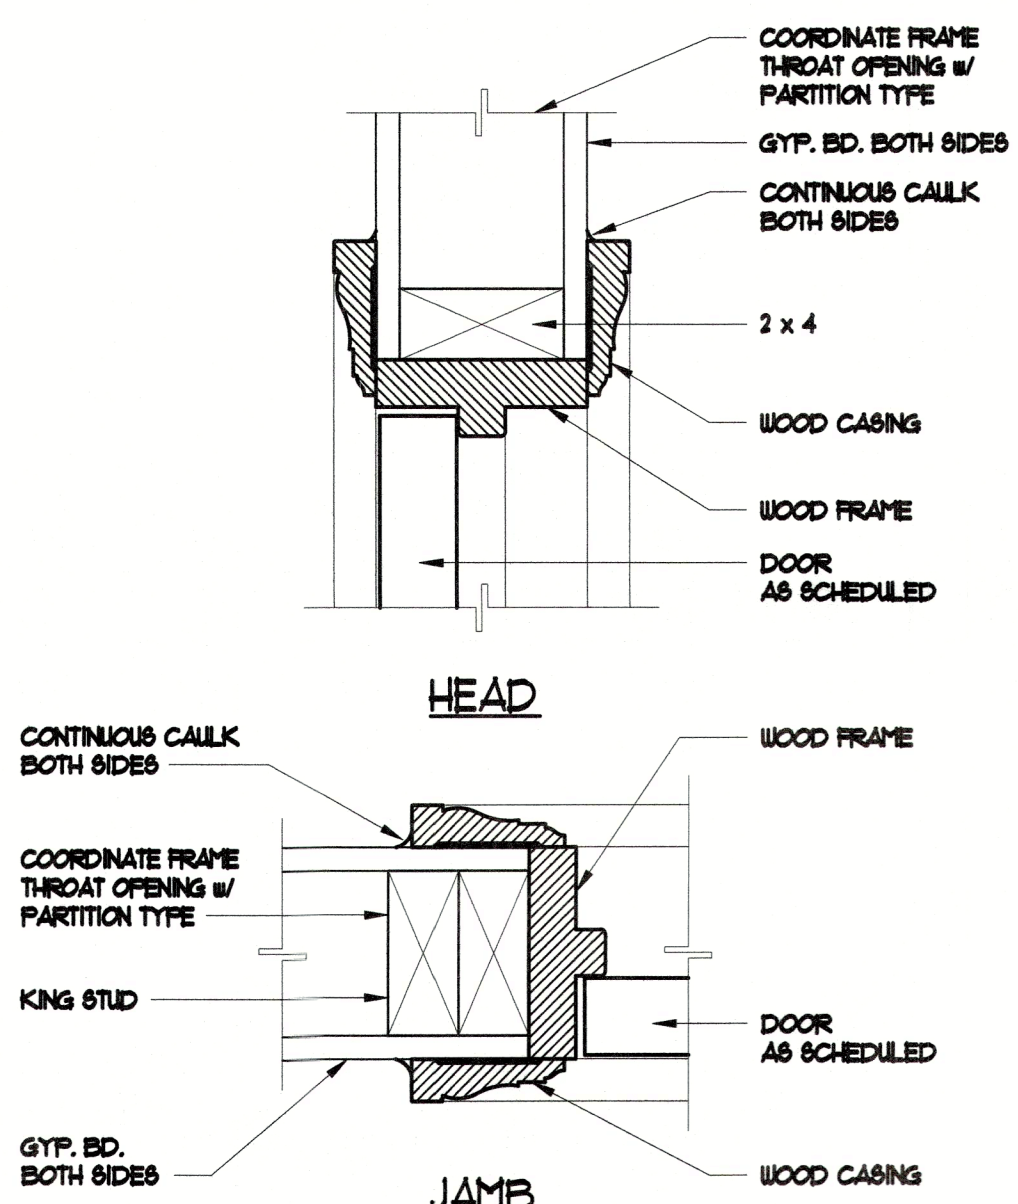


3 INTERIOR DOOR TRIM
SCALE: 3" = 1'-0"

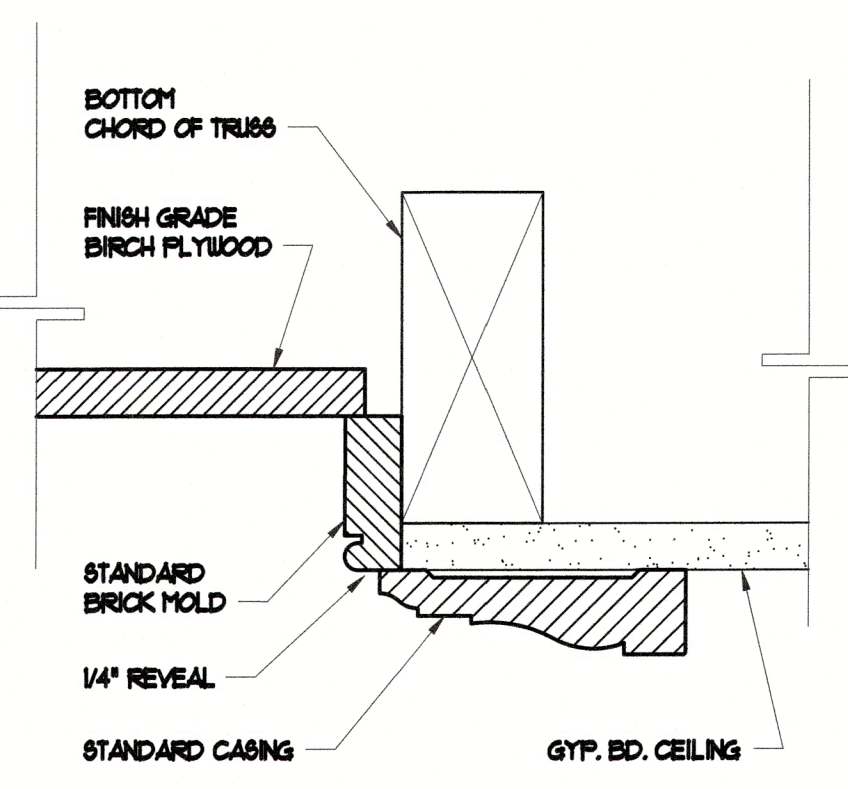


4 ATTIC ACCESS DETAIL
SCALE: 6" = 1'-0"

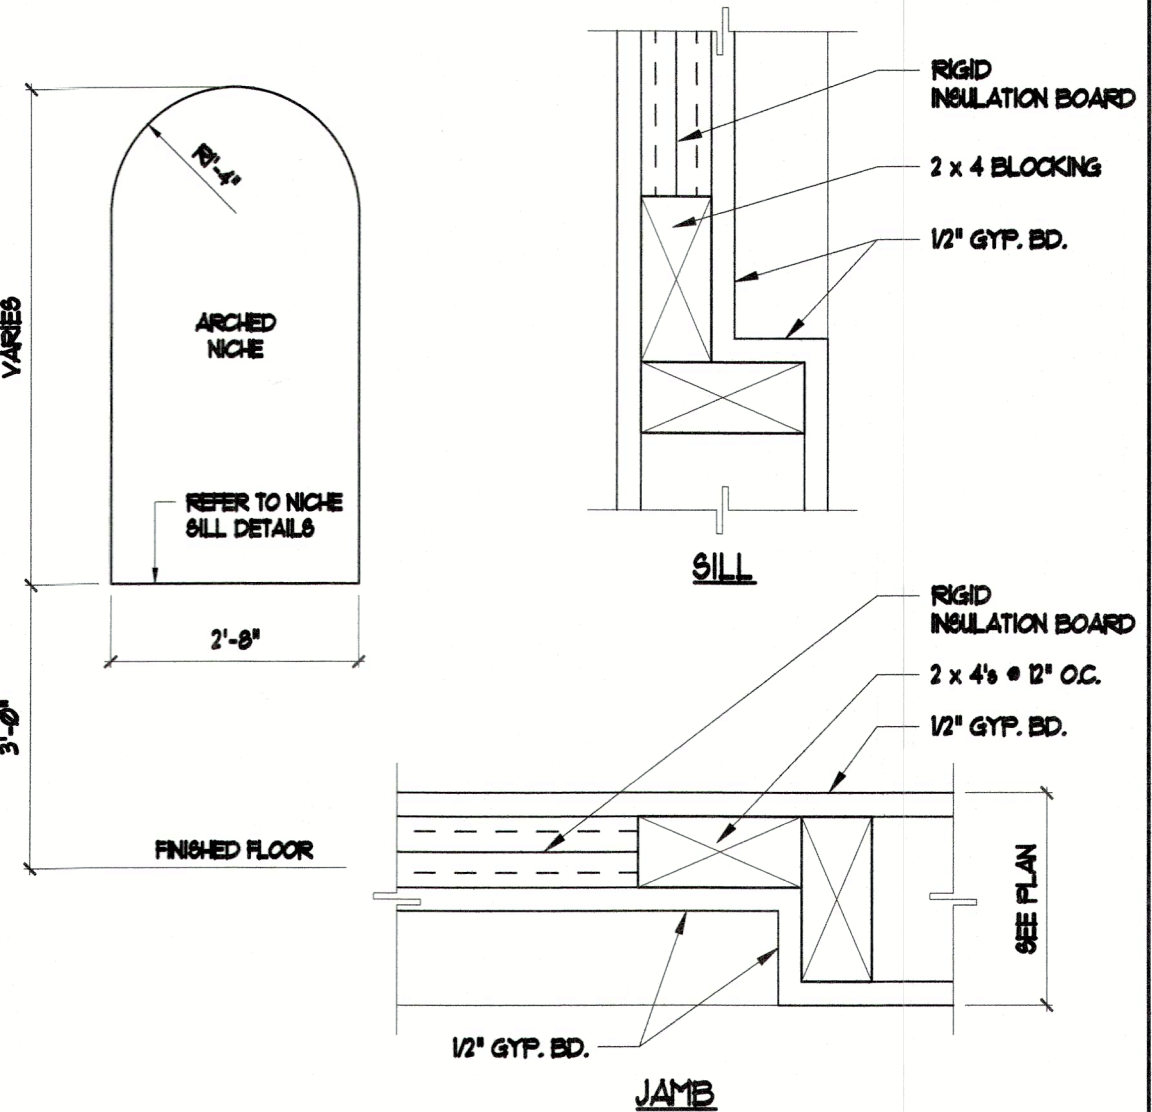

5 INT NICHE DETAILS
SCALE: 1/2" = 1'-0"

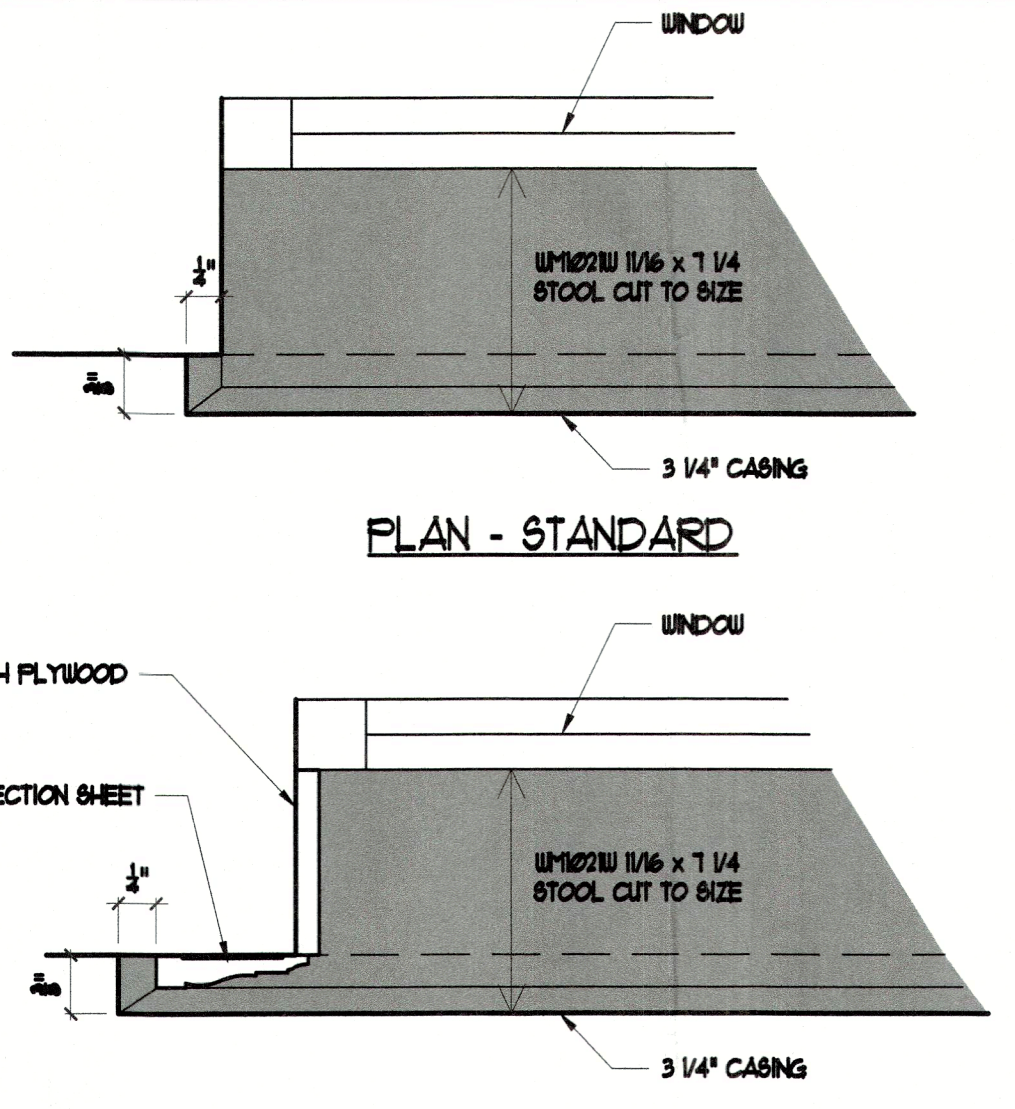


6 OPENING TRIM OUT
SCALE: 3" = 1'-0"

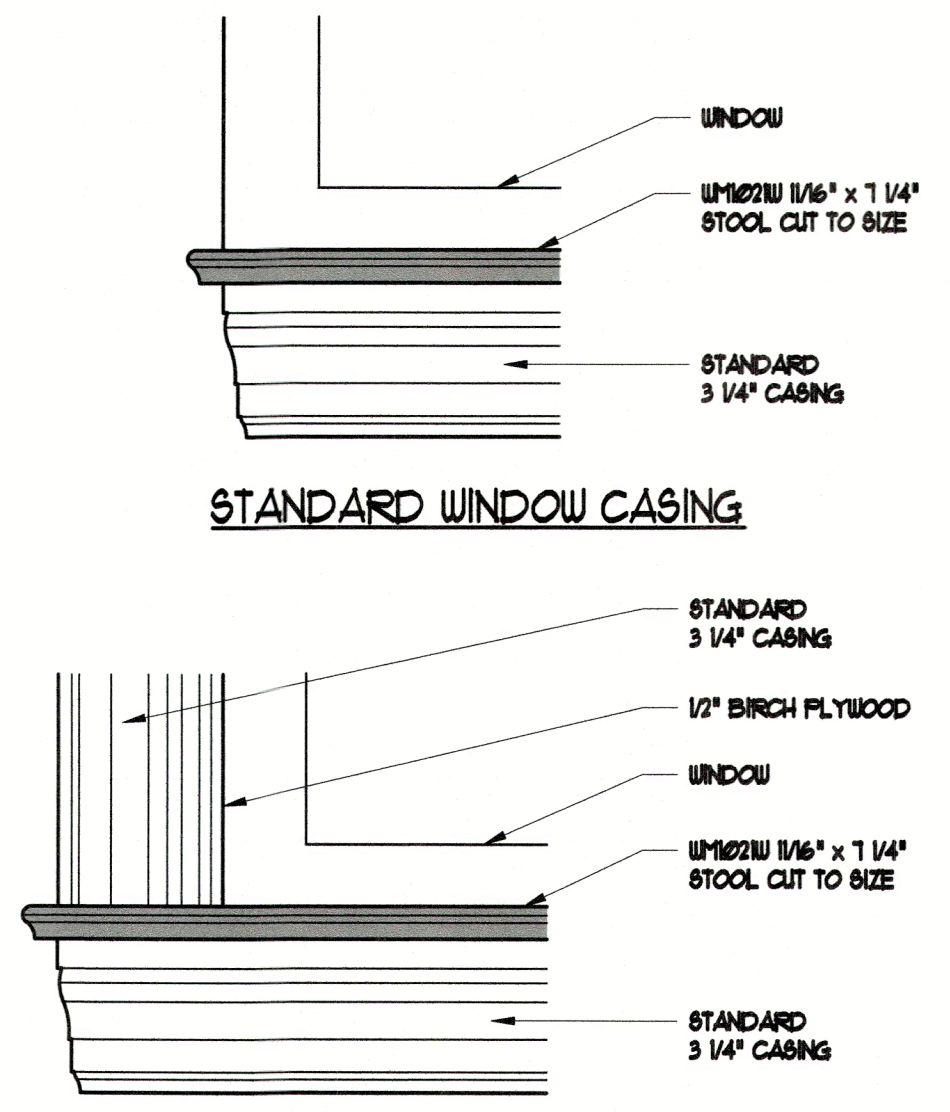

STANDARD WINDOW CASING

OPTIONAL WINDOW CASING

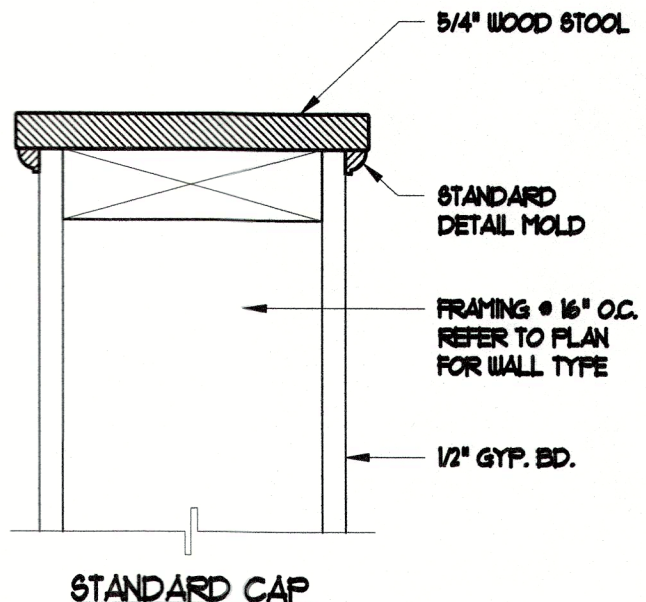

7 KNEE WALL CAP
SCALE: 3" = 1'-0"




JOHN CANNON HOMES
6710 Professional Parkway West, Suite 100
Sarasota, FL 34240
941.324.5935 P | 941.324.1129 F
johncannonhomes.com

© COPYRIGHT 2021
JOHN CANNON HOMES, INC.
This drawing is the property of John Cannon Homes, Inc. and is not to be reproduced, copied, or used in any way without the written consent of John Cannon Homes, Inc.


A NEW CUSTOM RESIDENCE FOR
MR. & MRS. WITHERS
670 Old Compass Rd | Longboat Key, Florida | 34228
Lot 911 Emerald Harbor | Town of Longboat Key

REV	DATE	DESCRIPTION	BY	CHK	APP
1	03.25.2021	PRELIMINARY DESIGN	WJW	WJW	
2	04.14.2021	PLAN REVISIONS	WJW	WJW	
3	05.17.2021	AS-BUILT CORRECTIONS	WJW	WJW	
4	06.08.2021	CONSTRUCTION DOCUMENTS	WJW	WJW	
5	06.08.2021	PERMIT DOCUMENTS	WJW	WJW	
6	06.08.2021	PERMIT DOCUMENTS	WJW	WJW	
7	06.08.2021	PERMIT DOCUMENTS	WJW	WJW	


DRAWING TITLE
INTERIOR & TRIM DETAILS
SHEET NUMBER
D1.0

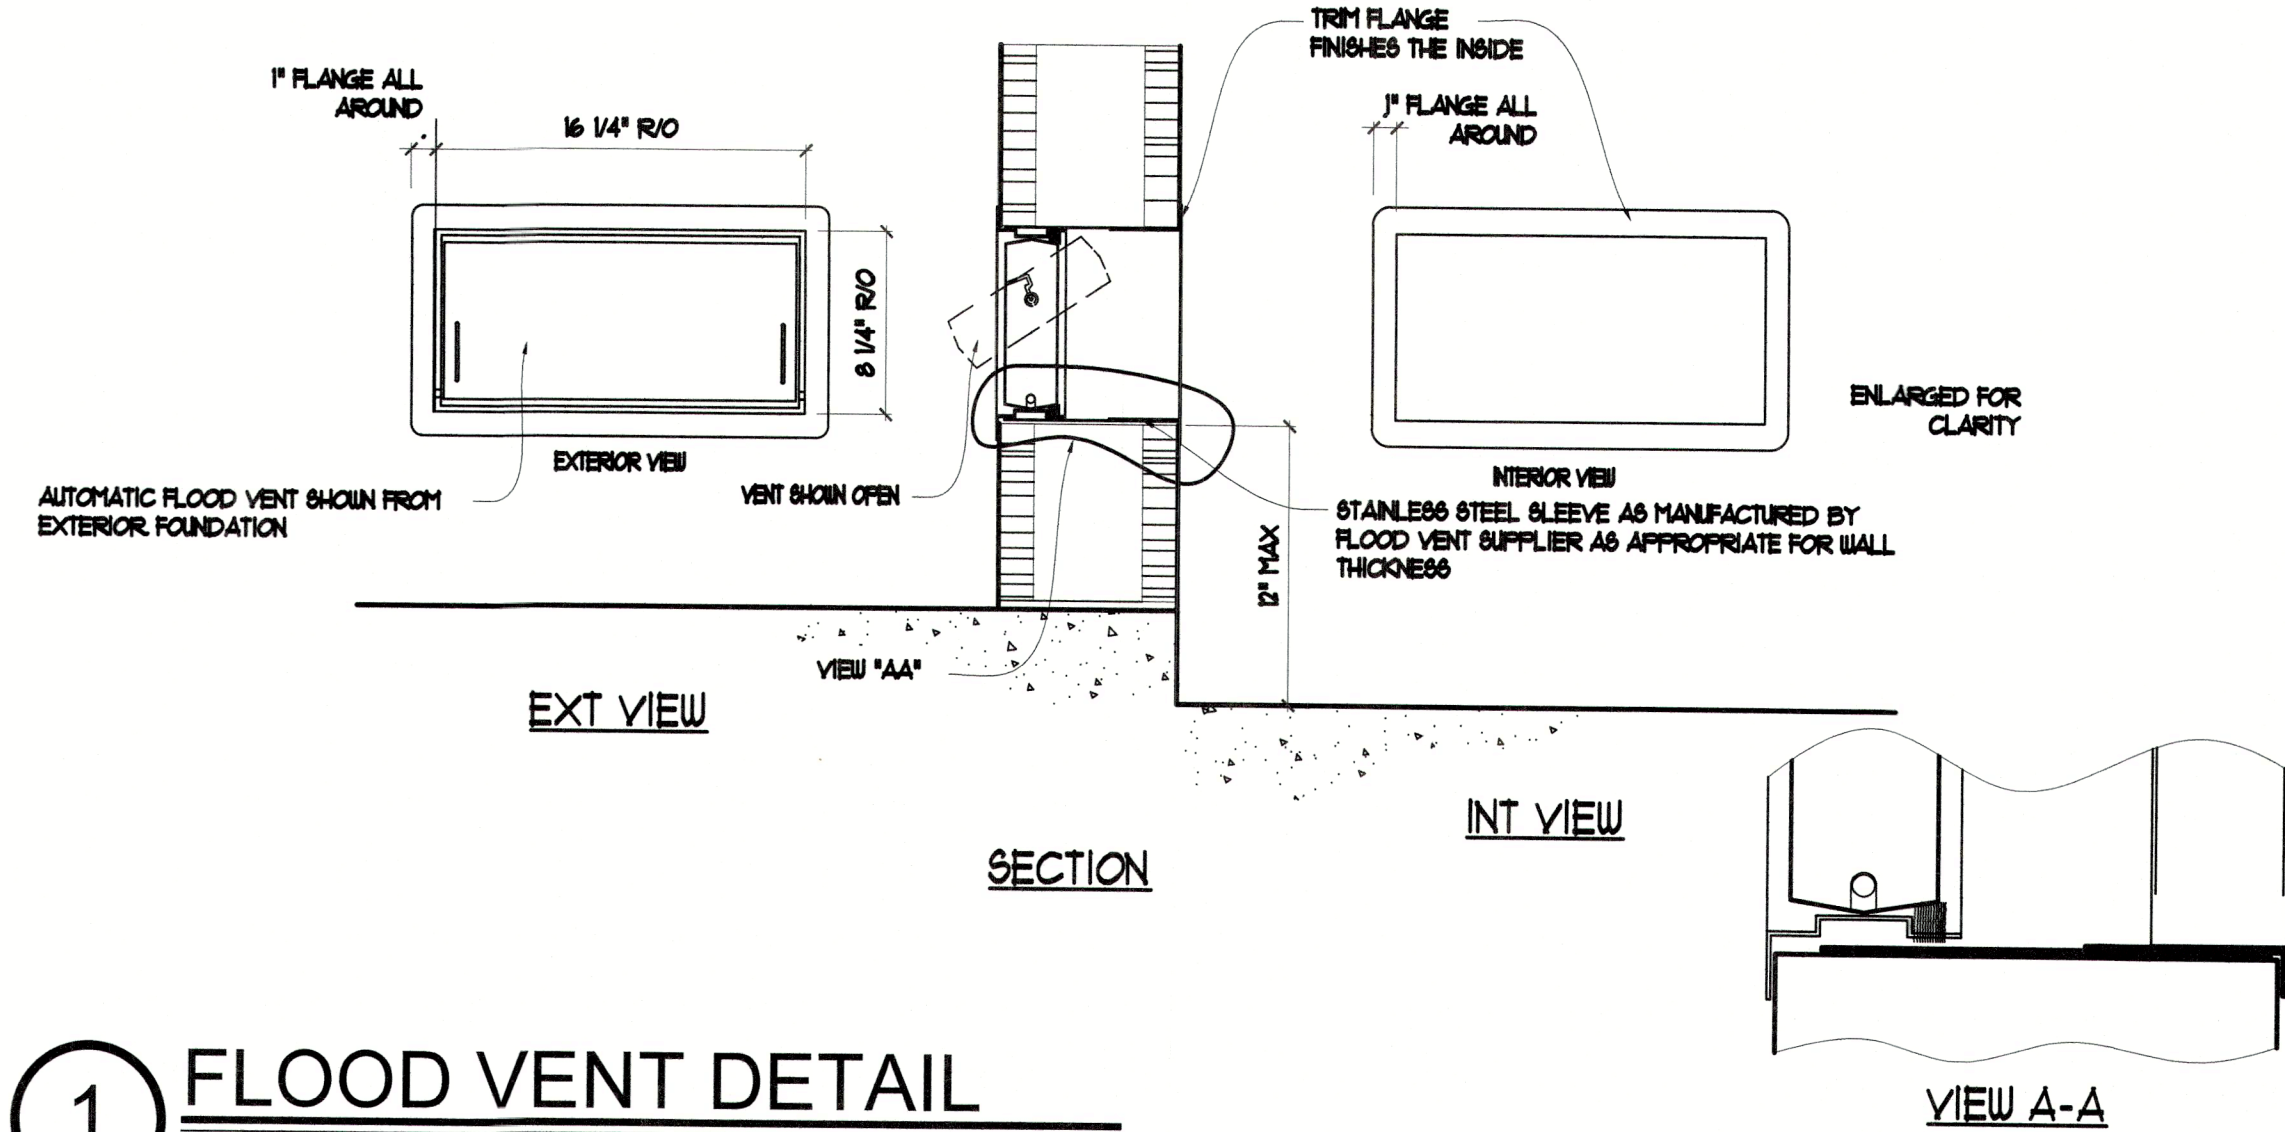

1 FLOOD VENT DETAIL
SCALE: 1-1/2" = 1'-0"

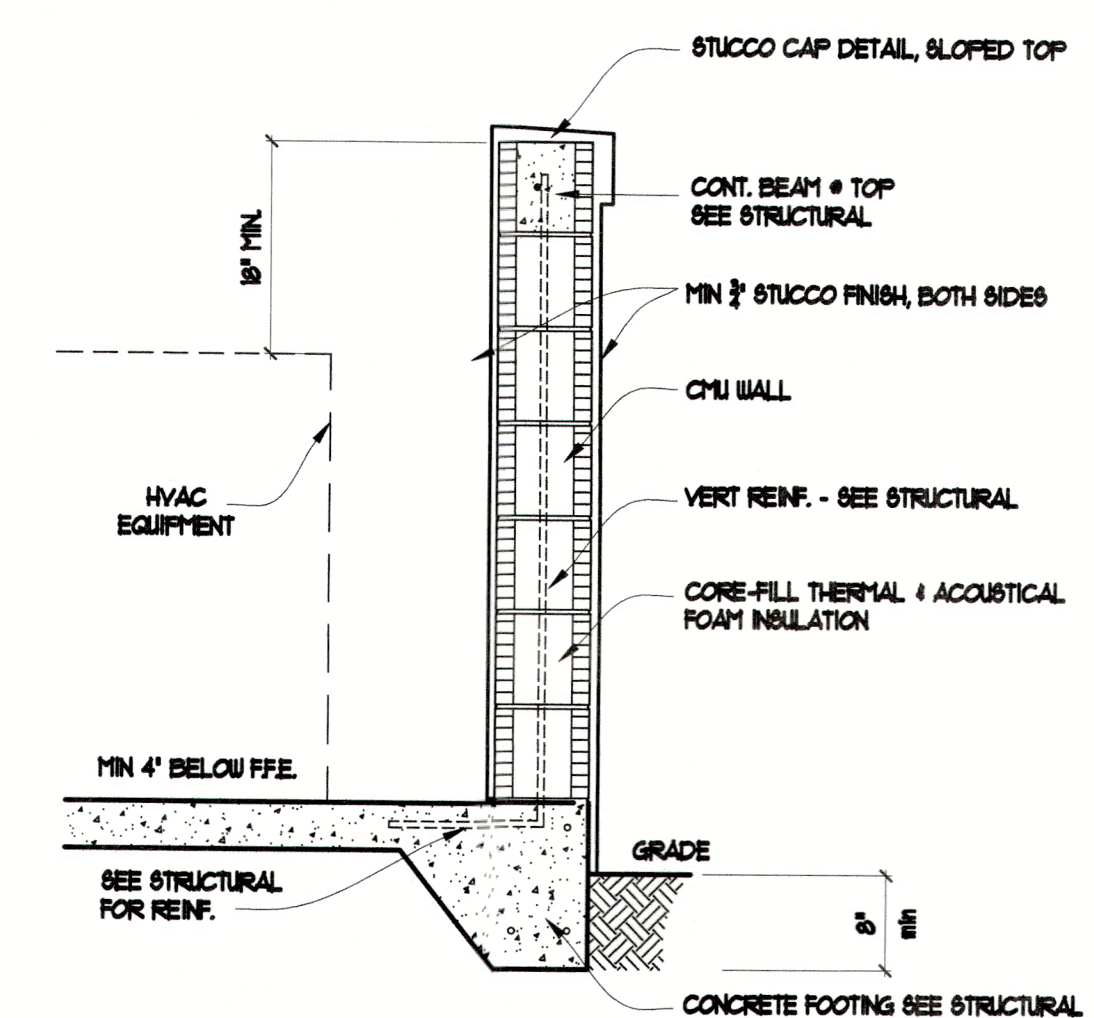

2 SOUND SCREEN WALL
SCALE: 3/4" = 1'-0"

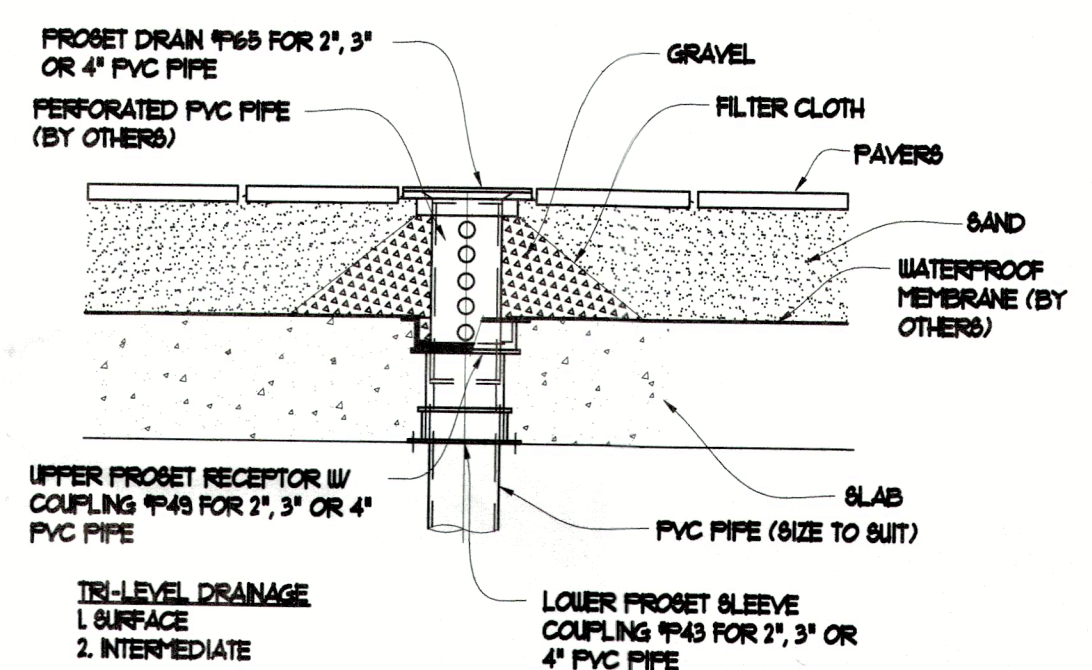

3 PATIO DRAIN DETAIL
SCALE: 1/2" = 1'-0"

BLDG PERMIT PLANS
FILE
Copy of Record

RECEIVED
JUN 6 2022
TOWN OF LONGBOAT KEY
Planning, Zoning & Building




COPYRIGHT 2021
JOHN CANNON HOMES, INC.
LICENSE #CCCA18531
This drawing is protected under applicable copyright, trademark, rights, and/or any other intellectual property rights. Any reproduction, without limitation, or circulation, is permitted without the prior written consent of John Cannon Homes, Inc.

A NEW CUSTOM RESIDENCE FOR
MR. & MRS. WITHERS
670 Old Compass Rd | Longboat Key, Florida | 34228
Lot 911 Emerald Harbor | Town of Longboat Key

REV #	DATE	DESCRIPTION	BY	CK	APP
1	05.25.2021	PRE-CONTRACT DESIGN	DWA	CLE	UTWA
2	06.14.2021	PLAN REVISIONS	CLE	UTWA	
3	06.17.2021	DESIGNATION OF PERMIT	CLE	UTWA	
4	07.28.2021	CONSTRUCTION CHECKS	UTWA	UTWA	
5	08.02.2022	PERMANENT DOCUMENTS	UTWA	UTWA	
6	08.02.2022	PERMIT DISCONTINUED	UTWA	UTWA	
7	08.02.2022	PERMIT DISCONTINUED	UTWA	UTWA	

DRAWING TITLE
**MISC
EXTERIOR
DETAILS**
SHEET NUMBER

D2.0

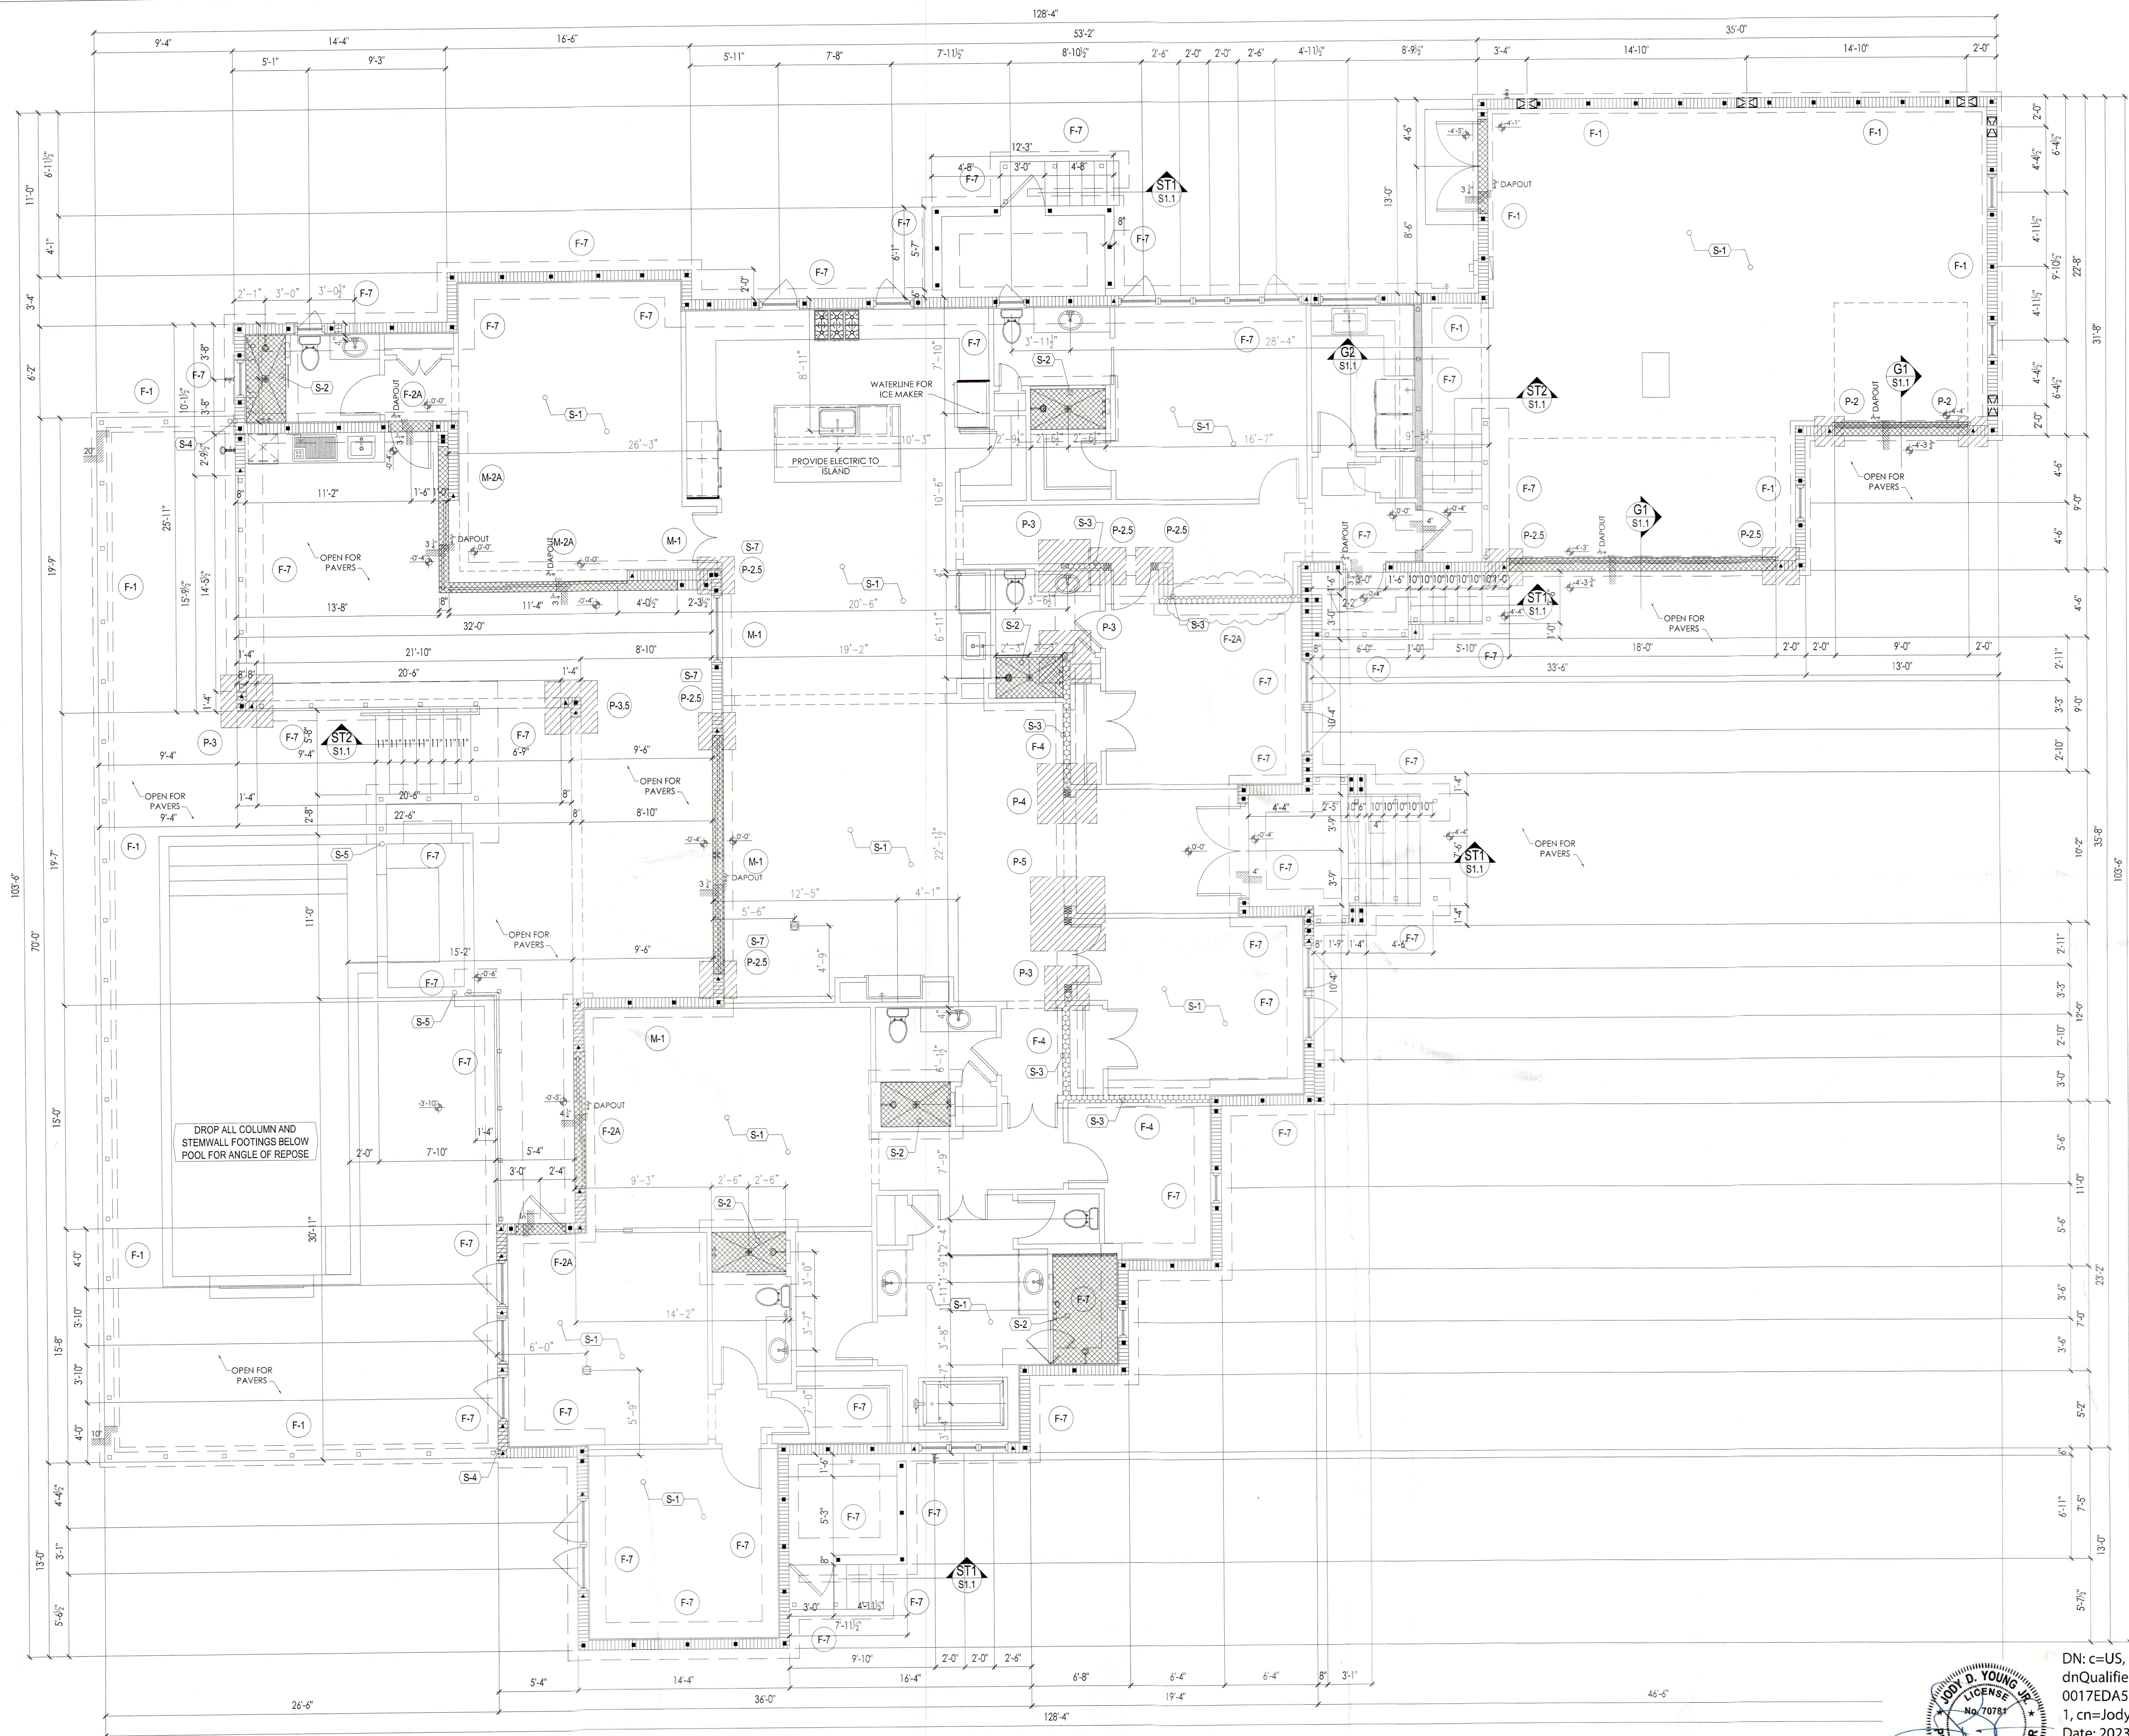

FOUNDATION NOTES

- DO NOT SCALE FOOTING SIZE FROM PLAN.
- SEE FOUNDATION / STEMWALL SECTIONS ON SHEET S1.1 FOR SIZES.
- ISOLATED PAD FOOTINGS AND MONOLITHIC FOOTINGS CAN BE POURED INTEGRALLY, BOTTOMS AT THE SAME ELEVATION.
- REFER TO DETAIL ON SHEET S1.1 FOR SHOWER RECESS REQUIREMENTS.
- USE BORA-CARE FOR TERMITE PROTECTION IN ACCORDANCE WITH FBC SECTION R218.
- MOISTURE PROTECTION BY OTHERS.
- TOP OF ALL FOUNDATIONS SHALL BE A MINIMUM OF 8" BELOW ADJACENT GRADE / PAVERS / SLAB.

DIMENSION NOTES

- SEE ARCHITECTURAL PLANS FOR DIMENSIONS NOT SHOWN ON STRUCTURAL SHEETS.

CONCRETE SLAB NOTES

- 4" THICK, 3000 PSI CONCRETE SLAB WITH STEEL TROWEL FINISH WITH FIBER ADDITIVE ON 6 MIL PLASTIC VAPOR BARRIER, LAPPED 6" AND TAPED ON CLEAN COMPACTED FILL.
- REFER TO SHEET S4.0 'GENERAL NOTES' FOR COMPACTION REQUIREMENTS.

FILLED CELLS LEGEND

- INDICATES FILLED CELL w/ (1) NO.5 REBAR CONTINUOUS FROM TIE-BEAM (OR FOOTING) AT LEVEL BELOW TO TIE-BEAM ABOVE, PROVIDE 8" HOOKS
- INDICATES FILLED CELL w/ (2) NO.5 REBAR CONTINUOUS FROM TIE-BEAM (OR FOOTING) AT LEVEL BELOW TO TIE-BEAM ABOVE, PROVIDE 8" HOOKS
- INDICATES FILLED CELL w/ (1) NO.5 REBAR CONTINUOUS FROM TIE-BEAM (OR FOOTING) AT LEVEL BELOW TO SLAB, TOP OF LOW WALL, OR BOTTOM OF OPENING ABOVE PROVIDE 8" HOOKS

STRUCTURAL NOTES

MARK	DESCRIPTION
S-1	SLAB ON GRADE: 4" CONCRETE SLAB W/ FIBERMESH SLOPE TO DRAIN AS REQ'D.
S-2	SLAB: RECESS SLAB 4" AT SHOWER REFER TO DETAIL ON SHEET S1.1
S-3	LOAD BEARING WALL: ATTACH PT. BOTTOM PLATE TO FOOTING WITH 5/8" x 6" TITEN HDs AT 12" O.C. MIN. (2) PER WALL SEGMENT
S-4	HOUSE AND POOL STEMWALLS SHALL BE INTEGRAL
S-5	COORDINATE FOUNDATION AND STEMWALL W/ POOL CONTRACTOR
S-6	FOOTING: INCREASE FOOTING WIDTH MIN. 6" PAST CMU ON EACH SIDE W/ (1) #5 REBAR AT 8" O.C., EACH WAY, BOTTOM
S-7	TOP OF FOOTING MUST BE MIN. 6" BELOW GRADE.


WALL FOOTING SCHEDULE

MARK	SIZE / TYPE	REINFORCING	REMARKS
F-1	10"H x 16"W STRIP FTG.	(2) #5s CONT.	REFER TO 4 COURSE DETAIL ON SHEET S1.1
F-2	12"H x 24"W STRIP FTG.	(3) #5s CONT.	REFER TO 5 COURSE DETAIL ON SHEET S1.1
F-2A	12"H x 24"W STRIP FTG.	(3) #5s CONT.	REFER TO ANGLE OF REPOSE ON SHEET S1.1
F-3	12"H x 28"W STRIP FTG.	(4) #5s CONT.	REFER TO 6 COURSE DETAIL ON SHEET S1.1
F-4	12"H x 16"W THICK. SLAB	(2) #5s CONT.	REFER TO THICKENED SLAB FOOTING, TYP. ON SHEET S1.1
F-7	12"H x 30"W STRIP FTG.	(4) #5s CONT. #5s AT 16" O.C. TRANS.	REFER TO 7 COURSE DETAIL ON SHEET S1.1
M-1	20"H x 16"W THICK. SLAB	(2) #5s CONT.	REFER TO "M-1" DETAIL ON SHEET S1.1

PAD FOOTING SCHEDULE

MARK	SIZE	REINFORCING	REMARKS
P-2	24" x 24" x 12" PAD	(3) #5s EACH WAY	-
P-2.5	30" x 30" x 12" PAD	(3) #5s EACH WAY	-
P-3	36" x 36" x 12" PAD	(5) #5s EACH WAY	-
P-3.5	42" x 42" x 12" PAD	(5) #5s EACH WAY	-
P-4	48" x 48" x 12" PAD	(6) #5s EACH WAY	-
P-4.5	54" x 54" x 12" PAD	(6) #5s EACH WAY	-
P-5	60" x 60" x 24" PAD	(8) #5s EACH WAY	-
P-X	12" PAD - EXTEND 6" BEYOND CMU	#5s AT 8" O.C. EACH WAY	-

DN: c=US, o=Florida,
dnQualifier=A01410D000
0017EDA5AC3A7000C2DA
1, cn=Jody D Young Jr.
Date: 2023.01.04 12:32:08
-05'00"
Adobe Acrobat version:
2022.003.20282

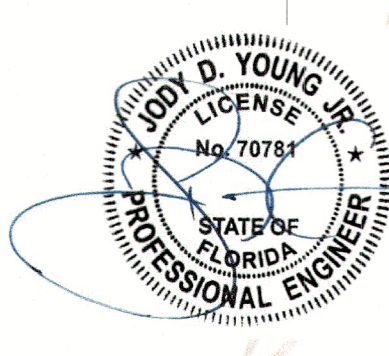

BLDG PERMIT PLANS
FILE
Copy of Record
RECEIVED
JAN 05 2023
TOWN OF LONGBOAT KEY
Planning, Zoning & Building



A Custom Home for:
MR. & MRS. WITHERS
670 OLD COMPASS RD, LONGBOAT KEY, FL 34228
FOUNDATION PLAN
3/16" = 1' - 0"


BY	DATE
AO	01.03.23
-	-
-	-
-	-
-	-
-	-
AO	03.15.2022

S1.0

YOUNG & HEDRICK
STRUCTURAL ENGINEERING
6771 Professional Parkway West
Suite #201 - Lakewood Ranch, FL 34240
www.YHEngineers.com Tel (941) 306-1225
FBPE# 34899

JODY D. YOUNG JR.
FLPE# 10781

  

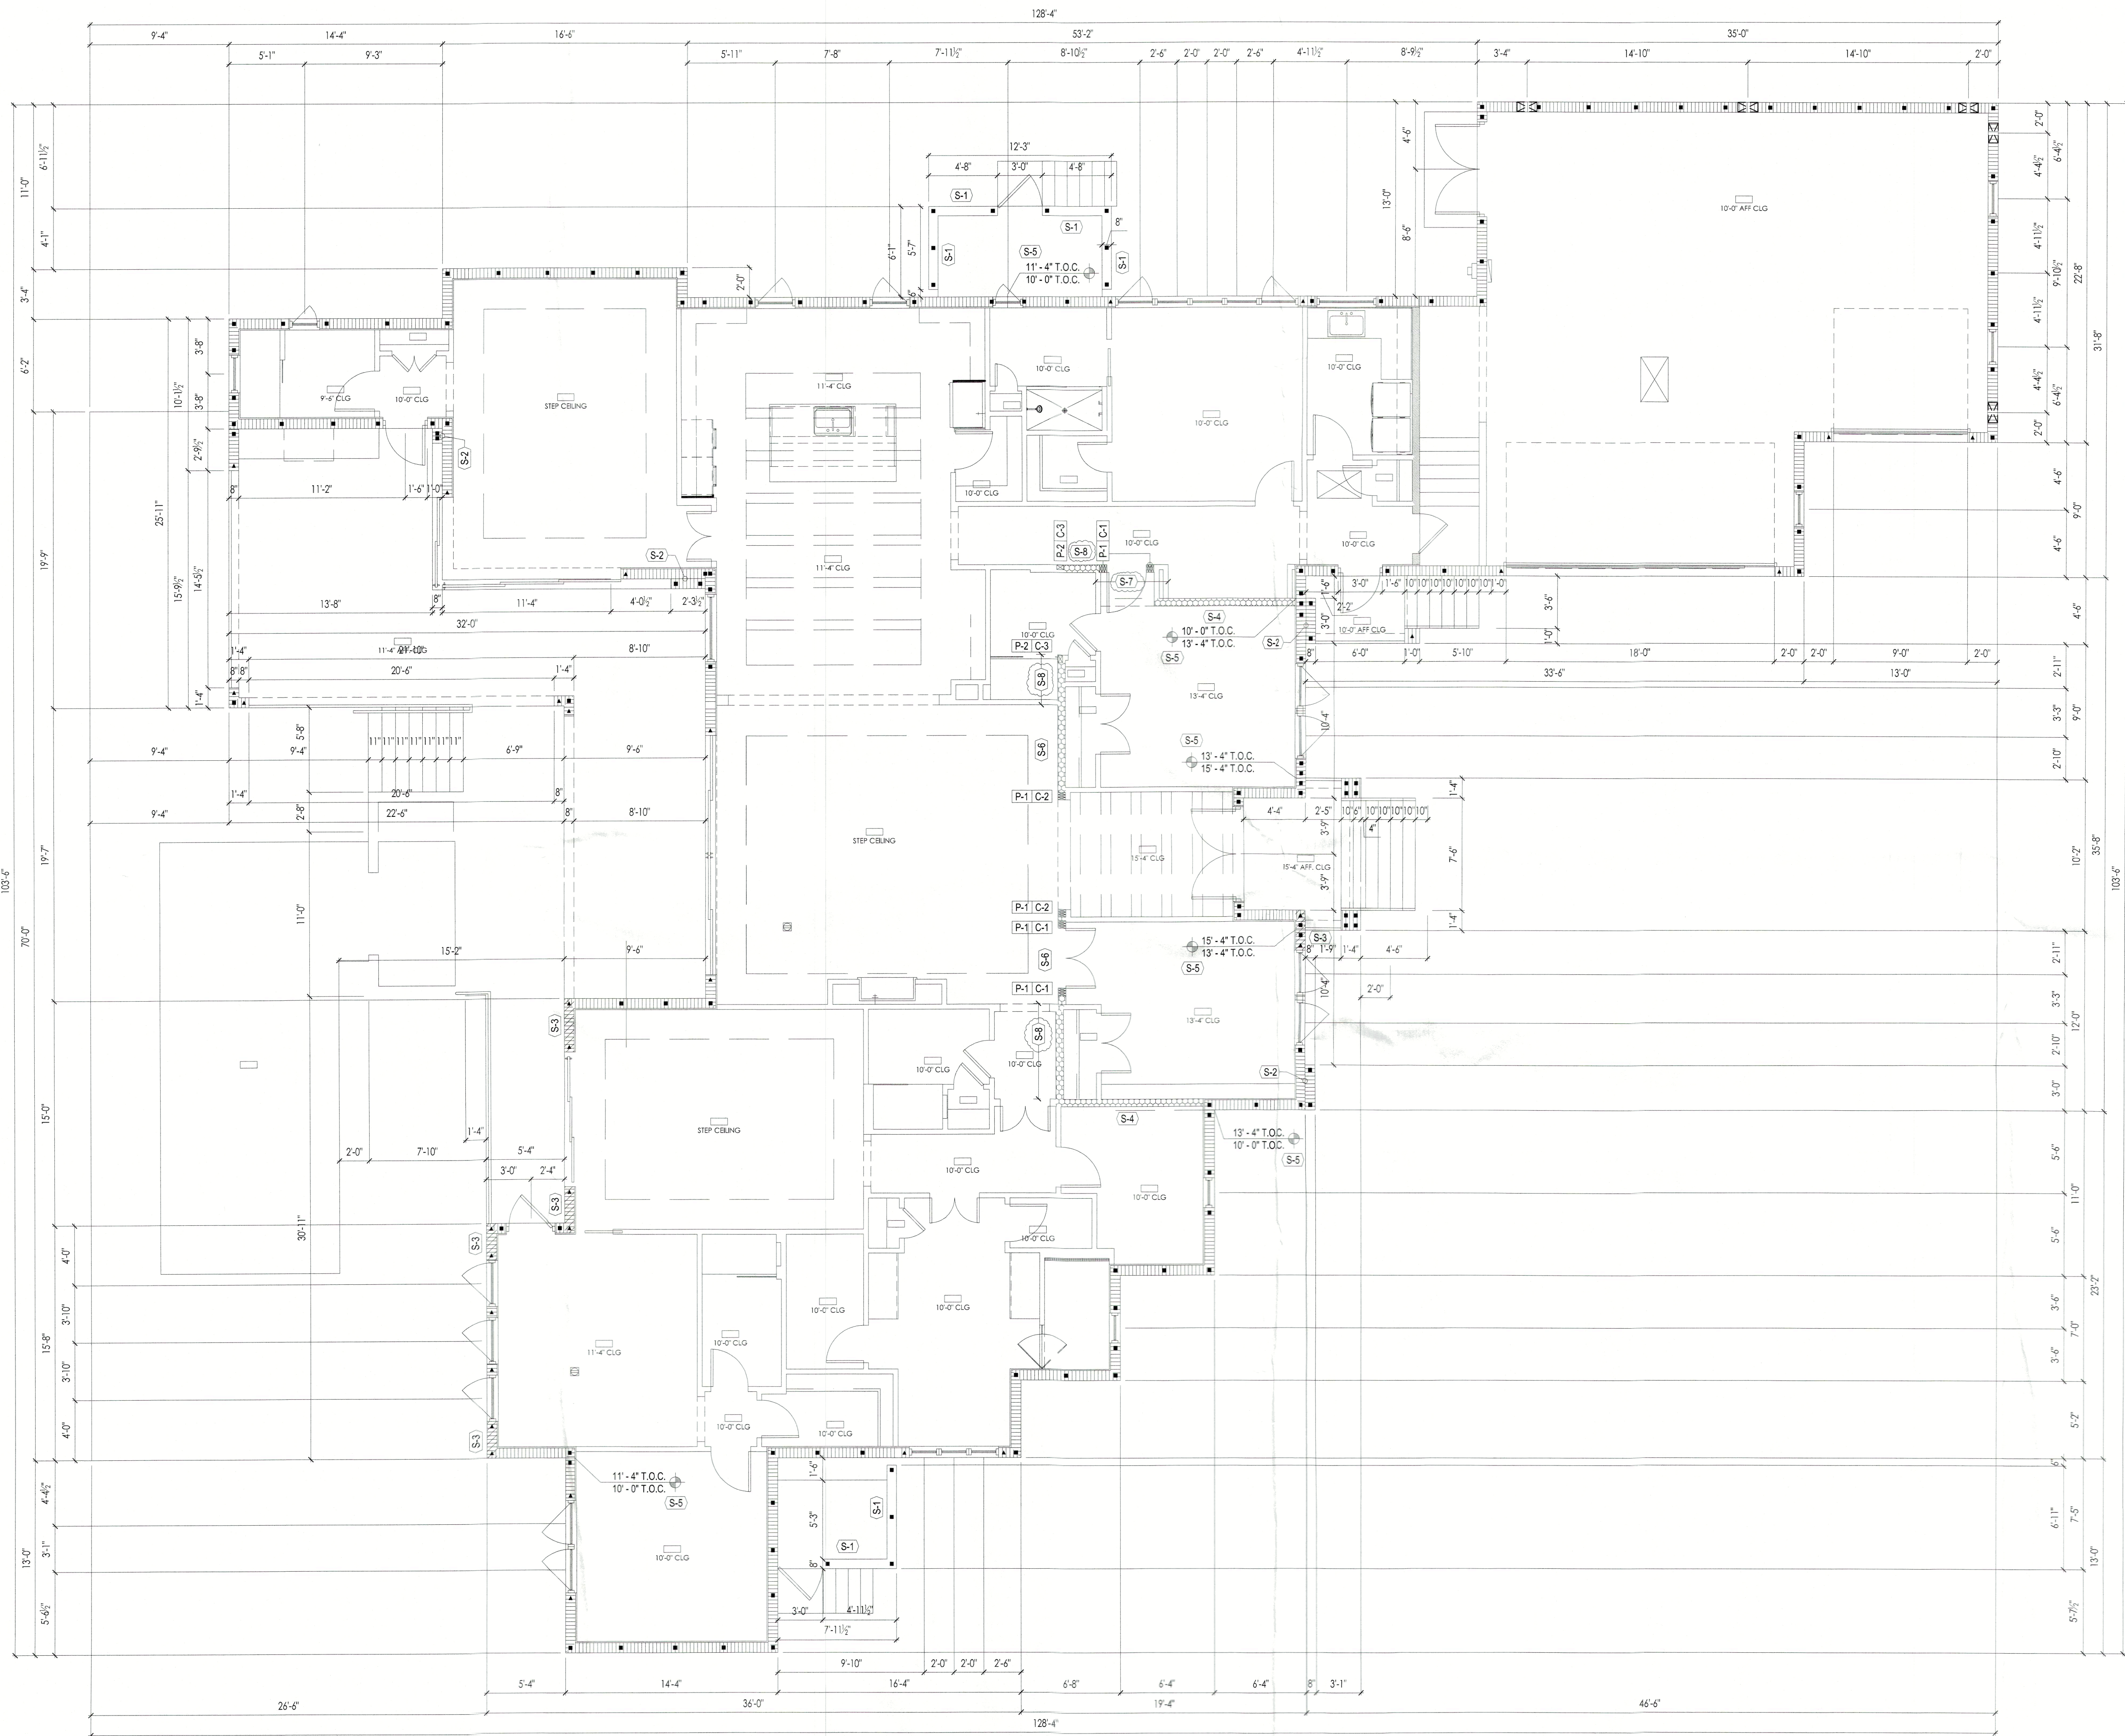

DIMENSION NOTES

- SEE ARCHITECTURAL PLANS FOR DIMENSIONS NOT SHOWN ON STRUCTURAL SHEETS.

FILLED CELLS LEGEND

- INDICATES FILLED CELL w/ (1) NO.5 REBAR CONTINUOUS FROM TIE-BEAM (OR FOOTING) AT LEVEL BELOW TO TIE-BEAM ABOVE, PROVIDE 8" HOOKS
- INDICATES FILLED CELL w/ (2) NO.5 REBAR CONTINUOUS FROM TIE-BEAM (OR FOOTING) AT LEVEL BELOW TO TIE-BEAM ABOVE, PROVIDE 8" HOOKS
- INDICATES FILLED CELL w/ (1) NO.5 REBAR CONTINUOUS FROM TIE-BEAM (OR FOOTING) AT LEVEL BELOW TO SLAB, TOP OF LOW WALL, OR BOTTOM OF OPENING ABOVE, PROVIDE 8" HOOKS

POST SCHEDULE

MARK	DESCRIPTION
P-1	(2) 2" x 2" SPF NO. 2 JACK STUDS W/ ADD'L KING STUD MATCH WALL THICKNESS
P-2	3-1/2" x 5-1/2" VERSA-LAM 1.8 2750 COLUMN


CONNECTOR SCHEDULE

MARK	DESCRIPTION
C-1	(1) SIMPSON LTT19 W/ 5/8" DIA. ALL-THREAD, DRILL AND EPOXY 6" INTO CONCRETE BELOW W/ SIMPSON SET EPOXY (T-131049)
C-2	(1) SIMPSON HTT4 W/ 5/8" DIA. ALL-THREAD, DRILL AND EPOXY 6" INTO CONCRETE BELOW W/ SIMPSON SET EPOXY (T-56108)
C-3	(1) SIMPSON HTT5KT W/ 5/8" DIA. ALL-THREAD, DRILL AND EPOXY 6" INTO CONCRETE BELOW W/ SIMPSON SET EPOXY (T-54458)
C-4	(1) SIMPSON HDQ8 W/ 7/8" DIA. ALL-THREAD, DRILL AND EPOXY 6" INTO CONCRETE BELOW W/ SIMPSON SET EPOXY (T-7630W)

STRUCTURAL NOTES

MARK	DESCRIPTION
S-1	MASONRY WALL: (1) NO.5 REBAR CONT. IN FULLY GROUTED COURSE AT TOP OF WALL
S-2	MASONRY WALL: CMU BUMP-OUT SHALL BE INTEGRAL WITH ADJACENT MASONRY
S-3	MASONRY WALL: FILL ALL CELLS
S-4	LOAD BEARING WALL: 2x SYP STUDS AT 12" O.C. TOP OF WALL: 13' - 4" AFF
S-5	TIE BEAM: REFER TO TIE-BEAM STEP DETAIL ON SHEET S4.1
S-6	LOAD BEARING WALL: 2x SYP STUDS AT 12" O.C. TOP OF WALL: 11' - 4" AFF
S-7	LOAD BEARING WALL: 2x SYP STUDS AT 12" O.C. TOP OF WALL: 12' - 0" AFF
S-8	LOAD BEARING WALL: 2x SYP STUDS AT 16" O.C. TOP OF WALL: 10' - 0" AFF

BY	DATE
AO	01.03.23
AO	03.15.2022

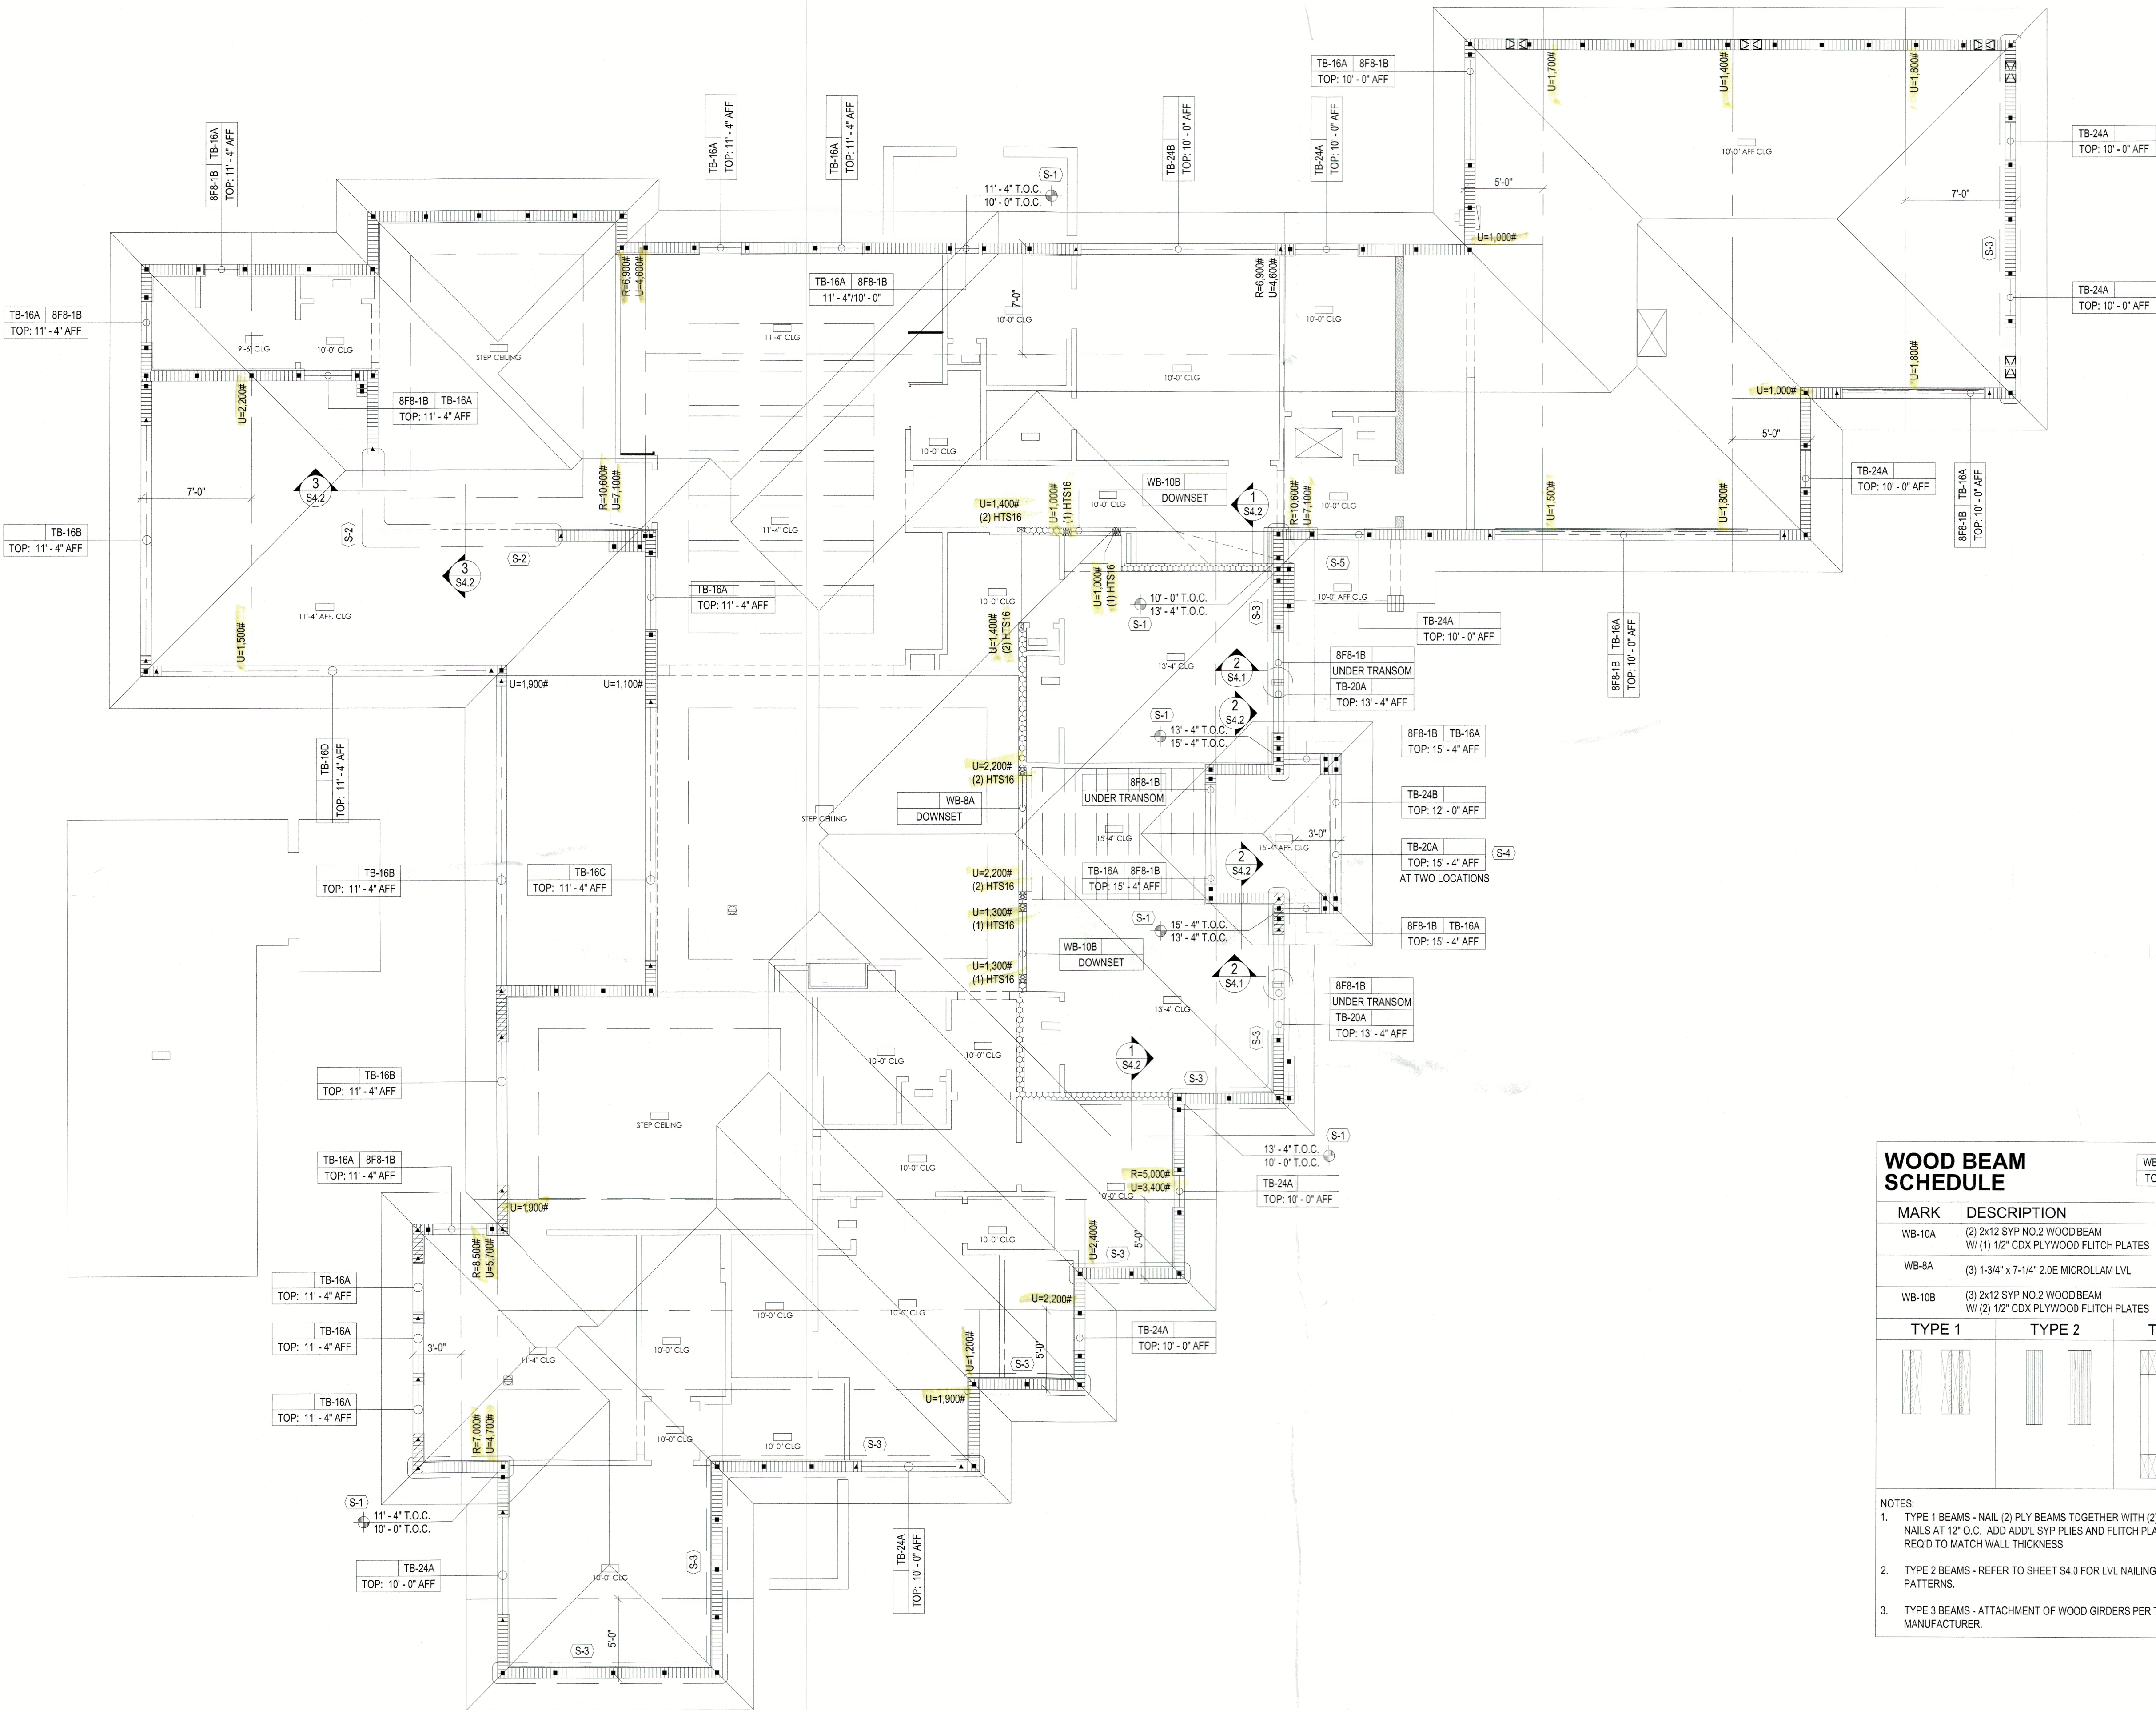

GENERAL NOTES


- 1. FILL ALL CELLS ABOVE PRECAST LINTELS.
- 2. STUB RAISED HEEL ROOF TRUSSES BACK 3/4" FROM FACE OF MASONRY FOR PLYWOOD AND STUCCO.
- 3. ALL WOOD OR WOOD PRODUCTS IN CONTACT WITH CONCRETE OR MASONRY TO BE EITHER MOISTURE PROTECTED OR PRESSURE TREATED.
- 4. SHORING: ALL MASONRY OR CONCRETE BEAMS 10-FT AND LONGER SHALL BE SHORED FOR A MINIMUM OF 28 DAYS AFTER POUR.

DIMENSION NOTES

- 1. SEE ARCHITECTURAL PLANS FOR DIMENSIONS NOT SHOWN ON STRUCTURAL SHEETS.

CONCRETE BEAM SCHEDULE

MARK	DESCRIPTION	TYPE
8F8-1B	8" x 8" PRECAST LINTEL BY CAST-CRETE (1) NO.5 REBAR	1
TB-16A	8" x 16" FORM & POUR CONCRETE BEAM (1) NO. 5 REBAR, TOP (1) NO. 5 REBAR, BOTTOM	2
TB-16B	8" x 16" FORM & POUR CONCRETE BEAM (2) NO. 5 REBAR, TOP (2) NO. 5 REBAR, BOTTOM NO. 3 TIES AT 6" O.C.	3
TB-16C	8" x 16" FORM & POUR CONCRETE BEAM (2) NO. 5 REBAR, TOP (2) NO. 5 REBAR, BOTTOM NO. 3 TIES AT 6" O.C.	3
TB-16D	8" x 16" FORM & POUR CONCRETE BEAM (2) NO. 5 REBAR, TOP (4) NO. 5 REBAR, BOTTOM, BUNDLED NO. 3 TIES AT 6" O.C.	3
TB-20A	8" x 20" FORM & POUR CONCRETE BEAM (2) NO. 5 REBAR, TOP (2) NO. 5 REBAR, BOTTOM NO. 3 TIES AT 8" O.C.	3
TB-24A	8" x 24" FORM & POUR CONCRETE BEAM (1) NO. 5 REBAR, TOP (1) NO. 5 REBAR, MIDDLE (1) NO. 5 REBAR, BOTTOM	2
TB-24B	8" x 24" FORM & POUR CONCRETE BEAM (2) NO. 5 REBAR, TOP (2) NO. 5 REBAR, BOTTOM NO. 3 TIES AT 10" O.C.	3

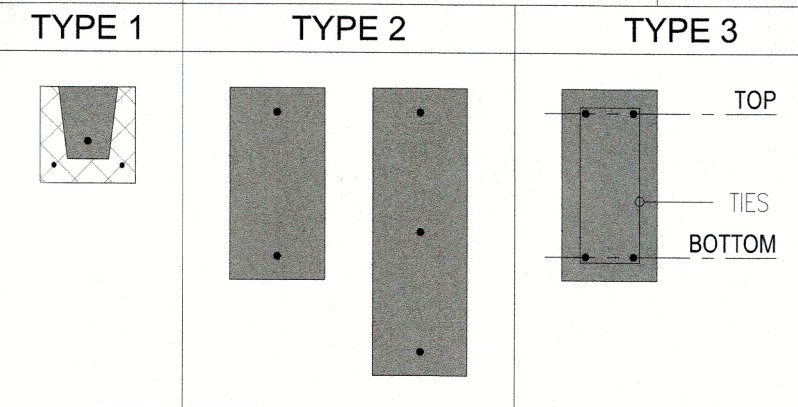

WOOD BEAM SCHEDULE

MARK	DESCRIPTION	TYPE
WB-10A	(2) 2x12 SYP NO.2 WOOD BEAM W/ (1) 1/2" CDX PLYWOOD FLITCH PLATES	1
WB-8A	(3) 1-3/4" x 7-1/4" 2.0E MICROLLAM LVL	2
WB-10B	(3) 2x12 SYP NO.2 WOOD BEAM W/ (2) 1/2" CDX PLYWOOD FLITCH PLATES	1
TYPE 1	TYPE 2	TYPE 3

- NOTES:
- TYPE 1 BEAMS - NAIL (2) PLY BEAMS TOGETHER WITH (2) ROWS OF 12d NAILS AT 12" O.C. ADD ADD'L SYP PLIES AND FLITCH PLATES AS REQ'D TO MATCH WALL THICKNESS
 - TYPE 2 BEAMS - REFER TO SHEET S4.0 FOR LVL NAILING / BOLTING PATTERNS.
 - TYPE 3 BEAMS - ATTACHMENT OF WOOD GIRDERS PER TRUSS MANUFACTURER.

STRUCTURAL NOTES

MARK	DESCRIPTION
S-1	TIE BEAM: REFER TO TIE-BEAM STEP DETAIL ON SHEET S4.1
S-2	NON-BEARING HEADER SUSPENDED FROM TRUSSES ABOVE - MAXIMUM ALLOWABLE TRUSS DEFLECTION OF 3" OVER DOORS/WINDOWS.
S-3	ATTACH EACH ROOF TRUSS TO TOP OF WALL WITH 2-SIMPSON HETA16 - INSTALL ONE STRAP ON EACH SIDE OF TRUSS WITH SPOONS FACING OUTWARD AND STRAPS SPACED NO MORE THAN 18" WIDER THAN TRUSS WIDTH.
S-4	NO.5 REBAR IN FILLED CELL ON EACH SIDE OF THE OPENINGS, 8" HOOK INTO BEAMS ABOVE & BELOW
S-5	CANTILEVER TRUSSES AT THIS LOCATION

A Custom Home for:
MR. & MRS. WITHERS
670 OLD COMPASS RD, LONGBOAT KEY, FL 34228

ROOF FRAMING PLAN
3/16" = 1' - 0"

BY	DATE
AO	01.03.23
AO	03.15.2022

RECEIVED
JAN 05 2023
TOWN OF LONGBOAT KEY
Planning, Zoning & Building

BLDG PERMIT PLANS
FILE
Copy of Record

S3.0

GENERAL NOTES

- FBC REFERS TO 2020 FLORIDA BUILDING CODE, 7TH EDITION.
- FBC-R REFERS TO 2020 FLORIDA BUILDING CODE, 7TH EDITION, RESIDENTIAL.
- COMPACT BACK FILL 5'-0" FROM STRUCTURE. THE BUILDING AREA PLUS A MARGIN OF 5'-0" AFF OUTSIDE PERIMETER LINES SHALL BE COMPACTED TO A MINIMUM 95% OF MODIFIED PROCTOR MAXIMUM DENSITY.
- CONTACT SOILS FOR FOUNDATIONS SHALL BE COMPACTED TO A MINIMUM 95% OF MODIFIED PROCTOR MAXIMUM DENSITY.
- CONTACT SOILS FOR FOUNDATIONS SHALL BE TESTED AFTER COMPACTION.
- FILL WITHIN STEMWALLS SHALL BE PLACED AND COMPACTED PER THE RECOMMENDATIONS OF GEOTECHNICAL REPORT.
- FOUNDATIONS HAVE BEEN DESIGNED FOR AN ALLOWABLE BEARING CAPACITY OF 2000 PSF.
- CONTRACTOR TO VERIFY MANUFACTURED TRUSS PLAN PRIOR TO PLACEMENT OF STEMWALL OR MONOLITHIC FOOTING.
- PLUMBER IS TO INFORM SUPERINTENDENT OF ANY VENTING WHICH UTILIZES A MASONRY WALL TO RESOLVE ANY POSSIBLE STRUCTURAL INTEGRITY ISSUES.

CONCRETE / MASONRY NOTES

- ALL CONCRETE SHALL BE F_c = 3000 PSI.
- MASONRY SHALL USE TYPE S MORTAR, F_m = 1900 PSI.
- REINFORCING STEEL SHALL SATISFY ASTM A615, GRADE 60. FOOTINGS MAY USE GRADE 40.
- WHERE INDICATED ON FLOOR PLANS, PROVIDE CONCRETE FILLED CELL WITH REINFORCING STEEL FROM FOOTING TO TIE BEAM HOOKED & TIED BEFORE INSPECTION. IF GROUT LIFT EXCEEDS 4'-0", AN INSPECTION HOLE TO VERIFY GROUTING SHALL BE PROVIDED AT THE BOTTOM CELL.
- PROVIDE (1) #5 VERTICAL REINFORCING STEEL ELECTRICAL GROUND TO FOUNDATION STEEL.
- FOUNDATION DOWELS AND VERTICAL REINFORCING SPACES AS SHOWN ON FLOOR PLANS. IN THE EVENT OF CONFLICTS, THE FLOOR PLANS SHALL TAKE PRECEDENCE OVER THE FOUNDATION PLAN. ALL FOOTINGS TO BE SMOOTH AND LEVEL.
- LAP LENGTH OF INDIVIDUAL BARS WITHIN A BUNDLE SHALL BE THAT FOR THE INDIVIDUAL BAR, INCREASED 20% FOR THREE-BAR BUNDLE, AND 33% FOR FOUR-BAR BUNDLE.
- INDIVIDUAL BARS WITHIN A BUNDLE TERMINATED WITHIN THE SPAN OF THE BEAM SHALL TERMINATE AT DIFFERENT POINTS WITH AT LEAST 40 dB STAGGER.
- A FILLED CELL WITH (1) #5 VERTICAL SHALL BE LOCATED AT GIRDER TRUSSES WITH UPLIFT EXCEEDING 2000LBS U.N.O.
- MINIMUM CONCRETE COVER 3" CAST AGAINST SOIL AND 1-1/2" ELSE U.N.O. MAXIMUM CONCRETE COVER 6" U.N.O.
- EMBEDDED ANCHORS / TIEDOWNS SHALL MIN 2" COVER.
- MASONRY WALLS SHALL BE BRACED IN ACCORDANCE WITH "STANDARD PRACTICE FOR BRACING MASONRY WALLS UNDER CONSTRUCTION" MASON CONTRACTORS ASSOCIATION OF AMERICA, JULY 2001.
- THE CONCRETE TIE BEAM AT THE TOP OF ALL WALLS SHALL BE AN 8" X 16" WITH (1) #5 CONTINUOUS TOP AND BOTTOM.
- BEAM SIZES SHOWN ON DRAWINGS ARE MINIMUM NOMINAL DIMENSIONS. BEAMS SIZES MAY BE INCREASED BY UP TO 12" TO ACCOMMODATE ON-SITE BEAM REQUIREMENTS PROVIDED THAT THE DISTANCE BETWEEN THE TOP AND BOTTOM REINFORCING STEEL REMAINS THE SAME OR IS INCREASED.
- REINFORCING STEEL LAP LENGTH IN CONCRETE AND/OR MASONRY SHALL BE:
#5 REBAR: 30"
#6 REBAR: 36"
#7 REBAR: 45"

WOOD NOTES

- PSL: 1.8E PARALLEL STRAND LUMBER, F_b = 2400 PSI.
- LVL: 1.9E LAMINATED VENEER LUMBER, F_b = 2600 PSI.
- PT: PRESSURE TREATED SOUTHERN PINE #2 GRADE OR BETTER
- SPF: SPRUCE PINE FIR #2 GRADE OR BETTER.

SHORING NOTES

- THE STRUCTURE IS DESIGNED TO BE SELF SUPPORTING AND STABLE AFTER THE BUILDING IS COMPLETE.
- IT IS THE CONTRACTOR'S RESPONSIBILITY TO DETERMINE ERECTION PROCEDURES AND SEQUENCE TO INSURE SAFETY OF THE BUILDING AND ITS COMPONENTS DURING ERECTION. THIS INCLUDES THE ADDITION OF NECESSARY SHORING, SHEETING, TEMPORARY BRACING, GUYS AND TIEDOWNS.
- NO STRUCTURAL CONCRETE SHALL BE STRIPPED UNTIL IT HAS REACHED AT LEAST TWO-THIRDS OF THE 28 DAY DESIGN STRENGTH. DESIGN, ERECTION AND REMOVAL OF ALL FORMWORK, SHORES AND RESHORES SHALL MEET THE REQUIREMENTS SET FORTH IN ACI STANDARDS 347 AND 301.

WATERPROOFING NOTES

- ALL FLASHING AND WATERPROOFING IS THE RESPONSIBILITY OF THE GENERAL CONTRACTOR.

DESIGN LOADS AND NOTES

- ROOF TRUSSES - D + L
 - 55PSF W/ 1.33 STRESS INCREASE FACTOR, OR
 - 45PSF W/ 1.25 STRESS INCREASE FACTOR, OR
 - 41PSF W/ 1.00 STRESS INCREASE FACTOR
- FLOOR TRUSSES - D + L
 - 65PSF W/ 1.00 STRESS INCREASE FACTOR.
- DL = 10 PSF IN COMBINATION WITH WIND LOADS.
- MEAN ROOF HEIGHT SHALL BE DETERMINED BY CONTRACTOR.
- LATERAL LOADS AT TOP OF EXTERIOR WALLS SHALL BE BASED ON 40.4 PSF ON WALL.
- LATERAL LOADS IN TRUSSES ARE RESISTED BY ROOF DIAPHRAGM AT POINT OF WIND LOAD INPUT U.N.O.
- TRUSS MANUFACTURER'S TRUSS LAYOUT SHALL SHOW ALL CONNECTIONS BETWEEN TRUSSES AND OTHER TRUSSES AND BETWEEN TRUSSES AND WOOD BEAMS.
- TRUSSES MUST BE DESIGNED TO SUPPORT WALLS AGAINST OUT-OF-PLANE LOADS IN ACCORDANCE WITH ITEM 5. THIS APPLIES TO ALL TRUSSES WITH A RAISED HEEL CONDITION THAT BEAR ON EXTERIOR WALLS.
- NO PROVISIONS HAS BEEN MADE IN THE STRUCTURAL DESIGN FOR TEMPORARY CONDITIONS OCCURRING DURING CONSTRUCTION, UNLESS SPECIFICALLY NOTED ON THE STRUCTURAL DRAWINGS. THE CONTRACTOR SHALL PROVIDE ALL NECESSARY SHORING AND BRACING REQUIRED TO RESIST STRESSES OR INSTABILITY OCCURRING FROM ANY CAUSE DURING CONSTRUCTION. THE CONTRACTOR SHALL ASSUME COMPLETE RESPONSIBILITY FOR SUCH MEASURES.

WIND NOTES

- WIND LOADS ARE BASED ON A WIND VELOCITY OF 160 MPH APPLIED FOR A FULLY ENCLOSED STRUCTURE.
- THIS BUILDING IS DESIGNED AS FULLY ENCLOSED BUILDING BASED ON ALL OPENINGS BEING PROTECTED OR HAVING MISSILE IMPACT GLASS.
- WIND DESIGN LOADS WERE DETERMINED BASED ON THE FOLLOWING:
BASIC WIND SPEED: 160MPH
BUILDING CATEGORY: II
WIND EXPOSURE: D
INTERNAL PRESSURE COEFFICIENT: 0.18
FULLY ENCLOSED BUILDING

PEST/DECAY PROTECTION NOTES

- ALL PLANTINGS AND IRRIGATION / SPRINKLER SYSTEMS AND RISERS FOR SPRAY HEADS SHALL BE AT LEAST 1'-0" FROM BUILDING STEMWALLS.
- SOIL TREATMENTS FOR TERMITES SHALL MEET THE REQUIREMENTS OF FBC SECTION R320. SENTRICON SHALL BE USED.
- WOOD GRADE STAKES SHALL NOT BE USED.
- PROTECTION AGAINST DECAY AND TERMITES SHALL BE PROVIDED IN ACCORDANCE WITH FBC SECTIONS R317 AND R318.
- ROOF FLASHING SHALL BE PROVIDED IN ACCORDANCE WITH THE REQUIREMENTS OF FBC SECTIONS R703.7.5, R703.8, R903.2 AND R905.

GARAGE NOTES

- OPENINGS FROM GARAGE INTO LIVING SPACE OF RESIDENCE SHALL MEET THE REQUIREMENTS OF FBC SECTION R302.5.1.
- DUCTS IN THE GARAGE AND DUCT PENETRATING THE WALLS OR CEILINGS SEPARATING THE DWELING FROM THE GARAGE SHALL MEET THE REQUIREMENTS OF FBC SECTION R302.5.2.
- GARAGE AND LIVING SPACE SEPARATION SHALL MEET THE REQUIREMENTS OF FBC SECTION R302.6.
- GARAGE DOORS SHALL SATISFY THE REQUIREMENTS OF FBC FOR WIND LOADS AS DEFINED IN ROOF FRAMING AND WIND NOTES.

ROOF FRAMING NOTES

- THE DESIGN OF ROOF FRAMING SHALL BE BASED ON THE REQUIREMENTS OF THE FBC-R.
- DESIGN WIND LOADS SHALL BE APPLIED IN ACCORDANCE WITH FBC SECTION 1609. SEE WIND NOTES FOR WIND DESIGN REQUIREMENTS.
- ROOF TRUSS MANUFACTURER SHALL SUBMIT AND PROVIDE COMPLETE LAYOUT AND FURNISH THE FOLLOWING INFORMATION: ROOF PITCH, LUMBER SIZE, SPACING, SPECIES AND GRADING, LOCATION AND MAGNITUDE OF UPLIFT LOADS.
- PRE-ENGINEERED TRUSS DESIGN SHALL BE SIGNED AND SEALED BY A FLORIDA LICENSED PROFESSIONAL ENGINEER.
- ROOF SHEATHING SHALL BE 19/32" CD PLYWOOD SHEATHING OR EQUAL, FASTENED WITH 8d RING-SHANK NAILS AT 4" O.C. EDGES AND 6" O.C. FIELD WITHIN 4'-0" OF RIDGES AND EDGES OF ROOF AND 3" O.C. WITHIN 4'-0" OF EXTERIOR ROOF CORNERS.
- CONTRACTORS SHALL VERIFY WITH ROOF TRUSS PLAN PRIOR TO PLACEMENT OF FOOTINGS.
- TRUSS LAYOUT AND PROFILES SHALL BE SUBMITTED TO ENGINEER OF RECORD FOR REVIEW AND ACCEPTANCE PRIOR TO PRODUCTION.

FRAMING NOTES

- ALL DOOR HEADERS AT BEARING WALLS TO BE (2) 2x10 SYP OR BETTER, U.N.O.
- EXTERIOR FRAME WALLS, BEARING OR NON-BEARING SHALL BE SHEATHED WITH 15/32" PLYWOOD OR EQUAL, BLOCKED AND NAILED WITH 8d NAILS AT 4" O.C. EDGES, 8" O.C. FIELD.
- SHEAR WALL AND EXTERIOR WALL PLYWOOD SHEATHING SHALL BE BLOCKED.
- TRUSSES AND BEAMS SHALL BEAR DIRECTLY ON PSL OR SYP POSTS, U.N.O. WHERE REQUIRED, SHIMS TO BE A36 STEEL U.N.O.
- PSL OR SYP POST SHALL BEAR DIRECTLY ON CONCRETE SLAB OR ON SYP OR PT PLATE U.N.O.
- UPLIFTS AND REACTIONS SHOWN ON MANUFACTURED TRUSS PLANS SHALL BE USED U.N.O. ON ENGINEER'S SEALED ROOF/FLOOR LAYOUT PLAN.
- BUILD-OUTS SHALL BE ATTACHED TO THE MASONRY/CONCRETE WITH 3/16" TAPCONS AT 16" O.C. WITH MINIMUM EMBEDMENT OF 1-3/8".
- FLOOR SHEATHING SHALL BE 3/4" PLYWOOD SHEATHING OR EQUAL, FASTEN WITH 10d NAILS AT 4" O.C. EDGES AND 8" O.C. FIELD U.N.O.

TRUSS/FRAME CONNECTION NOTES

- ROOF TRUSSES: USE SIMPSON H10A OR H10A-2 AT EACH TRUSS WHERE POSSIBLE. PROVIDE ADDITIONAL TIE-DOWNS FOR UPLIFTS IN EXCESS OF GIVEN ALLOWABLE VALUES. WHERE H10A OR H10A-2 CANNOT BE USED (EX. 3-PLY GIRDERS, CORNERS, ETC.) USE SIMPSON H2.5A PLUS ADDITIONAL TIE-DOWNS AS REQUIRED TO MEET UPLIFT LOADS.
- FLOOR TRUSSES: USE SIMPSON H2.5A AT EACH TRUSS (WITH OR WITHOUT UPLIFT) WHERE POSSIBLE. PROVIDE ADDITIONAL TIE-DOWN AS REQUIRED TO MEET UPLIFT LOADS.

GENERAL CONNECTIONS NOTES

- CONNECTIONS SHOWN ARE RECOMMENDED, BUT OTHER CONNECTORS MAY BE SUBSTITUTED AS LONG AS THEY MEET OR EXCEED THE UPLIFTS AND LATERAL CAPACITY OF THE ANCHORS SPECIFIED AND SATISFY TRUSS LAYOUT REQUIREMENTS COMPLIANCE WITH USP, SIMPSON OR OTHER MANUFACTURER'S REQUIREMENTS.
- FOR ADDITIONAL TIE DOWN INFORMATION, SEE SIMPSONS OR USP CATALOGS.
- FOR POST-INSTALLED ANCHORS: HOLE PREPARATION, CARTRIDGE PREPARATION, AND EPOXY FILLING SHALL BE PERFORMED PER MANUFACTURER'S ADHESIVE ANCHOR INSTALLATION INSTRUCTIONS.
- AN EPOXY INSPECTION MAY BE REQUIRED DEPENDING ON JURISDICTION. CONTRACTOR MUST VERIFY.

DRAFTSTOPPING NOTES

- WHERE THE FLOOR / CEILING ASSEMBLY IS CONSTRUCTED FROM COMBUSTIBLE, OPEN-WEB TRUSS OR PERFORATED MEMBERS, DRAFTSTOP SHALL BE PROVIDED AND INSTALLED SO THAT THE AREA OF THE CONCEALED SPACE DOES NOT EXCEED 1,000 SQ. FT AND INSTALLED PER FBC-R302.12.
- DRAFTSTOPPING SHALL DIVIDE THE CONCEALED SPACE INTO APPROXIMATELY EQUAL AREAS.
- DRAFTSTOPPING MATERIAL SHALL BE IN ACCORDANCE WITH FBC-R302.12.1

EXTERIOR CEILING NOTES

- ENTRY / LANA / CABANA CEILINGS (AREAS EXPOSED TO WIND): PROVIDE 2x4 BLOCKING AT 48" O.C. AT THE BOTTOM CHORD OF ALL TRUSSES. PROVIDE 5/8" EXTERIOR GRADE DRYWALL OR 15/32" EXTERIOR GRADE PLYWOOD SHEATHING WITH 8d NAILS AT 8" O.C. FIELD / 4" O.C. EDGES.

TRUSS UPLIFT ANCHORS - MASONRY / CONCRETE

TRUSS ANCHORS TO MASONRY OR CONCRETE BE AS FOLLOWS:
(REFER TO SIMPSON 2019-20 CATALOG #C-C-2019)
OTHER BRANDS OF CONNECTORS MAY BE SUBSTITUTED IF BOTH UPLIFT AND LATERAL LOAD CAPACITIES ARE EQUAL OR GREATER THAN CONNECTORS SPECIFIED.

TYPE MEMBER	NOMINAL UPLIFT CAPACITY	CONNECTOR TYPE	PRODUCT APPROVAL #	NAILS TO TRUSS FOR NOMINAL UPLIFT	NOTES AND COMMENTS
SINGLE PLY, CMU	595#	SIMPSON HM9KT	FL11473.6	(4) SDS 1/4" X 1-1/2" LONG TO TRUSS AND (5) 1/4" X 2-1/4" SIMPSON TITEN SCREW TO CMU	POST INSTALLED
SINGLE PLY, CONCRETE	595#	SIMPSON HM9KT	FL11473.6	(4) SDS 1/4" X 1-1/2" LONG TO TRUSS AND (5) 1/4" X 1-3/4" SIMPSON TITEN SCREW TO CMU	POST INSTALLED
SINGLE PLY	1065#	SIMPSON H10S	FL11478.4	(8) 8d X 1-1/2" LONG TO TRUSS AND (2) 3/8" X 4" SIMPSON TITEN SCREW TO CMU	POST INSTALLED
	1450#	SIMPSON META12	FL11473.3	(7) 10d x 1-1/2" LONG	-
	1520#	SIMPSON HETA12	FL11473.3	(7) 10d x 1-1/2" LONG	-
	1810#	SIMPSON HETA16	FL11473.3	(9) 10d x 1-1/2" LONG	-
	1810#	SIMPSON META20	FL11473.3	(9) 10d x 1-1/2" LONG	-
SINGLE OR MULTI-PLY, CMU	1985#	(2) SIMPSON META12	FL11473.3	(10) 10d x 1-1/2" LONG	NOTE 1
	2035#	(2) SIMPSON HETA12	FL11473.3	(10) 10d x 1-1/2" LONG	NOTE 1
	2035#	(2) SIMPSON HETA20	FL11473.3	(10) 10d x 1-1/2" LONG	NOTE 1
	860#	SIMPSON MTSM16 EA TRUSS + SIMPSON HGAM AT 48" O.C.	FL11473.11 FL11473.6	(7) 10d TO TRUSS AND (4) 1/4" x 2-1/4" SIMPSON TITEN SCREW TO CMU	POST INSTALLED, MISSING EMBEDS
	1175#	SIMPSON HTSM16 EA TRUSS + SIMPSON HGAM AT 48" O.C.	FL11473.11 FL11473.6	(8) 10d TO TRUSS AND (4) 1/4" x 1-3/4" SIMPSON TITEN SCREW TO CONCRETE	POST INSTALLED, MISSING EMBEDS
SINGLE OR MULTI-PLY, CONCRETE	860#	SIMPSON MTSM16 EA TRUSS + SIMPSON HGAM AT 48" O.C.	FL11473.11 FL11473.6	(7) 10d TO TRUSS AND (4) 1/4" x 1-3/4" SIMPSON TITEN SCREW TO CONCRETE	POST INSTALLED, MISSING EMBEDS
	1175#	SIMPSON HTSM16 EA TRUSS + SIMPSON HGAM AT 48" O.C.	FL11473.11 FL11473.6	(8) 10d TO TRUSS AND (4) 1/4" x 1-3/4" SIMPSON TITEN SCREW TO CONCRETE	POST INSTALLED, MISSING EMBEDS
SINGLE OR MULTI PLY	3330#	SIMPSON M3T	FL11470.7	(22) 10d x 1-1/2" LONG	NOTE 2
DOUBLE PLY	2150#	SIMPSON LGT2	FL11470.6	(16) 10d SINKERS	POST INSTALLED, NOTE 4
	10980#	SIMPSON HGT-2	FL10456.10 FL10866.10	(16) 10d	NOTE 3
DOUBLE OR TRIPLE PLY, CMU	1900#	(2) SIMPSON META12	FL11473.3	(14) 16d	NOTE 1
	2500#	(2) SIMPSON HETA12	FL11473.3	(12) 16d	NOTE 1
DOUBLE OR TRIPLE PLY, CONCRETE	2585#	(2) SIMPSON META12	FL11473.3	(14) 16d	NOTE 1
	2700#	(2) SIMPSON HETA12	FL11473.3	(12) 16d	NOTE 1
	3350#	(2) SIMPSON HHETA12	FL11473.9	(14) 16d	NOTE 1
TRIPLE PLY	3285#	SIMPSON LGT3-SDS2.5	FL11470.6	(12) SDS 1/4" x 2-1/2" LONG	POST INSTALLED, NOTE 5
	10530#	SIMPSON HGT-3	FL10456.19 FL10866.10	(16) 10d	NOTE 3
QUAD PLY	9250#	SIMPSON HGT-4	FL10456.20 FL10866.10	(16) 10d	NOTE 3
	1450#	SIMPSON META12	FL11473.3	(6) 16d	-
	1520#	SIMPSON HETA12	FL11473.3	(7) 16d	-
MULTI PLY	1810#	SIMPSON HETA16	FL11473.3	(8) 16d	-

- NOTES:
- FOR (2) CONNECTORS: (A) THE NAILS SHALL NOT BE DRIVEN IN CONFLICT WITH EACH OTHER OR THE SECOND CONNECTOR, AND (B) STRAPS SHALL NOT OVERLAP THE 2ND CONNECTOR.
 - FASTENER TO CMU/CONCRETE: (1) 5/8" ALL-THREAD BOLT W/ SIMPSON SET EPOXY-TIE ADHESIVE W/ 1/2" MIN. EMBED DEPTH
 - FASTENER TO CMU/CONCRETE: (2) 3/4" ALL-THREAD BOLT W/ SIMPSON SET EPOXY-TIE ADHESIVE W/ 1/2" MIN. EMBED DEPTH
 - FASTENER TO CMU WALL: (7) 1/4"x2 1/4" LONG SIMPSON TITEN SCREW
 - FASTENER TO CONCRETE WALL: (7) 1/4"x1 3/4" SIMPSON TITEN SCREW
 - FASTENER TO WALL: (4) 3/8"x5" LONG SIMPSON TITEN HD

TYPICAL WALL SECTION NOTES

- INSTALLATION OF LATH SHALL MEET THE REQUIREMENTS OF SECTION R703.7.1 OF THE FBC-R.
- PLASTERING WITH PORTLAND CEMENT PLASTER SHALL MEET THE REQUIREMENTS OF SECTION R703.7.2 OF THE FBC-R.
- INSTALLATION OF WATER RESISTIVE BARRIER SHALL MEET THE REQUIREMENTS OF R703.7.3 OF THE FBC-R.
- INSTALLATION OF FLASHING SHALL MEET THE REQUIREMENTS OF R703.4 OF THE FBC-R.

MULTIPLE MEMBER CONNECTION FOR 1.9E MICROLLAM LVL BEAMS



- 2 PIECES - 1-3/4" WIDE:
- MINIMUM (2) ROWS OF 12d NAILS AT 12" O.C. FOR MEMBERS LESS THAN 14" DEEP
 - MINIMUM (3) ROWS OF 12d NAILS AT 12" O.C. FOR MEMBERS GREATER THAN 14" DEEP
- 3 PIECES - 1-3/4" WIDE:
- (3) ROWS OF 12d NAILS AT 12" O.C.; OR
 - (2) ROWS OF 1/2" BOLTS AT 12" O.C.; OR
 - (2) ROWS OF 1/4" X 3-1/2" LAG SCREWS AT 12" O.C.
- 4 PIECES - 1-3/4" WIDE:
- (2) ROWS OF 1/2" BOLTS AT 12" O.C.; OR
 - (2) ROWS OF 1/4" X 6" LAG SCREWS AT 12" O.C.


- GENERAL NOTES:
- A307 BOLTS WITH WASHERS REQUIRED. BOLT HOLES TO BE 9/16" DIA.
 - SCREWS MUST HAVE SELF-DRILLING TIPS AND MINIMUM BENDING YIELD STRENGTH OF 217,000 PSI.
 - 6" LONG SCREWS REQUIRED
 - CONNECTION INSTRUCTIONS ON PLAN SUPERSEDE PRECEDING.

WIND LOAD SCHEDULE

COMPONENT AND CLADDING LOADS

ZONE	ZONE DESCRIPTION	TRIBUTARY AREA (SQ. FT.)	POSITIVE (+ PSF)	NEGATIVE (- PSF)
1	ROOF - INTERIOR ZONE	LESS THAN 20	34.3	65.6
		20 - 100	29.6	65.5
	OVERHANG	LESS THAN 20	18.7	48.2
2e	ROOF - INTERIOR EDGE ZONE	LESS THAN 20	34.3	85.1
		20 - 100	29.6	76.0
	OVERHANG	GREATER THAN 100	18.7	55.1
2n, 2r 3e	ROOF - INTERIOR END, RIDGE ZONES CORNER ZONES	LESS THAN 20	34.3	95.5
		20 - 100	29.6	91.6
	OVERHANG	GREATER THAN 100	18.7	61.5
3r	ROOF - END RIDGE ZONE	LESS THAN 20	27.9	140.5
		20 - 100	25.2	134.8
	OVERHANG	GREATER THAN 100	18.7	77.3
4	WALL, INTERIOR ZONE	LESS THAN 20	162.7	50
		20 - 100	46.1	47.9
	OVERHANG	GREATER THAN 100	39.2	43.1
5	WALL, CORNER ZONE	LESS THAN 20	41.6	61.7
		20 - 100	44.0	57.5
	OVERHANG	GREATER THAN 100	39.1	47.9



ROOF AND WALL ZONES FOR COMPONENTS AND CLADDING WIND PRESSURES

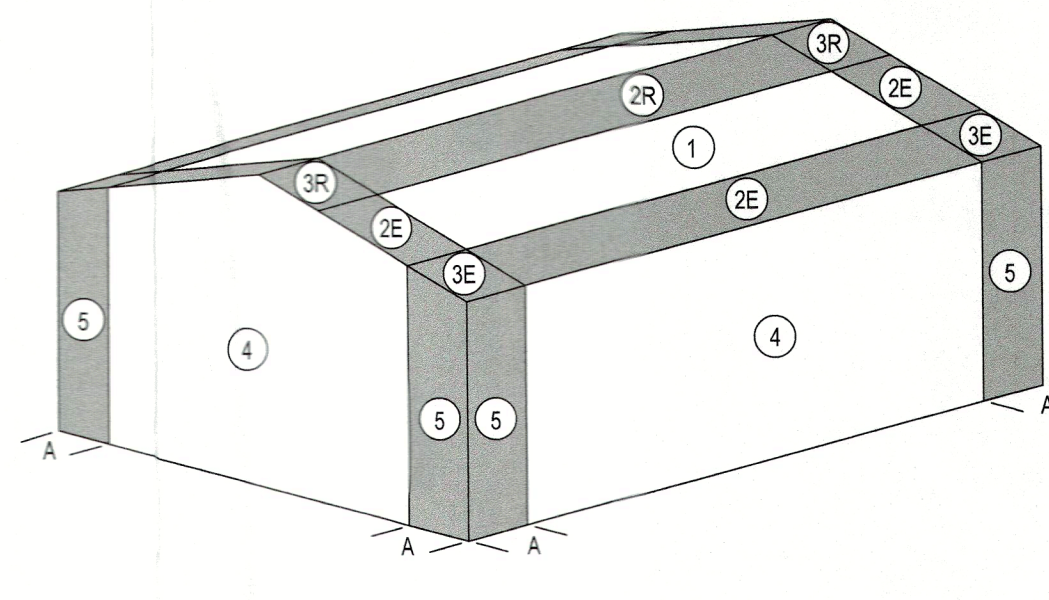

TO THE BEST OF MY KNOWLEDGE, THE PLANS AND SPECIFICATIONS FOR THIS RESIDENCE COMPLY WITH THE APPLICABLE STRUCTURAL PROVISIONS OF THE 2020 EDITION OF THE FLORIDA BUILDING CODE, 7TH EDITION RESIDENTIAL (FBC-R).

REVISIONS

BY	DATE
.	.
.	.
.	.
.	.
.	.
.	.
AO	03.15.2022



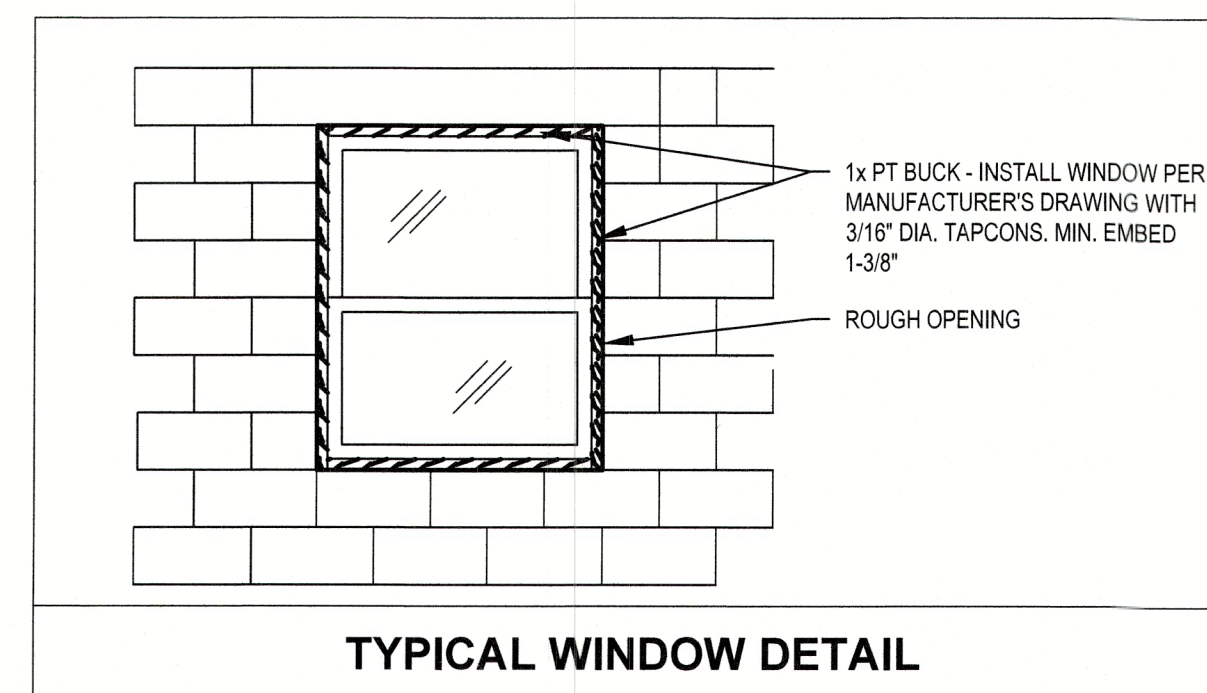
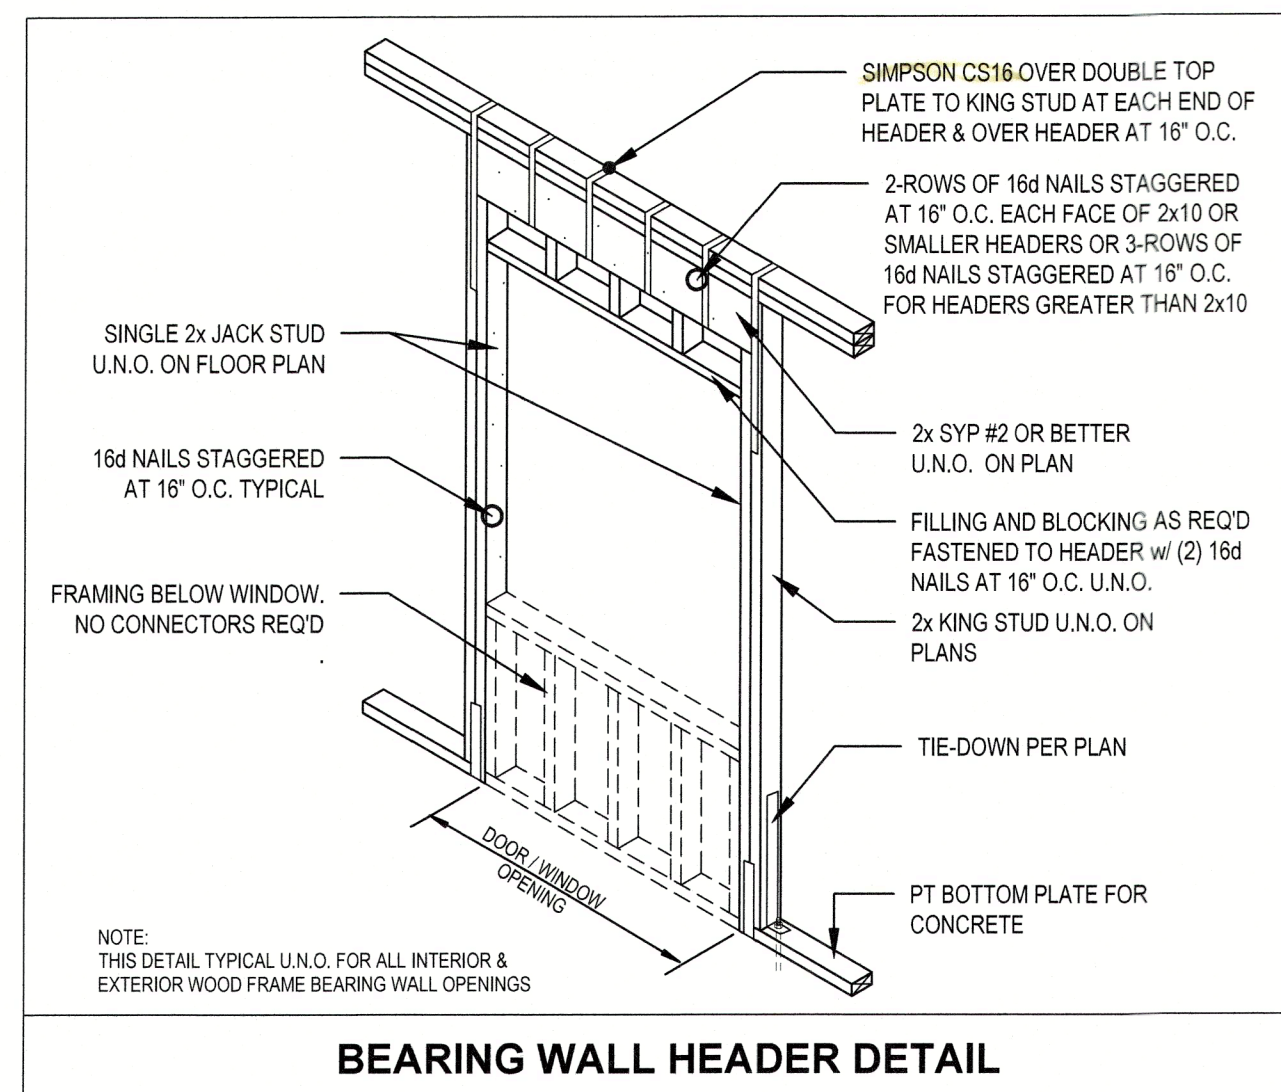


- ## WINDOW / DOOR INSTALLATION

1. SEE MANUFACTURER'S DRAWINGS FOR DETAILS AND SPACING OF TAPCONS / BOLTS.
2. DETAILS B OR C MAY BE USED FOR FAN / HALF CIRCLE WINDOWS U.N.O.
3. PRECAST WINDOW SILLS SHALL BE WIND RESISTANT PRECAST WINDOW SILLS AS MANUFACTURED BY CASTCRETE OR EQUAL.
4. WINDOW DETAILS B AND C MAY BE USED INTERCHANGEABLY AND AT SILL FOR ROUND AND OVAL WINDOWS.
5. WOOD FILLER MAY BE USED AS REQUIRED TO MAINTAIN 1/4" GAP OR LESS AT CORNER OF ROUND AND SQUARE WINDOWS.

GENERAL CONNECTIONS NOTES

1. CONNECTIONS SHOWN ON DRAWINGS ARE RECOMMENDED.
2. OTHER CONNECTORS MAY BE SUBSTITUTED AS LONG AS THEY MEET OR EXCEED UPLIFTS AND LATERAL CAPACITY OF THE ANCHORS SPECIFIED AND SATISFY TRUSS LAYOUT REQUIREMENTS COMPLIANCE WITH USP, SIMPSON OR OTHER MANUFACTURER'S REQUIREMENTS.

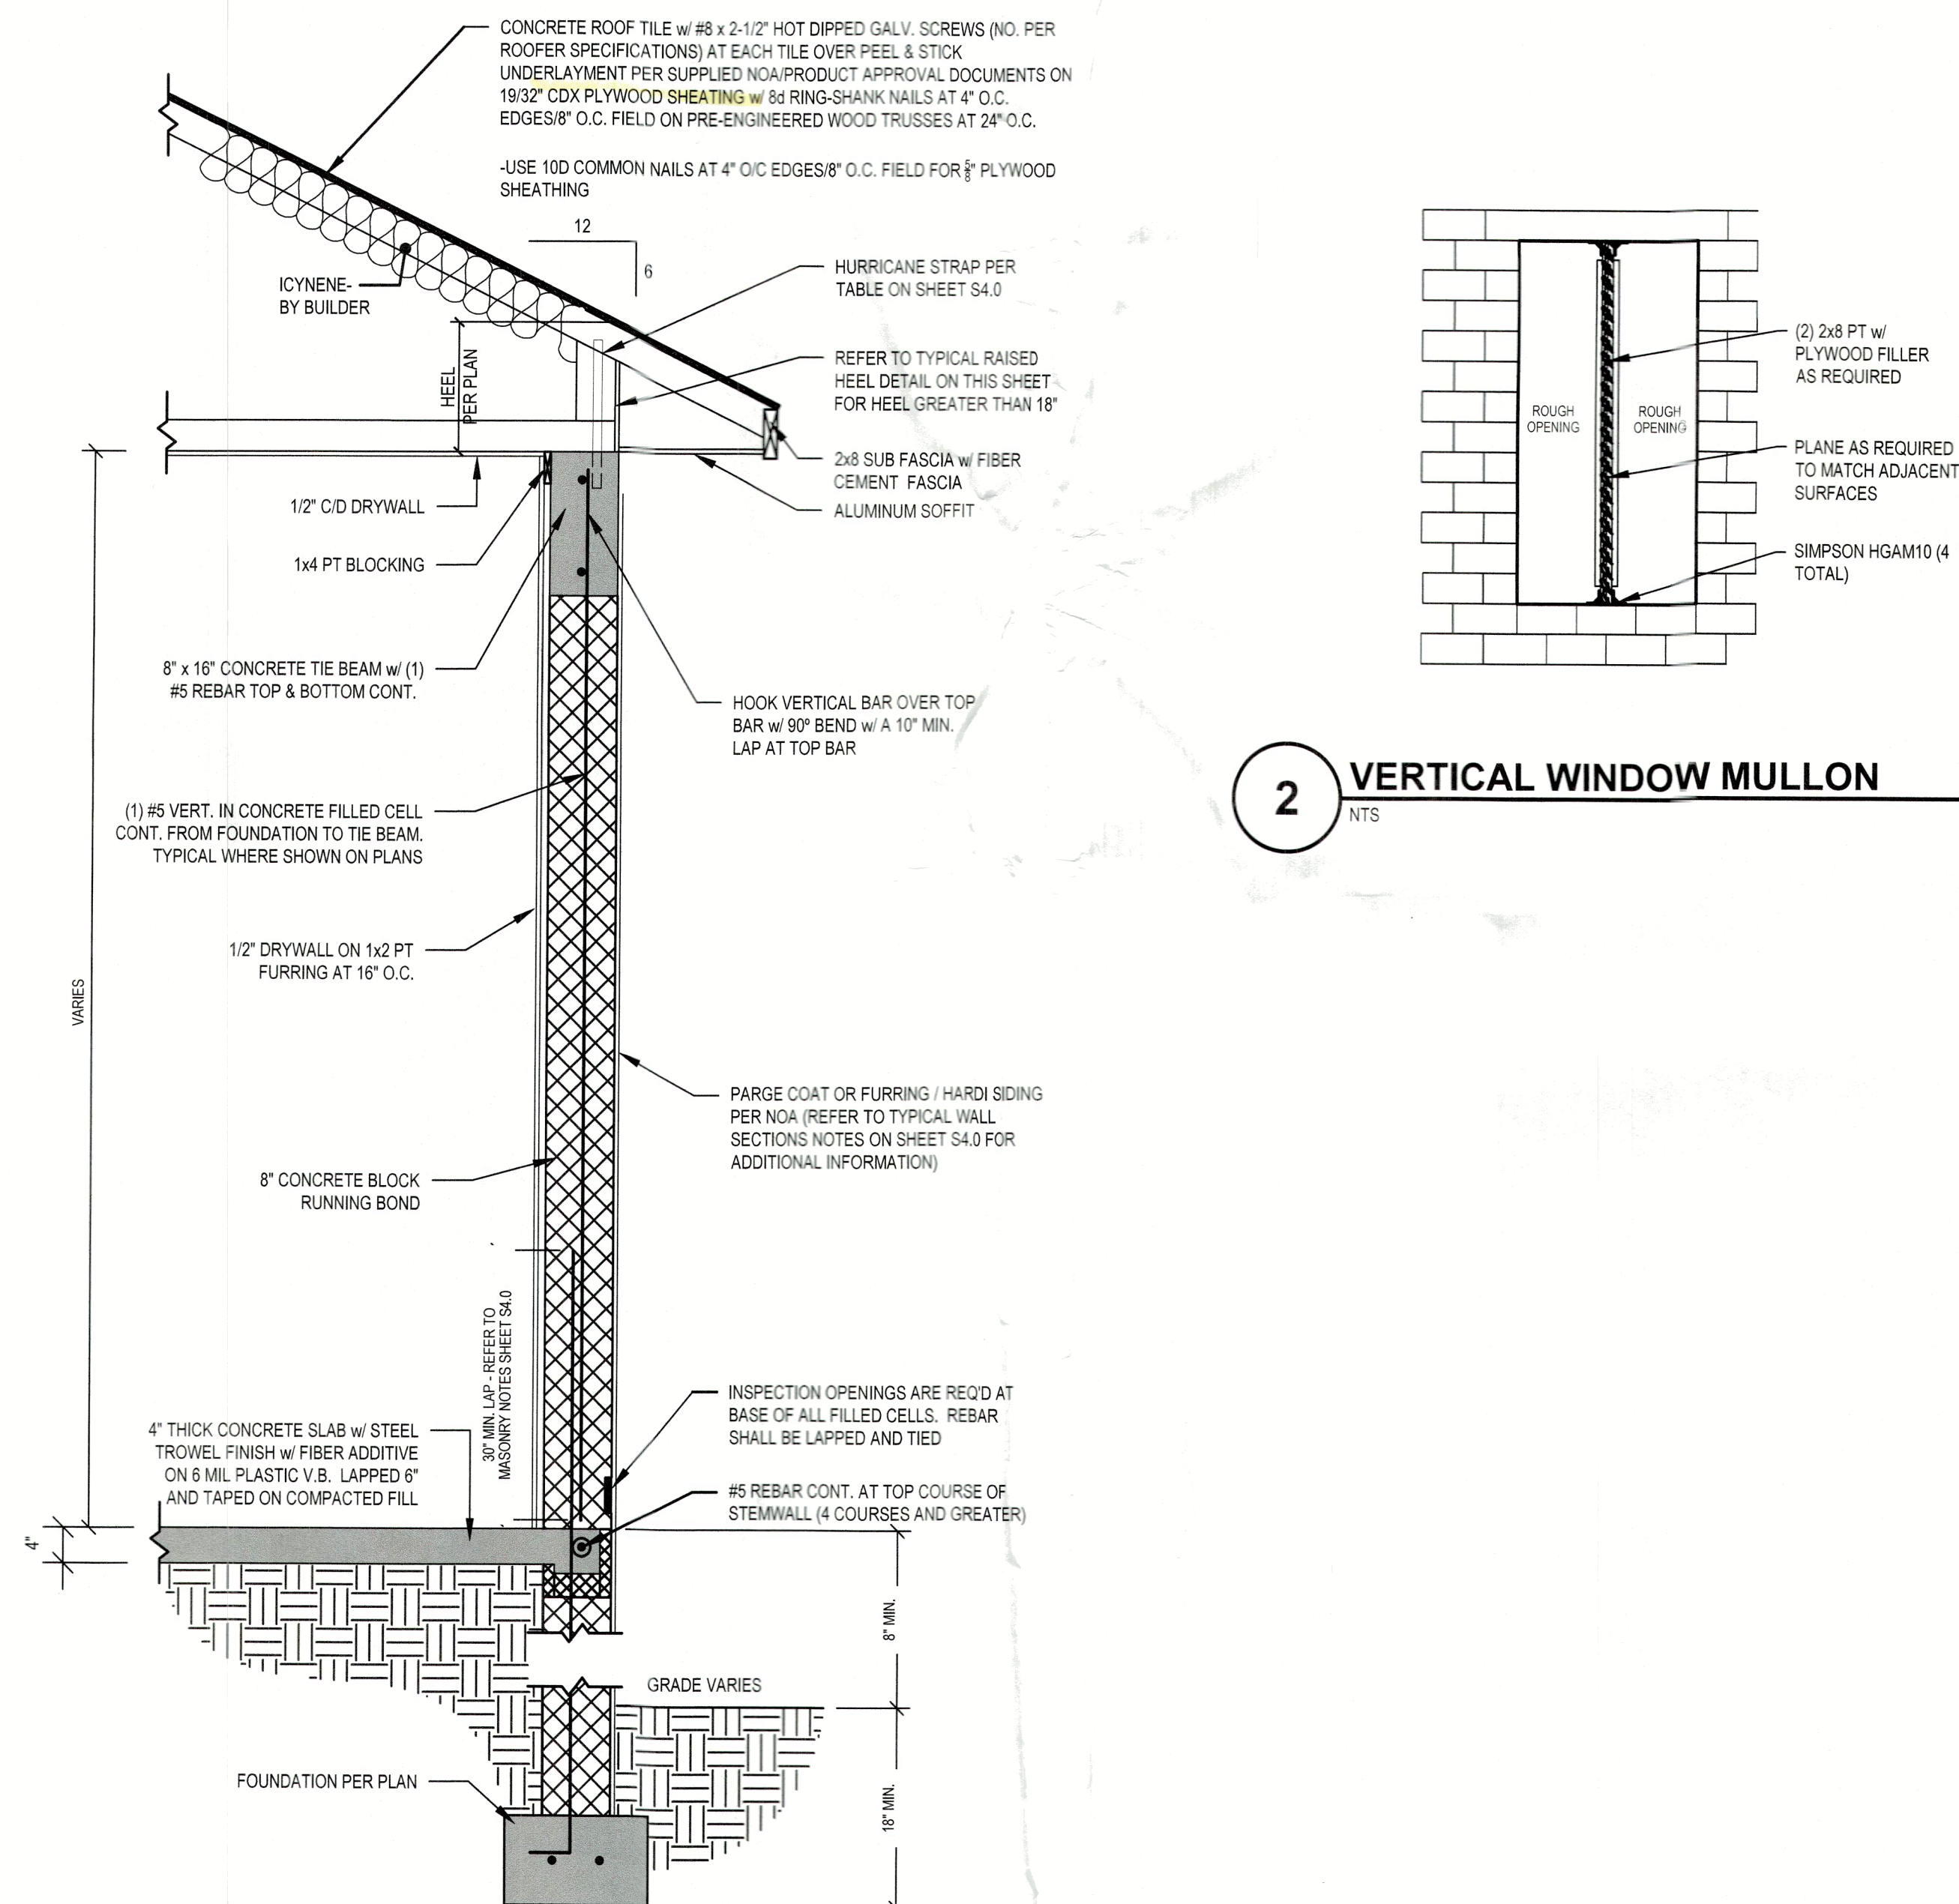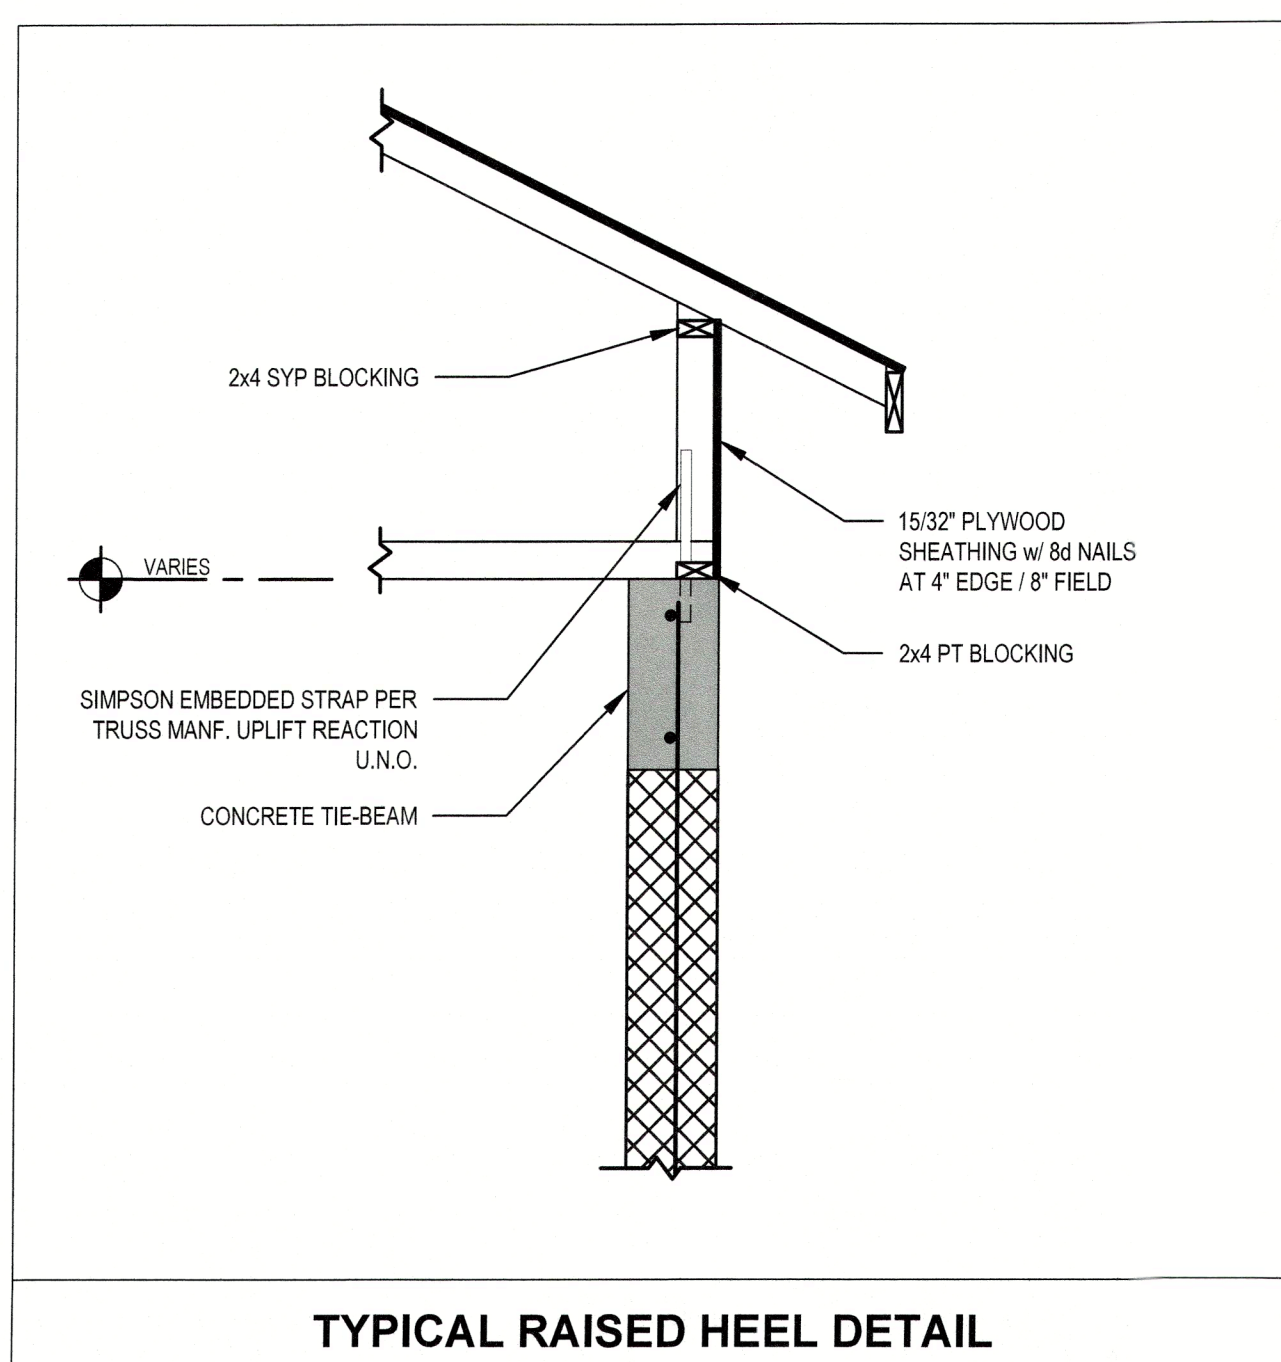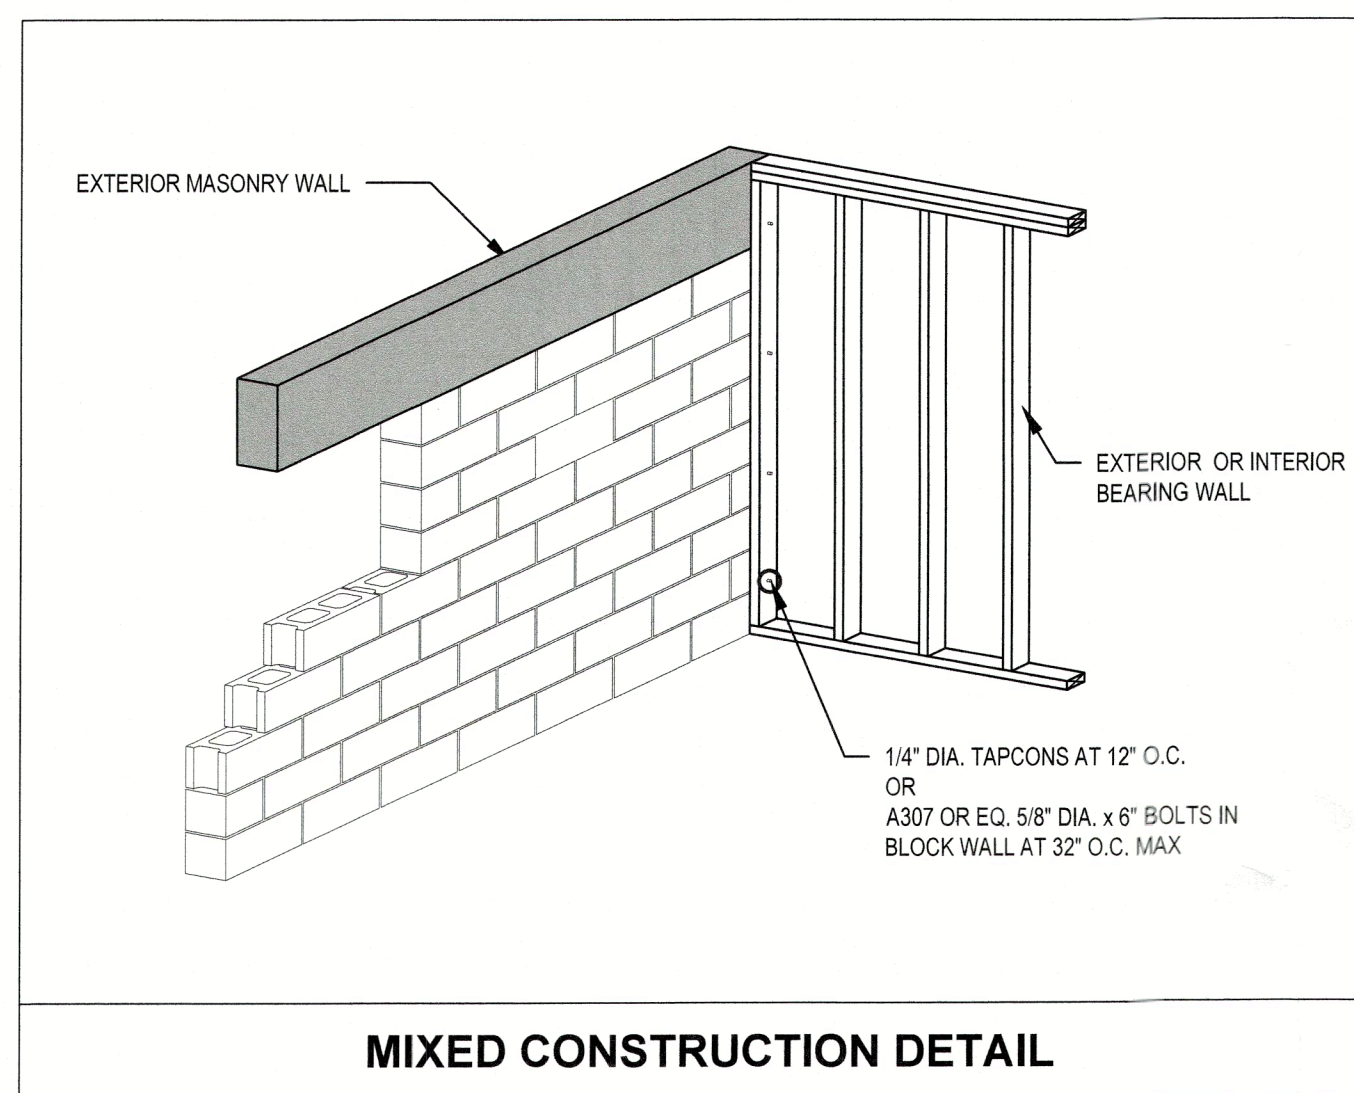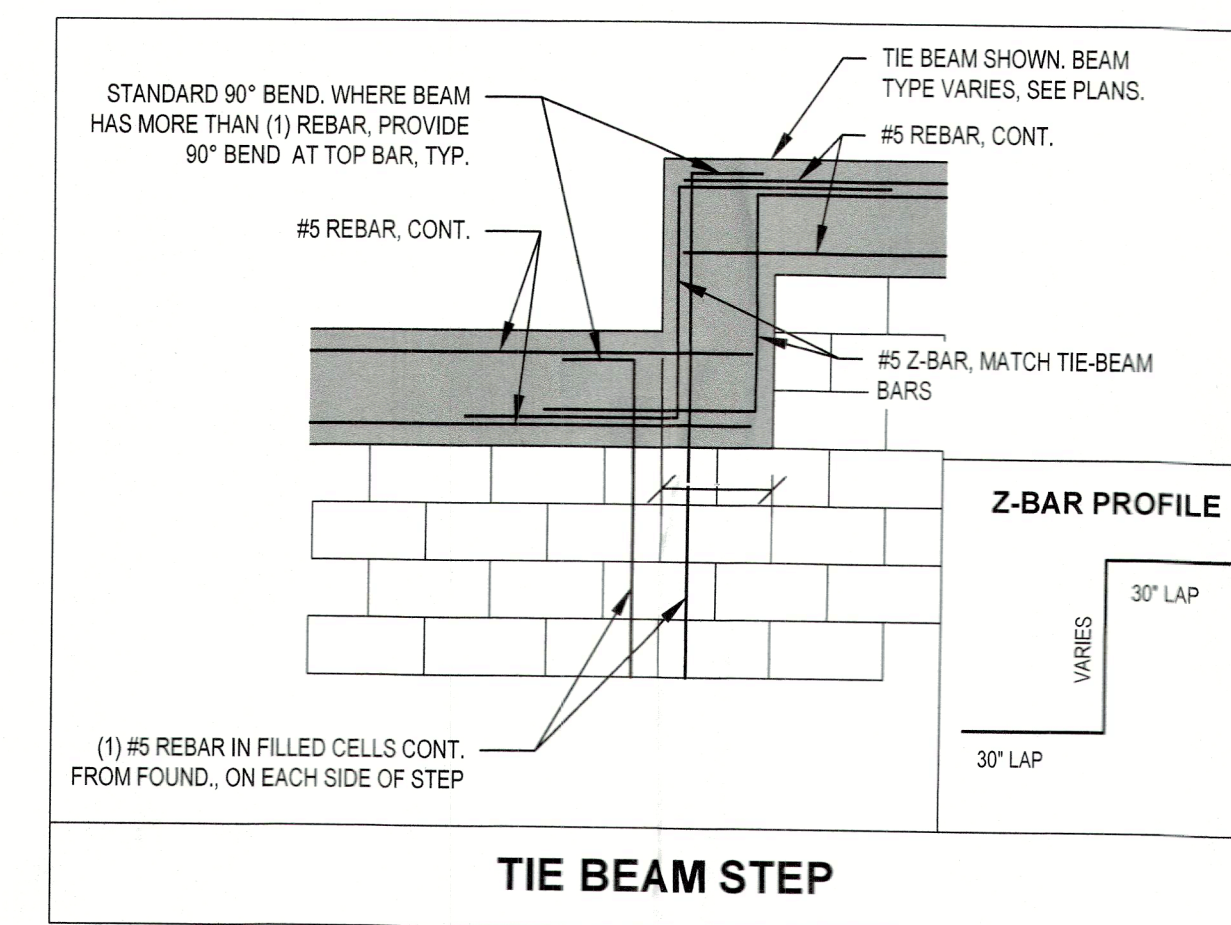

BLDG PERMIT PLANS
FILE
Copy of Record

RECEIVED

MAY 03 2022
TOWN OF LONGBOAT KEY
Planning, Zoning & Building


© by YOUNG & HEDRICK ENGINEERING, LLC; ALL RIGHTS RESERVED

MR. & MRS. WITHERS
670 OLD COMPASS RD, LONGBOAT KEY, FL 34228

STRUCTURAL DETAILS
AS INDICATED

REVISIONS	
BY	DATE
-	-
-	-
-	-
-	-
-	-
-	-
AO	03.15.2022

S4.1

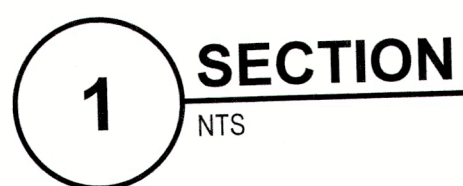

MR. & MRS. WITHERS
670 OLD COMPASS RD, LONGBOAT KEY, FL 34228

STRUCTURAL DETAILS
AS INDICATED

REVISIONS	
BY	DATE
-	-
-	-
-	-
-	-
-	-
-	-
AO	03.15.2022

S4.2

