INDICATES LOCATION OF WASHED BORINGS

NOTE: HOLE IN PIPE. PIPE DEFLECTS TOWARD BRIDGE, SLIGHT DOWN DEFLECTION

AT 7° DEFLECTION PER PIPE JOINT

BURIED

BURIED

BURIED

2220' OF 16" FLEXIBLE JOINT DUCTILE IRON WATER MAIN

MATCH LINE

STA 9+08

APPROXIMATE LOCATION OF FP&L POWER CABLE

LINE BY OTHERS

VALVE & METER VAULT

POWER CABLE UP POLE TO O.H.

200'

GULF OF MEXICO DR. S.R. 789

STA 0+00

STA 5+00

SEE SHEET 2

ANNA MARIA ISLAND

LEGEND (AS BUILT) 4-2-82

— · — · — TOP OF BELL JOINT ON WATER LINE 16" Ø D.I.P.

— — — BOTTOM

NOTE 1. SPAN LENGTH = 48'
2. FIELD PROBING DATA AVAILABLE UPON REQUEST

AS BUILT PLANS
Date 4/6/76 By T.A.H.

PIPE COVER SOUNDINGS TAKEN JAN. 15, 1972

TOP OF BELL JOINT

THIS IS THE JOINT WITH HOLE

BURIED

BURIED

BURIED

CHANNEL BOTTOM

TOP OF 16" D.I.P. WATER LINE

CHANNEL BOTTOM PROFILE OF SINAQUEOUS ROUTE OCT. 23, 1970

LTR	DATE	REVISION	BY
"A"	12-4-71	ADDED FP&L CROSSING AND INDICATED BASH BORINGS	L.D.L.
"B"	1-4-71	REVISED METER VAULT LOCATION	
"C"	3-6-72	ADDED AS BUILTS	T.A.H.

DATES: FLDWK SEPT. 9, 1970 | DRAWN BY T.A.H. | CHECKED BY [illegible]

SCALE 1" = 40'

DESIGNED BY [illegible] | APPROVED [illegible]

PROJECT NO. 1217

MARION WELLFORD, P.E. FLA. CERT. NO. 8340

FOR: TOWN OF LONGBOAT KEY, FLORIDA

WATER DISTRIBUTION SYSTEM

LONGBOAT KEY, FLORIDA

SMALLY · WELLFORD & NALVEN — CONSULTING ENGINEERS — SARASOTA, FLA.

SHEET NUMBER 1

REVISION "D"

INDEX NO. E-1217-19

INDICATES LOCATION OF WASHED BORINGS

SCALE 1" = 40'

MATCH LINE

STA. 9+08

2220'OF 16" FLEXIBLE JOINT DUCTILE IRON WATER MAIN

APPROXIMATE LOCATION OF F.P.&L. POWER CABLE

200'

LONGBOAT KEY

SEE SHEET 1

STA 10+00

GULF OF MEXICO DR. S.R. 789

STA 15+00

STA 20+00

40

STA - 21+35

SEE SHEET 3

NOTE: 1. SPAN LENGTH = 48'
2. FIELD PROBING DATA AVAILABLE UPON REQUEST

AS BUILT PLANS

Date 3/6/72 By T.A.H.

MATCH LINE STA 9+08

PIPE COVER SOUNDINGS
TAKEN JAN. 15, 1972

CHANNEL BOTTOM

TOP OF 16" D.I.P. WATER LINE

0
5
10
15
20

CHANNEL BOTTOM PROFILE OF SUBAQUEOUS ROUTE
OCT. 23, 1970

LTR.	DATE	REVISION	BY
	12-4-70	ADDED F.P.&L. CROSSING AND INDICATED WASW BORINGS	L.D.L.
"B"	7-5-71	REVISED LOCATION OF SUBAQUEOUS LINE, SO. END	E.W.N.
"C"	3-6-72	ADDED AS BUILTS	T.A.H.

SCALE 1" = 40'

DATES FLOW: SEPT. 9, 1970

DRAWN BY T.Z.E.

CHECKED BY

DESIGNED BY E.W.N.

PROJECT NO. 1217

APPROVED BY: Marion Wellford

MARION WELLFORD, P.E. FLA. CERT. NO. 5367

SMALLY · WELLFORD & NALVEN — CONSULTING ENGINEERS — SARASOTA, FLA.

FOR: TOWN OF LONGBOAT KEY, FLORIDA

WATER DISTRIBUTION SYSTEM

LONGBOAT KEY, FLORIDA

SHEET NUMBER 2

REVISION "C"

SEE SHEET 2

SCALE 1" = 40'

LONGBOAT PASS INC.

SHORE ROAD

STA. 1+00

STA. 0+00 HOT TIE
STA. 1+70 SWING 90°

STA. 10+00

40' R.O.W.

1-6"x6"x6" TEE
1-6" GV & FH

6"

1-6"x6"x6" TEE (PLUGGED)

1-6"x6"x2" TEE
1-6" G.V.
1-2" G.V.

40.5'

POWER POLE
7110

38.5'

56'

59°

MATCH LINE STA. 9+81

JOY ST.

FIREHOUSE CT.

STA. 3+00

100' R.O.W.

2"

16'

MATCH LINE STA. 21+05

16" DT SWEEKOLE PULP

16.6 V.

9.5' WEST POWER POLE

GULF OF MEXICO DR. SR 789

30'

16'

STA. 21+00 CENTERLINE OF STA. 0+70 SHORE RD.

STA. 0+00 SHORE RD. STA. 21+70 3.K. 19

STA. 22+00

1-6"x6"x2" TEE
1-2" GV

6"

45°

2"

34' OF 12" STEEL CASING JACKED AND BORED 36' COVER

1-6" GV

1-6"x6"x6" CROSS
1-6" GV & FH

21.5'

16"

45°

POWER POLE

35'

16"

100' R.O.W.

STA. 23+00

MATCH LINE

25'

AS BUILT PLANS

SEE SHEET 5

SEE SHEET 4

LTR.	DATE	REVISION	BY
"A"	12-27-71	MOVED 6" WATER LINE TO CONFORM TO JOY STREET & RIGHT OF WAY	LDL
"B"	3-6-72	ADDED AS BUILTS	T.A.H.

SCALE 1" = 40'

DATES (TOWN SEAL'S INTO) 12-10-70

DESIGNED BY E.W.N.

DRAWN BY TLE

CHECKED BY

PROJECT NO. 1217

APPROVED BY: Marion Wellford

MARION WELLFORD, P.E.
FLA. CERT. NO. "1967"

SMALLY · WELLFORD & NALVEN — CONSULTING ENGINEERS — SARASOTA, FLA.

FOR: TOWN OF LONGBOAT KEY, FLORIDA

WATER DISTRIBUTION SYSTEM

LONGBOAT KEY, FLORIDA

SHEET NUMBER 3

REVISION "B"

INDEX NO. F-1917-01

SEE SHEET 3

1-6"X6"X2" TEE
1-6" GV
1-2" GV
1-45° ELL.

FOR THIS AREA
SEE SHEET E-1217-21

STA. 9+81 MATCH LINE

STA. 10+08

STA. 9+73 10.0' ±S.
STA. 10+80 FIREHOUSE RD.

FIREHOUSE ROAD

1-6"X6"X6" TEE
1-6" GV & FH

FIREHOUSE

16'
17'
14'
16'
6"

STA. 10+08

100' R.O.W.

TV CABLE

STA. 16+72 MATCH LINE

LE CHANTECLAIR RESTAURANT

PALMETTO AVE.

DR. SR 789

GULF OF MEXICO DR.

100' ROW

30'
16'
37'
45'
44'
44'

STA. 35+00

STA. 37+40 MATCH LINE

STA. 28+00 MATCH LINE

24" RCP

23'

STA. 30+00

STA. 8+53

6"

MATCH LINE

1-6"X6"X6" TEE
1-6" GV & FH

FOX ST.

50' R.O.W.

15'
2"
17'

1-6"X6"X2" TEE
1-45° ELL.
1-2" GV

25'

MATCH LINE STA. 4+62

SEE SHEET 5

LONGBOAT DRIVE NORTH

STA. 3+00

17'

RUSSELL ST. STA 0+00
LONGBOAT DR. STA. 3+89

60' ROW

RUSSELL ST.

STA 3+43

60' ROW

22'

2"

1-6"X6"X2" TEE
1-22½° ELL
1-2" GV

2"

MATCH LINE

STA. 1+43 MATCH LINE

6"

SEE SHEET 6

SCALE 1" = 40'

LTR.	DATE	REVISION	BY
"A"	3-6-72	ADDED AS BUILTS	T.A.H.

DATES (FLOW SEPT. 9, 1970): 12-10-70

SCALE: 1" = 40'
DRAWN BY: TLE
CHECKED BY:
DESIGNED BY: E.W.N.
PROJECT NO. 1217
APPROVED BY: William Wellford
MARION WELLFORD, P.E. FLA. CERT. NO. 5367

SMALLY · WELLFORD & NALVEN — CONSULTING ENGINEERS — SARASOTA, FLA.

WATER DISTRIBUTION SYSTEM

LONGBOAT KEY, FLORIDA

FOR: TOWN OF LONGBOAT KEY, FLORIDA

SHEET NUMBER 4
REVISION "A"

INDEX NO. E-1217-22

AS BUILT PLANS



REVISION "B"	SHEET NUMBER 5	FOR: TOWN OF LONGBOAT KEY, FLORIDA	LTR.	DATE	REVISION	BY	SCALE	DATES	DESIGNED BY	APPROVED BY:
		WATER DISTRIBUTION SYSTEM	"A"	12-14-70	ADDED 6" G.V.	L.D.L.	1" = 40'	FLOWN SEPT 9, 1970	E.W.N.	Marion Wellford
		LONGBOAT KEY, FLORIDA	"B"	3-6-72	ADDED AS BUILTS	T.A.H.		12-10-70		
							DRAWN BY TLE	CHECKED BY	PROJECT NO. 1217	MARION WELLFORD, P.E. FLA. CERT. NO. 5367

SMALLY · WELLFORD & NALVEN — CONSULTING ENGINEERS — SARASOTA, FLA.

INDEX NO. F-1217-23

SEE SHEET 4

FIREHOUSE ROAD
MATCH LINE STA 16+72
STA 17+35 FIREHOUSE RD.
STA 0+00 BROADWAY
STA 1+51 BROADWAY
STA 38+35 SR 789
100' ROW
1-6"X6"X6" TEE WITH PLUG
T.V. CABLE (33')
T.V. CABLE
36' OF 12" STEEL CASING JACKED AND BORED, 3' COVER
1-6"X10" CROSS
1-10"X6" RED.
1-22½° ELL
1-6" GV
TELE PHONE BOOTH
1-10" GV
17' 1-16"X16"X6 TEE
1-6" GV + FH
SCHOLFIELD REALTY
STA 37+40 MATCH LINE
STA 40+00
76 SERVICE STATION
GULF OF MEXICO DR. S.R. 789
100' ROW
STA 45+00
STA 45+70 MATCH LINE
SEE SHEET 11
P.P.
STA 5+00
36' P.P.
1-10"X10"X6" TEE
1-6" G.V.
VILLAGE STUDIO APTS
STA 0+00 LONGBOAT DR. SOUTH
STA 7+14 BROADWAY
2-10"X10"X6" TEES
2-6" G.V.
1-F.H.
PALM DR.
50' R.O.W.
MATCH LINE STA 1+85
BROADWAY
T.V. CABLE (35')
STA. 10+00
80' R.O.W.
VALVE 13.3' OFF EDGE PVT.
VALVE 15.8' OFF EDGE P.W.
1-10"X10"X6" TEE
1-10"X6" RED.
2-6" G.V.
MATCH LINE STA 10+85
LONGBOAT DR. SOUTH
LINELY ST.
60' R.O.W.
1-6"X6"X2" TEE
1-2" GV
MATCH LINE STA. 3+74
CEDAR ST.
50' R.O.W.
1-6"X6"X2" TEE
1-2" GV
MATCH LINE STA. 6+53
MATCH LINE STA. 3+69
SEE SHEET 8
SEE SHEET 7
SCALE 1"=40'

LTR.	DATE	REVISION	BY
A	1-4-71	ADDED 10"X10"X6" PLUGGED TEE - 6" GV	E.W.W.
B	3-7-72	ADDED AS BUILTS	T.A.H.

DATES (TOWN SEPT. 9, 1970): 12-10-70
SCALE: 1" = 40'
DESIGNED BY: E.W.N.
DRAWN BY: T.L.E.
CHECKED BY:
PROJECT NO. 1217
APPROVED BY: Marion Wellford
MARION WELLFORD, P.E. FLA. CERT. NO. 5367

SMALLY · WELLFORD & NALVEN — CONSULTING ENGINEERS — SARASOTA, FLA.

FOR TOWN OF LONGBOAT KEY, FLORIDA

WATER DISTRIBUTION SYSTEM

LONGBOAT KEY, FLORIDA

INDEX NO. F-1217-24

SHEET NUMBER 6

REVISION "B"

SEE SHEET 5

SEE SHEET 6

SEE SHEET 8

STA. 2+04 MATCH LINE

MATCH LINE STA 16+08

BROADWAY

80' ROW

STA 20+00

22'

32'

℄

22'

6"

2"

EXIST. WATER LINE

1-45° ELL.

1-45° ELL

1-22½° ELL

STA 17+39

STA 22+65 BROADWAY

18" CMP

POINSETTIA AVE.

LOIS AVE.

60' ROW

MARINSTA HOTEL

BROKEN REEF BAR

MOORE'S RESTAURANT AND MARINA

LINELY ST.

STA 0+00 POINSETTIA AVE

STA 4+67 LINELY ST.

STA 5+00

60' ROW

BACK CURB @ P.C.

CAB. PAL M.

40'

36'

18'

16'

15'

STA 5+60

MATCH LINE STA 3+74

1-6"x6"x6"x12" TEE
1-6"x6" REDUCER
1-2" GV

MATCH LINE STA 3+63

1-6"x6" CROSS
2-2" GV

22'

6"

KOZY COTTAGES

CEDAR ST.

STA 3+00 POINSETTIA AVE
STA 4+67 LINELY ST.

STA 5+00

50' ROW

STA 7+67

STA 8+76 CEDAR ST.

2"

10'

STA 3+20

MATCH LINE

AS BUILT PLANS

Date 3/7/72 By T.A.H.

LTR.	DATE	REVISION	BY
"A"	3-7-72	ADDED AS BUILTS	T.A.H.

SCALE 1" = 40'

DRAWN BY JPD

DATES FLOWS SEPT. 9, 1970

CHECKED BY

DESIGNED BY E.W.N.

PROJECT NO. 1217

APPROVED BY Marion Wellford

MARION WELLFORD, P.E. FLA. CERT. NO. 5367

FOR: TOWN OF LONGBOAT KEY, FLORIDA

WATER DISTRIBUTION SYSTEM

LONGBOAT KEY, FLORIDA

SHEET NUMBER 7

REVISION "A"

SMALLY · WELLFORD & NALVEN — CONSULTING ENGINEERS — SARASOTA, FLA.

INDEX NO. F-1217-25

SEE SHEET 6

SEE SHEET 7 FOR FITTINGS

SEE SHEET 7

1-6"X6"X2" TEE
1-2" GV

MATCH LINE STA 6+53

1-6"X6"X6" TEE
1-6" GV & FH

MATCH LINE STA 3+24

CEDAR ST

SCALE 1" = 40'

HIBISCUS WAY

50' ROW

POINSETTIA AVE

60' ROW

1-6"X6"X6" TEE
1-6" GV & FH

STA 0+00 SHELL ST
STA 1+08 HIBISCUS WAY

STA 0+00 POINSETTIA AVE
STA 6+53 HIBISCUS WAY

1-45° ELL.

STA 0+00 HIBISCUS WAY
STA 6+53 POINSETTIA AVE

STA 0+00 LONGBOAT DR SOUTH
STA 1+00

1-6" G.V.
15' OFF & PVT.

CONC. SLAB

LONGBOAT DR. SOUTH

ART CENTER

SHELL ST.

1-6"X6"X6" TEE
1-6" GV & FH

1-6"X6" TEE
1-2" G.V

1-45° ELL.

STA 4+32 SHELL ST
STA 12+37 LONGBOAT DR SOUTH

1-22½° ELL

HUGHES ST.

MAGNOLIA RD.

1-90° ELL.

NOTE: 2" P.V.C. LINE RUNS 15.8' OF NORTH SIDE LINE

PINE ST.

STA 0+00 MAGNOLIA RD
STA 7+35 PINE ST

STA 0+00 CEDAR ST
STA 3+37 POINSETTIA AVE

MATCH LINE STA 11+25

MATCH LINE STA 4+89

AS BUILT PLANS
Date 3/7/72 By T.A.H.

SEE SHEET 9

LTR.	DATE	REVISION	BY
"A"	12-4-70	ADDED 6" G.V.	L.D.L.
"B"	3-7-72	ADDED AS BUILTS	T.A.H.

SCALE 1" = 40'

DATES FLOW SEPT 9, 1970 12-10-70

DESIGNED BY E.W.N.

DRAWN BY TLE

CHECKED BY

PROJECT NO. 1217

APPROVED BY: Marion Wellford

MARION WELLFORD, P.E. FLA. CERT. NO. 5367

SMALLY · WELLFORD & NALVEN — CONSULTING ENGINEERS — SARASOTA, FLA.

INDEX NO. E-1217-26

FOR: TOWN OF LONGBOAT KEY, FLORIDA

WATER DISTRIBUTION SYSTEM

LONGBOAT KEY, FLORIDA

SHEET NUMBER 8

REVISION "B"

SEE SHEET 8

SEE SHEET 11

SEE SHEET 12

SEE SHEET 10

HUGHES ST.

JACKSON ST.

PINE ST.

BISHOP BAYOU

HAMMOCK BAYOU

17' 50' ROW

50' ROW

MATCH LINE

WATER LINE

NOTE: 2" PVC WATER LINE RUNS PARALLEL TO R/W LINE

SCALE 1" = 40'

AS BUILT PLANS

Date 3/7/72 By T.A.H.

LTR.	DATE	REVISION	BY
"A"	12-4-70	ADDED (2) TWO 6" G.V.	L.D.L.
"B"	3-7-72	ADDED AS BUILTS	T.A.H.

SCALE 1" = 40'

DATES (COMM. SEPT. 9, 1970) 12-10-70

DRAWN BY [illegible]

DESIGNED BY E.W.N.

CHECKED BY

APPROVED BY: Marion Wellford

PROJECT NO. 1217

MARION WELLFORD, P.E. FLA. CERT. NO. 5367

SMALLY · WELLFORD & NALVEN — CONSULTING ENGINEERS — SARASOTA, FLA.

INDEX NO. F-1217-27

FOR: TOWN OF LONGBOAT KEY, FLORIDA


WATER DISTRIBUTION SYSTEM

LONGBOAT KEY, FLORIDA

SHEET NUMBER 9

REVISION "B"

SEE SHEET 12

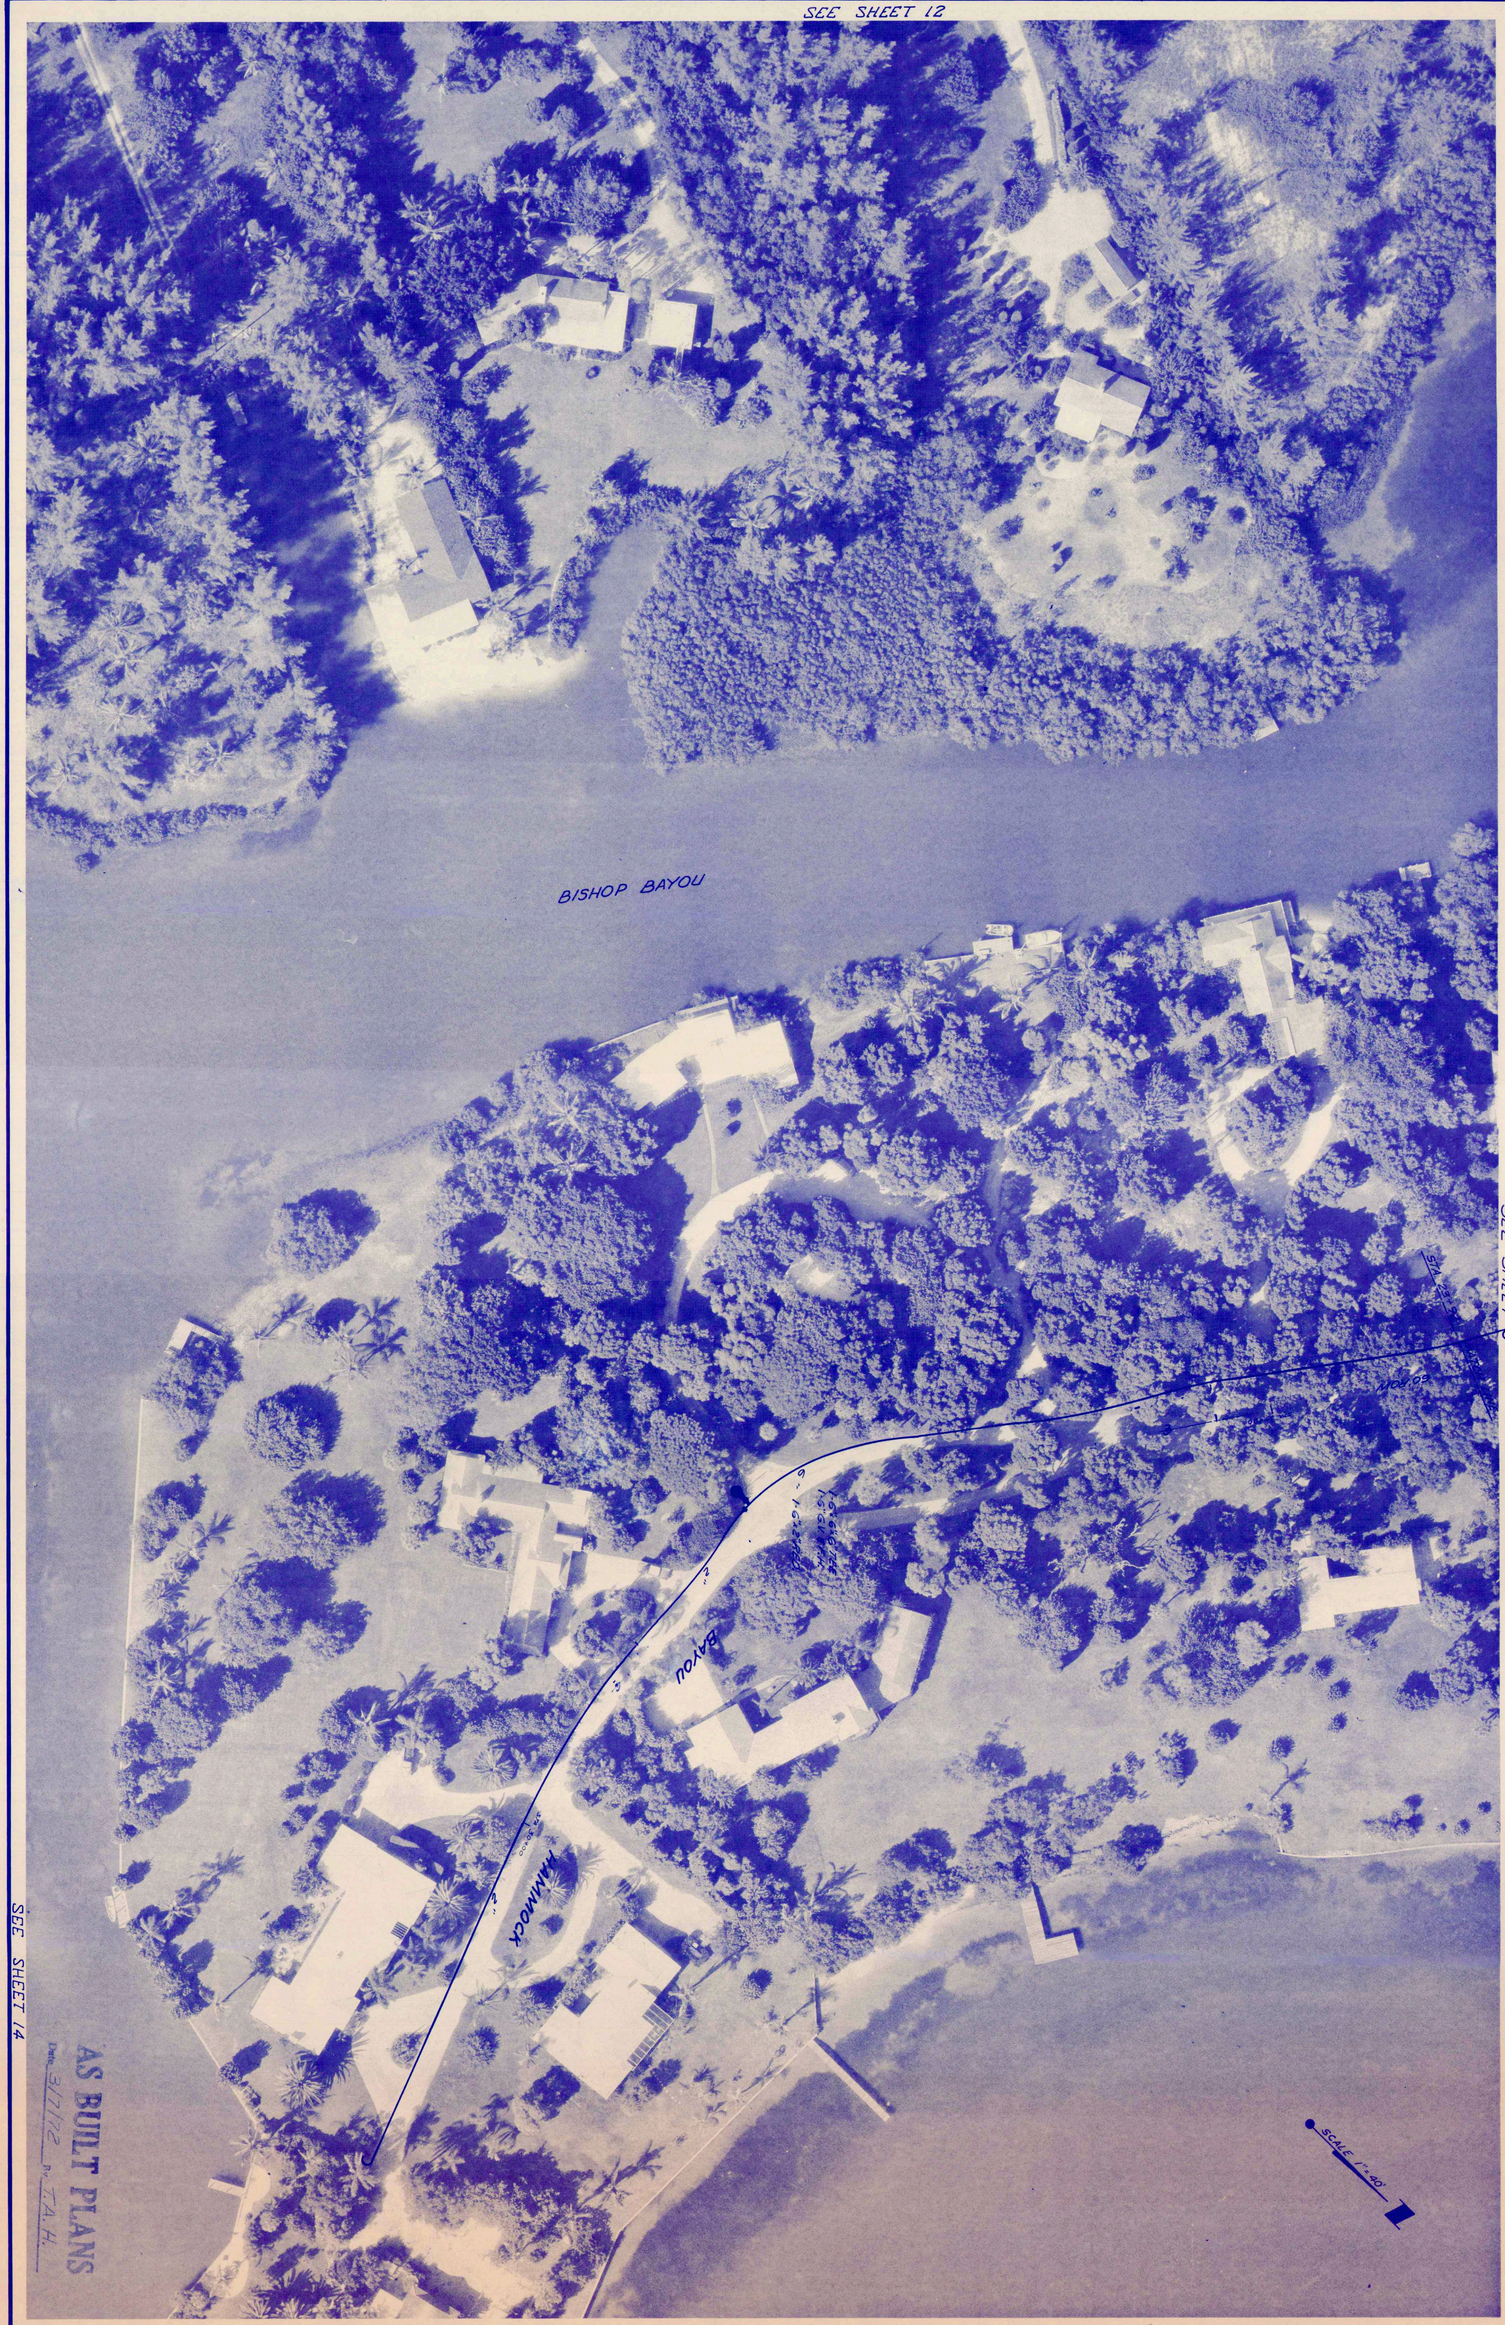

SEE SHEET 9

SEE SHEET 14

AS BUILT PLANS
Date 3/7/72 By T.A.H.

REVISION "A"	SHEET NUMBER 10	FOR: TOWN OF LONGBOAT KEY, FLORIDA	LTR.	DATE	REVISION	BY	SCALE 1" = 40'	DATES FLOWN SEPT 9, 1970 10-10-70	DESIGNED BY E.W.N.
		WATER DISTRIBUTION SYSTEM	"A"	3-7-72	ADDED AS BUILTS	T.A.H.	DRAWN BY 1909	CHECKED BY	PROJECT NO. 1217
		LONGBOAT KEY, FLORIDA							

APPROVED BY: Marion Wellford
MARION WELLFORD, P.E.
FLA. CERT. NO. 5367

SMALLY · WELLFORD & NALVEN — CONSULTING ENGINEERS — SARASOTA, FLA.

SEE SHEET 8

SEE SHEET 9

SCALE 1" = 40'

POST OFFICE

WHITNEY BEACH CONDOMINIUMS

SEE SHEET 6

NOTE
GV IS IN LINE WITH
SOUTH SIDE OF POST OFFICE

WATER LINE

1-16"G.V.

1-16"X16"X6" TEE
1-6" GV & FH

6" CONCRETE ENCASEMENT
12" COVER BELOW CHANNEL BED

SEE SHEET 12

TV CABLE

TEL. CABLE (BP)

TEL. CABLE (AT)

45'

STA. 46+20

STA. 50+00

STA. 55+00

STA. 63+37

100' R.O.W.

16"

40'

40'-6"

40'-14.42"

PROPOSED 6" WATER MAIN

PROP. EX. 6"SSV
6" M.J. PLUG
BLOCK AS REQUIRED

GULF OF MEXICO DR. S.R. 789

AS BUILT PLANS

LTR	DATE	REVISION	BY
A	2-4-70	ADDED 16" GV	ZWL
B	4-7-71	ADDED ENCASEMENT COVER	ZWL
C	3-18-74	ADDED AS BUILTS	ZWL
"D"	5-19-99	ADD PROP 6" WATER MAIN	L.V.

SCALE 1" = 40'

DATES PLOTTED SEPT. 9 1970

DRAWN BY T.L.C.

CHECKED BY

DESIGNED BY E.W.N.

PROJECT NO. 1217

APPROVED BY: DONALD T. SMALLY P.E. FLA. CERT. NO. 4061

SMALLY · WELLFORD & NALVEN — CONSULTING ENGINEERS — SARASOTA, FLA.

FOR TOWN OF LONGBOAT KEY, FLORIDA

WATER DISTRIBUTION SYSTEM

LONGBOAT KEY, FLORIDA

SHEET NUMBER 11

REVISION "D"

SEE SHEET 9

SEE SHEET 10

SEE SHEET 11

SEE SHEET 13

WHITNEY BEACH CONDOMINIUM APTS.

RECLINATA

6"

PP

16"

1-16"x16"x6" TEE
1-6 G.V. & P.H.

1-16"x16"x6" TEE
1-6 G.V. & P.H.

16"

16"

6" CONCRETE ENCASEMENT
12" COVER BELOW CHANNEL BED

CABLE(3#1) — COND.(3#1)
COND. ENDS

CONDUIT(3#1)

TV CABLE

MATCH LINE

MATCH LINE

NOTE:
6" GATE VALVE IS 21.5'
SOUTH OF POLE #45GST
& 41' EAST OF ℄ G.M.D.

GULF OF MEXICO DR. S.R. 789

100' ROW

STA. 58+38

STA 60+00

STA 65+00

STA 70+00

40'

41'

42'

80'

40'

PROPOSED 6" WATER MAIN
40' to 42' WEST

REMOVE EXISTING BLOW-OFF
INSTALL 6"G.V. & BOX

AS BUILT PLANS

LTR	DATE	REVISION	BY
1	1-7-76	ADDED ENCASEMENT COVERING	C.W.N.
2	3-7-76	ADDED AS BUILTS	C.W.N.
"C"	3-18-79	ADD PROP 6" WATER MAIN	L.J.V.

SCALE 1" = 40'

DATES (WORK SEPT 3, 1975)

DRAWN BY

CHECKED BY

DESIGNED BY E.W.N.

PROJECT NO 1217

APPROVED BY: DONALD J. SMALLEY FOR DEPT OF ROAD

SMALLY · WELLFORD & NALVEN — CONSULTING ENGINEERS — SARASOTA, FLA.

FOR TOWN OF LONGBOAT KEY, FLORIDA

WATER DISTRIBUTION SYSTEM

LONGBOAT KEY, FLORIDA

SHEET NUMBER 12

REVISION C

SEE SHEET 14

SEE SHEET 15

SEE SHEET 12

SEE SHEET 15

SEE SHEET 17

SCALE 1" = 40'

STA 3+30 MATCH LINE

STA 3+15 MATCH LINE

STA 2+73 MATCH LINE

STA 1+03 MATCH LINE

STA 0+00 MATCH LINE

STA 83+09 MATCH LINE

STA 70+64 MATCH LINE

SHINBONE ALLEY

JUAN AMASCO DR.

DE NARVAEZ DR.

BAYVIEW DR.

20' ROW

16"

6"

NOTE: 6" G.V. IS 25' NORTH ± LEAST OF POWER POLE

NOTE: 6" G.V. IS 1' NORTH ± OF WEST OF POWER POLE

NOTE: 6" G.V. IS 5' NORTH OF CONC. POWER POLE

NOTE VALVE IS 2' NORTH OF POWER POLE

1-16"X16"X6" TEE
1-6" GV

1-16"X16"X6" TEE
1-6" GV & AB

1-6"X6"X6" TEE
1-6" GV & AB

1-90° ELL.

40' TV CABLE (TT)

TEL. CABLE (TET)

34' OF 12" STEEL CASING JACKED & BORED

42'

41.5'

37'

39'

40'

50'

100' R.O.W.

24' R.O.W.

GULF OF MEXICO DR SR 789

GULF SIDE RD.

GULF SIDE RD.

AS BUILT PLANS

Date 5/7/72 By T.A.H.

SMALLY · WELLFORD & NALVEN — CONSULTING ENGINEERS — SARASOTA, FLA.

LTR.	DATE	REVISION	BY
"A"	12-4-70	REMOVED 16" G.V.	L.D.L.
"B"	3-7-72	ADDED AS BUILTS	T.A.H.

SCALE 1" = 40

DRAWN BY TLE

DATES (ASSN. SEPT. 1970) 12-10-70

DESIGNED BY E.W.N.

CHECKED BY

PROJECT NO. 1217

APPROVED BY: Marion Wellford

MARION WELLFORD, P.E. FLA. CERT NO. 5367

FOR: TOWN OF LONGBOAT KEY, FLORIDA

WATER DISTRIBUTION SYSTEM

LONGBOAT KEY, FLORIDA

SHEET NUMBER 13

REVISION "B"

SEE SHEET 10

SEE SHEET 13

SHINBONE ALLEY

6"

2"

LINE IS 6' OFF ℄ R/W

1-6"x6" TEE
1-6" G.V. & F.H.
1-6"x2" RED.

MATCH LINE STA. 3+45

JUAN ANASCO DR.

STA 5+00

20' ROW

6"

2"

1-6"x6"x6" TEE
1-6" G.V. & F.H.

1-6"x2" RED.

MATCH LINE STA. 2+73

DE NARVAEZ DR.

STA 0+00

20' ROW

6"

1-6"x6"x6" TEE
1-6" G.V. & F.H.

1-6"x2" RED.

2"

SCALE 1" = 40'

AS BUILT PLANS
Date 3/7/72 By E.A.H.

SEE SHEET 15

SEE SHEET 16

LTR.	DATE	REVISION	BY
"A"	1-4-71	REVISED LENGTH OF 2" PIPE	EWN
"B"	3-7-72	ADDED AS BUILTS	TAH

SCALE 1" = 40'

DATES PLANS SEPT 9, 1970 12-10-70

DESIGNED BY E.W.N.

APPROVED BY: Marion W. Wellford

DRAWN BY RDG

CHECKED BY

PROJECT NO 1217

MARION WELLFORD, P.E. FLA. CERT. NO. 5367

SMALLY · WELLFORD & NALVEN — CONSULTING ENGINEERS — SARASOTA, FLA.

INDEX NO. F-1217-32


FOR: TOWN OF LONGBOAT KEY, FLORIDA

WATER DISTRIBUTION SYSTEM

LONGBOAT KEY, FLORIDA

SHEET NUMBER 14

REVISION "B"

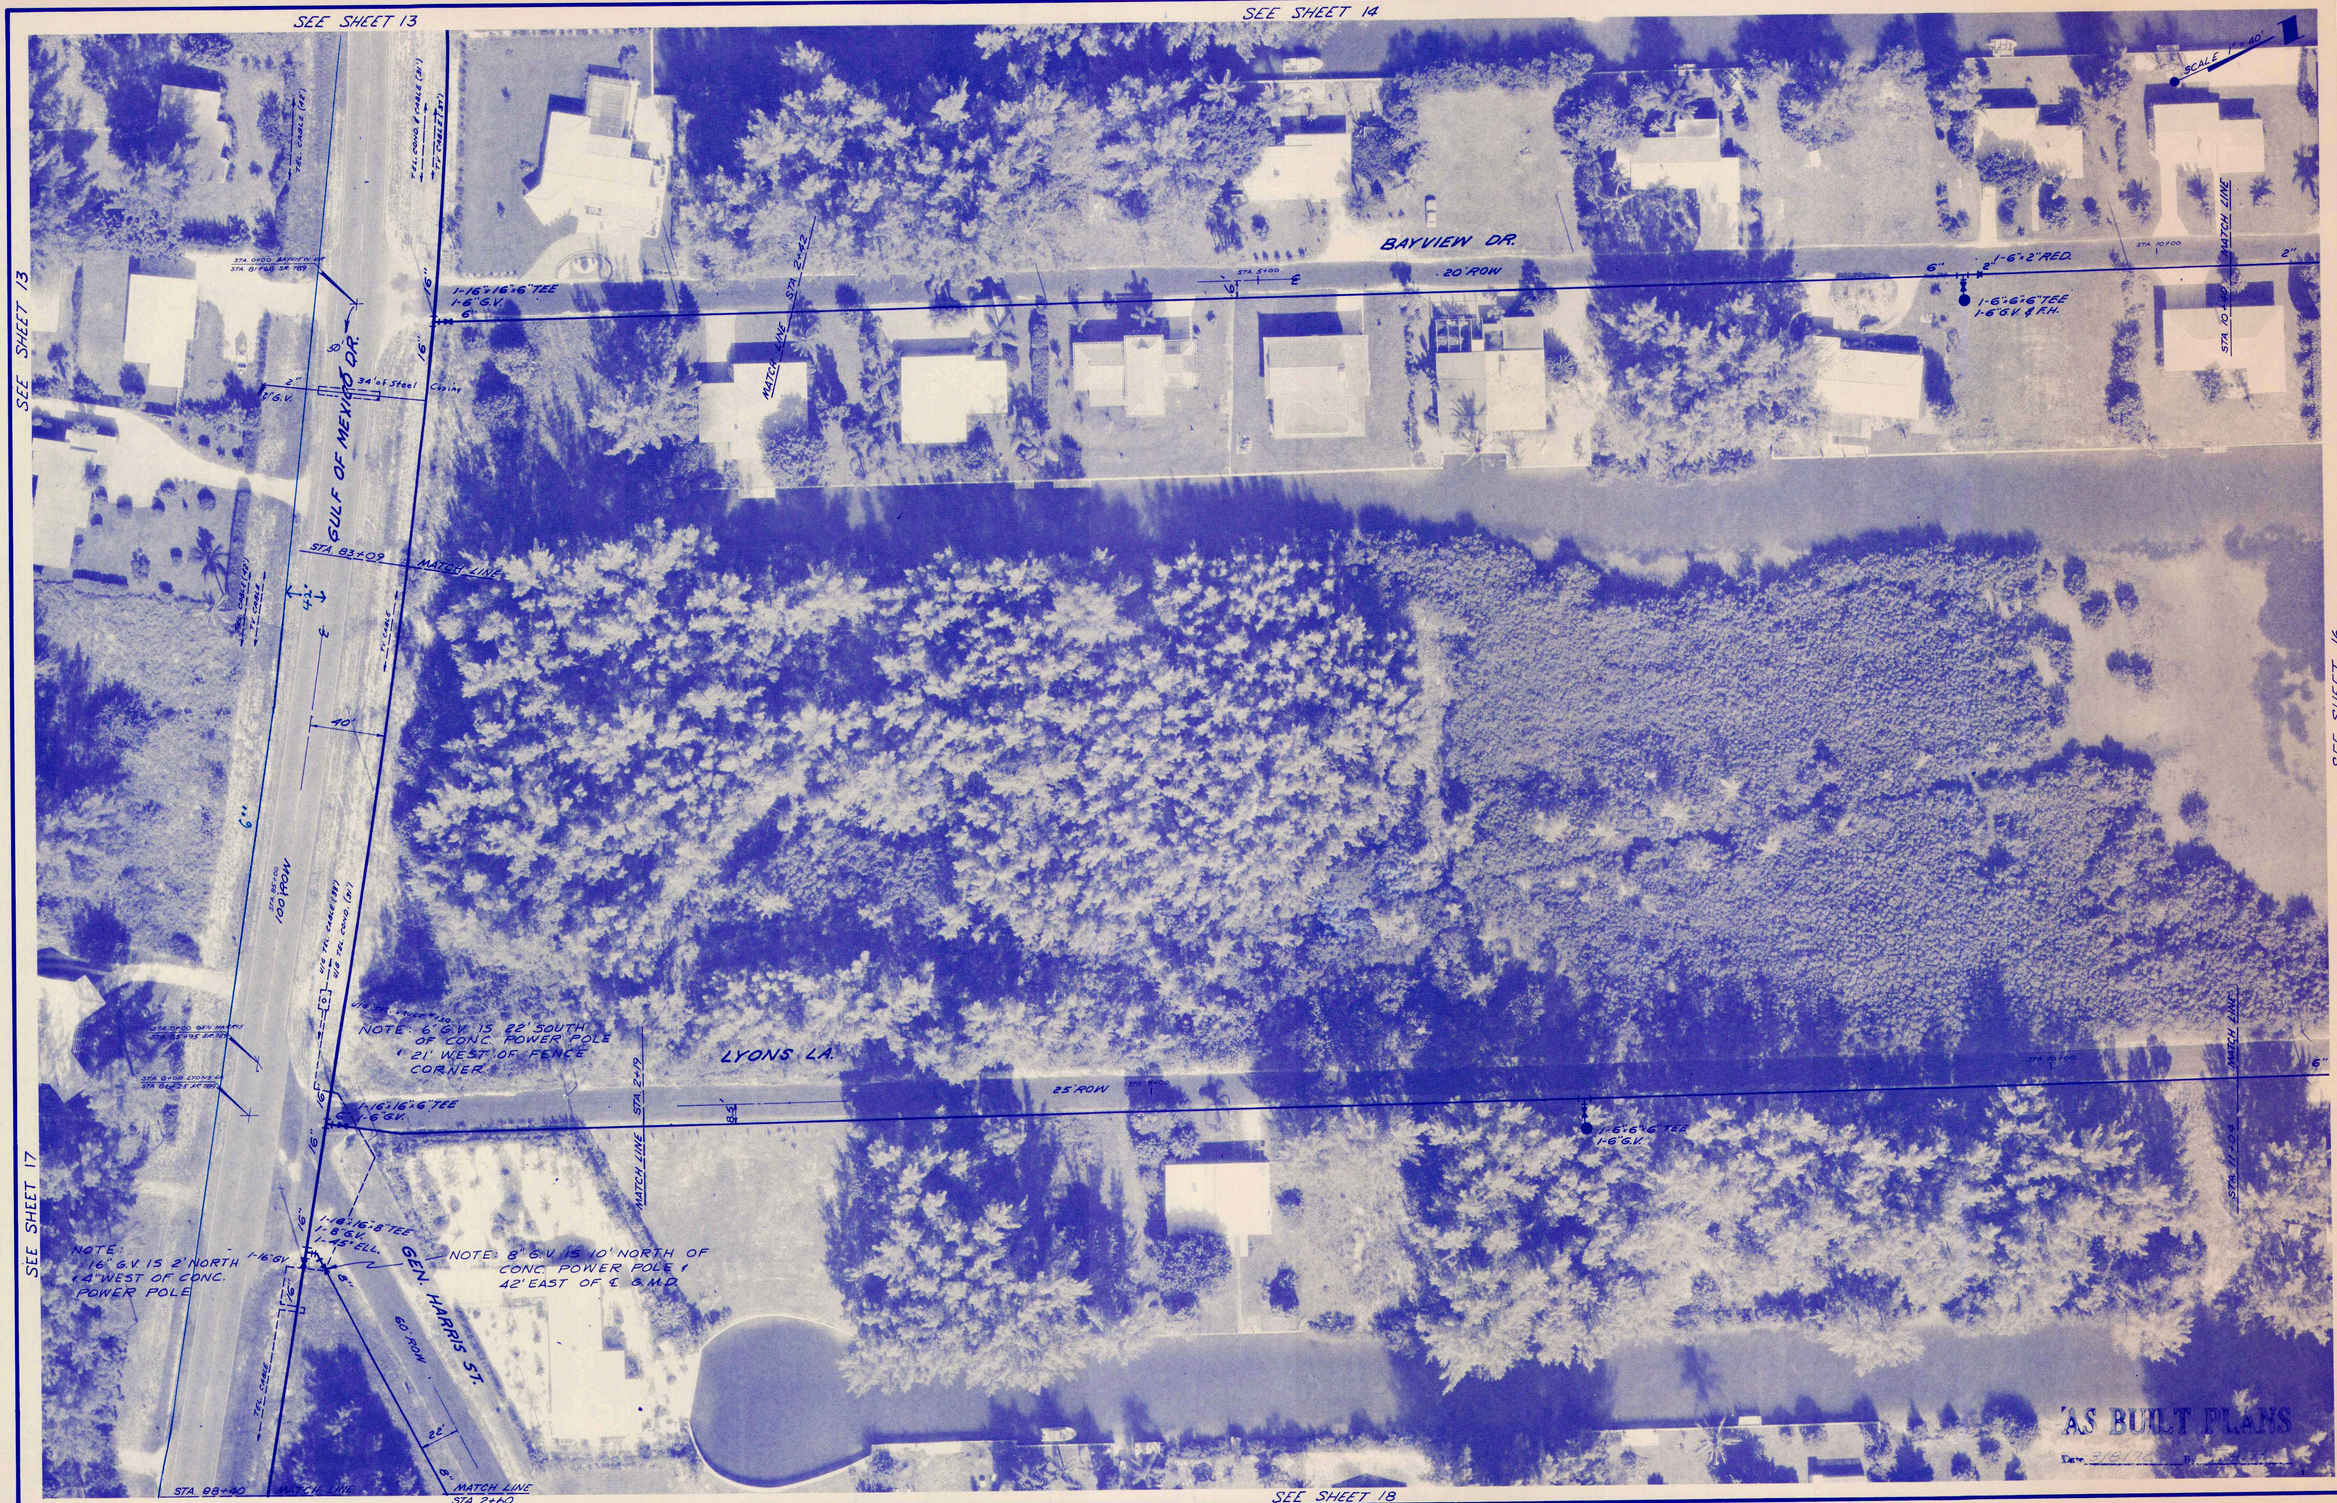

LTR.	DATE	REVISION	BY
"A"	12-4-70	ADDED 16" G.V.	L.D.L. E.W.N.
"B"	3-7-72	ADDED AS BUILTS	T.A.H.

DESIGNED BY E.W.N.
DRAWN BY RMP
CHECKED BY
SCALE 1" = 40'
DATES FROM SEPT. 8, 1970 12-10-70
APPROVED BY: Marion Wellford
PROJECT NO. 1217
MARION WELLFORD, P.E. FLA. CERT. NO. 5367

SMALLY · WELLFORD & NALVEN — CONSULTING ENGINEERS — SARASOTA, FLA.


WATER DISTRIBUTION SYSTEM

LONGBOAT KEY, FLORIDA

FOR: TOWN OF LONGBOAT KEY, FLORIDA

SHEET NUMBER 15

REVISION "B"

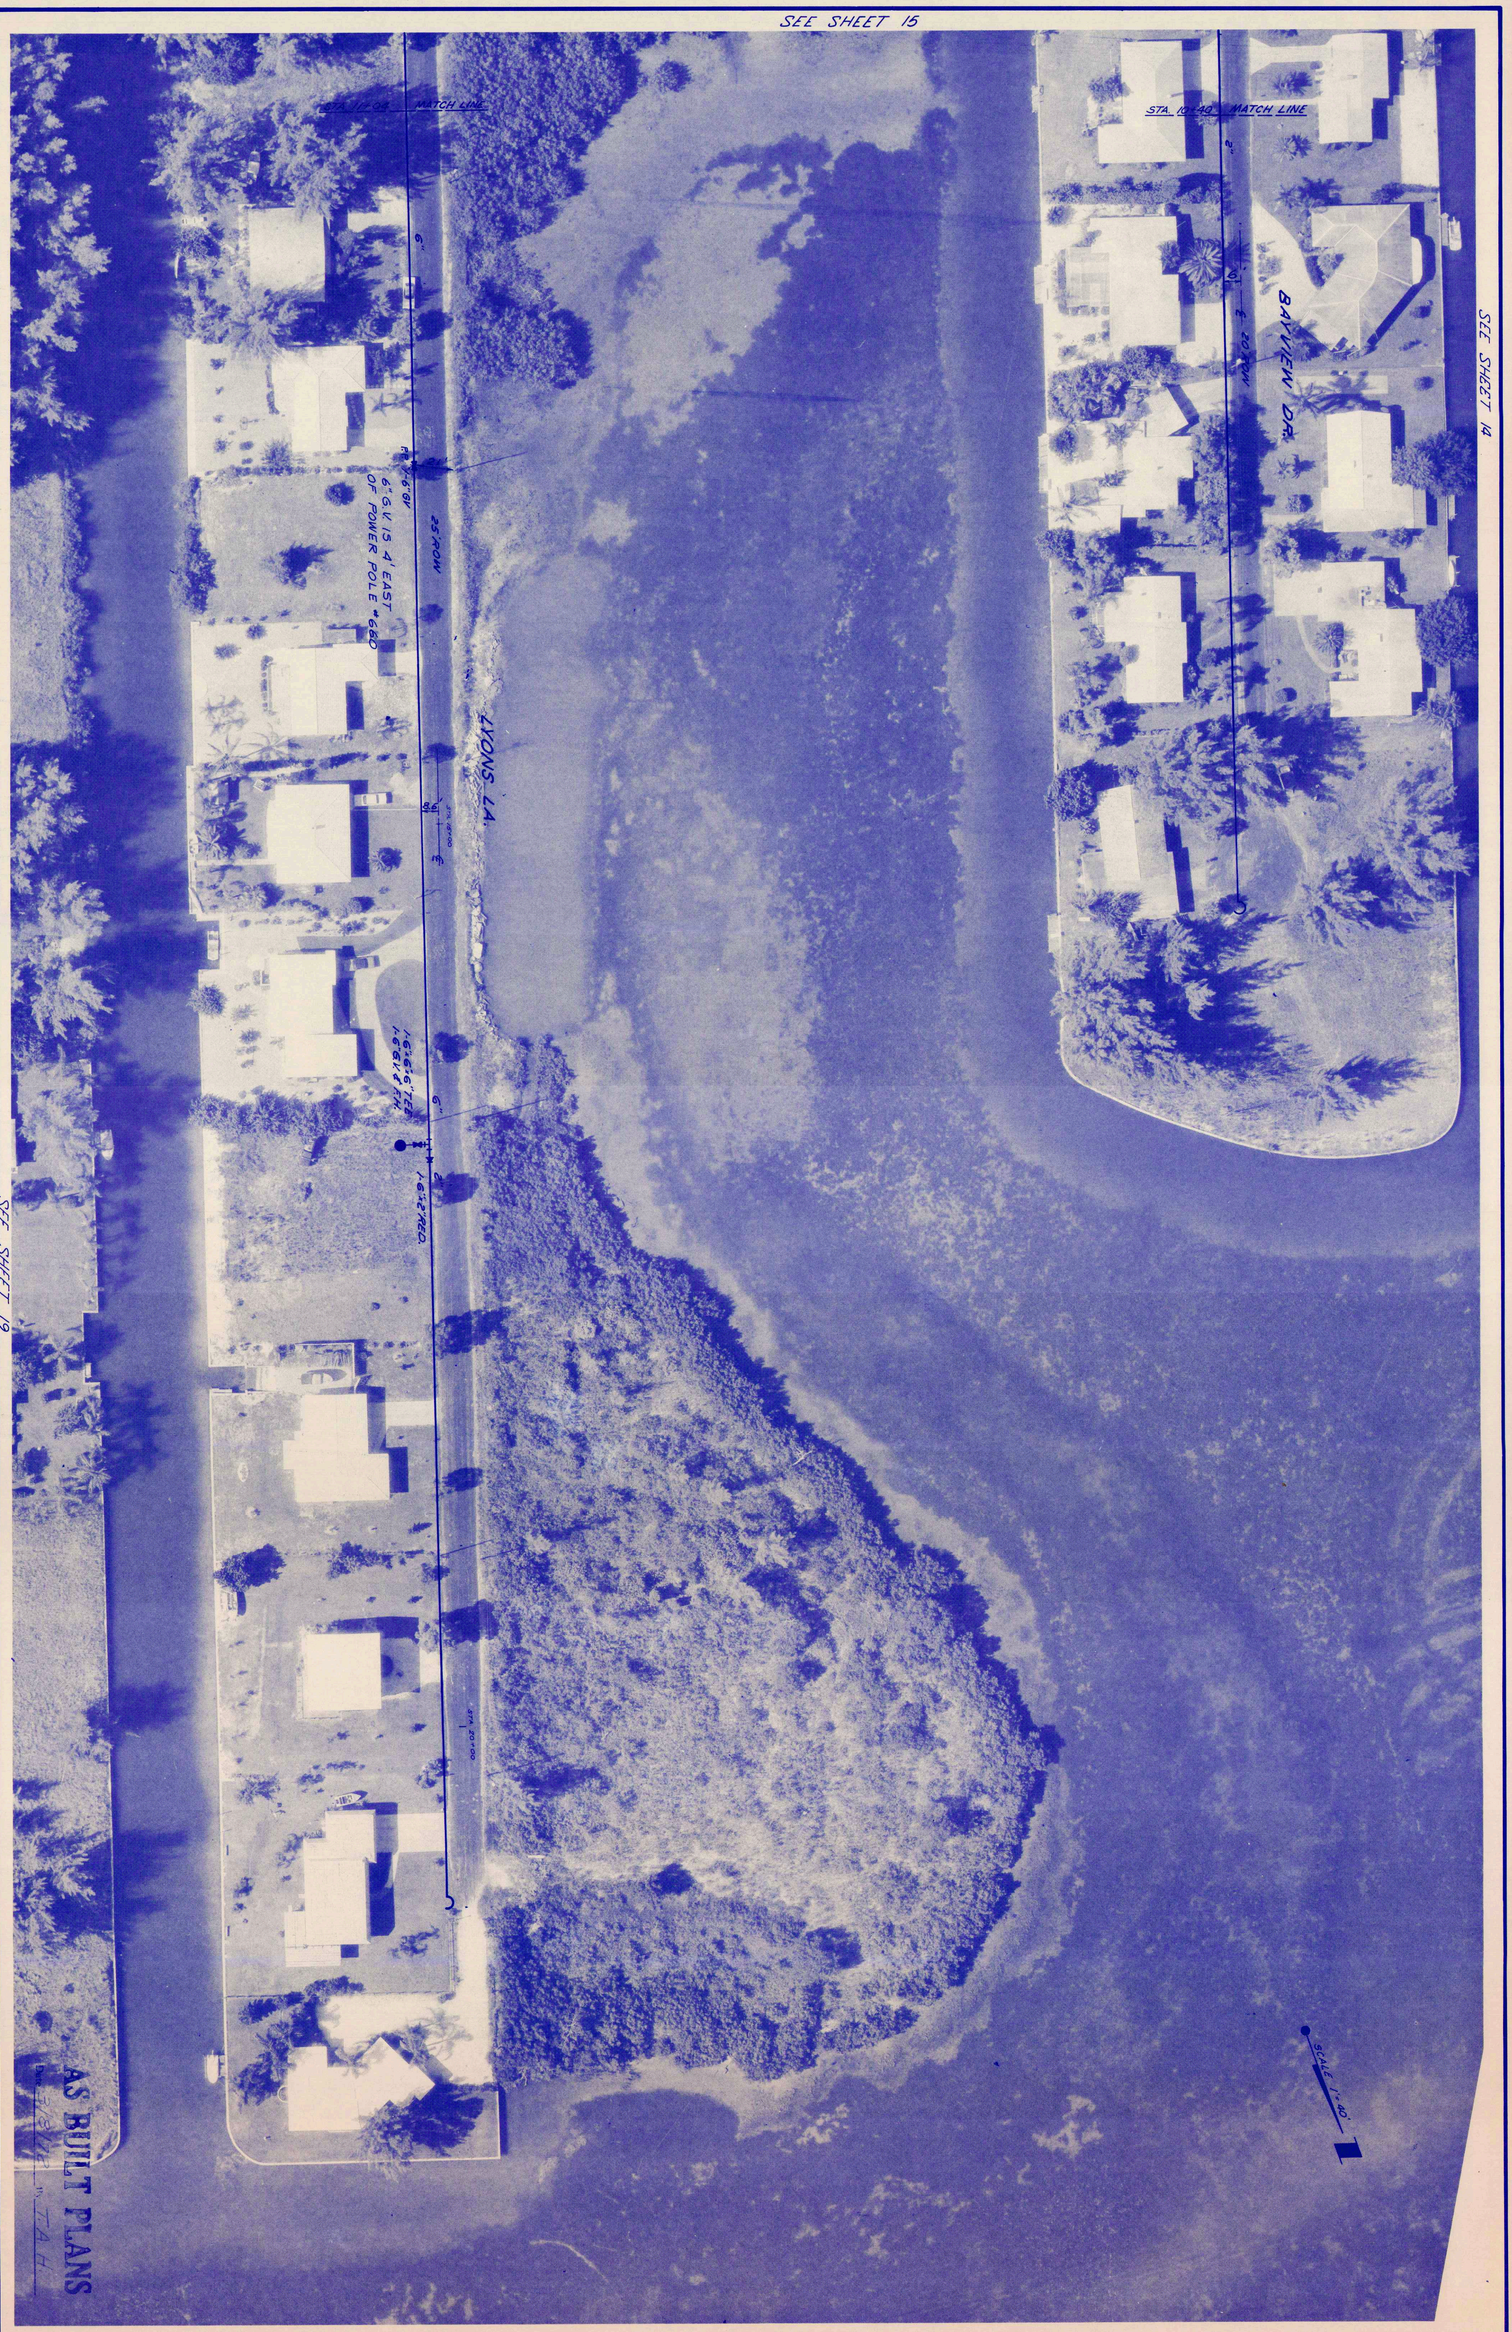

REVISION "C"	SHEET NUMBER 16	FOR: TOWN OF LONGBOAT KEY, FLORIDA	LTR.	DATE	REVISION	BY	SCALE 1" = 40'	DATES FLOWN SEPT. 9, 1970	DESIGNED BY E.W.N.	APPROVED BY: MARION WELLFORD, P.E. FLA. CERT. NO. 5367
		WATER DISTRIBUTION SYSTEM	"A"	12-14-70	ADDED 6" V.C.	L.D.L.		12-10-70		
		LONGBOAT KEY, FLORIDA	"B"	1-4-71	RELOCATED BLOWOFF	E.W.N.	DRAWN BY pag	CHECKED BY	PROJECT NO. 1217	
			"C"	3-8-72	ADDED AS BUILTS	T.A.H.				

SMALLY · WELLFORD & NALVEN — CONSULTING ENGINEERS — SARASOTA, FLA.

INDEX NO. F-1217-74

SEE SHEET 15

SEE SHEET 18

SEE SHEET 13

SEE SHEET 20

MATCH LINE

STA 2+19

LYONS LANE

25' R.O.W.

GEN. HARRIS ST.

60' R.O.W.

8"

STA 2+00

WAKE ISLAND ROAD

ADAM'S RIB GIFT SHOP

BEAUTY SALON

THE STUDIO

16"

PROP. PUMP STATION #3

1-16" X 16" X 6" TEE
1-6" GV

1-16" X 16" X 8" TEE
1-8" GV
1-45° ELL
1-16" GV

W/G TELE COND (3Y)
W/G TELE CABLE (3S)

TEL CABLE

GULF OF MEXICO DR S.R. 789

STA 89+09

STA 86+00

STA 90+00

STA 95+42

100' R.O.W.

STA 84+00 GEN. HARRIS
STA 85+95 SR 789

STA 0+00 LYONS LA
STA 86+25 SR 789

STA 18+87 GULF SIDE RD
STA 90+48 SR 789

TV CABLE

TEL CABLE (3P2)

TV CABLE
TEL CABLE (3P1)

1-6"x90° ELL

1-6x6 TEE
1-6" G.V & F.H.

40'

41'

6"

24' R.O.W.

GULF SIDE RD.

1-45° ELL

1-45° ELL

6"

31'

2" G.V.

2" PVC

35'

57'

6" G.V.

NOTE: G.V IS 9' FROM END OF FENCE & 2' OFF EDGE METER BOX

STA 16+00

STA 17+20

6" MATCH LINE

ROLLING WAVES COTTAGES

AS BUILT PLANS

Date 3/8/72 By T.A.H.

SMALLY · WELLFORD & NALVEN — CONSULTING ENGINEERS — SARASOTA, FLA.

LTR.	DATE	REVISION	BY
"A"	12-4-70	ADDED 16" V.C.	L.D.L.
"B"	3-8-72	ADDED AS BUILTS	T.A.H.
"C"	9-10-74	ADDED N LINE BOOSTER #3	DSC.

DESIGNED BY E.W.N.
DATES (TOWN SEPT. 9, 1970) 12-10-70
CHECKED BY
DRAWN BY T.L.E.
SCALE 1" = 40'
APPROVED BY: Marion Wellford
PROJECT NO. 1217
MARION WELLFORD, P.E. FLA. CERT. NO. 5367

FOR: TOWN OF LONGBOAT KEY, FLORIDA

WATER DISTRIBUTION SYSTEM

LONGBOAT KEY, FLORIDA

SHEET NUMBER 17

REVISION "C"



REVISION "A"	SHEET NUMBER 18	FOR: TOWN OF LONGBOAT KEY, FLORIDA	LTR.	DATE	REVISION	BY	SCALE 1" = 40'	DATES FLOWN SEPT 9, 1970; 12-10-70	DESIGNED BY E.W.N.	APPROVED BY: Marion Wellford
		WATER DISTRIBUTION SYSTEM	"A"	3-8-72	ADDED AS BUILTS	T.A.H	DRAWN BY	CHECKED BY	PROJECT NO. 1217	MARION WELLFORD, P.E. FLA. CERT. NO. 5367
		LONGBOAT KEY, FLORIDA								

SMALLY · WELLFORD & NALVEN — CONSULTING ENGINEERS — SARASOTA, FLA.


SEE SHEET 18
STA. 4+78 MATCH LINE
STA. 6+63 MATCH LINE
STA. 8+30 MATCH LINE
6" W.M.
6" C.I.P.
6" ASB.
6" ASB.
6" ASB

SEE SHEET 21

SEE SHEET 17



SEE SHEET 22

AS BUILT PLANS
Date 3/8/72 By T.A.H.

SMALLY · WELLFORD & NALVEN — CONSULTING ENGINEERS — SARASOTA, FLA.

LTR.	DATE	REVISION	BY
"A"	3-8-72	ADDED AS BUILTS	T.A.H.


FOR: TOWN OF LONGBOAT KEY, FLORIDA

WATER DISTRIBUTION SYSTEM
LONGBOAT KEY, FLORIDA

SCALE 1" = 40'
DATES FLOWN SEPT 9 1970; 12-10-70
DESIGNED BY E.W.N.
DRAWN BY T.L.E.
CHECKED BY
PROJECT NO 1217
APPROVED BY: M. Wellford
MARION WELLFORD, P.E. FLA CERT NO. 5367

SHEET NUMBER 20
REVISION "A"

SEE SHEET 18

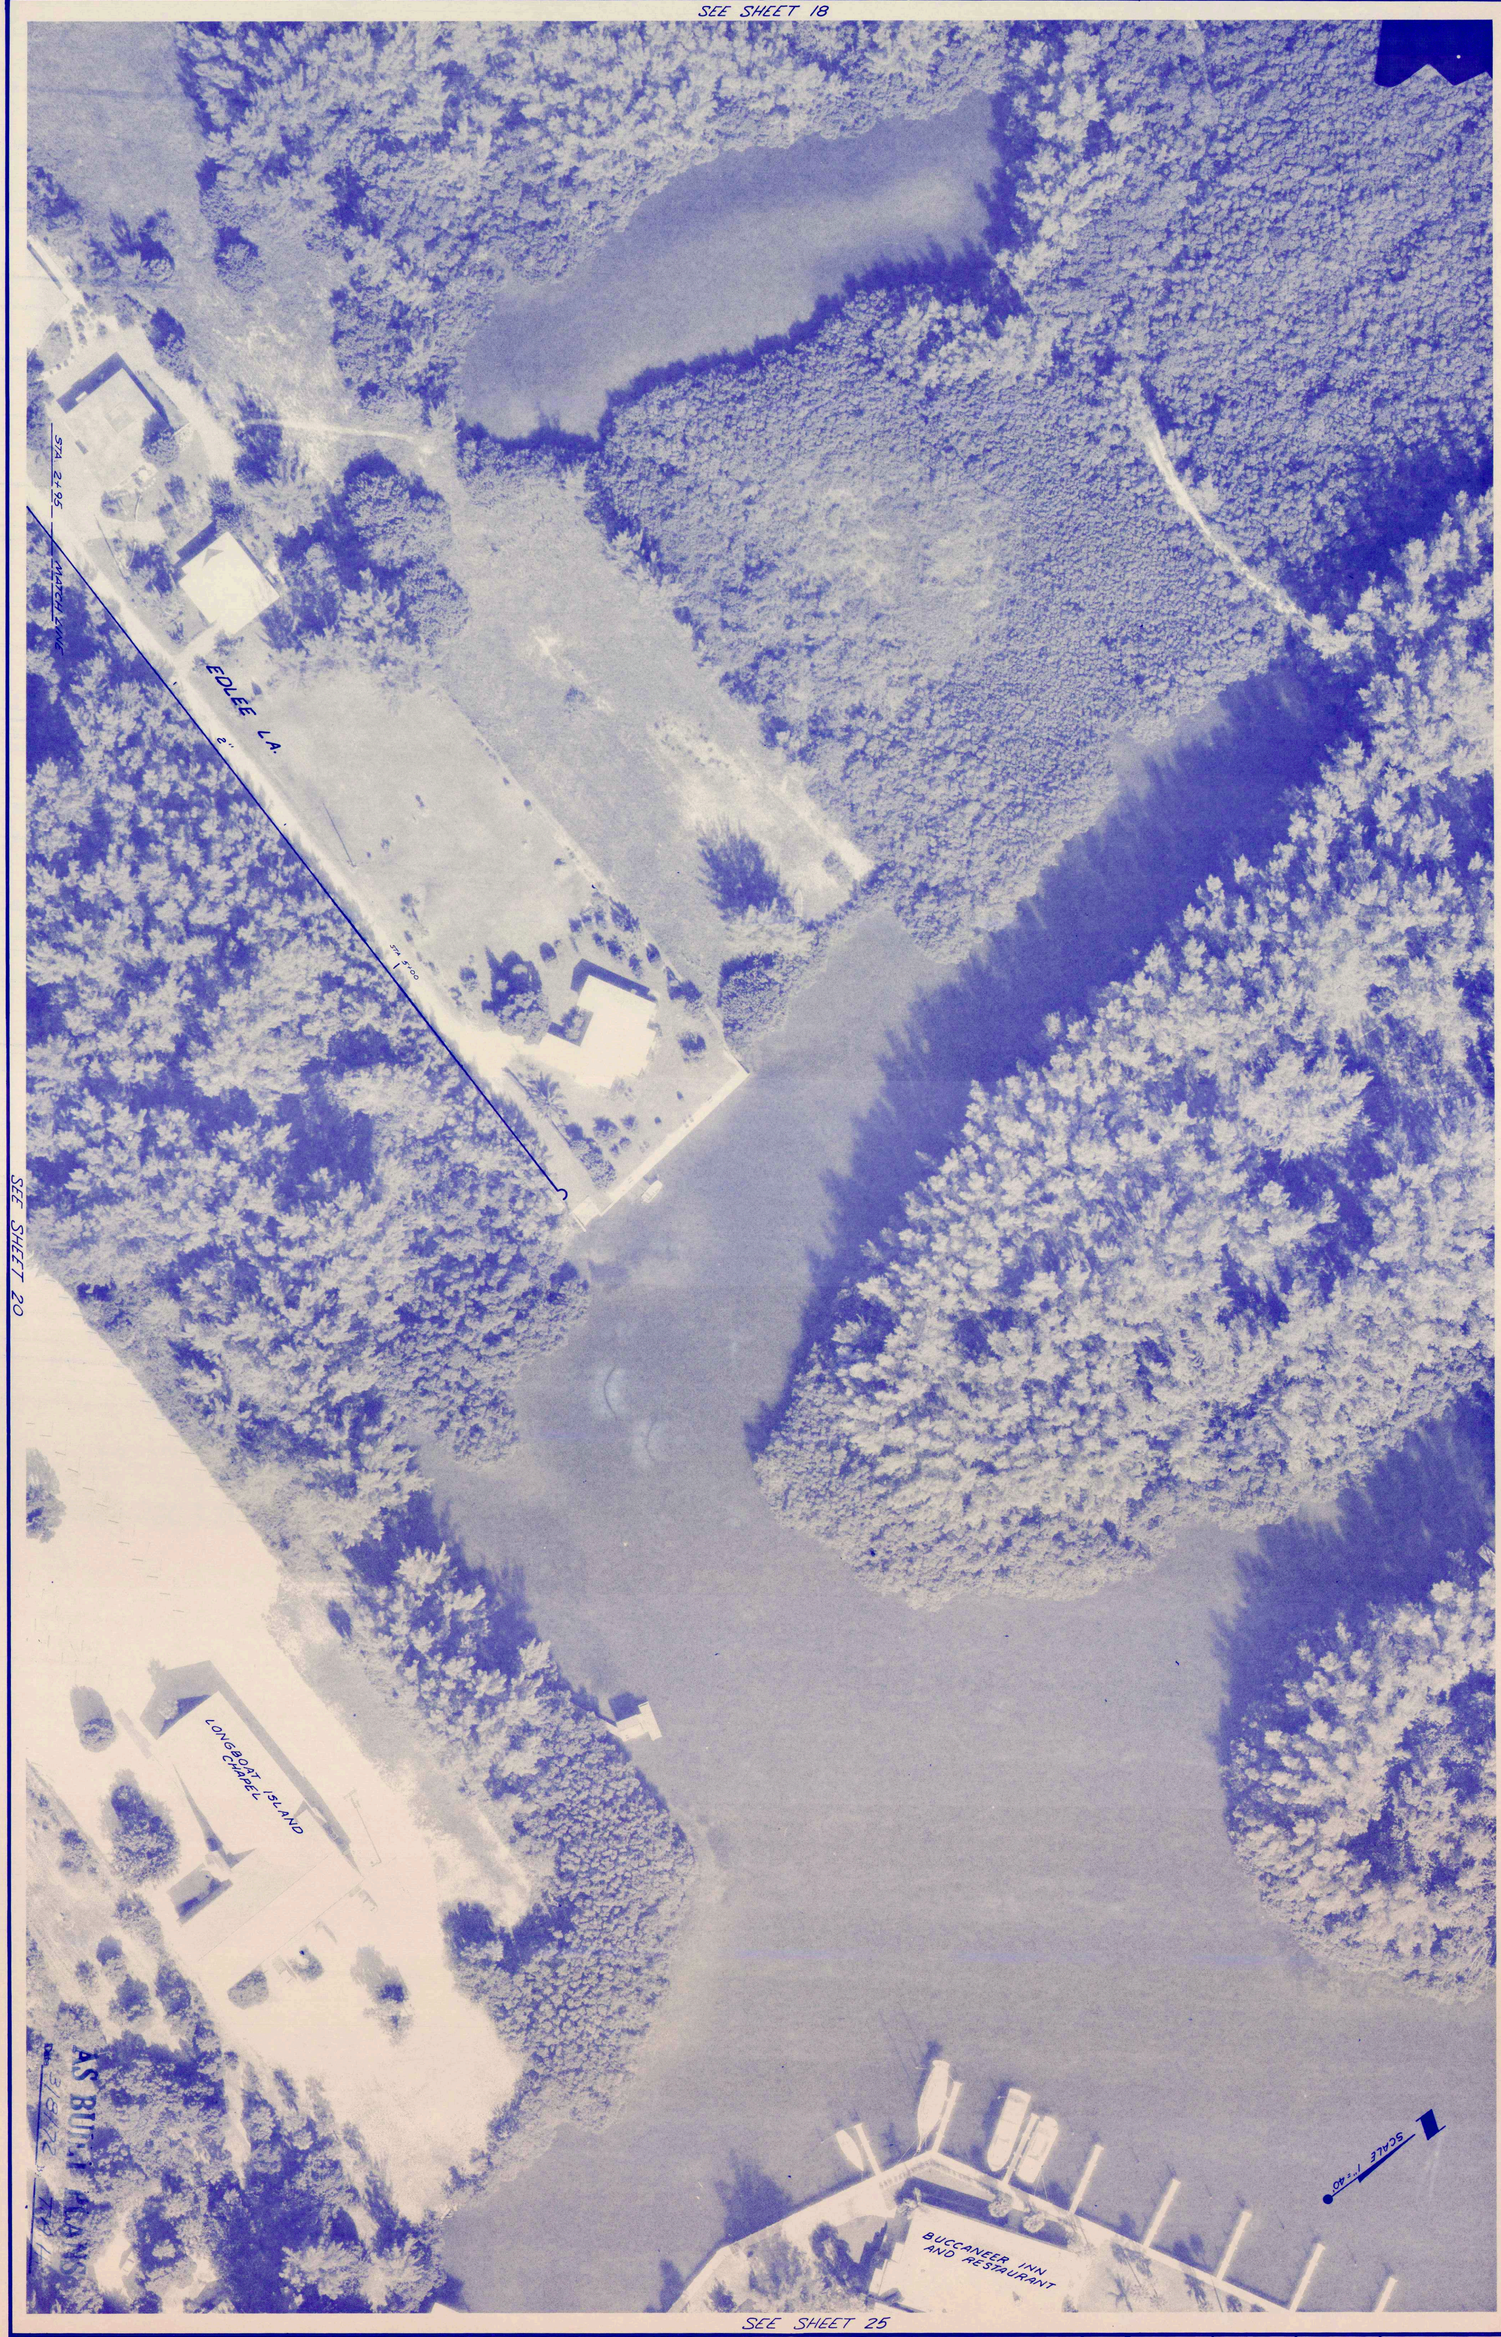

SEE SHEET 20

AS BUILT PLANS

SEE SHEET 25

REVISION "A"

SHEET NUMBER 21

FOR: TOWN OF LONGBOAT KEY, FLORIDA

WATER DISTRIBUTION SYSTEM

LONGBOAT KEY, FLORIDA

LTR.	DATE	REVISION	BY
"A"	3-8-72	ADDED AS BUILTS	T.A.H.

SCALE 1" = 40'	DATES FLOWN SEPT. 9, 1970 / 12-10-70	DESIGNED BY E.W.N.	APPROVED BY: Marion Wellford
DRAWN BY BDQ	CHECKED BY	PROJECT NO. 1217	MARION WELLFORD, P.E. FLA. CERT. NO. 5367

SMALLY · WELLFORD & NALVEN — CONSULTING ENGINEERS — SARASOTA, FLA.

SEE SHEET 25

SEE SHEET 26

SEE SHEET 20

SEE SHEET 23

SCALE 1"=40'

MATCH LINE STA 117+00

2-24" ACM'S
100' OF 6" CONCRETE ENCASEMENT

DREAM ISLAND ROAD

24' ROW

CANNONS BOAT DOCK

1-16"x16"x6" CROSS
2-6" GV.
20" TV CABLE BOOSTER BOX

1-16"x16"x6" TEE
1-6" G.V. & F.H.

U/G TEL. CABLE (49')

U/G TEL. COND. (31')
AND TEL. CABLE (33')

STA 0+00 DREAM ISLAND ROAD
STA 111+73 GULF OF MEXICO DR.

38' OF 12" STEEL CASING JACKED AND BORED 3' COVER

U/G TEL. & TV

VALVES ARE 41' FROM E.G.M.D.

TEL. CABLE 72' 6"

TEL. POLE

1-6"x6"x6" TEE
1-6" G.V.

3-6" BV'S BOX
1-6" G.V.
2-6" TEES
2-6" 90° BENDS

GULF OF MEXICO DR. SR 789

PROP. CL# BY PASS

STA 107+89

MATCH LINE

TV CABLE

TEL. CABLE (49')

STA 110+00

STA 111+73

TEL. COND. 31'
TV CABLE

TEL.

U/G TEL. COND. (31')
AND TEL. CABLE (33')

STA 115+00

40'

41'

100' ROW

TV CABLES
TEL. CABLE (33')

6"

STA 119+48

MATCH LINE

1-16"x16"x6" TEE
1-6" G.V. & F.H.

16"

AS BUILT PLANS
Date 7-8-72 By T.A.H.

LTR.	DATE	REVISION	BY
"A"	12-4-70	REMOVED 16" G.V.	L.D.L.
"B"	3-8-72	ADDED AS BUILTS	T.A.H.

SCALE 1" = 40'

DRAWN BY

DATES PLOTTED: SEPT. 9, 1970; 12-10-70

CHECKED BY

DESIGNED BY E.W.N.

APPROVED BY

PROJECT NO. 1217

MARION WELLFORD, P.E. FLA. CERT. NO. 5367

SMALLY · WELLFORD & NALVEN — CONSULTING ENGINEERS — SARASOTA, FLA.

WATER DISTRIBUTION SYSTEM

LONGBOAT KEY, FLORIDA

FOR: TOWN OF LONGBOAT KEY, FLORIDA

SHEET NUMBER 22

REVISION "B"

SEE SHEET 26

SEE SHEET 27

SEE SHEET 22

SEE SHEET 24

HARRIS BAYOU

SCALE 1" = 40'

GULF OF MEXICO DR. S.R. 789

100' R.O.W.

STA 120+00

STA 125+00

STA 130+00

STA 131+43

STA 119+48

MATCH LINE

MATCH LINE

16"

6"

40'

41'

1-16"X16"X6" TEE

1-6" GV F.H.

1/8 TEL. COND. (31') AND TEL. CABLE (33')

1/8 TV CABLE (32')

1/8 TEL. COND. (31') AND TEL. CABLE (33')

1/8 TV CABLE

TEL CABLE (42')

TV CABLE

TEL CABLE (42')

TV CABLE

TP 33'

6" G.V.

DUNES

SILVER SANDS RESORT

AS BUILT PLANS

Date 3/8/72 By T.A.H.

LTR.	DATE	REVISION	BY
"A"		ADDED AS BUILTS	T.A.H.

SCALE 1" = 40'

DATES (COMM. SEPT. 8, 1970) 2-10-70

DESIGNED BY E.W.N.

APPROVED BY: Marion Wellford

DRAWN BY TLE

CHECKED BY

PROJECT NO. 1217

MARION WELLFORD, P.E. FLA. CERT. NO. 5367

SMALLY · WELLFORD & NALVEN — CONSULTING ENGINEERS — SARASOTA, FLA.

INDEX NO. E-1217-41

FOR: TOWN OF LONGBOAT KEY, FLORIDA

WATER DISTRIBUTION SYSTEM

LONGBOAT KEY, FLORIDA

SHEET NUMBER 23

REVISION "A"

SEE SHEET 28

SEE SHEET 23

SEE SHEET 30

MATCH LINE STA. 4+40.0

SCALE 1" = 40'

BINNACLE DRIVE

80' R.O.W.

40' R.O.W.

44'

43'

42'

30' R.C.P.

20'± OF CONCRETE ENCASEMENT

HARRIS BAYOU

EMERALD HARBORS (PRIVATE)

EXISTING PRIVATE SYSTEM

SPANISH MAIN YACHT CLUB (CONDOMINIUM)

CONCRETE MONUMENT

8"

8"

16"

16"

STA. 131+43

STA. 0+00 BINNACLE DR.

STA. 133+11 GULF OF MEXICO DR.

STA. 135+00

STA. 140+00

STA. 144+06

1-16"-16"-6" TEE
1-6 G.V. & F.H.

1-3" G.V.

1-6"G.V.

GULF OF MEXICO DR. SR 789

100' ROW

40'

41'

41'

80'

6"

6"

6"

6"

MATCH LINE

MATCH LINE

T.V. CABLE (30')

T.V. CABLE (33')

1/16 T.V. CABLE (33')

T.V. CROSSING

TEL. CABLE

1/16 TEL. COND. (31') AND TEL. CABLE (33')

1/16 TEL. COND. (31') AND TEL. CABLE (33')

15"± 24" RCP

T.V. CABLE

TEL. CABLE

AS BUILT PLANS

Date 5/8/72 by T.A.H.

LTR.	DATE	REVISION	BY
"A"	12-4-70	ADDED 16" G.V., 3" TEE AND VALVE	L.D.L.
"B"	3-8-72	ADDED AS BUILTS	T.A.H.

SCALE 1" = 40'

DATES FLOWN SEPT. 9, 1970; 12-10-70

DESIGNED BY E.W.N.

DRAWN BY RSM

CHECKED BY

APPROVED BY Marion Wellford

PROJECT NO. 1217

MARION WELLFORD, P.E. FLA. CERT. NO. 5367

SMALLY · WELLFORD & NALVEN — CONSULTING ENGINEERS — SARASOTA, FLA.

FOR: TOWN OF LONGBOAT KEY, FLORIDA

WATER DISTRIBUTION SYSTEM

LONGBOAT KEY, FLORIDA

SHEET NUMBER 24

REVISION "B"

SEE SHEET 21

SEE SHEET 22

BUCCANEER INN & RESTAURANT

BUCCANEER INN

BUCCANEER INN

MILLAR BAY

DREAM ISLAND ROAD

20' R/W

6" CONC. SIDEWALK

WATER LINE STA 4+10

WATER LINE STA 2+50

12" F.D.I.

8" G.A.S. TEE FOR FUTURE EXT.

(SEE SHEET 23 FOR DETAILS

SCALE 1" = 40'

AS BUILT PLANS

Date 3/8/72 By T. A. H.

SEE SHEET 26

SMALLY · WELLFORD & NALVEN — CONSULTING ENGINEERS — SARASOTA, FLA.

LTR.	DATE	REVISION	BY
"A"	3-8-72	ADDED AS BUILTS	T.A.H.

FOR: TOWN OF LONGBOAT KEY, FLORIDA

WATER DISTRIBUTION SYSTEM

LONGBOAT KEY, FLORIDA

SCALE 1" = 40'

DRAWN BY TLE

DATES (CONN. SEPT. 8, 1970) 12-10-70

CHECKED BY

DESIGNED BY E.W.N.

PROJECT NO. 1217

APPROVED BY: Marion Wellford

MARION WELLFORD, P.E. FLA. CERT. NO. 5367

SHEET NUMBER 25

REVISION "A"

SEE SHEET 25

SEE SHEET 22

SEE SHEET 23

SEE SHEET 27

HARRIS BAYOU

MATCH LINE STA. 7+50

DREAM ISLAND ROAD

24' ROW

82'

1 PP

91'

SCALE 1" = 40'

HARBOR DRIVE

PRIVATE DRIVE 30'

1-1½" G.V.

STA. 0+00 HARBOR DRIVE

STA. 13+71 HARBOR ROAD

1 PP

1½" PVC.

HARBOR ROAD (PRIVATE)

1-6"x6" TEE

1-6"x4" FH.

6"

1-90° EL. BOW

1-45° ELBOW

50' ROW

MATCH LINE STA. 11+92

MATCH LINE STA. 2+68

6"

1-6"x2" TEE

1-2" GATE VALVE

1-6"x2" RED.

2"

AS BUILT PLANS

Date 3-72 By

MATCH LINE STA. 19+08

LTR.	DATE	REVISION	BY
"A"	12-14-70	ADDED 6" G.V.	K.D.L.
"B"	1-4-71	RELOCATED 6" LINE	E.W.N.
"C"	3-8-72	ADDED AS BUILTS	T.A.H.

SCALE 1" = 40'

DATES (CORR. SEPT. 9, 1970) 12-10-70

DESIGNED BY E.W.N.

DRAWN BY [illegible]

CHECKED BY

PROJECT NO. 1217

APPROVED BY: Marion Wellford

MARION WELLFORD, P.E. FLA. CERT. NO. 5367

SMALLY · WELLFORD & NALVEN — CONSULTING ENGINEERS — SARASOTA, FLA.

FOR: TOWN OF LONGBOAT KEY, FLORIDA

WATER DISTRIBUTION SYSTEM

LONGBOAT KEY, FLORIDA

SHEET NUMBER 26

REVISION "C"

SEE SHEET 24



SEE SHEET 28

SEE SHEET 26

SEE SHEET 29

REVISION "B"

SHEET NUMBER 27

FOR: TOWN OF LONGBOAT KEY, FLORIDA

WATER DISTRIBUTION SYSTEM

LONGBOAT KEY, FLORIDA

LTR.	DATE	REVISION	BY
"A"	1-4-71	RELOCATED BLOWOFF	E.W.N.
"B"	3-8-72	ADDED AS BUILTS	T.A.H.

SCALE 1" = 40'

DATES FLOW SEPT. 9, 1970; 12-10-70

DESIGNED BY E.W.N.

APPROVED BY: Marion Wellford

DRAWN BY

CHECKED BY MW

PROJECT NO. 1217

MARION WELLFORD, P.E. FLA. CERT. NO. 5367

SMALLY · WELLFORD & NALVEN — CONSULTING ENGINEERS — SARASOTA, FLA.



LTR.	DATE	REVISION	BY
"A"	1-4-71	ADDED TEMP BLOWOFF	E.W.N.
"B"	3-8-72	ADDED AS BUILTS	T.A.H.
"C"	12-8-72	ADD 2" PVC. BINNACLE PT DR	T.A.H.

SCALE 1" = 40'
DATES (CONT. SEPT. 5, 1972) 12-10-70
DRAWN BY TLE
DESIGNED BY E.W.N.
CHECKED BY PROJECT NO. 1217
APPROVED BY: Marion Wellford
MARION WELLFORD, P.E. FLA. CERT. NO. 5367

SMALLY · WELLFORD & NALVEN — CONSULTING ENGINEERS — SARASOTA, FLA.


FOR: TOWN OF LONGBOAT KEY, FLORIDA

WATER DISTRIBUTION SYSTEM

LONGBOAT KEY, FLORIDA

SHEET NUMBER 28

REVISION "C"

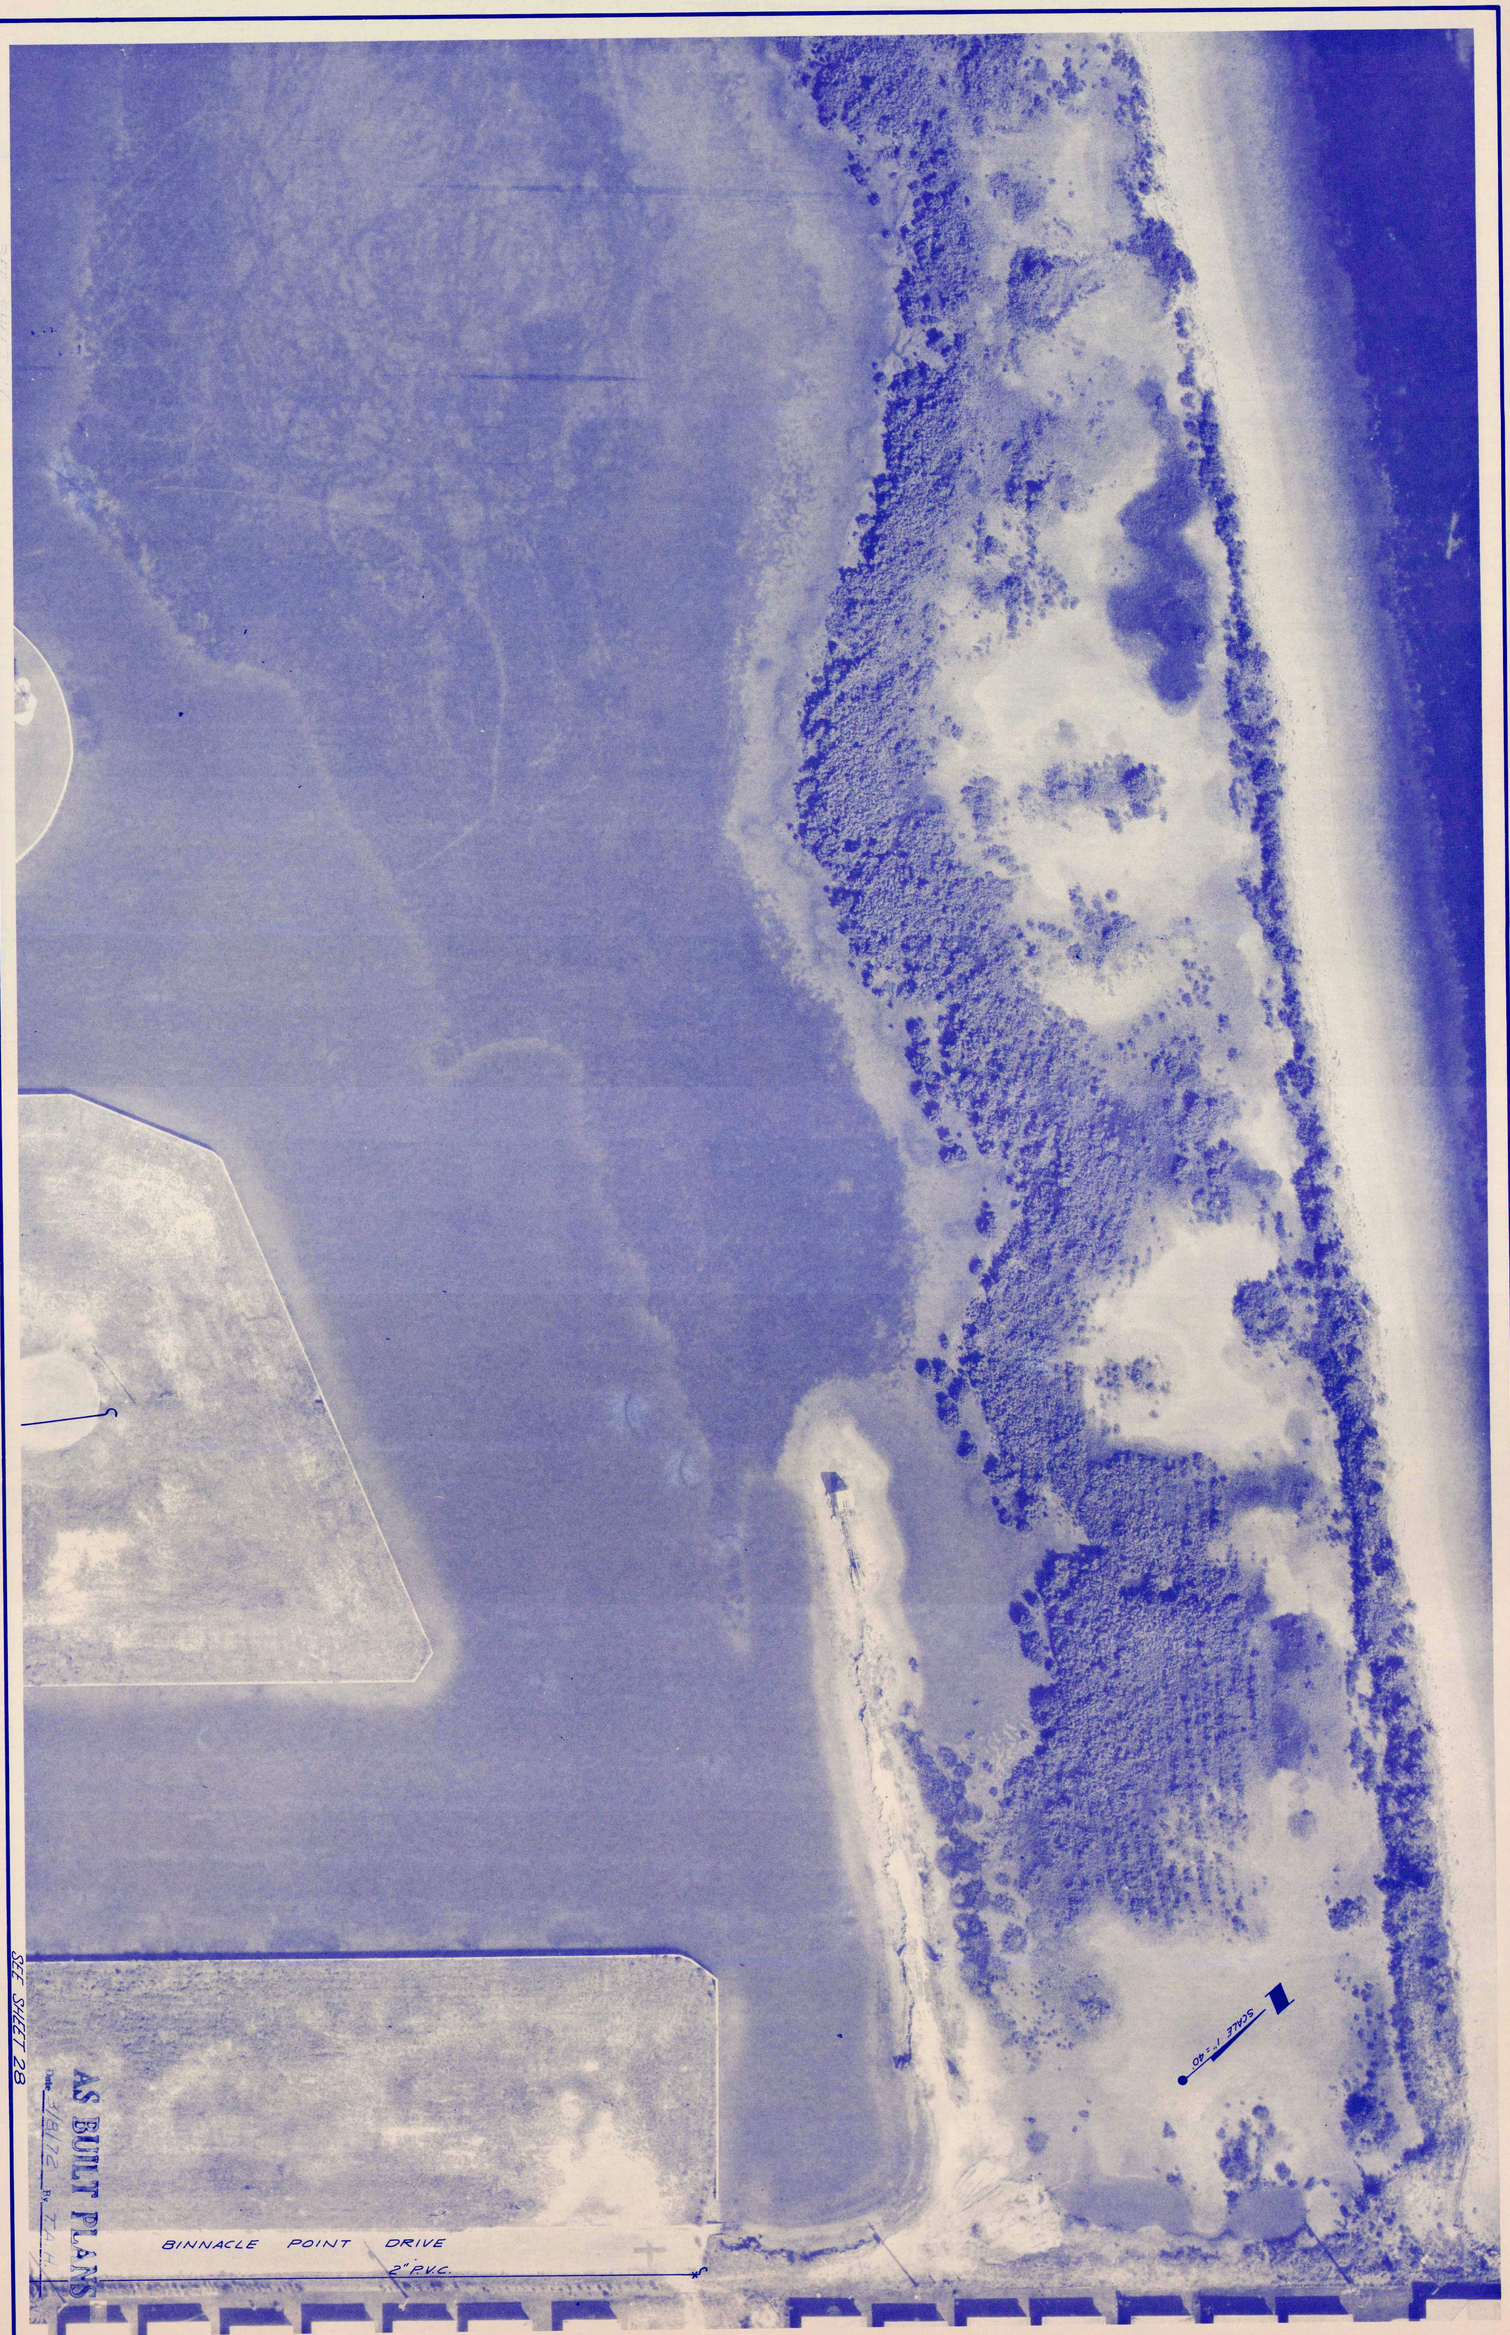

AS BUILT PLANS
Date 3/8/72 By T.A.H.

SEE SHEET 28

REVISION	SHEET NUMBER
"C"	29

FOR: TOWN OF LONGBOAT KEY, FLORIDA

WATER DISTRIBUTION SYSTEM

LONGBOAT KEY, FLORIDA

LTR.	DATE	REVISION	BY
"A"	1-4-71	RELOCATED BLOWOFF	E.W.N.
"B"	3-8-72	ADDED AS BUILTS	T.A.H.
"C"	12-8-72	ADD 2" PVC. BINNACLE PT. DR.	T.A.H.

SCALE	DATES	DESIGNED BY	APPROVED BY:
1" = 40'	FLOWN SEPT 9, 1970 12-10-70	E.W.N.	Marion Wellford
DRAWN BY	CHECKED BY	PROJECT NO.	MARION WELLFORD, P.E. FLA. CERT. NO. 5367
	SDQ	1217	

SMALLY · WELLFORD & NALVEN — CONSULTING ENGINEERS — SARASOTA, FLA.

SEE SHEET 31

SEE SHEET 33

SEE SHEET 24

SEE SHEET 35

STA. 3+59 MATCH LINE

STA. 3+71 MATCH LINE

STA. 3+46 MATCH LINE

STA. 3+94 MATCH LINE

(GRANITE ST.)
COMPANION WAY

JUNGLE QUEEN WAY

TARAWITT DR.

ST. JUDES ST. (DEDICATED)

PALM SHORES APTS.

TARALIN APTS.

3 SUNS SUPERMARKET

CORNER SIDEWALK

20' ROW

62.20' ROW

1-16"X6" TEE
1-6"X6" TEE
1-2" G.V.
1-6" G.V. & F.H.

1-16"X16"X8" TEE
1-8" GV

16"X16"X8" TEE
1-8" GV

1-16"X6" CROSS
2-6" GV

2-40' OF 12" STEEL CASING JACKED AND BORED

1-6"X6"X6" TEE
2-6" GV

84.5'
89.5'

MATCH LINE

STA. 144+06

STA. 145+00

STA. 0+00 GRANITE ST.
STA. 145+81 SR 789

STA. 0+00 JUNGLE QUEEN WAY
STA. 147+78 SR 789

STA. 0+00 TARAWITT DR.
STA. 149+67 SR 789

STA. 150+00

STA. 0+00 ST. JUDES ST.
STA. 152+46 SR 789

STA. 158+00

STA. 158+17

GULF OF MEXICO DR. S.R. 789

GULF VIEW

GOLDEN BEACH

U/G TEL. CABLE (42')

T.V. COND. (3')

TEL. CABLE

T.V. CABLE

TEL. CABLE (42')

T.V. CABLE

AS BUILT PLANS
Date 3/9/72 By T.A.H.

— CONSULTING ENGINEERS — SARASOTA, FLA.

SMALLY · WELLFORD & NALVEN — C

WATER DISTRIBUTION SYSTEM
LONGBOAT KEY, FLORIDA

FOR: TOWN OF LONGBOAT KEY, FLORIDA

LTR.	DATE	REVISION	BY
"A"	3-9-72	ADDED AS BUILTS	T.A.H.

SCALE 1" = 40'
DRAWN BY T.L.E.
DATES FLOWN SEPT 9, 1970 12-10-70
DESIGNED BY E.W.N.
CHECKED BY
PROJECT NO. 1217
APPROVED BY: Marion Wellford
MARION WELLFORD, P.E. FLA. CERT NO. 5367

SHEET NUMBER 30
REVISION "A"

SEE SHEET 30

GRANITE ST.

2" STA 5+00

MATCH LINE STA 3+59

JUNGLE QUEEN WAY

MATCH LINE STA 3+71

STA 2+00

20' ROW

8"

STA 10+00

1-8"x6" RED.
1-6" G.V.

8"

6"

STA 15+00

MATCH LINE STA 15+27

26.5'

45°

NEWLY CONSTRUCTED HOUSE

SEE SHEET 32

TARAWITT DRIVE

MATCH LINE STA 3+46

STA 6+00

8"

6"

℄

20' ROW

STA 10+00

8"

6"

40'

1-8"x6" RED.
1-6" G.V.

STA 15+00

MATCH LINE STA 15+16

1-6"x6"x6" TEE (PLUGGED)
1-6" G.V.

6"

20' ROW

℄

(DEDICATED)

STA 15+00

MATCH LINE STA 16+15

6"

MATCH LINE

11'

℄

24' ROW

STA 10+85

6"

SEE SHEET 33

AS BUILT PLANS

Date 3/9/72 By T. A. H.

SCALE 1" = 40'

DRAWN BY [illegible]

DATES FLOW SEPT 8, 1970
12-10-70

DESIGNED BY E.W.N.

CHECKED BY

PROJECT NO. 1217

APPROVED BY: Marion Wellford

MARION WELLFORD, P.E.
FLA. CERT. NO. 5367

LTR.	DATE	REVISION	BY
"A"	3-9-72	ADDED AS BUILTS	T.A.H.

SMALLY · WELLFORD & NALVEN — CONSULTING ENGINEERS — SARASOTA, FLA.

FOR: TOWN OF LONGBOAT KEY, FLORIDA

WATER DISTRIBUTION SYSTEM

LONGBOAT KEY, FLORIDA

SHEET NUMBER 31

REVISION "A"

INDEX NO. F-1217-48

SCALE 1" = 40'

JUNGLE QUEEN WAY

STA 15+00 — MATCH LINE STA 15+27 — STA 20+00 — STA 25+00

6" — 6" — 6" — 20' R.O.W. — 6" — 2"

TARAWITT DRIVE

STA 15+00 — MATCH LINE STA 15+16 — STA 20+00 — STA 25+00

6" — 6" — 20' ROW — 6" — 2"

ST. JUDES STREET

STA 15+00 — MATCH LINE STA 16+15 — STA 20+00 — STA 25+00

6" — 6" (DEDICATED) — 2" — 20' ROW — 2"

SEE SHEET 31

SEE SHEET 34

AS BUILT PLANS

Date 3/9/72 By T.A.H.

SMALLY · WELLFORD & NALVEN — CONSULTING ENGINEERS — SARASOTA, FLA.

LTR.	DATE	REVISION	BY
"A"	3-9-72	ADDED AS BUILTS	T.A.H.

SCALE 1" = 40'

DATES FLOW, SEPT 9, 1970; 12-10-70

DESIGNED BY E.W.N.

DRAWN BY MEP

CHECKED BY

APPROVED BY Marion L. Wellford

PROJECT NO. 1217

MARION WELLFORD, P.E. FLA CERT. NO. 5367

FOR: TOWN OF LONGBOAT KEY, FLORIDA

WATER DISTRIBUTION SYSTEM

LONGBOAT KEY, FLORIDA

SHEET NUMBER 32

REVISION "A"

SEE SHEET 31

SEE SHEET 30

MATCH LINE STA. 9+94

ST. JUDES STREET
(DEDICATED)

20' ROW

STA. 9+00

6"

8"

STA. 10+00

1-6"x6"x6" TEE
1-6"GV w/ F.H.

MATCH LINE STA. 10+85

STA. 10+48 BOTH WAYS

CATCH BASIN

8"

18"

1-8" G.V.

2-45° ELLS

MATCH LINE STA. 14+97

STA. 13+00

6"

SCALE 1" = 40'

SEE SHEET 34

SEE SHEET 35

MATCH LINE STA. 9+94

GULFBAY ROAD
(DEDICATED)

20' ROW

STA. 9+00

6"

6"

STA. 10+00

6"

2"

6"x6" TEE
6"x2" RED
6" G.V. w/ F.H.

AS BUILT PLANS

Date _____

FOR: TOWN OF LONGBOAT KEY, FLORIDA

WATER DISTRIBUTION SYSTEM
LONGBOAT KEY, FLORIDA

SMALLY · WELLFORD & NALVEN — CONSULTING ENGINEERS — SARASOTA, FLA.

LTR.	DATE	REVISION	BY
"A"	3-9-72	ADDED AS BUILTS	T.A.H.

SCALE 1" = 40'

DATES (CONN. SEPT 9, 1970) 2-10-70

DESIGNED BY E.W.N.

DRAWN BY JRS

CHECKED BY

PROJECT NO. 1217

APPROVED BY

MARION WELLFORD, P.E.
FLA. CERT. NO. 5367

SHEET NUMBER 33

REVISION "A"

SEE SHEET 31

SEE SHEET 32

SEE SHEET 33

MATCH LINE STA. 14+92

STA. 15+00

STA. 20+00

6"

6"

2"

2"

1-6"X6"X6" TEE
1-6" GV
1-6"X2" RED

SCALE 1" = 40'

GULFBAY ROAD
(DEDICATED)

℄ 2" 20' R.O.W.

AS BUILT PLANS
Date 3/9/72 By T.A.H.

LTR.	DATE	REVISION	BY
"A"	1-4-71	RELOCATED BLOWOFF	E.W.N.
"B"	3-9-72	ADDED AS BUILTS	T.A.H.

SCALE 1" = 40'
DRAWN BY T.L.E.
DATES FLOWS SEPT. 9, 1970; 12-10-70
DESIGNED BY E.W.N.
CHECKED BY
PROJECT NO. 1217
APPROVED BY:
MARION WELLFORD, P.E. FLA. CERT. NO. 5367

SMALLY · WELLFORD & NALVEN — CONSULTING ENGINEERS — SARASOTA, FLA.

FOR: TOWN OF LONGBOAT KEY, FLORIDA

WATER DISTRIBUTION SYSTEM

LONGBOAT KEY, FLORIDA

SHEET NUMBER 34

REVISION "B"

SEE SHEET 33

SEE SHEET 30

STA. 156+17

MATCH LINE

STA. 3+72

MATCH LINE

GULFBAY ROAD (DESTINATION)

20' R.O.W.

FRANK'S ELECTROMECHANICAL CENTER

SOUTHEAST CORNER BOTTOM STEP

JORI'S REST. & APARTMENTS

KEY SERVICE

SANDY BEACH

1-6" GV
1-14" GV
1-16"X14"X6" TEE

1-16"X16"X6" TEE
1-6" GV & FH

STA. 0+00 GULF TO BAY RD.
STA. 154+70 SR 789

STA 160+00

STA 165+00

100' R.O.W.

STA. 169+55

SEE SHEET 36

MATCH LINE

TV CABLE (37')

TEL. CABLE (42')

TV CABLE

SEA GRAPE COTTAGES

COQUINA SANDS

SUN BEACH RESORT

RIVIERA BEACH

SAL-LOU COTTAGES

POLE "5441"

NORTH EAST CORNER TELE. BOOTH

1-6"X6"X6" TEE
1-6" GV & FH

AS BUILT PLANS

Date 3/9/72 By T.A.H.

CONSULTING ENGINEERS — SARASOTA, FLA.

SMALLY · WELLFORD & NALVEN — CONSULTING ENGINEERS — SARASOTA, FLA.

INDEX NO. 5-1217-53

WATER DISTRIBUTION SYSTEM

LONGBOAT KEY, FLORIDA

FOR: TOWN OF LONGBOAT KEY, FLORIDA

LTR.	DATE	REVISION	BY
"A"	3-9-72	ADDED AS BUILTS	T.A.H.

SCALE 1" = 40'

DRAWN BY T.L.E.

DATES FIELD SEPT. 5, 1970 E.&O.E.

DESIGNED BY E.W.N.

CHECKED BY

PROJECT NO. 1217

APPROVED BY: Marion Wellford

MARION WELLFORD, P.E. FLA. CERT. NO. 5367

SHEET NUMBER 35

REVISION "A"

SEE SHEET 35

MATCH LINE STA 168+55 MATCH LINE

L.B.K. CHAMBER OF COMMERCE

LITTLE GULL

VILLA CASALPINA

GULF AND BAY COTTAGE

LITTLE GULL

LONGBOAT LANDINGS

GULF AND BAY COTTAGE

GULF OF MEXICO DR. SR 789

STA 176+00 MATCH LINE

SCALE 1" = 20'

AS BUILT PLANS

Date 3/9/72 By T.A.H.

SEE SHEET 37

LTR.	DATE	REVISION	BY
"A"	3-9-72	ADDED AS BUILTS	T.A.H.

SCALE 1" = 40'

DATES FLOWN SEPT 9, 1970 12-10-70

DESIGNED BY E.W.N.

DRAWN BY RMP

CHECKED BY

APPROVED BY, Marion Wellford

PROJECT NO. 1217

MARION WELLFORD, P.E. FLA. CERT. NO. 5367

FOR: TOWN OF LONGBOAT KEY, FLORIDA

WATER DISTRIBUTION SYSTEM

LONGBOAT KEY, FLORIDA

SHEET NUMBER 36

REVISION "A"

SMALLY · WELLFORD & NALVEN — CONSULTING ENGINEERS — SARASOTA, FLA.

INDEX NO. E-1217-54

SEE SHEET 36

STA. 176+00 MATCH LINE

2"x6"x6" TEE
6" GV
FH

COVERT
5231 GMD

IN DRIVEWAY
1-6" GV

42' 42' 42'

100' R.O.W.

SEASCAPE

T.P.

STA. 180+00

4/6 TEL. CONN. (U/G)
4/6 TEL. CABLE (U/G)

4/6 TEL. VAULT "115

GULF OF MEXICO DR. S.R. 789

SWIM & FIN

OUTRIGGER APTS.

TOWN HALL

MATCH LINE
STA. 183+84

SEE SHEET 38

SCALE 1" = 40'

AS BUILT PLANS
Date: 3/9/72 By: T.A.H.


LTR.	DATE	REVISION	BY
"A"	3-9-72	ADDED AS BUILTS	T.A.H.

SCALE 1" = 40'
DRAWN BY T.A.H.
DATES PLOTTED SEPT. 8, 1970 12-10-70
CHECKED BY
DESIGNED BY E.W.N.
PROJECT NO. 1217
APPROVED BY: Marion Wellford
MARION WELLFORD, P.E. FLA. CERT. NO. 5367

SMALLY · WELLFORD & NALVEN — CONSULTING ENGINEERS — SARASOTA, FLA.

WATER DISTRIBUTION SYSTEM
LONGBOAT KEY, FLORIDA
FOR: TOWN OF LONGBOAT KEY, FLORIDA

SHEET NUMBER 37
REVISION "A"

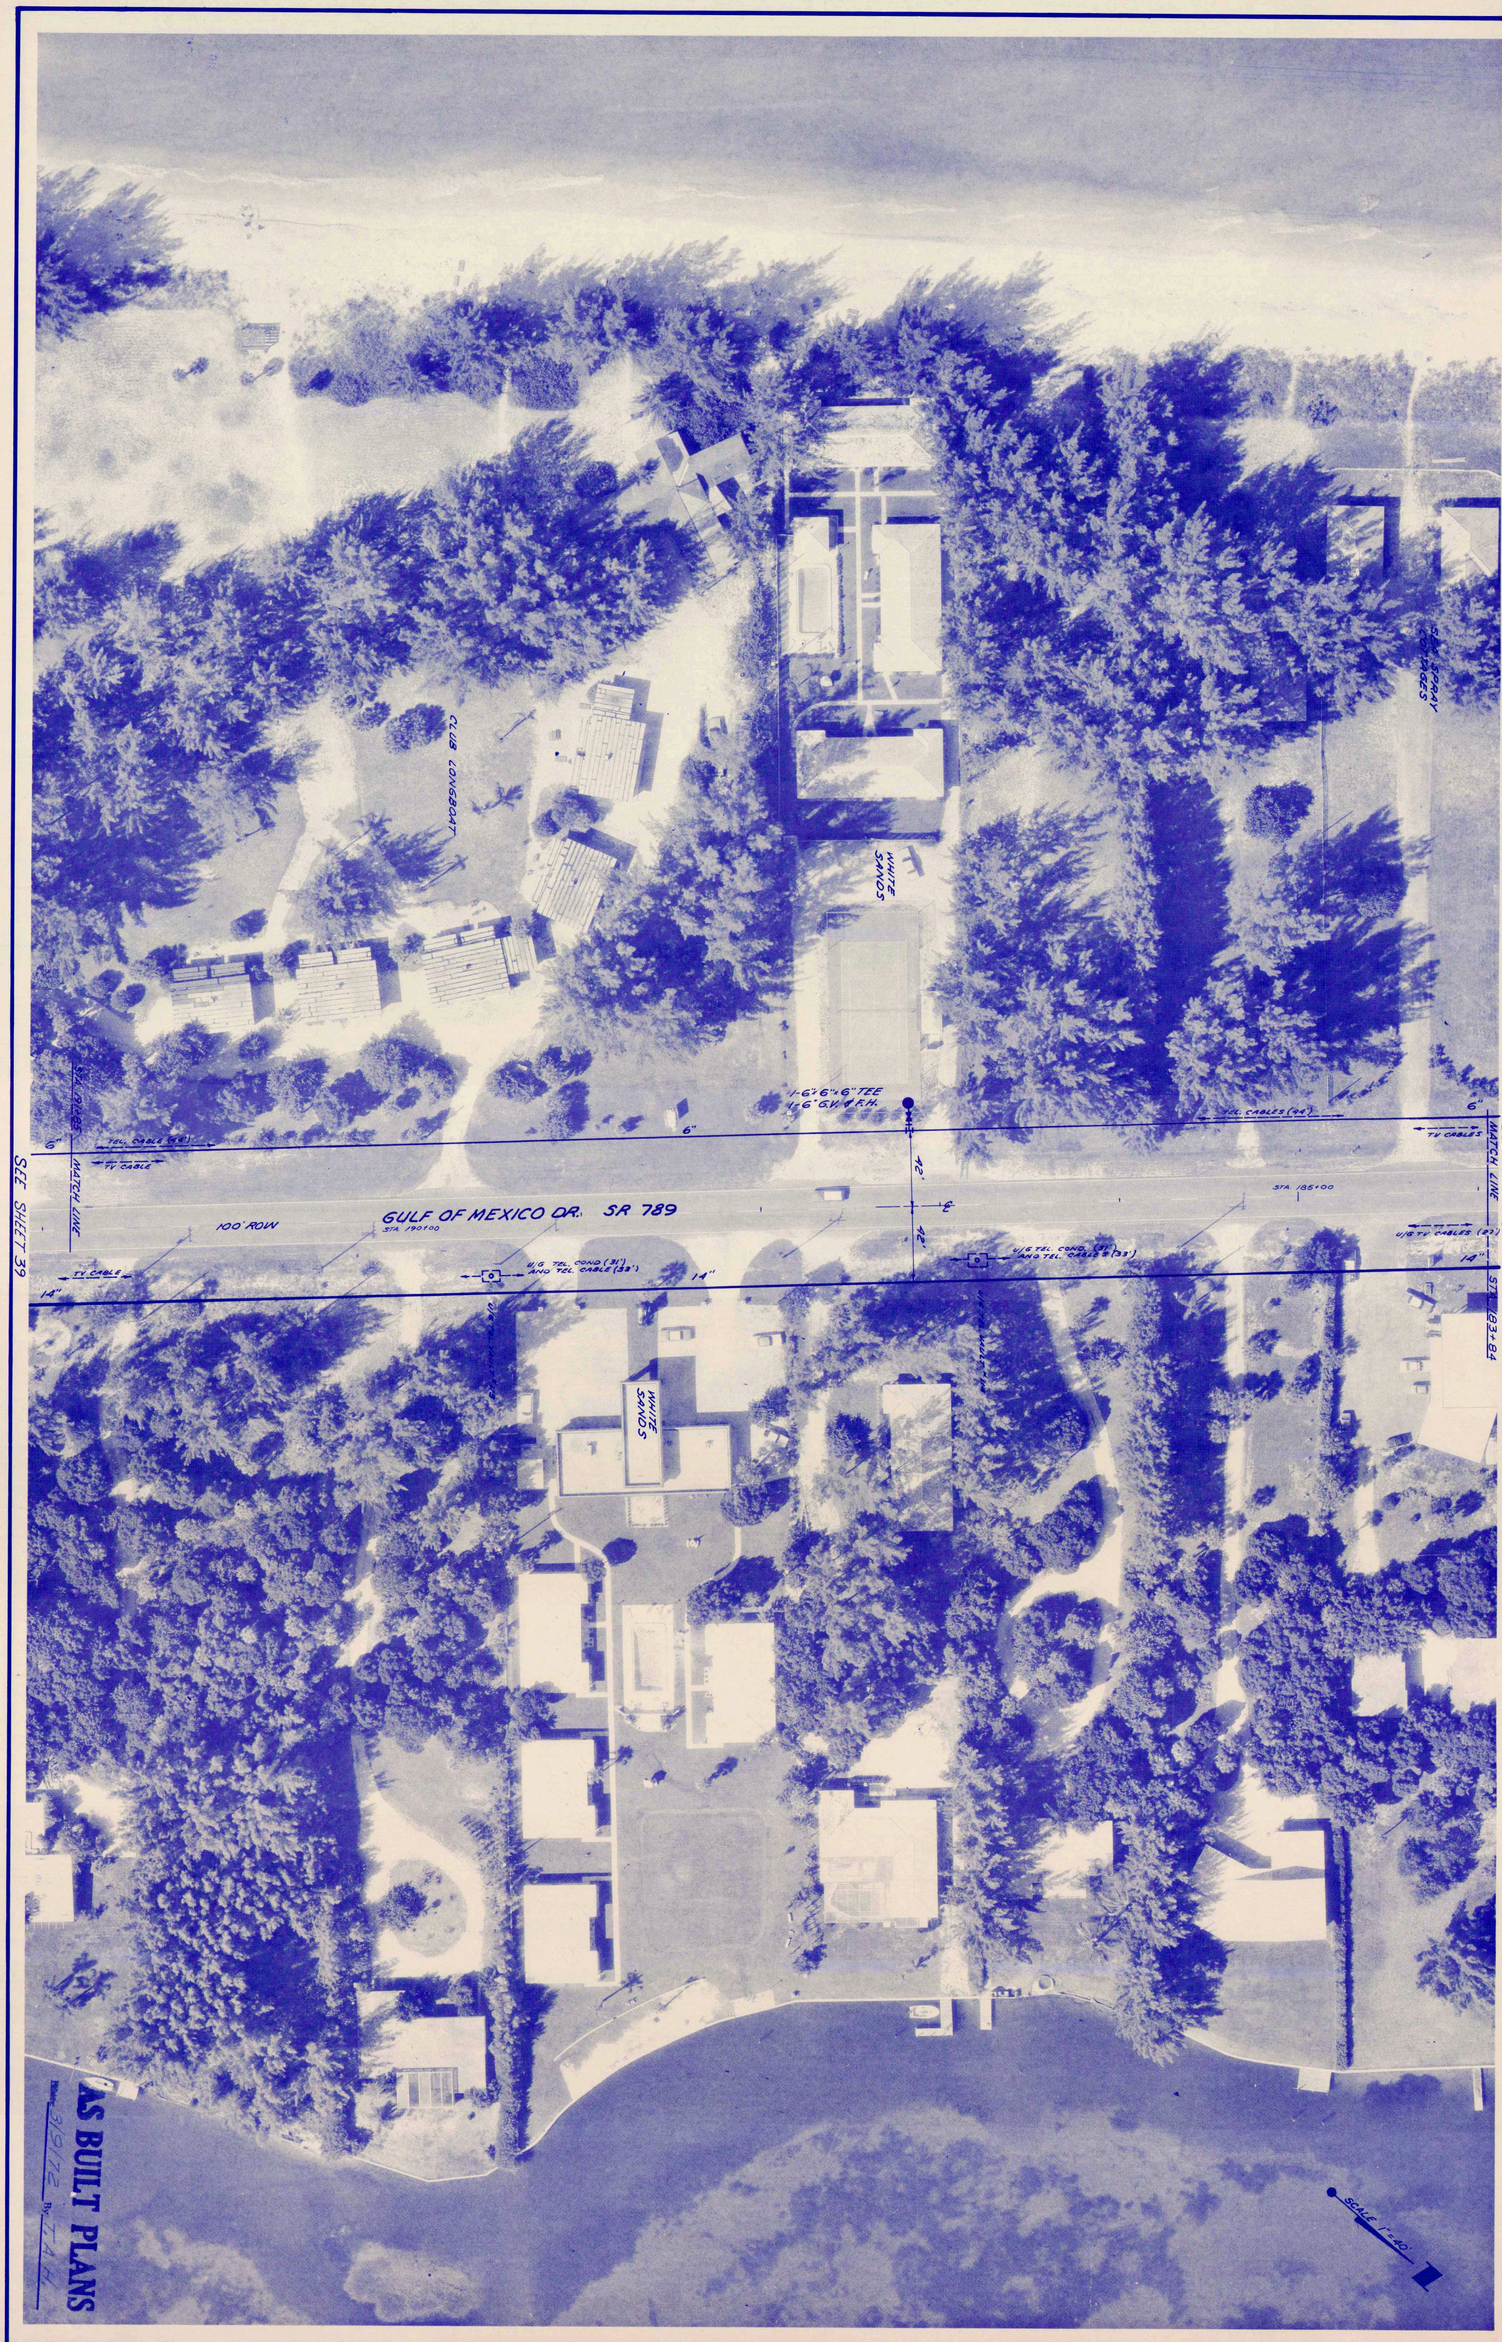

AS BUILT PLANS
3-9-72 By T.A.H.

REVISION	SHEET NUMBER	FOR: TOWN OF LONGBOAT KEY, FLORIDA	LTR.	DATE	REVISION	BY	SCALE	DATES	DESIGNED BY	APPROVED BY:
"A"	38	WATER DISTRIBUTION SYSTEM LONGBOAT KEY, FLORIDA	"A"	3-9-72	ADDED AS BUILTS	T.A.H	1" = 40'	FLOWN SEPT. 9, 1970 12-10-70	E.W.N.	Marion Wellford
							DRAWN BY RDG	CHECKED BY	PROJECT NO. 1217	MARION WELLFORD, P.E. FLA. CERT. NO. 5367

SMALLY · WELLFORD & NALVEN — CONSULTING ENGINEERS — SARASOTA, FLA.

SEE SHEET 38

STA 17+93 MATCH LINE

CLUB LONGBOAT

6" T.V. CABLE

100' ROW

GULF OF MEXICO DR. SR 789

STA 16+00

41'

42' 42'

14"

14" W.M. TEE (PLUGGED)

6" GATE VALVE

W.M. TEE

W.M. TEE 14"x14"x6" GATE VALVE

POLE "5005"

41' 24" OF 24" STEEL CASING JACKED AND BORED. 2 COVER

44'

14"

14"

T.V. CABLES

STA 17+51 MATCH LINE

SEE SHEET 40

SCALE 1"=40'

AS BUILT PLANS

Date 3/19/72 By T.A.H.

LTR.	DATE	REVISION	BY
			L.D.L.
"A"	2-4-70	ADDED 14" G.V.	T.A.H.
"B"	3-9-72	ADDED AS BUILTS	

SCALE 1" = 40'

DRAWN BY AAP

DATES FLOWN SEPT 9, 1970 12-10-70

CHECKED BY

DESIGNED BY E.W.N.

PROJECT NO. 1217

APPROVED BY: M. Marshall Wellford

MARION WELLFORD, P.E. FLA. CERT. NO. 5367

SMALLY · WELLFORD & NALVEN — CONSULTING ENGINEERS — SARASOTA, FLA.

FOR: TOWN OF LONGBOAT KEY, FLORIDA


WATER DISTRIBUTION SYSTEM

LONGBOAT KEY, FLORIDA

SHEET NUMBER 39

REVISION "A"

SEE SHEET 39

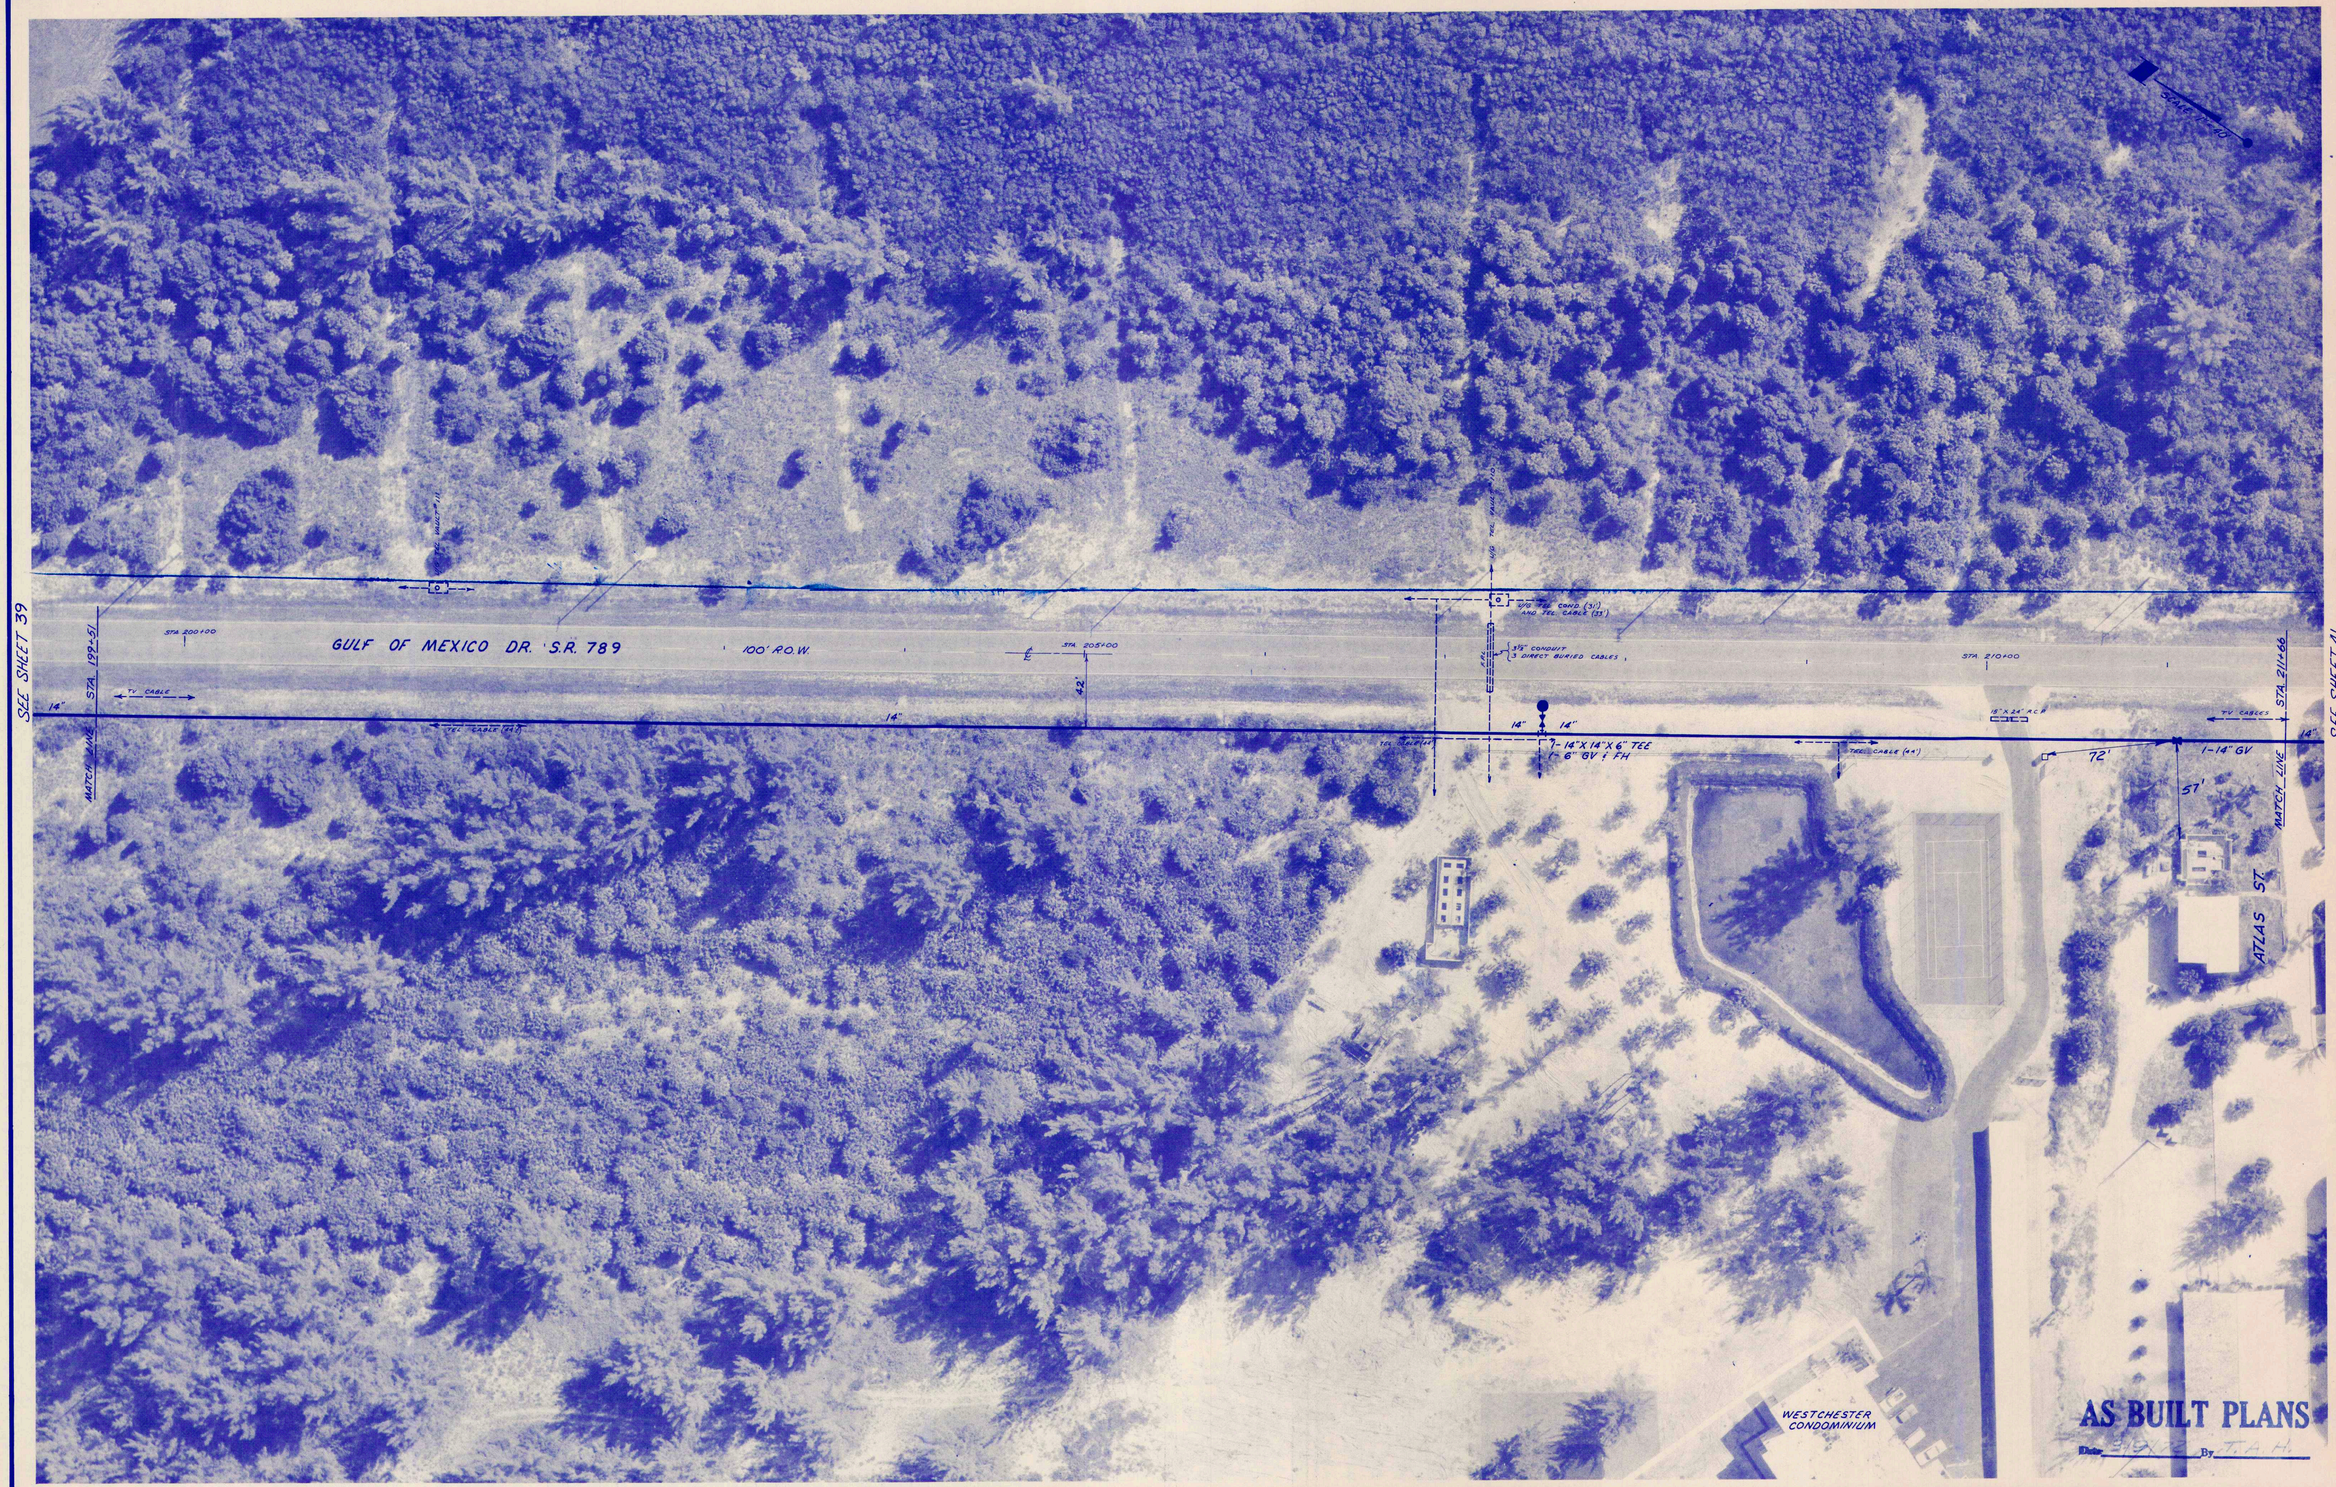

SEE SHEET 41

SMALLY · WELLFORD & NALVEN — CONSULTING ENGINEERS — SARASOTA, FLA.

LTR.	DATE	REVISION	BY
	12-14-70	REMOVED 14" G.V.	LDL
"B"	3-9-72	ADDED AS BUILTS	TAH

SCALE	1" = 40'
DRAWN BY	TLE
DATES PLOTTED SEPT 9, 1970	12-10-70
DESIGNED BY	E.W.N.
CHECKED BY	
PROJECT NO.	1217
APPROVED BY:	Marion Wellford
MARION WELLFORD, P.E. FLA. CERT. NO. 5367	

FOR: TOWN OF LONGBOAT KEY, FLORIDA

WATER DISTRIBUTION SYSTEM

LONGBOAT KEY, FLORIDA

SHEET NUMBER 40

REVISION "B"

SEE SHEET 40

STA. 215+00

100' ROW GULF OF MEXICO DR. SR 789

U/G TEL. CABLE

W/ TEL. COND. (81') AND TEL. CABLE (33')

18" RCP

SEE SHEET 42

MATCH LINE

STA. 211+66

14" TV CABLES TEL. CABLES (41')

12"

14"

1-14"x14"x6" TEE
1-6"GV & F.H.

STA. 223+72

MATCH LINE

14" TV CABLES TEL. CABLES (41')

HOLIDAY BEACH

SUN AND SEA

EDGE WATER BEACH

S BUILT PLANS

By T.A.H.

LTR.	DATE	REVISION	BY
A	3-9-72	ADDED AS BUILTS	T.A.H

FOR: TOWN OF LONGBOAT KEY, FLORIDA

WATER DISTRIBUTION SYSTEM

LONGBOAT KEY, FLORIDA

SHEET NUMBER 41

REVISION "A"

SCALE 1" = 40'

DRAWN BY RMG

DATES FLOWN SEPT 9, 1970
12-10-70

DESIGNED BY E.W.N.

CHECKED BY

PROJECT NO. 1217

APPROVED BY: Marion Wellford

MARION WELLFORD, P.E.
FLA. CERT. NO. 5367

SMALLY · WELLFORD & NALVEN — CONSULTING ENGINEERS — SARASOTA, FLA.

INDEX NO. E-1217-50

SEE SHEET 41

MATCH LINE

STA 223+72

100' ROW

STA 225+00

14"

TV CABLE

TEL CABLE (42")

1-6"X6"X6" TEE (PLUGGED)
1-6" GV

12'

7.5'

6'

34' OF 12" STEEL CASING
JACKED AND BORED,
3' COVER

36"

10'

6"

14"

1-14"X6" CROSS
1-6" GV & FH
1-6" GV

6"

CASA
DEL MAR

COCOWATER BEACH
CONDOMINIUM

STA 230+00

42'

42'

TEL CONDO (12")

6"

18" X 24" RCP

TEL CONDO (12")

STA 235+00

GULF OF MEXICO DR. S.R. 789

LONGBOAT HARBOR APTS

SCALE 1" = 40'

SEE SHEET 43

STA 236+17

14"

TV CABLE

TEL CABLE (42")

MATCH LINE

AS BUILT PLANS

Date 3/9/72 By T.A.H.

SMALLY · WELLFORD & NALVEN — CONSULTING ENGINEERS — SARASOTA, FLA.

APPROVED BY: Marion Wellford

MARION WELLFORD, P.E.
FLA. CERT. NO. 5367

DESIGNED BY E.W.N.

PROJECT NO. 1217

DATES (TOWN SEP'S, 1970) 12-10-70

CHECKED BY

SCALE 1" = 40'

DRAWN BY T.A.H.

LTR.	DATE	REVISION	BY
"A"	3-9-72	ADDED AS BUILTS	T.A.H.

FOR: TOWN OF LONGBOAT KEY, FLORIDA

WATER DISTRIBUTION SYSTEM

LONGBOAT KEY, FLORIDA

SHEET NUMBER 42

REVISION "A"

LONGBOAT HARBOR APTS.

SCALE 1"=40'

SEE SHEET 42

MATCH LINE

STA 236+17

1-8"x6"x6" TEE
1-6" G.V. & F.H.

TEL. CONC. (3')

4" W.L. CABLE @ 105

18'

12"

2" TELE. BOOSTER BOX

6"

12"

1-6" PP

TEE & PLUG FOR FUT CONNECTION

U/G TEL.

46'

1-6"x6"x6" TEE
1-6" G.V. & F.H.

4" W.L. CABLE @ 105

U/G TEL. COND. (3') AND TEL. CABLE (33')

100' ROW

STA 240+00

GULF OF MEXICO DR. SR 789

42'

℄

STA 245+00

43'

43'

14"

TV. CABLE

14"

TEL. CABLE (41')

TEL. CABLE (41')

TV. CABLES

14"

STA 247+26

MATCH LINE

57.5'

1-14"6V

SOUTHEAST CORNER BRICK FLOWER BOX

SEASIDE APTS.

SEE SHEET 44

AS BUILT PLANS

Date 3/10/72 By T.A.H.

LTR.	DATE	REVISION	BY
"A"	12-4-70	ADDED 14" G.V.	L.D.L.
"B"	3-10-72	ADDED AS BUILTS	T.A.H.
"C"	5-15-72	REVISED TEE & PLUG LOCATION	T.A.H.

SCALE 1" = 40'

DATES FLOWN SEPT 9, 1970
12-10-70

DRAWN BY T.A.H.

DESIGNED BY E.W.N.

CHECKED BY

PROJECT NO 1217

APPROVED BY: Marion Wellford

MARION WELLFORD, P.E. FLA. CERT. NO. 5367

SMALLY · WELLFORD & NALVEN — CONSULTING ENGINEERS — SARASOTA, FLA.

FOR: TOWN OF LONGBOAT KEY, FLORIDA

WATER DISTRIBUTION SYSTEM

LONGBOAT KEY, FLORIDA

SHEET NUMBER 43

REVISION "C"

INDEX NO. E-1217-61



SCALE 1" = 40'	DATES FLOW SEPT. 9, 1970 12-10-70	DESIGNED BY E.W.N.	APPROVED BY: Marion Wellford
DRAWN BY EBP	CHECKED BY	PROJECT NO. 1217	MARION WELLFORD, P.E. FLA. CERT. NO. 5367

LTR.	DATE	REVISION	BY
"A"	3/10/72	ADDED AS BUILTS	T.A.H.

FOR: TOWN OF LONGBOAT KEY, FLORIDA

WATER DISTRIBUTION SYSTEM

LONGBOAT KEY, FLORIDA

SHEET NUMBER 44

REVISION "A"

SMALLY · WELLFORD & NALVEN — CONSULTING ENGINEERS — SARASOTA, FLA.

INDEX NO. F 1217 63

SEE SHEET 44

SEE SHEET 47

SEE SHEET 46

THE POOR MANS YACHT CLUB RESTAURANT

MATCH LINE STA 259+90

MANATEE COUNTY
SARASOTA COUNTY

STA 260+00

GULF OF MEXICO DR. S.R. 789

6" GV

1-6"X6"X6" TEE
1-6" GV & FH

PP

6"

6"

6" GV

6" TEL. CONDUIT
1/0 TEL. COND. (6)
AND TEL. CABLE (33)

TV CABLE (57)

TEL CABLE (18)

TEL CABLE (41)

14"

42"

STA 265+00

30'- 4" G.I. PIPE

TEL CABLE (20)

TEL CABLE (47)

TV CABLE (57)

14" DI

100' R.O.W.

STA 270+00

2"

MATCH LINE STA 271+05

14"

SOUTHERN COTTAGES

4031

4021

4011

GENERAL TELEPHONE CO.

CHICKEN DELIGHT RESTAURANT

LONGBOAT INN

JESSMYTH DR.

STA 1+17 MATCH LINE

SEE SHEETS 46 & 47

9'

50' R.O.W.

7-90° ELL

6"

STA 1+17

6"

AS BUILT PLANS
Date 3/10/72 By T.A.H.

LTR.	DATE	REVISION	BY
"A"	12-14-70	REMOVED 14" G.V.	L.D.L.
"B"	3-10-72	ADDED AS BUILTS	T.A.H.

SCALE 1" = 40'
DRAWN BY T.L.E.
DATES PLOTTED SEPT 9, 1970 — 12-10-70
CHECKED BY
DESIGNED BY E.W.N.
PROJECT NO. 1217
APPROVED BY: Marion Wellford
MARION WELLFORD, P.E. FLA. CERT. NO. 5367

SMALLY · WELLFORD & NALVEN — CONSULTING ENGINEERS — SARASOTA, FLA.

FOR: TOWN OF LONGBOAT KEY, FLORIDA

WATER DISTRIBUTION SYSTEM

LONGBOAT KEY, FLORIDA

SHEET NUMBER 45

REVISION "B"

SEE SHEET 47

SEE SHEET 45

SEE SHEET 48

JESSMYTH DR.

ROUNDTREE DR. (DEDICATED)

KINGFISHER DR.

ROYAL ROAD (DEDICATED)

BAY PORT

LONGBOAT INN

LONGBOAT KEY ESTATES

GULF OF MEXICO DR. SR 789

MATCH LINE STA. 3+77

MATCH LINE STA. 4+38

MATCH LINE STA. 277+03

MATCH LINE STA. 282+41

STA. 0+00 JESSMYTH DR.
STA. 9+80 ROYAL ROAD

STA. 0+00 ROUNDTREE RD.
STA. 1+60 ROYAL ROAD

STA. 0+00 ENTRANCE RD.
STA. 274+00 GULF OF MEXICO DR.

STA. 8+26 ENTRANCE RD.
STA. 8+75 ROYAL ROAD

STA. 0+00 KINGFISHER DR.
STA. 2+13 ROYAL ROAD

STA. 275+00

STA. 280+00

1-90° ELBOW

1-8"x8"x6" TEE
1-8"x6" RED.
2-6" G.V.

1-22½° ELBOW

1-8"x8"x6" TEE
1-6" G.V. & F.H.

1-45° ELBOW

1-6" G.V.

1-14"x14"x14" TEE (PLUGGED)

2" PVC

TEL. CABLE (30')

TEL. CABLE (12')

P.P.

REMOVED

685'

293'

58'

52'

42'

50' ROW

100' ROW

AS BUILT PLANS
Date 3/10/72 T.A.H.

LTR.	DATE	REVISION	BY
"A"	12-4-70	ADDED 14" G.V.	L.D.L.
"B"	3-10-72	ADDED AS BUILTS	T.A.H.

SCALE 1" = 40'
DRAWN BY [illegible]
DATES FLOW SEPT. 9, 1970 12-10-70
CHECKED BY
DESIGNED BY E.W.N.
PROJECT NO. 1217
APPROVED BY: Marion Wellford
MARION WELLFORD, P.E. FLA. CERT. NO. 5367

SMALLY · WELLFORD & NALVEN — CONSULTING ENGINEERS — SARASOTA, FLA.

FOR: TOWN OF LONGBOAT KEY, FLORIDA

WATER DISTRIBUTION SYSTEM

LONGBOAT KEY, FLORIDA

SHEET NUMBER 46

REVISION "B"

INDEX NO. E-1217-64

SMALLY · WELLFORD & NALVEN — CONSULTING ENGINEERS — SARASOTA, FLA.

LTR.	DATE	REVISION	BY
"A"	1-4-71	RELOCATED BOWOFF	E.W.N.
"B"	3-10-72	ADDED AS BUILTS	T.A.H.

FOR: TOWN OF LONGBOAT KEY, FLORIDA

WATER DISTRIBUTION SYSTEM

LONGBOAT KEY, FLORIDA

SCALE: 1" = 40'

DRAWN BY: TLE

DATES: FLOWN SEPT. 1970; 12-10-70

DESIGNED BY: E.W.N.

CHECKED BY:

APPROVED BY: Marion Wellford

PROJECT NO. 1217

MARION WELLFORD, P.E. FLA. CERT. NO. 5367

SHEET NUMBER 47

REVISION "B"

SEE SHEET 46

SCALE 1" = 40'

STA 282+61 MATCH LINE

14"

GULF OF MEXICO DR. S.R. 789

STA 285+00

100' R.O.W.

14"

1-14"X14"X6" TEE
1-6" GV (TYP.)

TYP. CABLE (ST.)

TYP. CABLE (ST.)

BAYPORT

42'

6" PVC

BEACH HARBOR CLUB

EXISTING PRIVATE SYSTEM

(TIE INTO EXISTING SYSTEM, LOCATE IN FIELD)
1-14"X14"X6" TEE
1-6" GV

MATCH LINE

STA 290+02

STA 290+00

AS BUILT PLANS
Date 3/10/72 By T.A.H.

SEE SHEET 49

LTR.	DATE	REVISION	BY
"A"	2-4-70	ADDED 6" TEE & VALVE	L.D.L.
"B"	3-10-72	ADDED AS BUILTS	T.A.H.

SCALE 1" = 40'

DATES FLOWN SEPT 5, 1970 12-10-70

DESIGNED BY E.W.N.

APPROVED BY: Marion Wellford

DRAWN BY TLE

CHECKED BY

PROJECT NO. 1217

MARION WELLFORD, P.E. FLA. CERT. NO. 5367

SMALLY · WELLFORD & NALVEN — CONSULTING ENGINEERS — SARASOTA, FLA.

FOR: TOWN OF LONGBOAT KEY, FLORIDA

WATER DISTRIBUTION SYSTEM

LONGBOAT KEY, FLORIDA

SHEET NUMBER 48

REVISION "B"



REVISION "B"	SHEET NUMBER 49	FOR: TOWN OF LONGBOAT KEY, FLORIDA	LTR.	DATE	REVISION	BY	SCALE	DATES	DESIGNED BY	APPROVED BY:
		WATER DISTRIBUTION SYSTEM	"A"	12-14-70	ADDED (2) TWO 3" TEE & VALVE	L.D.L.	1" = 40'	FLOWN SEPT 9, 1970	E.W.N.	
		LONGBOAT KEY, FLORIDA	"B"	3-10-72	ADDED AS BUILTS	T.A.H.	DRAWN BY RBP	12-10-70 CHECKED BY	PROJECT NO. 1217	MARION WELLFORD, P.E. FLA. CERT. NO. 5367

SMALLY · WELLFORD & NALVEN — CONSULTING ENGINEERS — SARASOTA, FLA.

INDEX NO. F-1217-67

SEE SHEET 49

SEE SHEET 51

SCALE 1" = 40'

MATCH LINE

STA 297+82

STA 300+00

STA 305+00

STA 307+00

STA 309+09

GULF OF MEXICO DR. S.R. 789

100' R.O.W.

14"

TEL. CABLE (UG)

TV CABLE (UG)

1-14"X14"X6" TEE
1-6" GV + TH

42'

56'

90

41.5'

6"

1-14"X14"X6" TEE
1-6" GV

34' OF 12" STEEL CASING JACKED AND BORED

NOTE 6" GV IS 10' OFF WATER METER BOX

1-6" GV + 6" TEE (PLUGGED)

SHENKLES RESTAURANT

SEA BIRD APTS.

MATCH LINE

AS BUILT PLANS

Date 3/10/72 By T.A.H.

L.T.R.	DATE	REVISION	BY
			L.D.L.
"A"	12-4-70	REMOVED 14" G.V.	T.A.H.
"B"	3-10-72	ADDED AS BUILTS	

SCALE	DESIGNED BY	APPROVED BY:
1" = 40'	E.W.N.	Marion Wellford
DATES PLOTTED SEPT. 9, 1970		
12-10-70		
DRAWN BY	CHECKED BY	PROJECT NO.
T.L.E.		1217

MARION WELLFORD, P.E.
FLA. CERT. NO. 5367

SMALLY · WELLFORD & NALVEN — CONSULTING ENGINEERS — SARASOTA, FLA.

FOR: TOWN OF LONGBOAT KEY, FLORIDA


WATER DISTRIBUTION SYSTEM

LONGBOAT KEY, FLORIDA

SHEET NUMBER 50

REVISION "B"

INDEX NO. E-1217-68

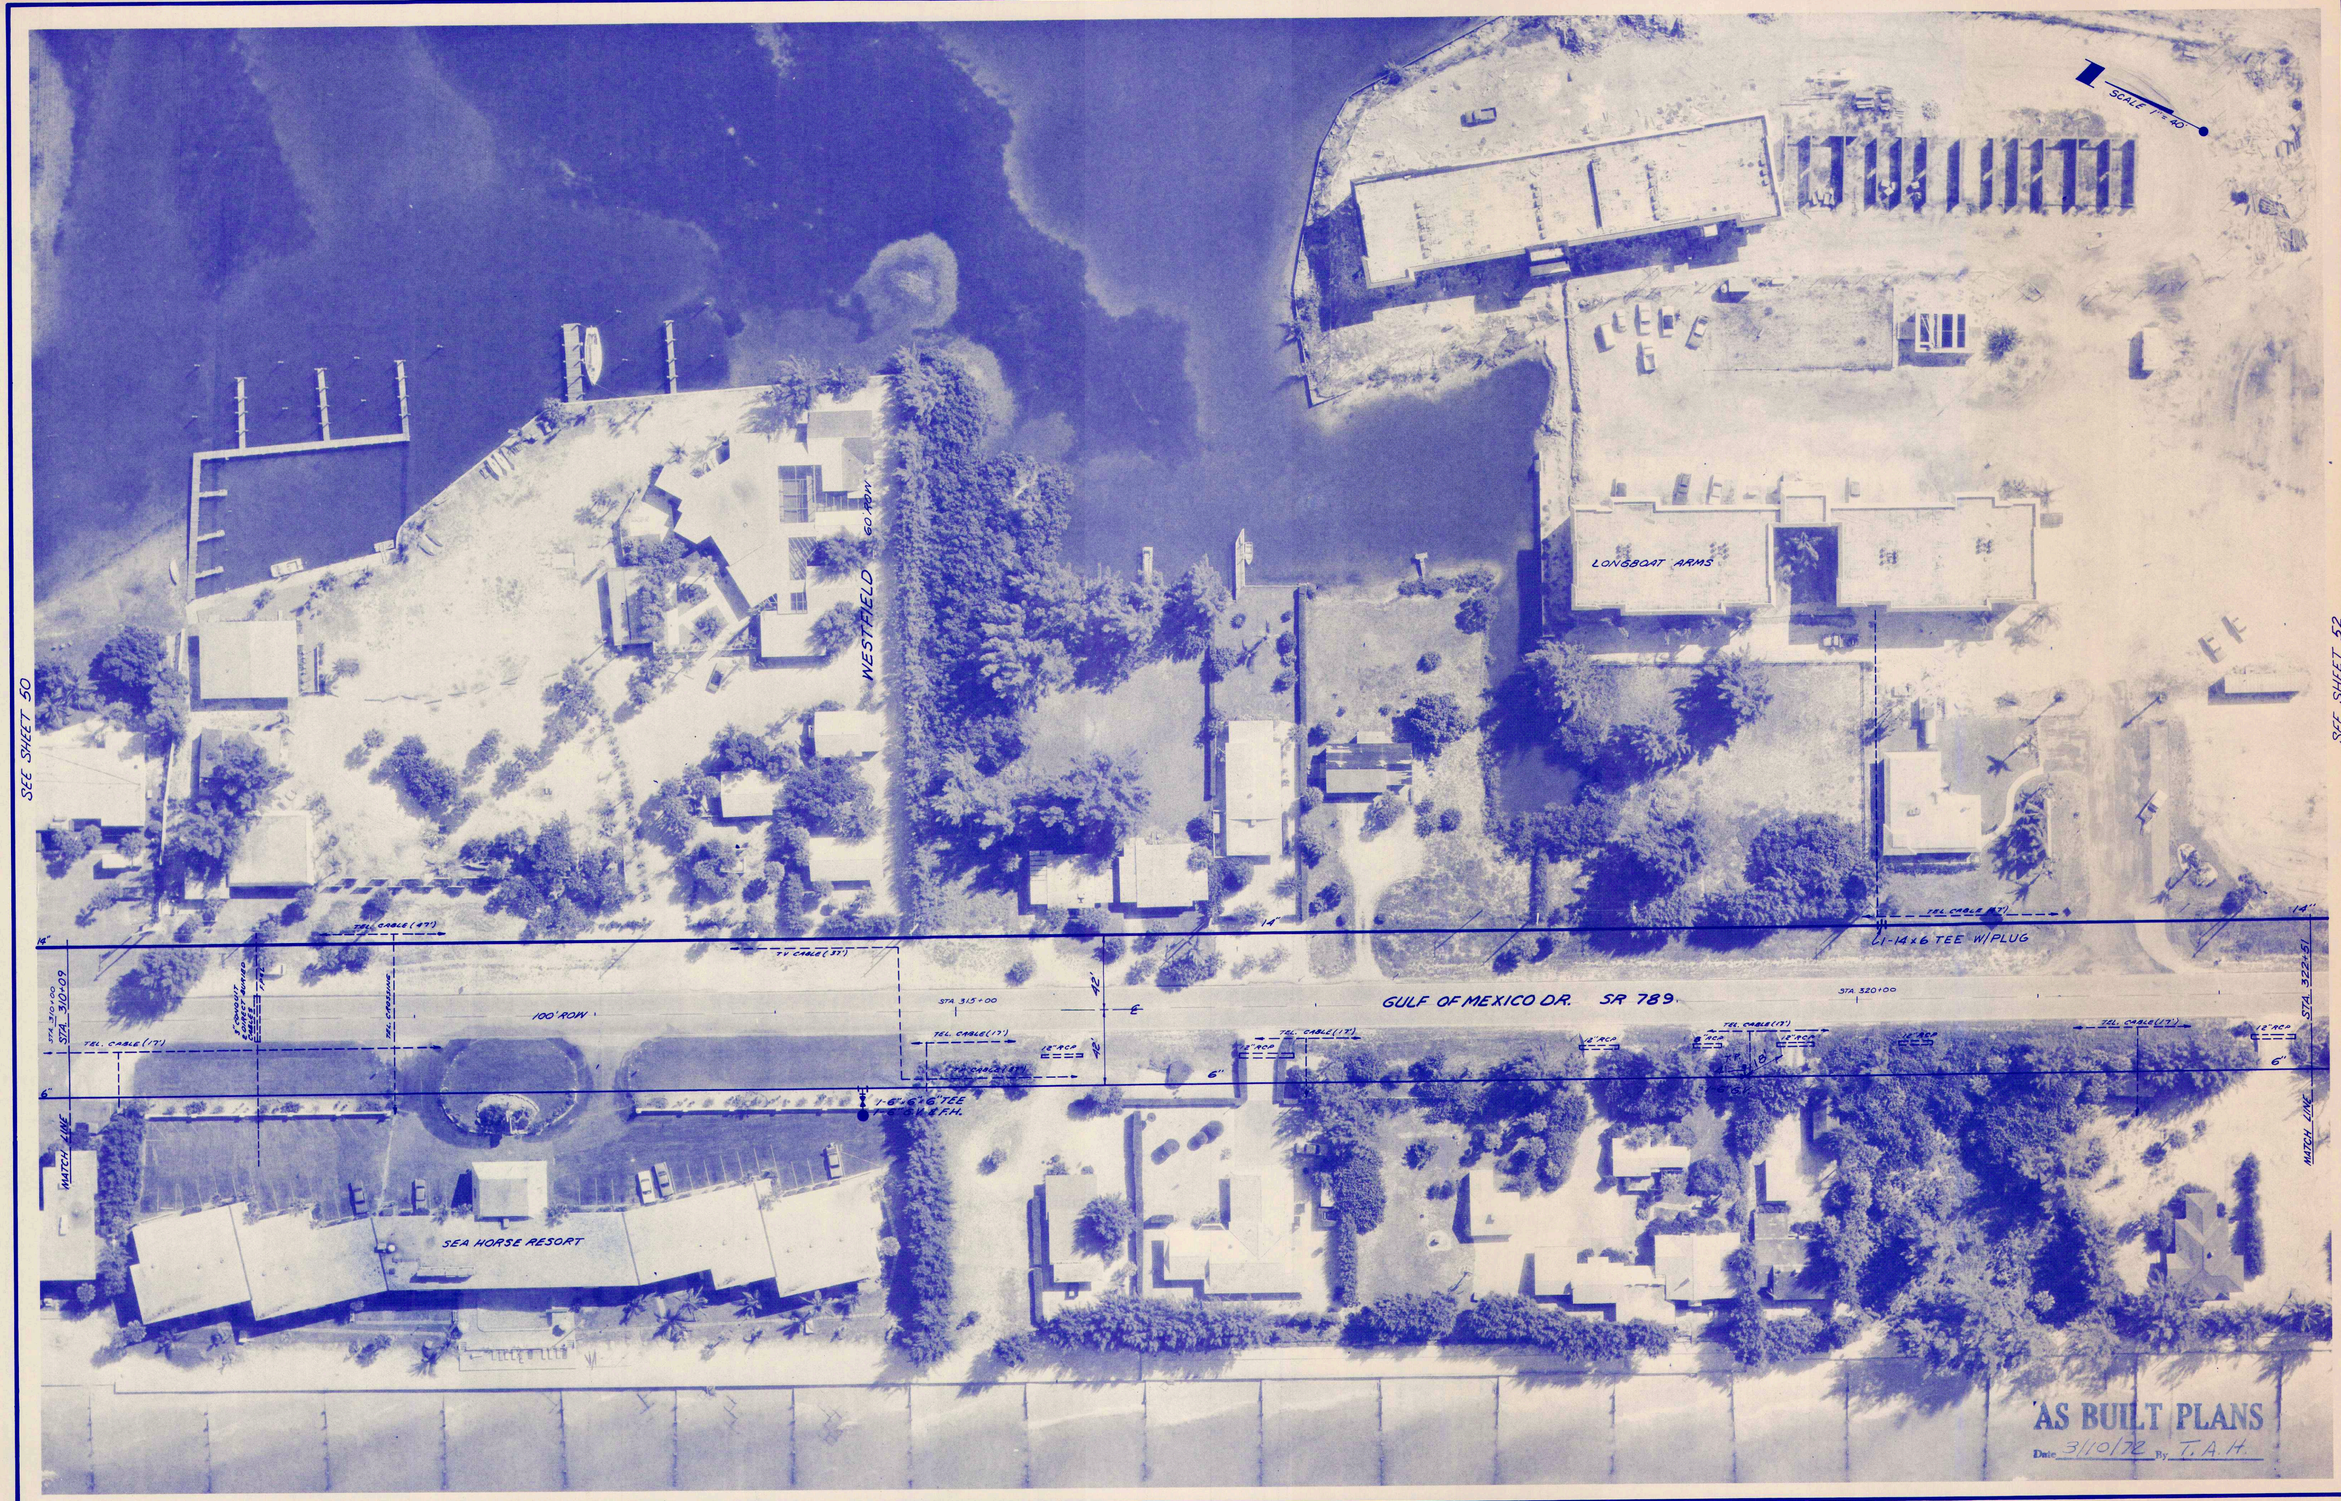

LTR.	DATE	REVISION	BY
"A"	12-4-70	ADDED 3" TEE AND VALVE	L.D.L.
"B"	3/10/72	ADDED AS BUILTS	T.A.H.

SCALE 1" = 40'
DRAWN BY SRJ
DATES FLOWN SEPT 9, 1970; 12-10-70
CHECKED BY
DESIGNED BY E.W.N.
PROJECT NO. 1217
APPROVED BY: Marion Wellford
MARION WELLFORD, P.E. FLA. CERT. NO. 5367

SMALLY · WELLFORD & NALVEN — CONSULTING ENGINEERS — SARASOTA, FLA.

FOR: TOWN OF LONGBOAT KEY, FLORIDA

WATER DISTRIBUTION SYSTEM

LONGBOAT KEY, FLORIDA

SHEET NUMBER 51

REVISION "B"



AS BUILT PLANS

Date 3/10/72 By T. A. H.

LTR.	DATE	REVISION	BY
"A"	12-4-70	ADDED 14" G.V.	L.D.L.
"B"	3-10-72	ADDED AS BUILTS	T.A.H.

SCALE 1" = 40'

DRAWN BY T.L.E.

DATES FLOW: SEPT. 9, 1970 12-10-70

DESIGNED BY E.W.N.

CHECKED BY

APPROVED BY: Marion Wellford

PROJECT NO. 1217

MARION WELLFORD, P.E. FLA. CERT. NO. 5367

SMALLEY · WELLFORD & NALVEN — CONSULTING ENGINEERS — SARASOTA, FLA.

WATER DISTRIBUTION SYSTEM

LONGBOAT KEY, FLORIDA

FOR: TOWN OF LONGBOAT KEY, FLORIDA

SHEET NUMBER 52

REVISION "B"



AS BUILT

REVISION	SHEET NUMBER	FOR: TOWN OF LONGBOAT KEY, FLORIDA	LTR.	DATE	REVISION	BY	SCALE	DATES	DESIGNED BY	APPROVED BY:
"B"	53	WATER DISTRIBUTION SYSTEM LONGBOAT KEY, FLORIDA	"A"	3-10-72	ADDED AS BUILTS	T.A.H.	1" = 40'	FLOWN SEPT. 9, 1970 12-10-70	E.W.N.	Marion Wellford
							DRAWN BY RDP	CHECKED BY	PROJECT NO. 1217	MARION WELLFORD, P.E. FLA. CERT. NO. 5367

SMALLY · WELLFORD & NALVEN — CONSULTING ENGINEERS — SARASOTA, FLA.

LONGVIEW DR.

STA 12+45

8" 60 ROW

2" 6"

1-6"x6"x6" TEE
1-6"x6" V. & FH.
1-6"x2" RED.

STA 11+00

STA 9+00

6"

1-6"x6"x6" TEE
V. & FH.

STA 0+00 LONGVIEW DR.
STA 20+15 BUTTONWOOD DR.

BUTTONWOOD DR.

STA 15+00

STA 10+00

APPROX. LOCATION OF EXISTING WATER SYSTEM

8" 16" 6"

17'

18"ACP

6"

1-6"x6"x6" TEE
V. & FH.

1-6"x6"x6" TEE
(PLUGGED)

See Sheet 53

See Sheet 53

AS BUILT PLANS

L.TR.	DATE	REVISION	BY
A	3/1072	ADDED AS BUILTS	T.A.H.

SCALE 1" = 40'
DRAWN BY ADB
DATES PLOTTED SEPT 9, 1970 12-10-70
CHECKED BY
DESIGNED BY E.W.N.
PROJECT NO. 1217
APPROVED BY Marion Wellford
MARION WELLFORD, P.E. FLA. CERT. NO. 5367

FOR: TOWN OF LONGBOAT KEY, FLORIDA

WATER DISTRIBUTION SYSTEM

LONGBOAT KEY, FLORIDA

SMALLY · WELLFORD & NALVEN — CONSULTING ENGINEERS — SARASOTA, FLA.

SHEET NUMBER 54

REVISION A

SEE SHEET 53

SEE SHEET 56

NEPTUNE AVE.

60' R.O.W.

STA 340+72

GULF OF MEXICO DR. S.R. 789

100' R.O.W.

STA 345+00

STA 350+00

STA 352+12

PORT OF CALL

GULFTIDES

APOLLO APTS.

RUS-MAR

NEPTUNE APTS.

TOWN HALL

MATCH LINE

1-6"x6" TEE
1-6" G.V. & F.H.

1-6"x6" TEE
1-6" G.V. & F.H.

TEL. CABLE (16')

TV CABLE (37')

12" R.C.P.

18" R.C.P.

2" G.V.

SCALE 1"=40'

'AS BUILT PLANS

Date 3/10/72 By T.A.H.

LTR.	DATE	REVISION	BY
"A"	3-10-72	ADDED AS BUILTS	T.A.H.

SCALE 1" = 40'

DRAWN BY T.L.E.

DATES FLOWN SEPT. 8, 1970
12-10-70

CHECKED BY

DESIGNED BY E.W.N.

PROJECT NO. 1217

APPROVED BY: Marion Wellford

MARION WELLFORD P.E.
FLA. CERT. NO. 5367

SMALLY · WELLFORD & NALVEN — CONSULTING ENGINEERS — SARASOTA, FLA.

FOR: TOWN OF LONGBOAT KEY, FLORIDA

WATER DISTRIBUTION SYSTEM

LONGBOAT KEY, FLORIDA

INDEX NO. E-1217-73

SHEET NUMBER 55

REVISION "A"

SEE SHEET 55

TOWN HALL

BAY DELL ROAD

CONNECT TO EXIST. 12" AC WATER MAIN

EXIST. 12" BLOWOFF TO BE REMOVED

EXISTING 12" AC

1-12"G.V. (EXIST)
1-12"12" RED.

1-4"G.V. (EXIST)
1-4"3" RED. (EXIST)

6" CI

STA 355+00

MATCH LINE STA

36

42

GULF OF MEXICO DR.

100' ROW

SR 789

STA 360+00

1-12"12"6" TEE (EXIST)
1-6"G.V. (EXIST)
1-F.H. FURNISH & INSTALL

1-4"3" RED (EXIST)

8"

12" (EXIST)

STA 365+00

TEL. CABLE (12")

T.V. CABLE (37")

15" RCP

18" RCP

12" RCP

24" RCP

6"

MATCH LINE

SEE SHEET 57

FFF

BEACHCOMBER

FOUR WINDS

AS BUILT PLANS
Jan. 31, 1973 T.A.H.

SCALE 1" = 40'

DRAWN BY JSCOTT

DATES PLANS SEPT. 9, 1970; 12-10-70

DESIGNED BY E.W.N.

CHECKED BY

PROJECT NO. 1217

APPROVED BY: Marion Wellford

MARION WELLFORD, P.E. FLA. CERT. NO. 5367

LTR.	DATE	REVISION	BY
"A"	3-13-72	ADDED AS BUILTS	T.A.H.

FOR: TOWN OF LONGBOAT KEY, FLORIDA

WATER DISTRIBUTION SYSTEM

LONGBOAT KEY, FLORIDA

SMALLY · WELLFORD & NALVEN — CONSULTING ENGINEERS — SARASOTA, FLA.

SHEET NUMBER 56

REVISION "A"

INDEX NO. E-1217-74

SCALE 1" = 40'

SEE SHEET 56

SEE SHEET 58

STA 365+00

STA 370+00

STA 375+00

MATCH LINE STA 377+40

GULF OF MEXICO DR. S.R. 789

12" (EXIST)

1-12" X 12" X 6" TEE (EXIST)

1-6" GV (EXIST)

1-FH FURNISH & INSTALL

TEL CABLE (17')

TEL CABLE (47')

TV CABLE (37')

TV CABLE XING LOCATE IN FIELD

42'

45'

6"

6'

53'

56'

6" DUG BRT.

CONC. MONUMENT

CORNER OF BUILDING

18" X 24" RCP

MATCH LINE

SANDERLING SHORES (CLOSED)

PONDEROSA MOTEL RESORT

FAR HORIZONS

SEAGATE

AS BUILT PLANS

Date 11-28-72 By T.A.H.

LTR.	DATE	REVISION
"A"	3-3-72	ADDED AS BUILTS

DATES (CONN SEPT 5, 1972): 12-10-70

DESIGNED BY: E.W.N.

DRAWN BY: TLE

CHECKED BY

PROJECT NO. 1217

APPROVED BY: Marion Wellford

MARION WELLFORD, P.E. FLA CERT. NO. 5367

BY: T.A.H.

SMALLY · WELLFORD & NALVEN — CONSULTING ENGINEERS — SARASOTA, FLA.


FOR: TOWN OF LONGBOAT KEY, FLORIDA

WATER DISTRIBUTION SYSTEM

LONGBOAT KEY, FLORIDA

SHEET NUMBER 57

REVISION "A"

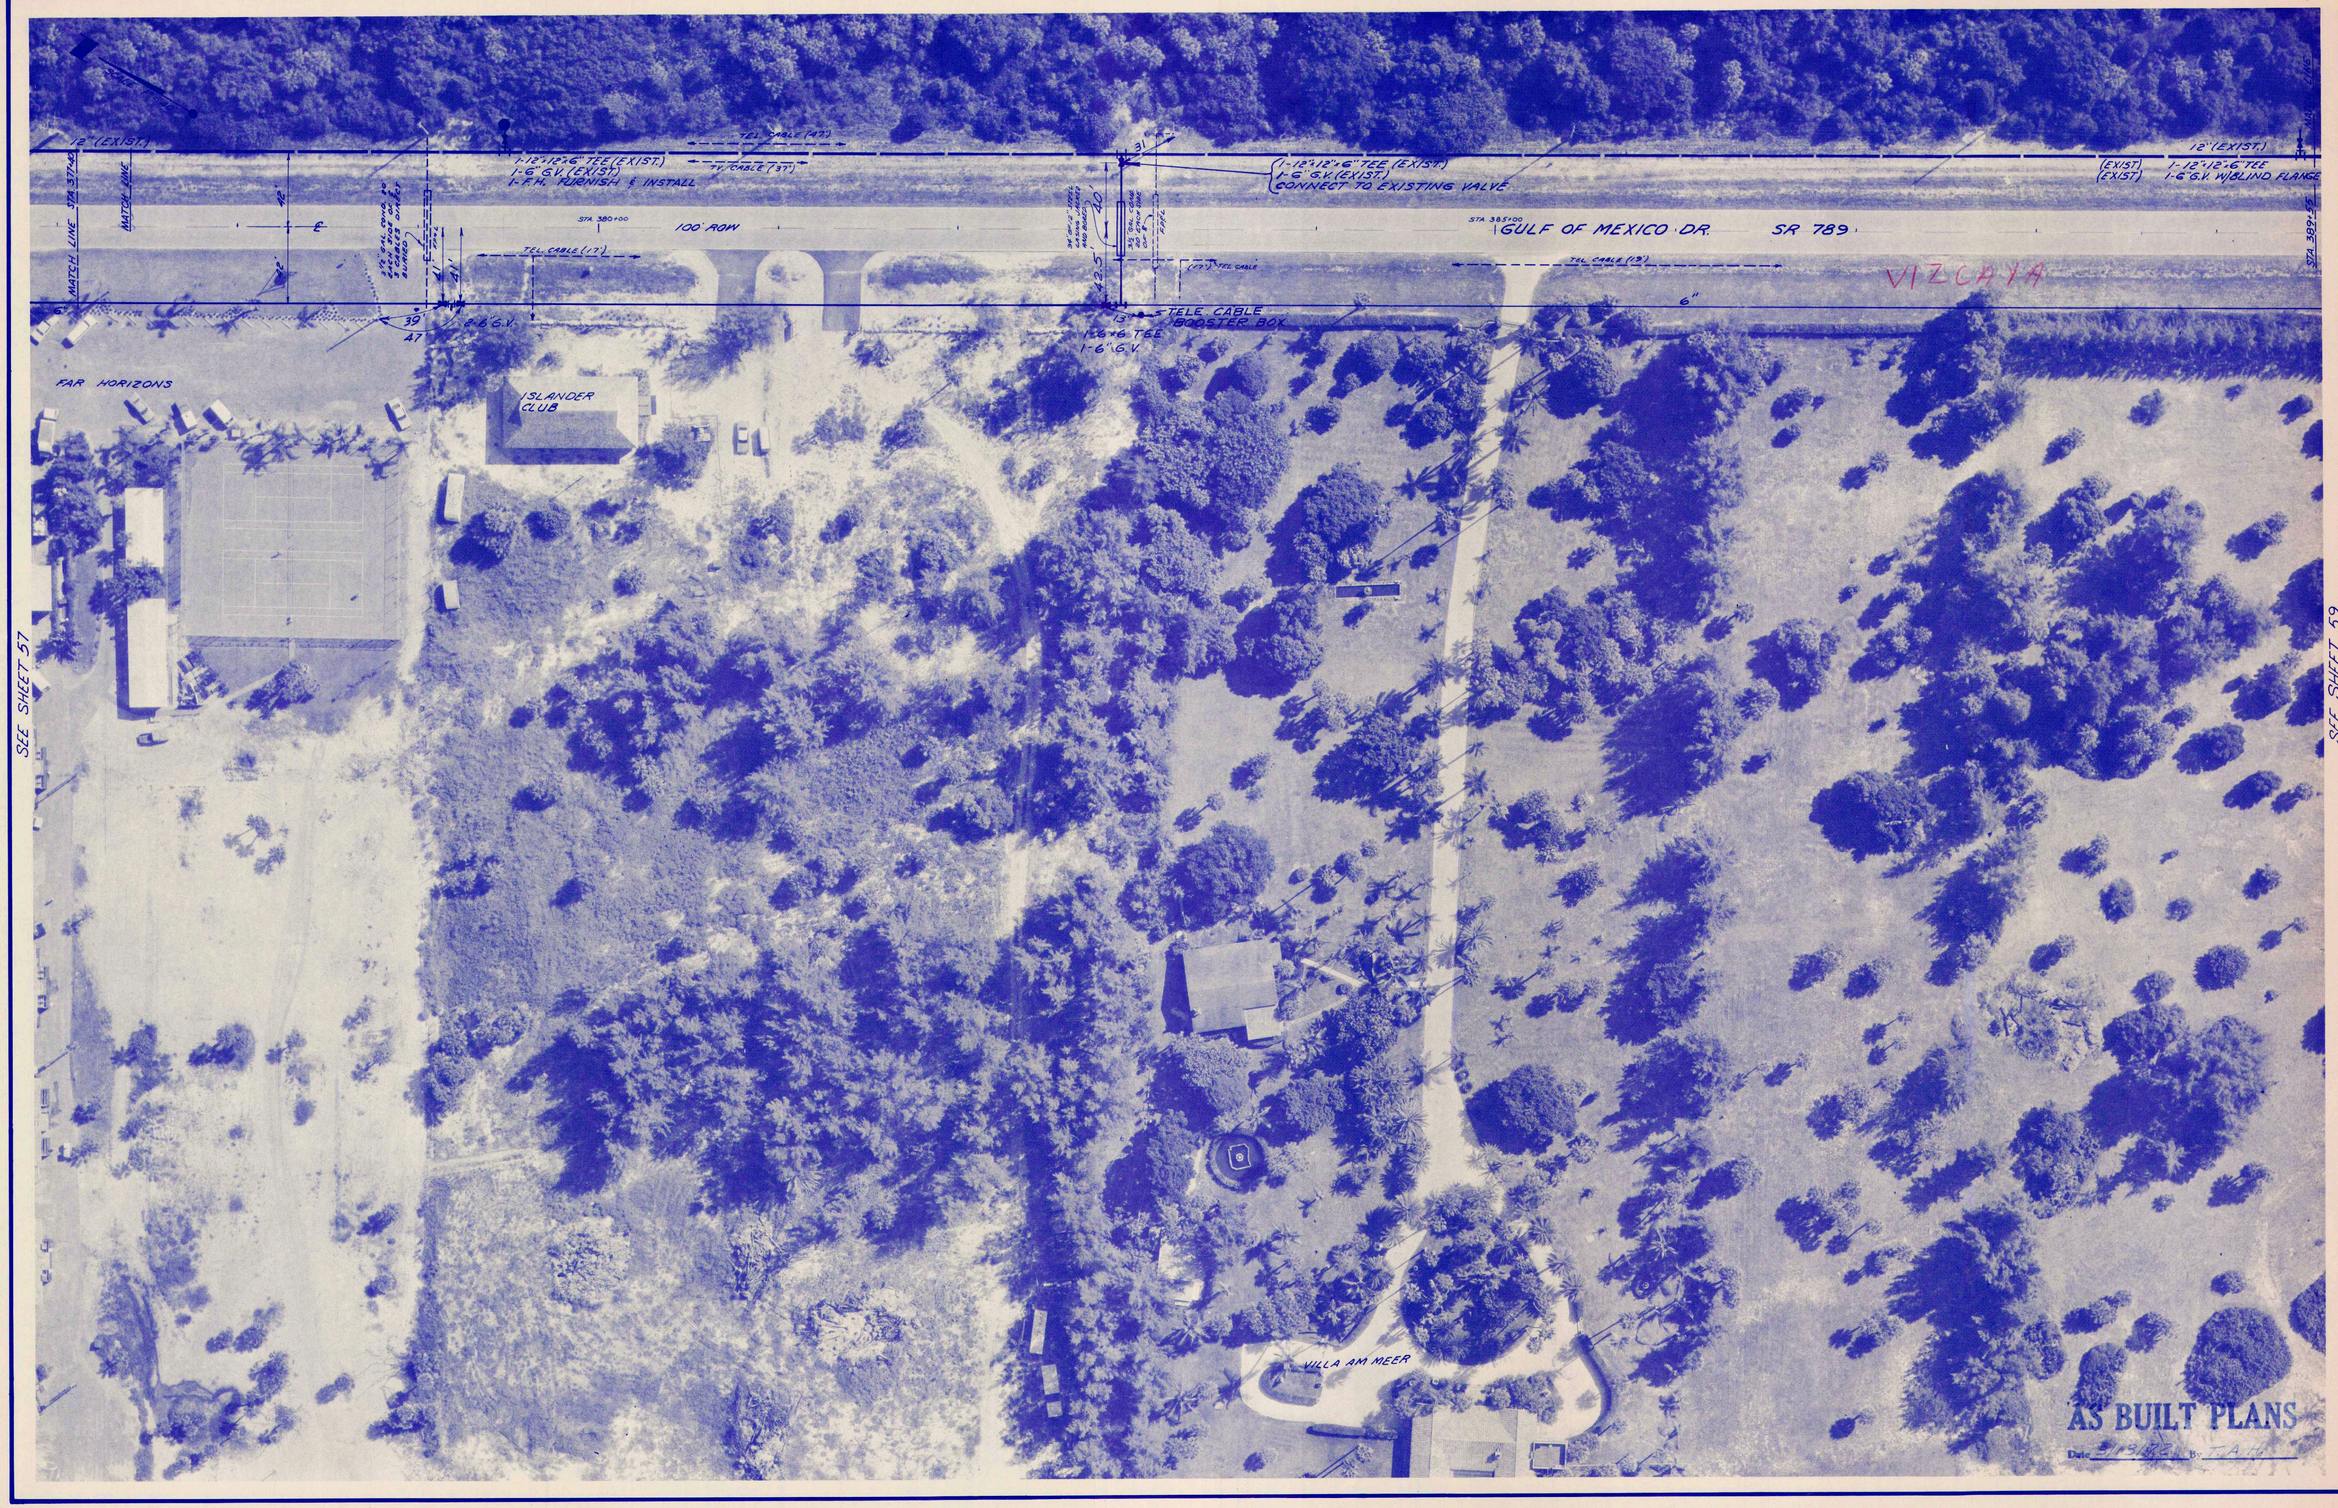

LTR.	DATE	REVISION	BY
"A"	3-13-72	ADDED AS BUILTS	T.A.H.
"B"	8-21-72	RELOCATED UNDERGROUND POWER LINE	
"C"	12-8-72	ADD 6" C.I. EXTENSION SOUTH	T.A.H.

SCALE 1" = 40'

DRAWN BY [illegible]

DATES FLOW SEPT 5, 1970 12-10-70

DESIGNED BY E.W.N.

CHECKED BY

APPROVED BY

PROJECT NO 1217

MARION WELLFORD, P.E. FLA. CERT. NO. 5367

FOR: TOWN OF LONGBOAT KEY, FLORIDA

WATER DISTRIBUTION SYSTEM

LONGBOAT KEY, FLORIDA

SHEET NUMBER 58

REVISION "C"

SMALLY · WELLFORD & NALVEN — CONSULTING ENGINEERS — SARASOTA, FLA.

INDEX NO. F-1217-76

SEE SHEET 58

MATCH LINE

12" (EXIST)

TV CABLE (ST)

STA 390+00

GULF OF MEXICO DR. S.R. 789

42'

6"

TEL. CABLE

CABLE TV

STA 395+00

30' OF 4" PIPE

TEL. CABLE (TP)

18" RCP

6"

6"

12" (EXIST)

12" (EXIST)

1-12" X 12" X 6" TEE (EXIST)

1-6" GV W/ BLIND FLANGE (EXIST)

42'

STA 400+00

100' R.O.W.

STA 404+50

MATCH LINE

12" (EXIST)

TV CABLE (ST)

SEE SHEET 60

SCAPLACE

LONGBOAT KEY BEACH CLUB

AS BUILT PLANS

Date 3/13/72 By T.A.H.

SMALLY · WELLFORD & NALVEN — CONSULTING ENGINEERS — SARASOTA, FLA.

INDEX NO. E-1217-77

LTR.	DATE	REVISION	BY
"A"	12-4-70	ADDED EXISTING 12" G.V.	L.D.L.
"B"	12-8-72	ADD 6" LINE TO BEACH CLUB	TAH

FOR: TOWN OF LONGBOAT KEY, FLORIDA

WATER DISTRIBUTION SYSTEM

LONGBOAT KEY, FLORIDA

SCALE 1" = 40'

DRAWN BY TLE

DATES FROM SEPT. 1970 TO 12-10-70

CHECKED BY

DESIGNED BY E.W.N.

PROJECT NO. 1217

APPROVED BY: Marvin Wellford

MARION WELLFORD, P.E. FLA. CERT. NO. 5367

SHEET NUMBER 59

REVISION "B"

SEE SHEET 59

12"(EXIST.)

MATCH LINE STA 401+32

STA 405+00

42"

TEL. CABLE (37')

℄

TEL. CABLE (±9')

GULF OF MEXICO DR. SR 789

BIKE PATH TUNNEL

1-12"x12"x6" TEE (EXIST.)
1-6" GV W/BLIND FLANGE (EXIST.)

STA 410+00

10"

6"

55'

100' ROW

STA 413+85 MATCH LINE

12"(EXIST.)

SEE SHEET 61

6" TEE WITH PLUG

3" METER

3" PVC

6"

HYDRANT

10"x6" RED.

10"

PLUGGED

SEAPLACE

AS BUILT PLANS

Date 11-21-74

LTR.	DATE	REVISION	BY

SCALE 1" = 40'

DRAWN BY ASG

DATES FLOWN SEPT 9, 1970
12-10-70

DESIGNED BY E.W.N.

CHECKED BY

PROJECT NO. 1217

APPROVED BY Marion Wellford

MARION WELLFORD, P.E.
FLA. CERT. NO. 5367

FOR: TOWN OF LONGBOAT KEY, FLORIDA

WATER DISTRIBUTION SYSTEM

LONGBOAT KEY, FLORIDA

SHEET NUMBER 60

REVISION

SMALLY · WELLFORD & NALVEN — CONSULTING ENGINEERS — SARASOTA, FLA.

INDEX NO. F-1217-78

SEE SHEET 60

SEE SHEET 62

BAN ISLES

I

SCALE 1" = 40'

12" (EXIST.)

STA #13+85

MATCH LINE

6" DI

12" x 12" x 6" TEE (EXIST.)

16" CI W/SLIND FLANGE (EXIST.)

42"

℄

10"

STA 420+60

100' ROW

GULF OF MEXICO DR. SR 789

TV CABLE (17')

TEL. CABLE (19')

STA 425+00

16" (EXIST.)

STA 426+10

MATCH LINE

STA 415+00

6" CI

10" DI

SEAPLACE

AQUARIUS CLUB

COLONY BEACH

AS BUILT PLANS

Date _____ By T.A.H.

DESIGNED BY	E.W.N.
DATES	1-OCT-8, 9/70 12-10-70
CHECKED BY	
PROJECT NO.	1217
APPROVED BY	Marion Wellford
MARION WELLFORD, P.E. FLA. CERT. NO. 5367	
SCALE	1" = 40'
DRAWN BY	RDG

SMALLY · WELLFORD & NALVEN — CONSULTING ENGINEERS — SARASOTA, FLA.

INDEX NO. E-1217-78

LTR.	DATE	REVISION	BY

FOR: TOWN OF LONGBOAT KEY, FLORIDA

WATER DISTRIBUTION SYSTEM

LONGBOAT KEY, FLORIDA

SHEET NUMBER 61

REVISION

SEE SHEET 61

SEE SHEET 63

SCALE 1" = 40'

GULF OF MEXICO DR. SR 789

100' ROW

STA. 430+00

STA. 435+00

10" AC (EXIST.)

10" G.V. (EXIST.)

8" METER & 8" G.V. (EXIST.)

4" ELBOW

1-F.H. FURNISH & INSTALL
1-6" G.V. (EXIST)
1-12"x12"x6" TEE (EXIST)
1-12"x10" RED. (EXIST)

TEL. CABLE (12")

TEL. CABLE (19")

TEL. CABLE CROSSING

TV. CABLE CROSSING

TV. CABLE (12")

MATCH LINE

42"

16'

COLONY BEACH CLUB

PLAYERS CLUB

ON HYDRANT

AS BUILT PLANS

Date 12/3/70 By [illegible]

LTR.	DATE	REVISION	BY

FOR: TOWN OF LONGBOAT KEY, FLORIDA

WATER DISTRIBUTION SYSTEM

LONGBOAT KEY, FLORIDA

SMALLY · WELLFORD & NALVEN — CONSULTING ENGINEERS — SARASOTA, FLA.

SCALE	DESIGNED BY	APPROVED BY:
1" = 40'	E.W.N.	Marion Wellford
DATES FLOWN SEPT. 8, 1970	PROJECT NO.	MARION WELLFORD, P.E.
12-10-70	1217	FLA. CERT. NO. 5367
DRAWN BY	CHECKED BY	
sgg		

SHEET NUMBER 62

REVISION

INDEX NO. F-1217-62

SEE SHEET 64

SEE SHEET 62

SEE SHEET 65

MATCH LINE

STA 3+50

STA 3+32

STA 3+59

PUTTER LANE

GOLF LINKS LANE

CHIPPING LANE

BOGEY LANE

60' R.O.W.

24" R.C.P.

12" AC (EXIST)

3' OFF B.V.G.

TEL. CABLE (U/G)

T.V. CABLE (U/G)

1" THIN WALL STEEL PROPANE GAS LINE 1.5 O/DIAM., 1-1/2" COVER

1" THIN WALL STEEL PROPANE GAS LINE, 2.25" O/DIAM., 1.5" COVER, ST. LITES ONLY

ST. LITE

PROPANE GAS LINE (ST. LIGHTS)

2-45° ELLS
1-6"x6"x6" CROSS
2-6" G.V.
1-F.H.

6.5' OFF BACK VALLEY GUTTER

NOTE: TELEPHONE CABLE IS 1' EAST & T.V. CABLE IS 1' WEST OF WATER LINE

1-6"x6"x6" TEE
1-6" GV
VALVE IS 10' OFF POWER POLE & 4.5' OFF BACK OF VALLEY GUTTER

1-6"x6"x6" TEE
1-6" GV

NOTE: 6" G.V. IS 1' OFF POWER POLE & 4.5' OFF BACK VALLEY GUTTER

STA 0+00 PUTTER LA.
STA 0+00 BOGEY LA.

STA 0+00 CHIPPING LA.
STA 7+96 BOGEY LA.

J.G. HARBOR & SCOTT

1-10" GV (EXIST)
1-4" GV (EXIST)

1-6" G.V.
(NOTE: G.V. IS 1' NORTH OF POWER POLE & 10' EAST OF FENCE)

CONNECT TO EXISTING 10" AC
1-10"x10"x6" TEE

1-4" GV (EXIST)

10" AC (EXIST)

STA 440+00

GULF OF MEXICO DR. S.R. 789

100' ROW.

STA 485+00

STA 450+00

STA 450+42

442'

PLAYONS CLUB

BEACH PLACE

4" AC OUT OF SERVICE

AS BUILT PLANS

Date: 4-14-72 By: T.A.H.

LTR.	DATE	REVISION
"A"	2-27-70	ADDED EXISTING VALVES
"B"	6-18-71	ADDED GAS LINES
"C"	3-13-72	ADDED AS BUILTS

BY	L.D.L. E.W.N. T.A.H.
SCALE	1" = 40'
DRAWN BY	T.L.E.
DATES (COMM. SEPT. 8, 1970)	12-10-70
CHECKED BY	
DESIGNED BY	E.W.N.
PROJECT NO.	1217
APPROVED BY	Marion Wellford, Jr.
	MARION WELLFORD, P.E. FLA. CERT. NO. 5367

SMALLY · WELLFORD & NALVEN — CONSULTING ENGINEERS — SARASOTA, FLA.

WATER DISTRIBUTION SYSTEM

LONGBOAT KEY, FLORIDA

FOR: TOWN OF LONGBOAT KEY, FLORIDA

SHEET NUMBER 63

REVISION "C"



REVISION "B"	SHEET NUMBER 64	FOR: TOWN OF LONGBOAT KEY, FLORIDA	LTR.	DATE	REVISION	BY	SCALE 1" = 40'	DATES FLOWN SEPT 9, 1970 / 12-10-70	DESIGNED BY E.W.N.
		WATER DISTRIBUTION SYSTEM	"A"	6-18-71	ADDED GAS LINE	E.W.N.			APPROVED BY: Marion Wellford
		LONGBOAT KEY, FLORIDA	"B"	9-13-72	ADDED AS BUILTS	T.A.H.	DRAWN BY RDQ	CHECKED BY	PROJECT NO. 1217
									MARION WELLFORD, P.E. FLA. CERT. NO. 5367

SMALLY · WELLFORD & NALVEN — CONSULTING ENGINEERS — SARASOTA, FLA.

INDEX NO. F-1217-82

SEE SHEET 66

SEE SHEET 63

SEE SHEET 67

531 530 521 520 511 510

MATCH LINE STA 3+92

MATCH LINE STA 3+93

HEDGE LANE

BIRDIE LANE

PUTTING GREEN LANE

BOGEY LANE

30' ROW

324'

200'

403.5'

119'

185'

195'

16'

ALL SERVICES RELOCATED FROM MAN HOLE AT BOGEY & WEDGE

1125 BOGEY

1111 BOGEY

4" AC NOT IN USE

½" THIN WALL STEEL PROPANE GAS LINE FOR ST. LITES. 1'-1½' COVER

½" THIN WALL PROPANE GAS LINE FOR ST LITE 1.5'± COVER

½" TH. STEEL PROPANE LINE FOR ST. LITES. 1.5'± COVER

ST. LITE

STA 10+00

STA 13+35 BOGEY

STA 15+00

STA 16+00 BIRDIE LA

STA 18+00 PUTTING GREEN

STA 20+00

1-6"G.V.

1-6"G"6"TEE

1-6"G"6"TEE 1-6"G.V.

1-6"G"6"TEE 1-6"G.V.P.M.

1-6"G.V.

6" MATCH LINE

6" 4"AC (EXIST)

6" 10"AC (EXIST)

60' ROW

20'

G.V. IS 11' OFF POWER POLE & 3.5 OFF BACK OF VALLEY GUTTER

G.V. IS 8.5' OFF POWER POLE & 4.5' OFF BACK VALLEY GUTTER

ST. LITE 21.5' TO ℄ ST.

G.V. IS 11.5' OFF POWER POLE & 6.5' OFF BACK VALLEY GUTTER

G.V. IS NOT THERE

4" GV (EXIST) & 4"AC (EXIST)

CONNECT TO EXIST. 6" LINE

G.V. IS 7' OFF POWER POLE & 4' OFF BACK VALLEY GUTTER

500 GAL. U/G PROPANE TANK

TEL. CABLE (S)

TEL. CABLE (W)

TEL. CABLE (N)

TV CABLE

STA 7+80

STA 10+00

STA 13+00

STA 15+00

STA 18+00

STA 20+00

MATCH LINE

10' AC (EXIST)

1-4"GV (EXIST) & 10"AC (EXIST)

1-6"GV (EXIST) & 10"AC (EXIST)

1-6"GV P.M.

1-6"GV

54'

STA 455+00

STA 460+00

GULF OF MEXICO DR. SR 789

100' ROW

10"AC.

8" P.V.C. (C900) DR 18 REDUCED

BEACH PLACE

AS BUILT PLANS

SCALE 1" = 40'

SCALE 1" = 10'

SMALLY · WELLFORD & NALVEN — CONSULTING ENGINEERS — SARASOTA, FLA.

DESIGNED BY E.W.N.

DRAWN BY E.W.N. TAH. SLK

CHECKED BY

DATES FLOOR SEPT 9, 1970; 12-10-70

PROJECT NO. 1217

APPROVED BY: Marion Wellford

MARION WELLFORD, P.E. FLA. CERT. NO. 5367

LTR.	DATE	REVISION	BY
"A"	12-23-70	ADDED EXISTING VALVES	L.D.C.
"B"	3-13-72	ADDED AS BUILTS	E.W.N.
"C"	3-24-73	ADDED WATER MAIN ON W SIDE AND ACCESS MANHOLE	TAH.
"D"			SLK

FOR: TOWN OF LONGBOAT KEY, FLORIDA

WATER DISTRIBUTION SYSTEM

LONGBOAT KEY, FLORIDA

SHEET NUMBER 65

REVISION "D"

SEE SHEET 64

WEDGE LANE

BIRDIE LANE

PUTTING GREEN LANE

50' R.O.W.

4" AC (EXIST)

3" AC (EXIST)

6" AC (EXIST)

ADD BLOWOFF

BLOWOFF & BRACE

4" PVC

4" AC 570 NOT IN USE

(NOTE 4" PVC 1.3' FR CURB)

SEE TYPICAL CONNECTION TO EXISTING LINE FM DWG 2

NO 4" PVC MAIN JUST SERVICES

ALL MEASUREMENTS FROM HYDRANT 1988

SCALE 1" = 40'

600 591 590 581 580 571 570 561 560 551 550 541 540 531 530

7.5' 55' 75' 75' 7.5' 7' 2' 2' 2

SEE SHEET 68

SEE SHEET 69

SEE SHEET 65

SEE SHEET 70

MATCH LINE STA 4+00

MATCH LINE STA 4+80

MATCH LINE STA 4+20

MATCH LINE STA 4+31

YARDARM LANE

BOWSPRIT LANE

RANGER LANE

HALYARD LANE

50' ROW

4" AC (EXIST)

6" AC (EXIST)

4" AC NOT IN USE 1988

4" AC OUT OF SERVICE 1989

4" AC OUT OF SERVICE

1-4" GV (EXIST)

1-6" GV (EXIST)

2" GV (EXIST)

2" B.V.G.

STA 0+00 TAMIAMI TR. STA 28+03 BOGEY LA.

STA 24+84 BOGEY LA. STA 25+00 BOGEY LA.

STA 27+43 BOGEY LA. STA 30+00 BOGEY LA.

STA 30+00 TAMIAMI TR. STA 31+00 BOGEY LA.

BOGEY LANE

TEE

F.H.

GO' ROW STA 25+00

CONNECT TO EXIST 6" LINE

G.V. IS 4.5' OFF BACK OF VALLEY GUTTER & 1' OFF POWER POLE

G.V. IS 3' OFF POWER POLE & 1.5' NORTH OF EDGE DRIVEWAY

1-90° ELBOW

1-6" G.V.

G.V. IS 4' SOUTH OF LAMP POST & 4.5' OFF BACK VALLEY GUTTER

13' FROM EDGE OF CURB

NOT THIS 1-4" GV (EXIST)

1-6" GV (EXIST) 6" (EXIST)

TEL. CABLE (UG)

TV CABLE FROM O/H

STA 463+00

100' ROW

STA 470+00

GULF OF MEXICO DR. SR 789

STA 475+00

10" A.C.

54th ST. (FLORIDA)

ALL MEASUREMENTS FROM HYDRANT

AS BUILT PLANS

Date 3/14/72 By T.A.H.

LTR.	DATE	REVISION	BY
"A"	12-15-70	ADDED EXISTING VALVES	L.D.L.
"B"	3-14-72	ADDED AS BUILTS	T.A.H.
"C"	3-14-73	ADDED ENT TO 57th ST. (FLORIDA) AND WATER MAIN, W. SIDE OF G.M.D.	S.L.K.

SCALE 1" = 40'

DATES FROM SEPT. 9, 1970 12-10-70

DRAWN BY S.L.K.

DESIGNED BY E.W.N.

CHECKED BY

PROJECT NO. 1217

APPROVED BY: Marion Wellford

MARION WELLFORD, P.E. FLA. CERT. NO. 5367

SMALLY · WELLFORD & NALVEN — CONSULTING ENGINEERS — SARASOTA, FLA.

WATER DISTRIBUTION SYSTEM

LONGBOAT KEY, FLORIDA

FOR: TOWN OF LONGBOAT KEY, FLORIDA

SHEET NUMBER 67

REVISION "C"

INDEX NO. E-1217-85

SEE SHEET 66

SEE SHEET 67

YARDARM LANE

50' R.O.W.

MATCH LINE

STA 5+00

STA 13+00

SEE TYPICAL CONNECTION TO EXISTING LINE FOR ON ℄

6" AC (EXIST)

4" AC (EXIST)

3" AC (EXIST)

4" VALVE

4" PVC

8"

45'

ADD BLOWOFF

BLOWOFF

A.C. NOT IN USE 1988

SCALE 1"=40'

BOWSPRIT LANE

STA 4+00

STA 10+00

42.5'

A.C. NOT IN USE 1989

AS BUILT PLANS

Date 3/14/72 By T.A.H.

SEE SHEET 69

SCALE 1" = 40'

DRAWN BY TLE

DATES FLOWN SEPT & 1970 12-10-70

DESIGNED BY E.W.N.

CHECKED BY

PROJECT NO. 1217

APPROVED BY: Marion Wellford

MARION WELLFORD, P.E. FLA. CERT. NO. 3567

LTR.	DATE	REVISION	BY
"A"	3/14/72	ADDED AS BUILTS	T.A.H.

SMALLY · WELLFORD & NALVEN — CONSULTING ENGINEERS — SARASOTA, FLA.

FOR: TOWN OF LONGBOAT KEY, FLORIDA

WATER DISTRIBUTION SYSTEM

LONGBOAT KEY, FLORIDA

SHEET NUMBER 68

REVISION "A"

SEE SHEET 68

SEE SHEET 67

RANGER LANE

HALYARD LANE

A.C. NOT IN USE 1987

SCALE 1" = 40'

50' ROW

NORTH LINE

STA 4+20

STA 5+00

STA 10+00

STA 15+00

6"

2'

4"AC (EXIST)

4"AC

3"AC

3"AC (EXIST.)

SEE TYPICAL CONNECTION TO EXISTING LINE F.H. ON E

4" PVC

UNSURE OF BLOWOFF LOCATION

ADD BLOWOFF

120'

342'

25'

4" PVC NOT IN USE 2/23/89

ALL MEASUREMENTS FOR SERVICES FROM HYDRANT

AS BUILT PLANS

Date 3/17/72 By T.A.H.

LTR.	DATE	REVISION	BY
"A"	3/17/72	ADDED AS BUILTS	T.A.H.

DESIGNED BY E.W.N.

DRAWN BY SSH

CHECKED BY

DATES (CONS. SEPT. 9, 1970) 12-10-70

SCALE 1" = 40'

PROJECT NO. 1217

APPROVED BY: Marion Wellford

MARION WELLFORD, P.E. FLA. CERT. NO. 5367

SMALLY · WELLFORD & NALVEN — CONSULTING ENGINEERS — SARASOTA, FLA.

FOR: TOWN OF LONGBOAT KEY, FLORIDA

WATER DISTRIBUTION SYSTEM

LONGBOAT KEY, FLORIDA

SHEET NUMBER 69

REVISION "A"

INDEX NO. 5 1217-67



REVISION "B"	SHEET NUMBER 70	FOR: TOWN OF LONGBOAT KEY, FLORIDA	LTR.	DATE	REVISION	BY	SCALE	DATES	DESIGNED BY	APPROVED BY:
		WATER DISTRIBUTION SYSTEM	"A"	12-15-70	ADDED EXISTING VALVES	L.O.L.	1" = 40'	FLOWN SEPT. 9, 1970	E.W.N.	Marion Wellford
		LONGBOAT KEY, FLORIDA	"B"	3/14/72	ADDED AS BUILTS	T.A.H.	DRAWN BY	CHECKED BY	PROJECT NO. 1217	MARION WELLFORD, P.E. FLA. CERT. NO. 5367

SMALLY · WELLFORD & NALVEN — CONSULTING ENGINEERS — SARASOTA, FLA.

SEE SHEET 70

MATCH LINE STA 482+16

6" AC (EXIST)

CONNECT TO EXIST. 6" AC (EXIST) METER BOX

1-3" GV (EXIST) 3" AC (EXIST)

GULF OF MEXICO DR. SR 789

STA 0+00 GUNWALE LANE
STA 4+41.81 GULF OF MEXICO DR.

STA 482+00

54'

11' EXIST.

GUNWALE LANE

SEE TYPICAL CONNECTION TO EXISTING LINE 3" F.M. ON R.

6"

50' ROW

41' PVC

AC OUT of SERVICE

STA 7+00

75'

17'

8" PVC

STA 5+00

AC NOT IN USE

20'

15'

12" PVC

OUTRIGGER LANE

SEE TYPICAL CONNECTION TO EXISTING LINE 3" F.M. ON R.

1-3" GV (EXIST) 3" AC (EXIST)

6"

50' ROW

14' PVC

STA 5+00

STA 3+00

CONNECT TO EX. 6" AC (EXIST) 6" LINE

MATCH LINE STA 489+31

STA 0+00 OUTRIGGER LANE
STA 3+43.81 GULF OF MEXICO DR.

1400' (±)

SCALE 1" = 40'

AS BUILT PLANS

SEE SHEET 72

SMALLY · WELLFORD & NALVEN — CONSULTING ENGINEERS — SARASOTA, FLA.

LTR.	DATE	REVISION	BY
"A"	12-15-70	ADDED EXISTING VALVES	L.D.L.
"B"	3-15-72	ADDED AS BUILTS	T.A.H.

FOR: TOWN OF LONGBOAT KEY, FLORIDA

WATER DISTRIBUTION SYSTEM

LONGBOAT KEY, FLORIDA

SCALE	1" = 40'
DRAWN BY	RAY
DATES (CONN. SEPT. 9, 1970)	12-10-70
DESIGNED BY	E.W.N.
CHECKED BY	
PROJECT NO.	1217
APPROVED BY	Marion Wellford
	MARION WELLFORD, P.E. FLA. CERT. NO. 5367

SHEET NUMBER 71

REVISION "B"

SEE SHEET 71



LTR.	DATE	REVISION	BY
"A"	12-5-70	ADDED EXISTING VALVES	L.D.L.
"B"	3-15-72	ADDED AS BUILTS	T.A.H.

SCALE	1" = 40'
DRAWN BY	T.A.H.
DATES (TOWN SEPT. 9, 1970)	12-10-70
DESIGNED BY	E.W.N.
CHECKED BY	
PROJECT NO.	1217
APPROVED BY	
MARION WELLFORD, P.E. FLA. CERT. NO. 5367	

SMALLEY · WELLFORD & NALVEN — CONSULTING ENGINEERS — SARASOTA, FLA.

WATER DISTRIBUTION SYSTEM

LONGBOAT KEY, FLORIDA

FOR: TOWN OF LONGBOAT KEY, FLORIDA

SHEET NUMBER 72

REVISION "B"

INDEX NO. F-1217-00

SEE SHEET 72



SEE SHEET 74

LTR.	DATE	REVISION	BY
"A"	12-5-70	ADDED EXISTING VALVES	L.D.L.
"B"	3-15-72	ADDED AS BUILTS	T.A.H.

SCALE 1" = 40'
DRAWN BY RBP
DATES PLANS SEPT. 9, 1970; 12-10-70
CHECKED BY
DESIGNED BY E.W.N.
PROJECT NO. 1217
APPROVED BY: Marion Wellford
MARION WELLFORD, P.E. FLA. CERT. NO. 5367

FOR: TOWN OF LONGBOAT KEY, FLORIDA

WATER DISTRIBUTION SYSTEM

LONGBOAT KEY, FLORIDA

SHEET NUMBER 73

REVISION "B"

SMALLY · WELLFORD & NALVEN — CONSULTING ENGINEERS — SARASOTA, FLA.

INDEX NO. E-1217-81

SEE SHEET 73

BLOWOFF VALVE IS 4.5' WEST OF EDGE SIDEWALK & 5' OFF POWER POLE

SLOOP LANE

CHANNEL LANE

HOFFMAN LANE

BAY HARBOUR APARTMENTS

SAILBOAT SQUARE

HYDRANT

SCALE 1" = 40'

AMERICAN SERVICE STATION

SEE TYPICAL S.O. ROW CONNECTION TO EXISTING LINES

CONNECT TO EXISTING 6" LINE

2000' OF EXISTING 15" RPM

6" A.C.

1-6"x6" TEE
1-6" GV
CONNECT TO EXISTING 6" AC LINE

3" SANITARY SEWER

EXIST. 15" RPM

6" AC (EXIST.)
1-8" GV (EXIST)

8" AC (EXIST.)

4" AC (EXIST.)

TEL. CABLE

STA. 0+00 SLOOP LINE
STA. 5+37.81 GULF OF MEXICO DR.

STA. 5+10+00

100' R.O.W.

GULF OF MEXICO DR.

STA. 5+18+00

STA. 0+00 CHANNEL LN.
STA. 5+37.81 GULF OF MEX. DR.

STA. 0+00 HOFFMAN LN.
STA. 4+37.06 GULF OF MEX. DR.

AS BUILT PLANS

LTR.	DATE	REVISION	BY
"A"	2-5-70	ADDED EXISTING VALVES -	L.D.L.
"B"	12-31-70	RELOCATED 6" LINE AND FH, ADDED 2" LINES	
"C"	3/5/72	ADDED AS BUILTS	T.A.H.

SCALE 1" = 40'

DRAWN BY RDG

DATES Plans Sept. 9, 1970
12-10-70

CHECKED BY

DESIGNED BY E.W.N.

PROJECT NO. 1217

APPROVED BY: Norman R. Wellford

MARION WELLFORD, P.E.
FLA. CERT. NO. 5367

SMALLY · WELLFORD & NALVEN — CONSULTING ENGINEERS — SARASOTA, FLA.

FOR: TOWN OF LONGBOAT KEY, FLORIDA

WATER DISTRIBUTION SYSTEM

LONGBOAT KEY, FLORIDA

SHEET NUMBER 74

REVISION "C"

INDEX NO. F-1217-82