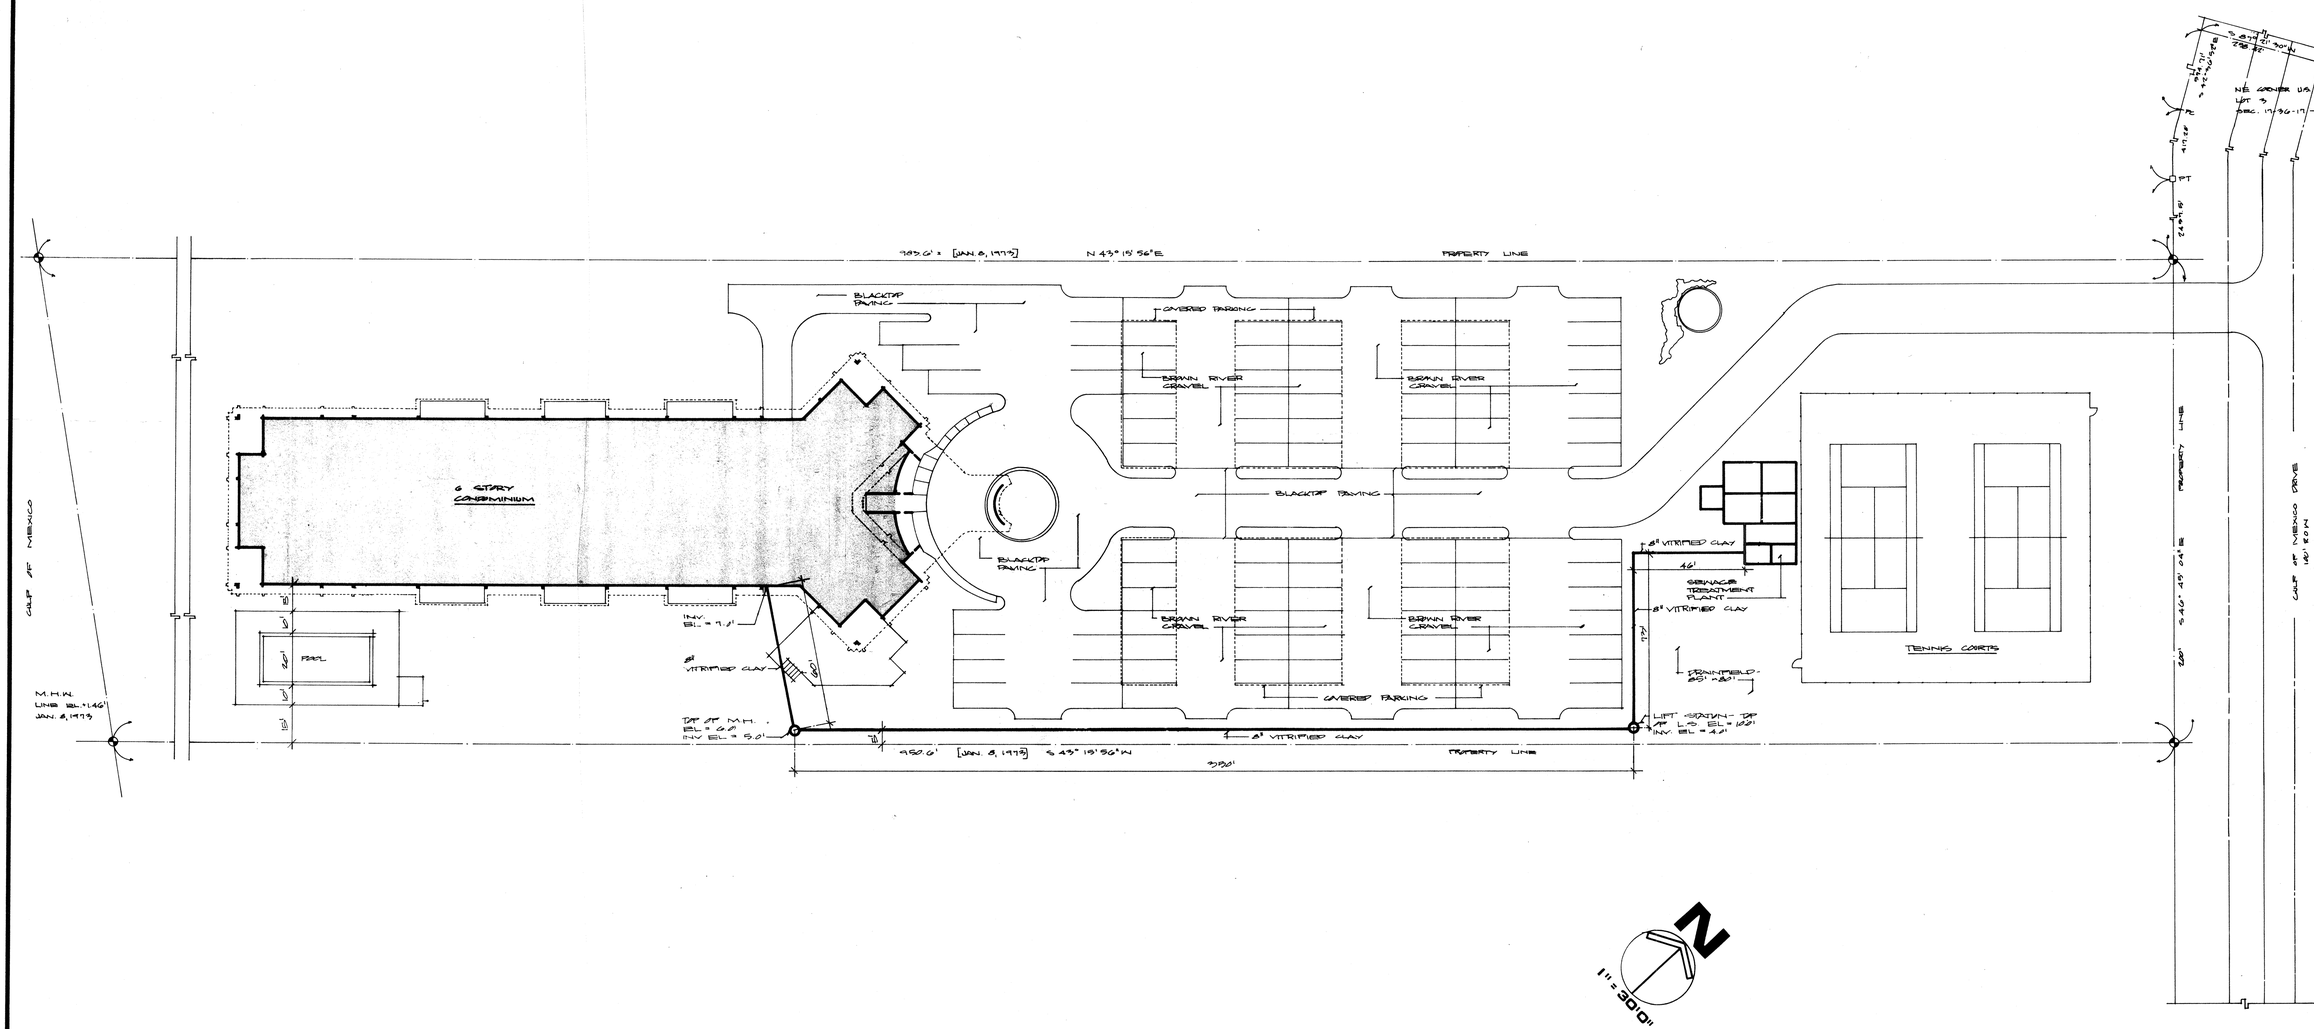

SEWER UTILITY PLAN

LTR.	DATE	REVISION	BY

SCALE: DATE:

DRAWN BY CHECKED BY

TOWN OF LONGBOAT KEY, FLORIDA

AQUARIUS CLUB CONDOMINIUM

ENGINEER & LOCATION

SHEET NUMBER 77-G

REVISION

T.L.K. FILE NO. 6-1217.378

AQUARIUS CLUB AQUARIUS