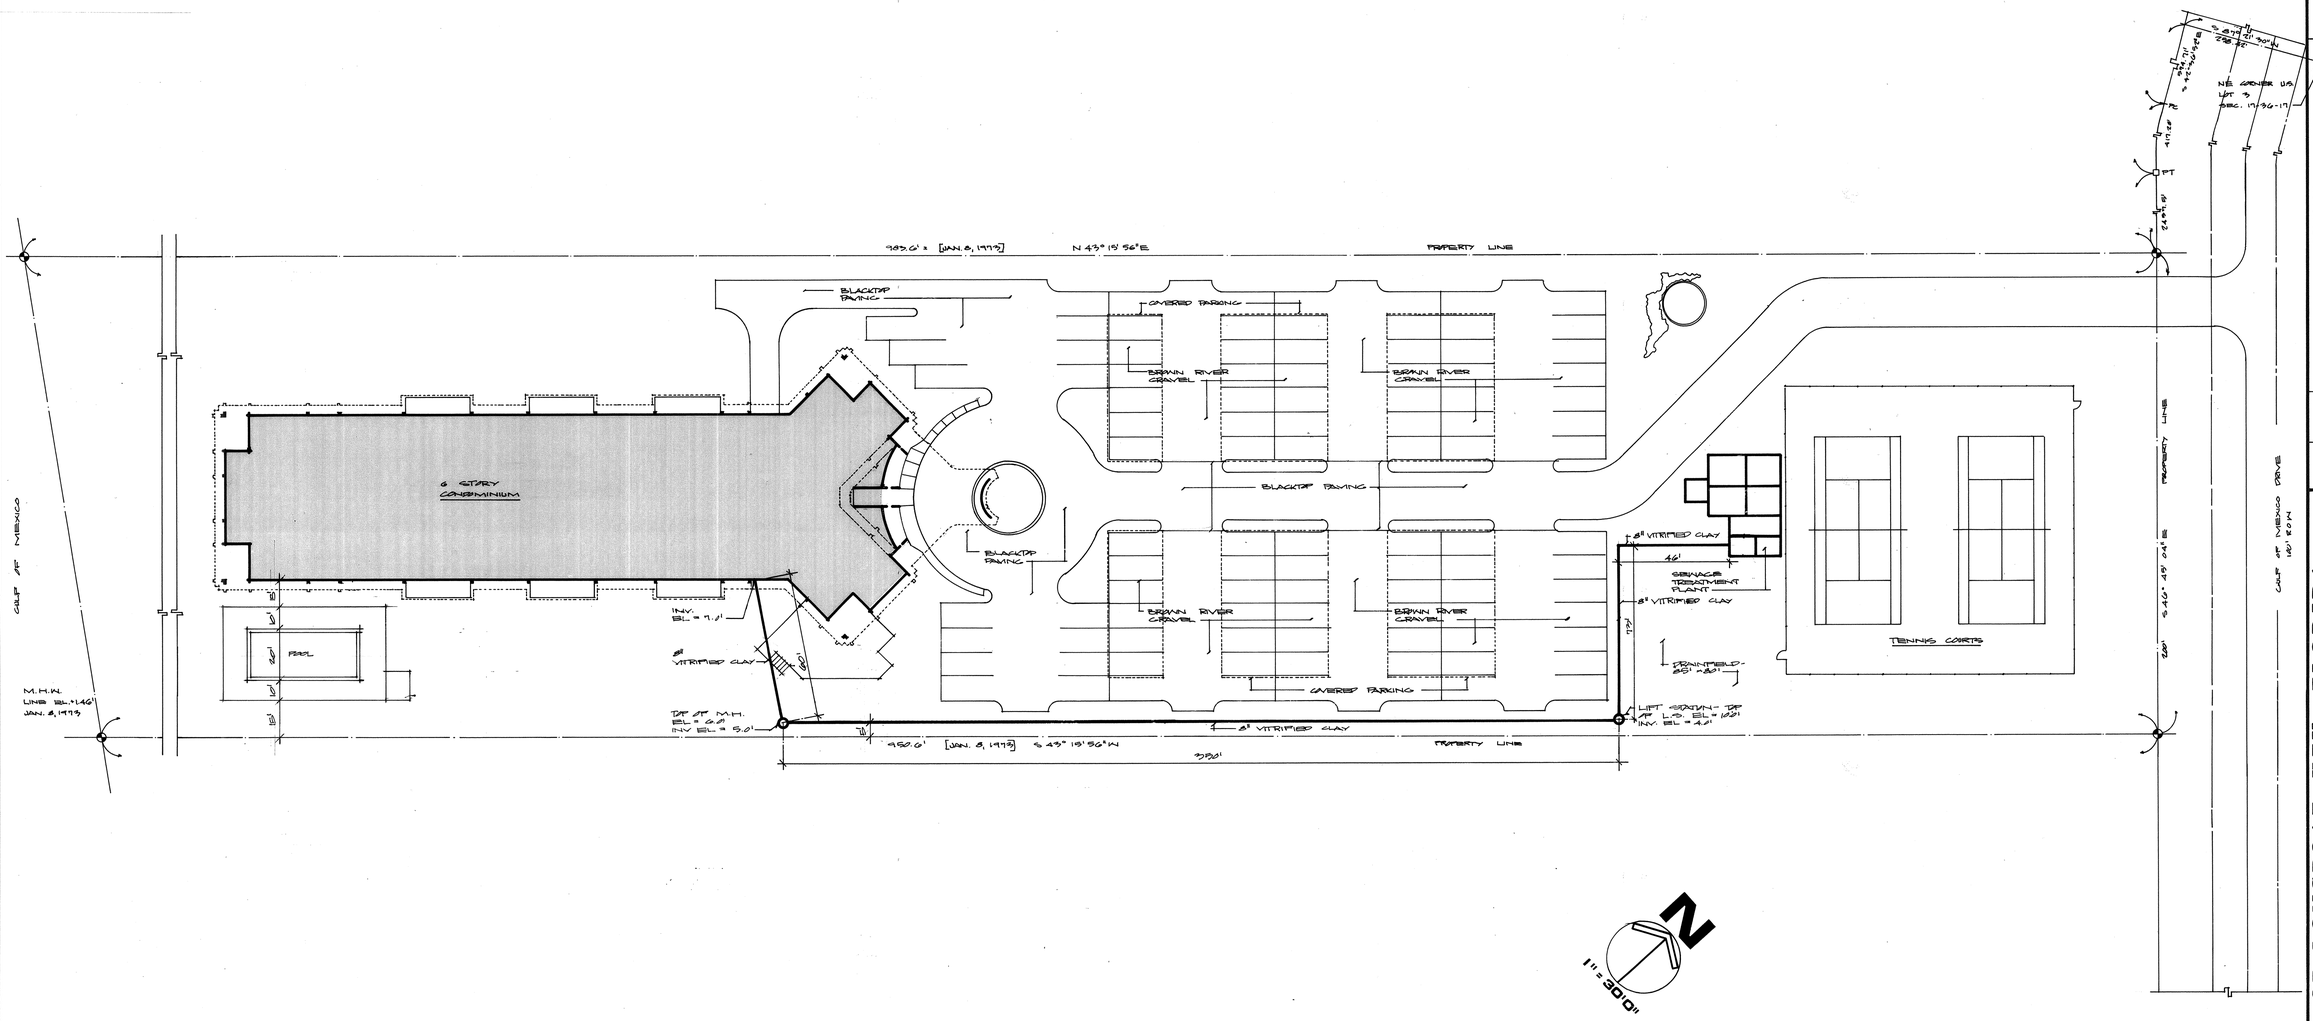

SEWER UTILITY PLAN

SCALE:	DATE:	DESIGNED BY	PROJECT ENGINEER
		DRAWN BY	CHECKED BY

PROJECT NO.

REVISION	BY	LTR.	DATE

TOWN OF LONGBOAT KEY, FLORIDA

AQUARIUS CLUB CONDOMINIUM

SHEET NUMBER 1

REVISION

ENGINEER & LOCATION

T.L.K. FILE NO.

AQUARIUS