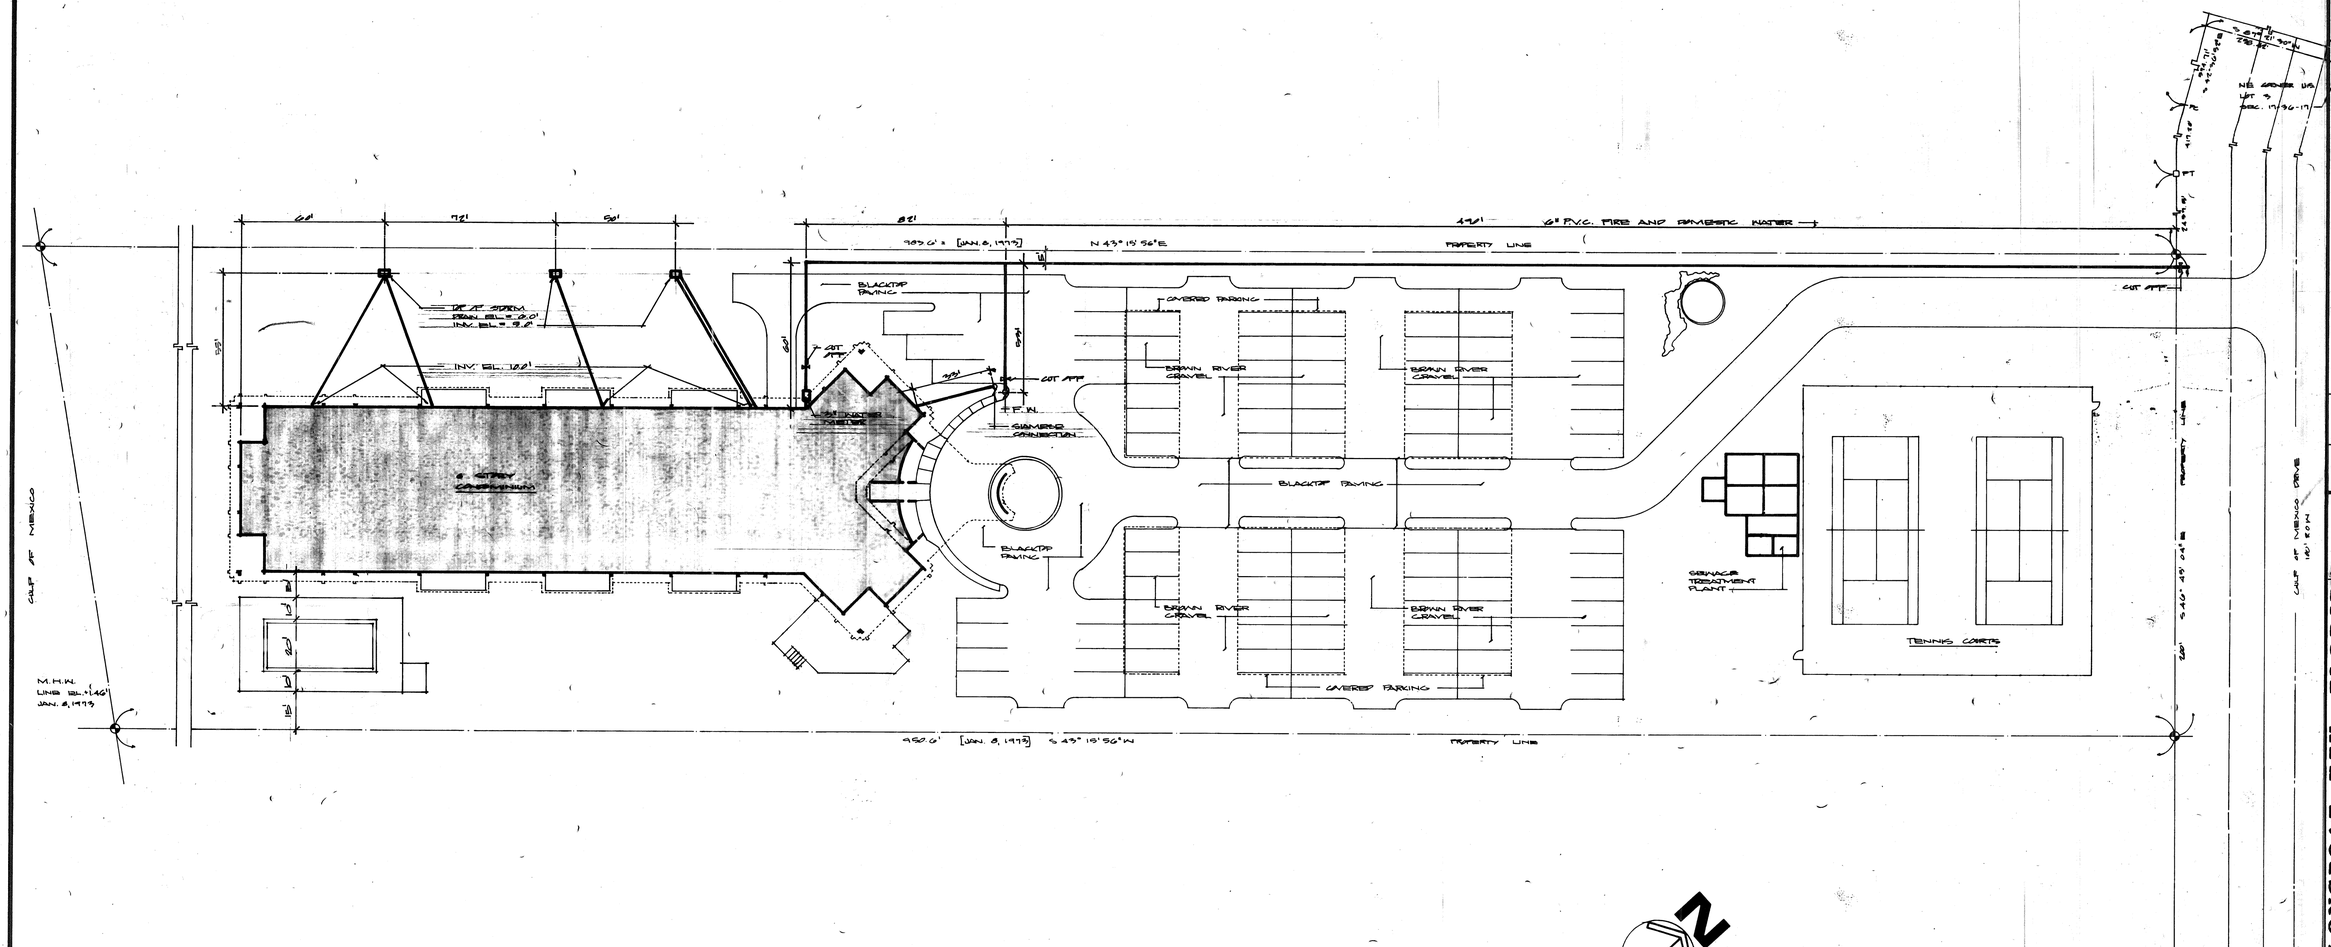

WATER UTILITY PLAN

REVISION	BY	SCALE:	DATE:
DRAWN BY	CHECKED BY	DESIGNED BY	PROJECT ENGINEER
PROJECT NO.			

LTR.	DATE

TOWN OF LONGBOAT KEY, FLORIDA

AQUARIUS CLUB CONDOMINIUM

ENGINEER & LOCATION

T.L.K. FILE NO.

SHEET NUMBER 61-B

REVISION

G-1817-110

AQUARIUS