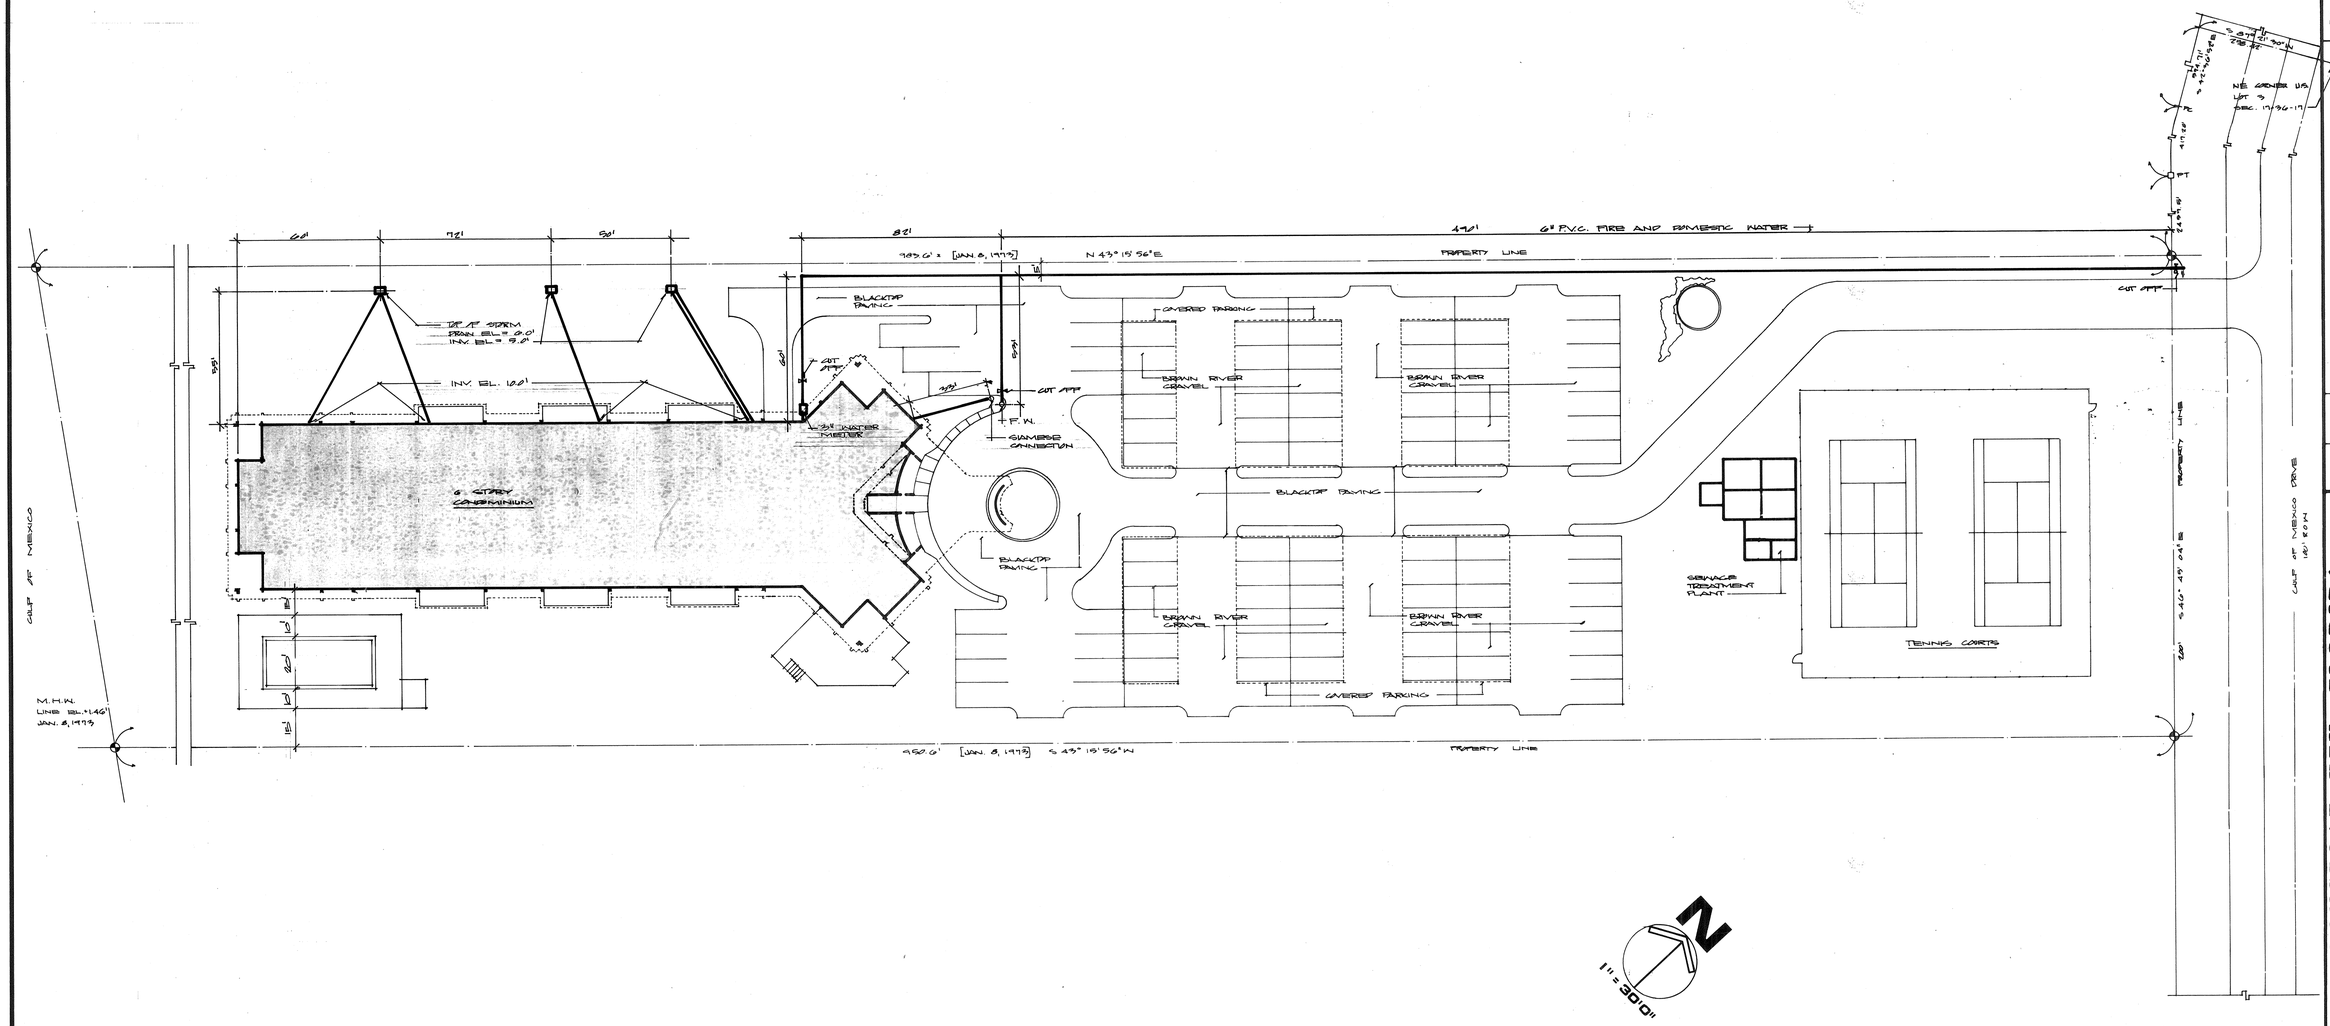

WATER UTILITY PLAN

SCALE:	DATE:	DESIGNED BY	PROJECT ENGINEER
		DRAWN BY	CHECKED BY

PROJECT NO.

REVISION	BY	DATE	LTR.

TOWN OF LONGBOAT KEY, FLORIDA

AQUARIUS CLUB CONDOMINIUM

ENGINEER
LOCATION
T.L.K. FILE NO.

SHEET NUMBER 2

REVISION

AQUARIUS