LONGBOAT KEY CLUB GOLF COURSE

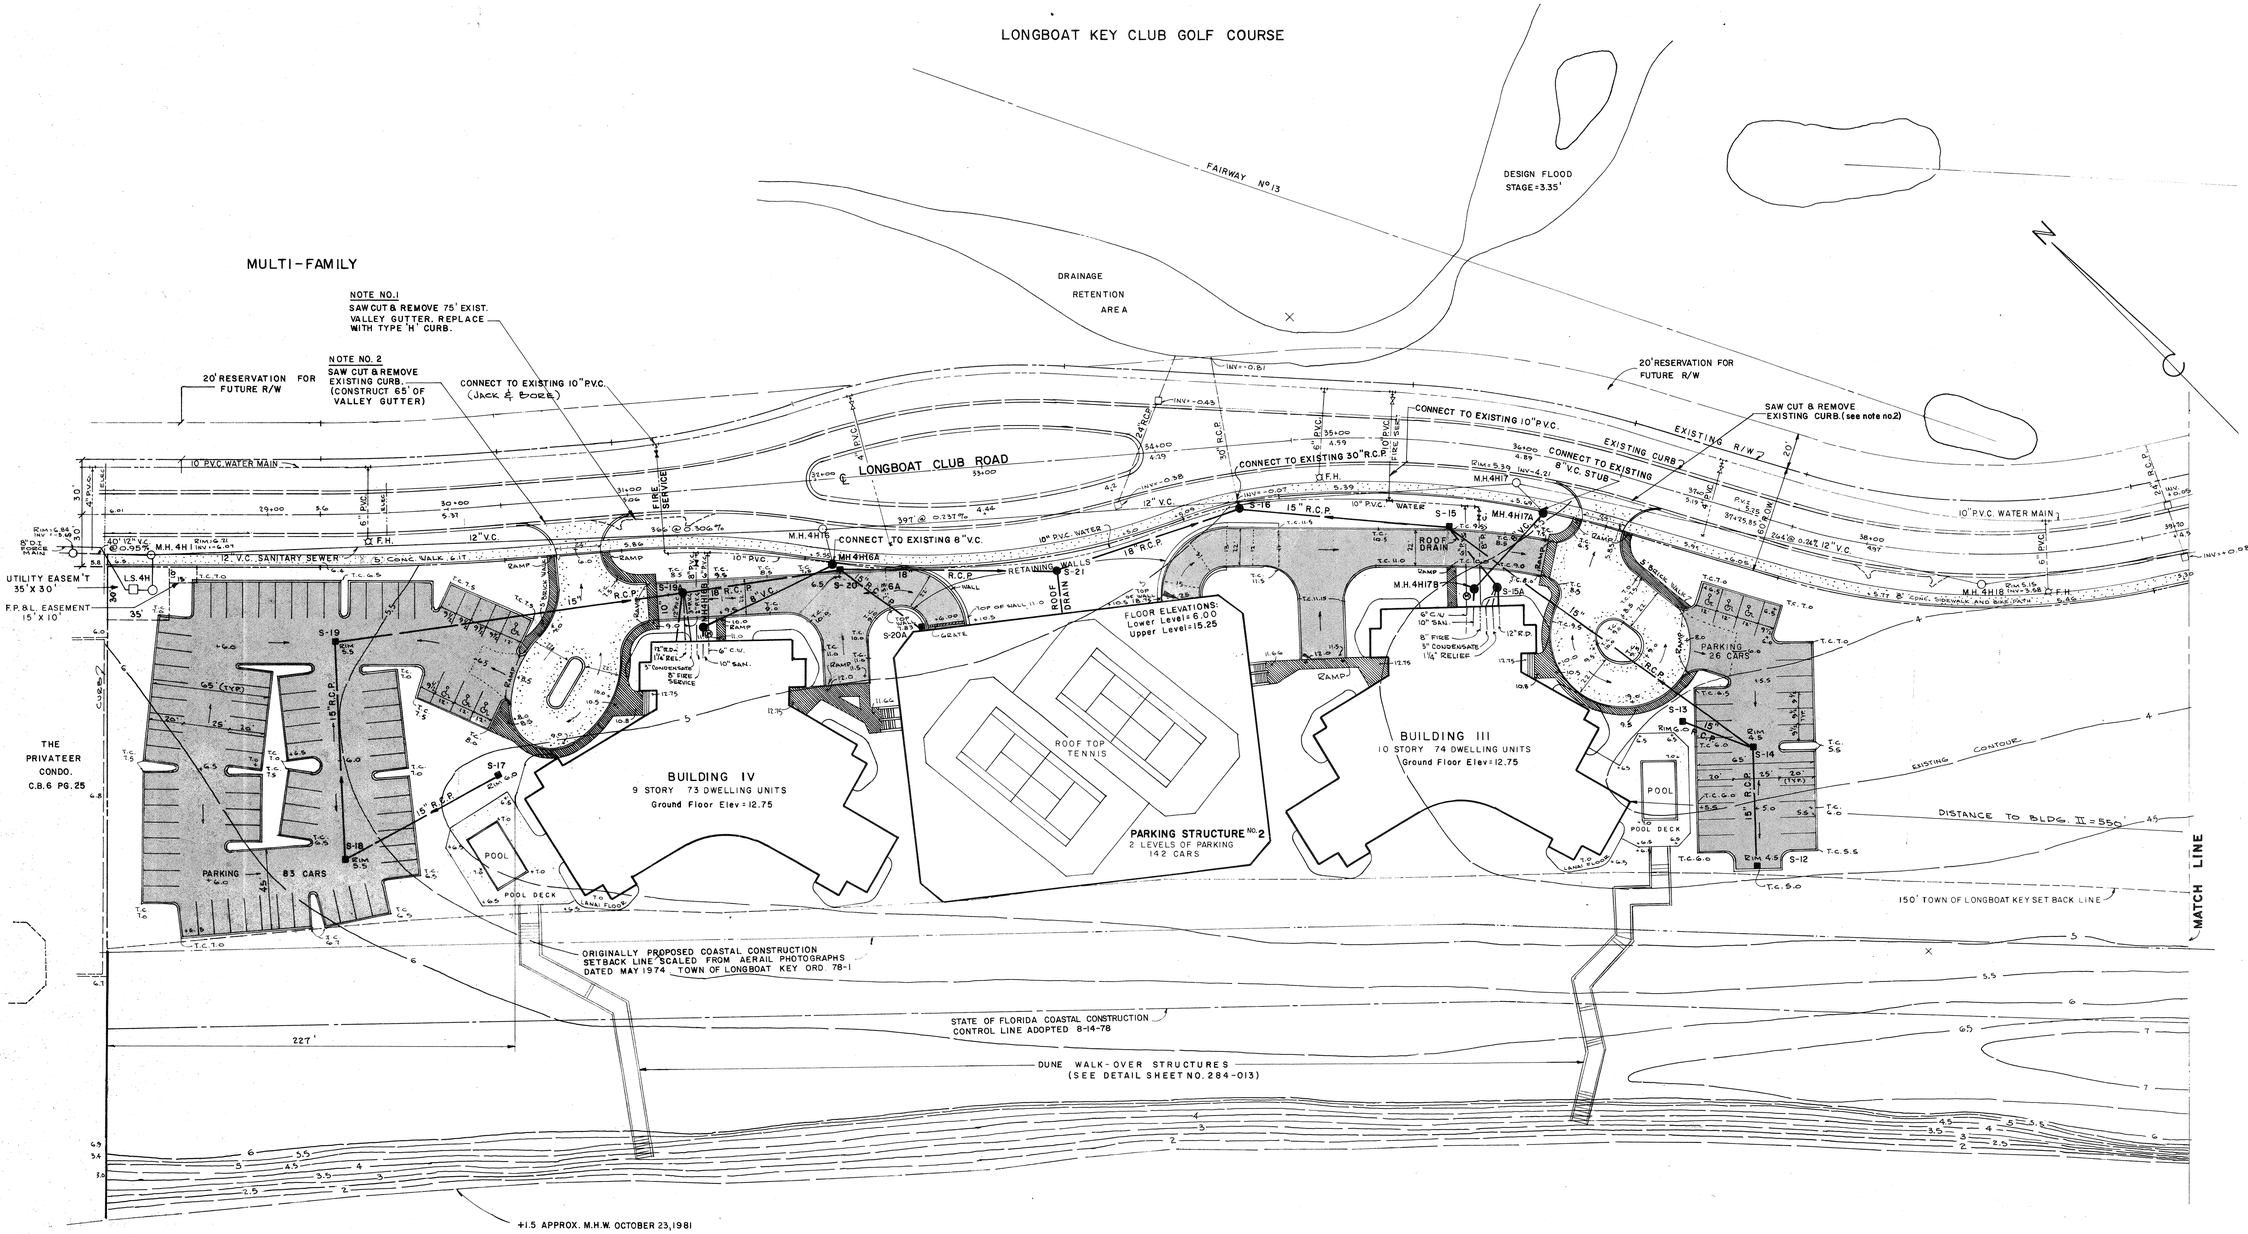

GULF OF MEXICO

BENNETT & BISHOP
CONSULTING ENGINEERS & SURVEYORS SARASOTA FLORIDA

DATE	BY	DESCRIPTION
3-15-82	dwh	Revise Services to Buildings
7-27-82	dwh	Revise curve walk location/Bike walk

DATE 2-19-82
SCALE 1" = 40'
DESIGN
DRAWN
CHECK
APPROVED

ADCORP, INC.
THE BEACHES
LONGBOAT KEY FLORIDA

DETAIL SITE PLAN (NORTH)

DWG. No. 284-030

DAE
12-6-82