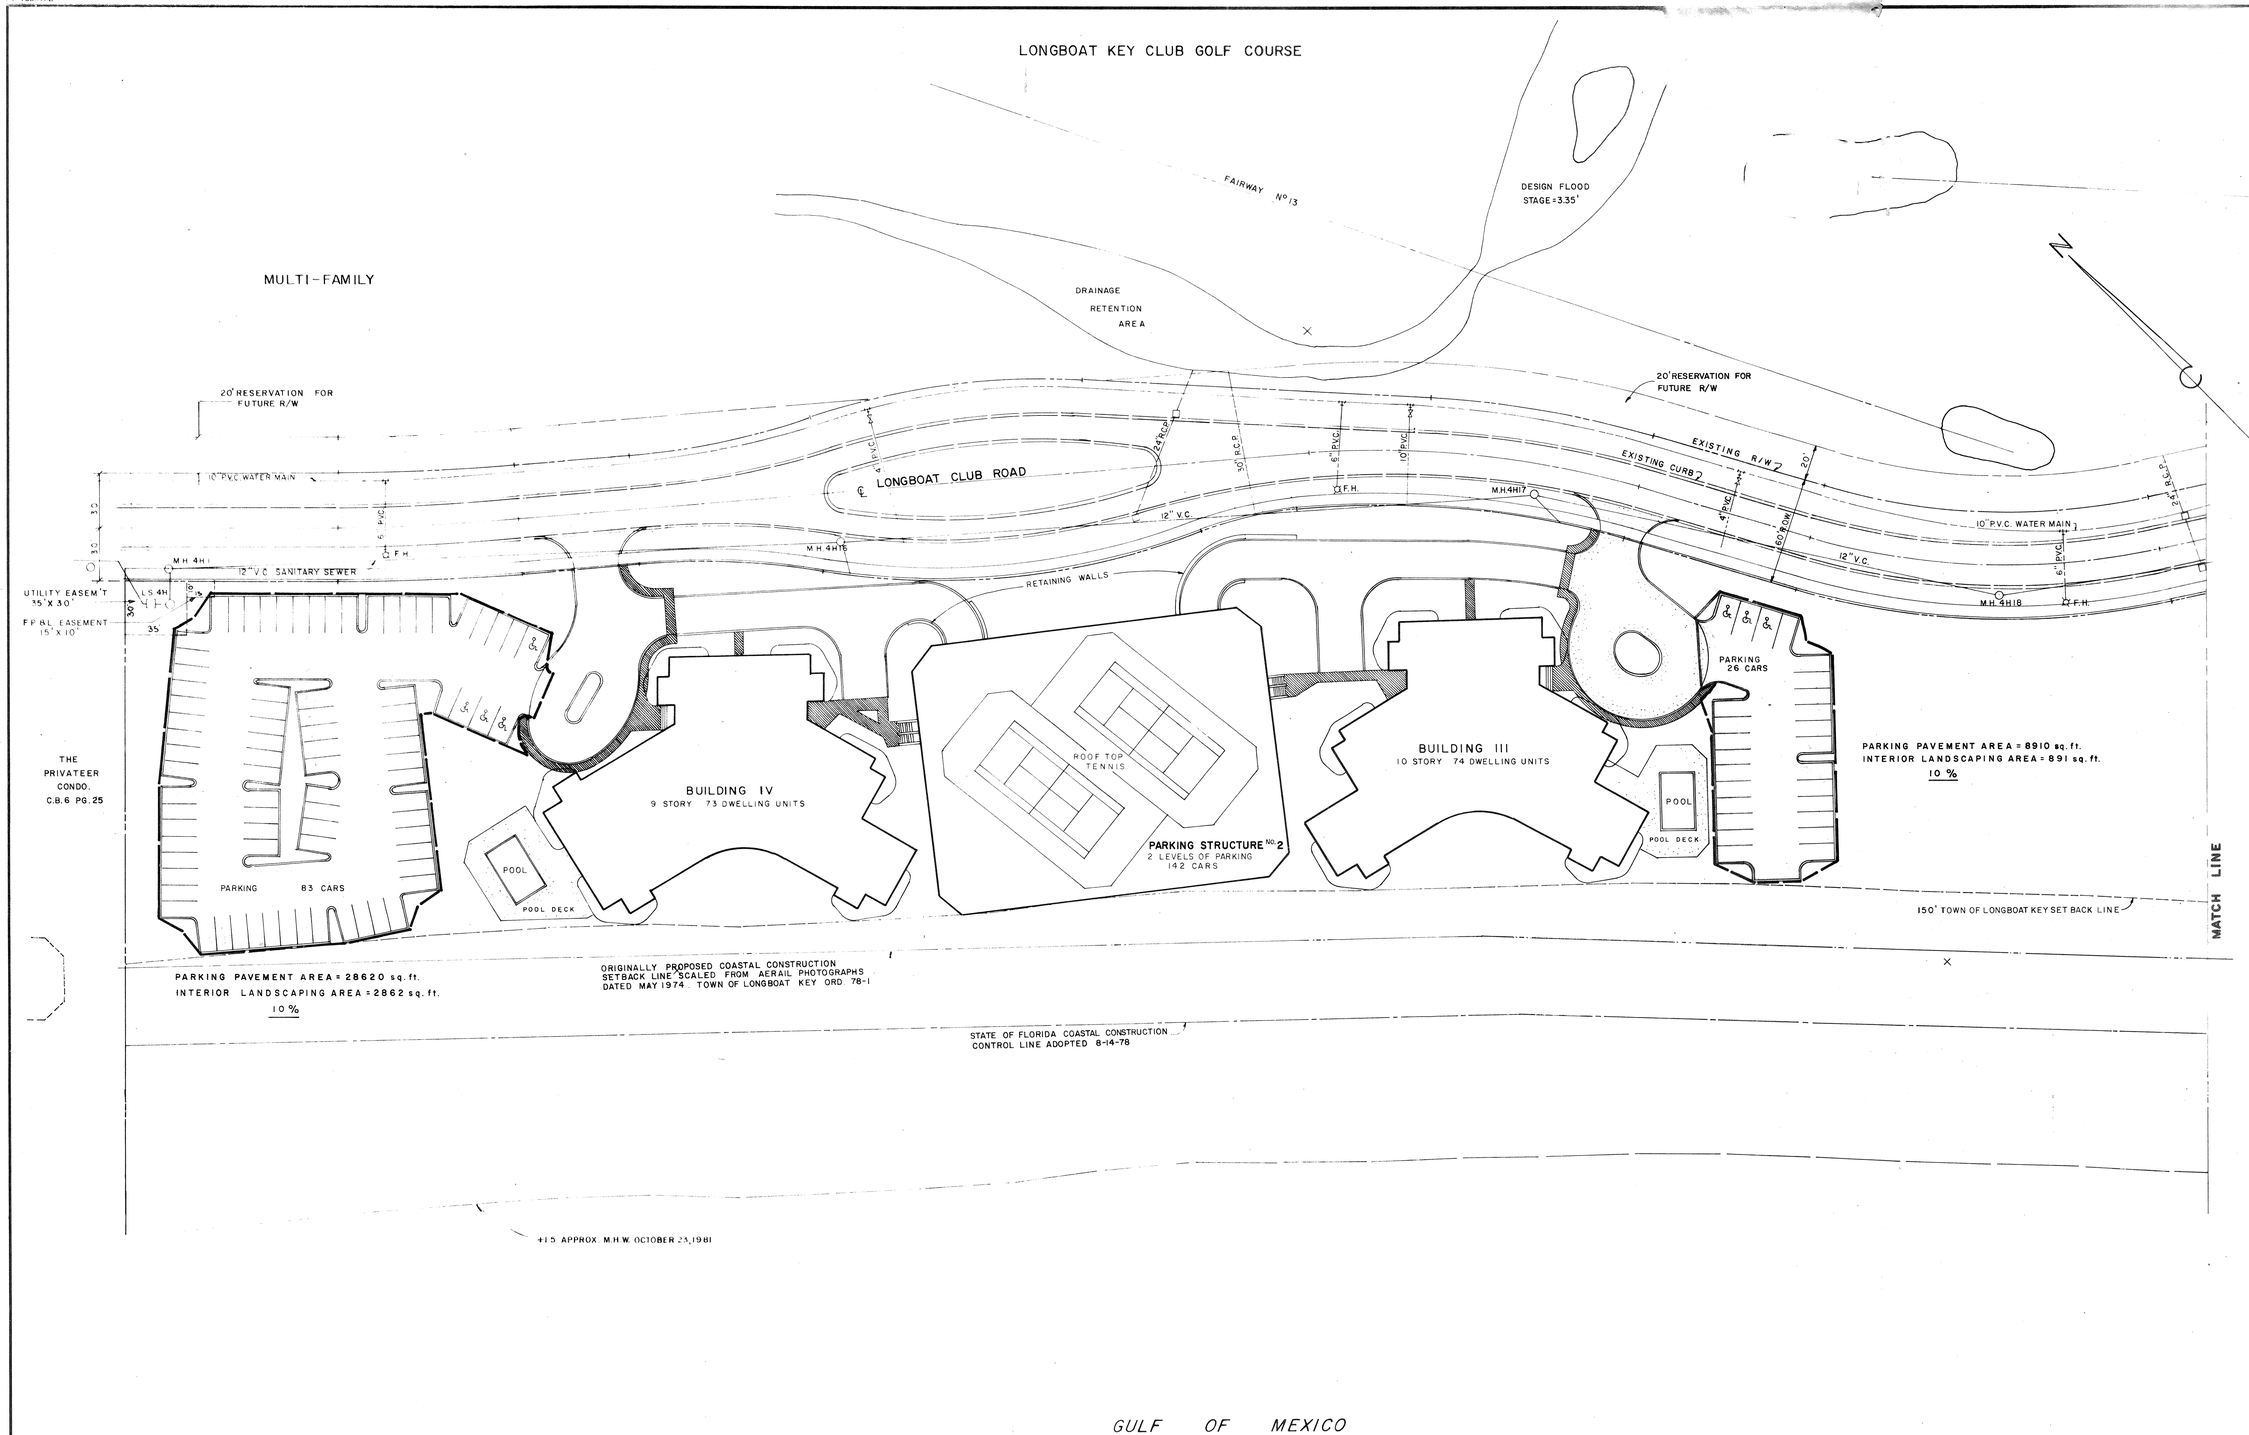

BENNETT & BISHOP
CONSULTING ENGINEERS & SURVEYORS SARASOTA FLORIDA

DATE	DESCRIPTION	BY

DATE 2-19-82
SCALE 1" = 40'
DESIGN
DRAWN
CHECK
APPROVED

ADCORP, INC.
THE BEACHES
FLORIDA

PRELIMINARY SITE & PARKING LOT LANDSCAPING (NORTH)