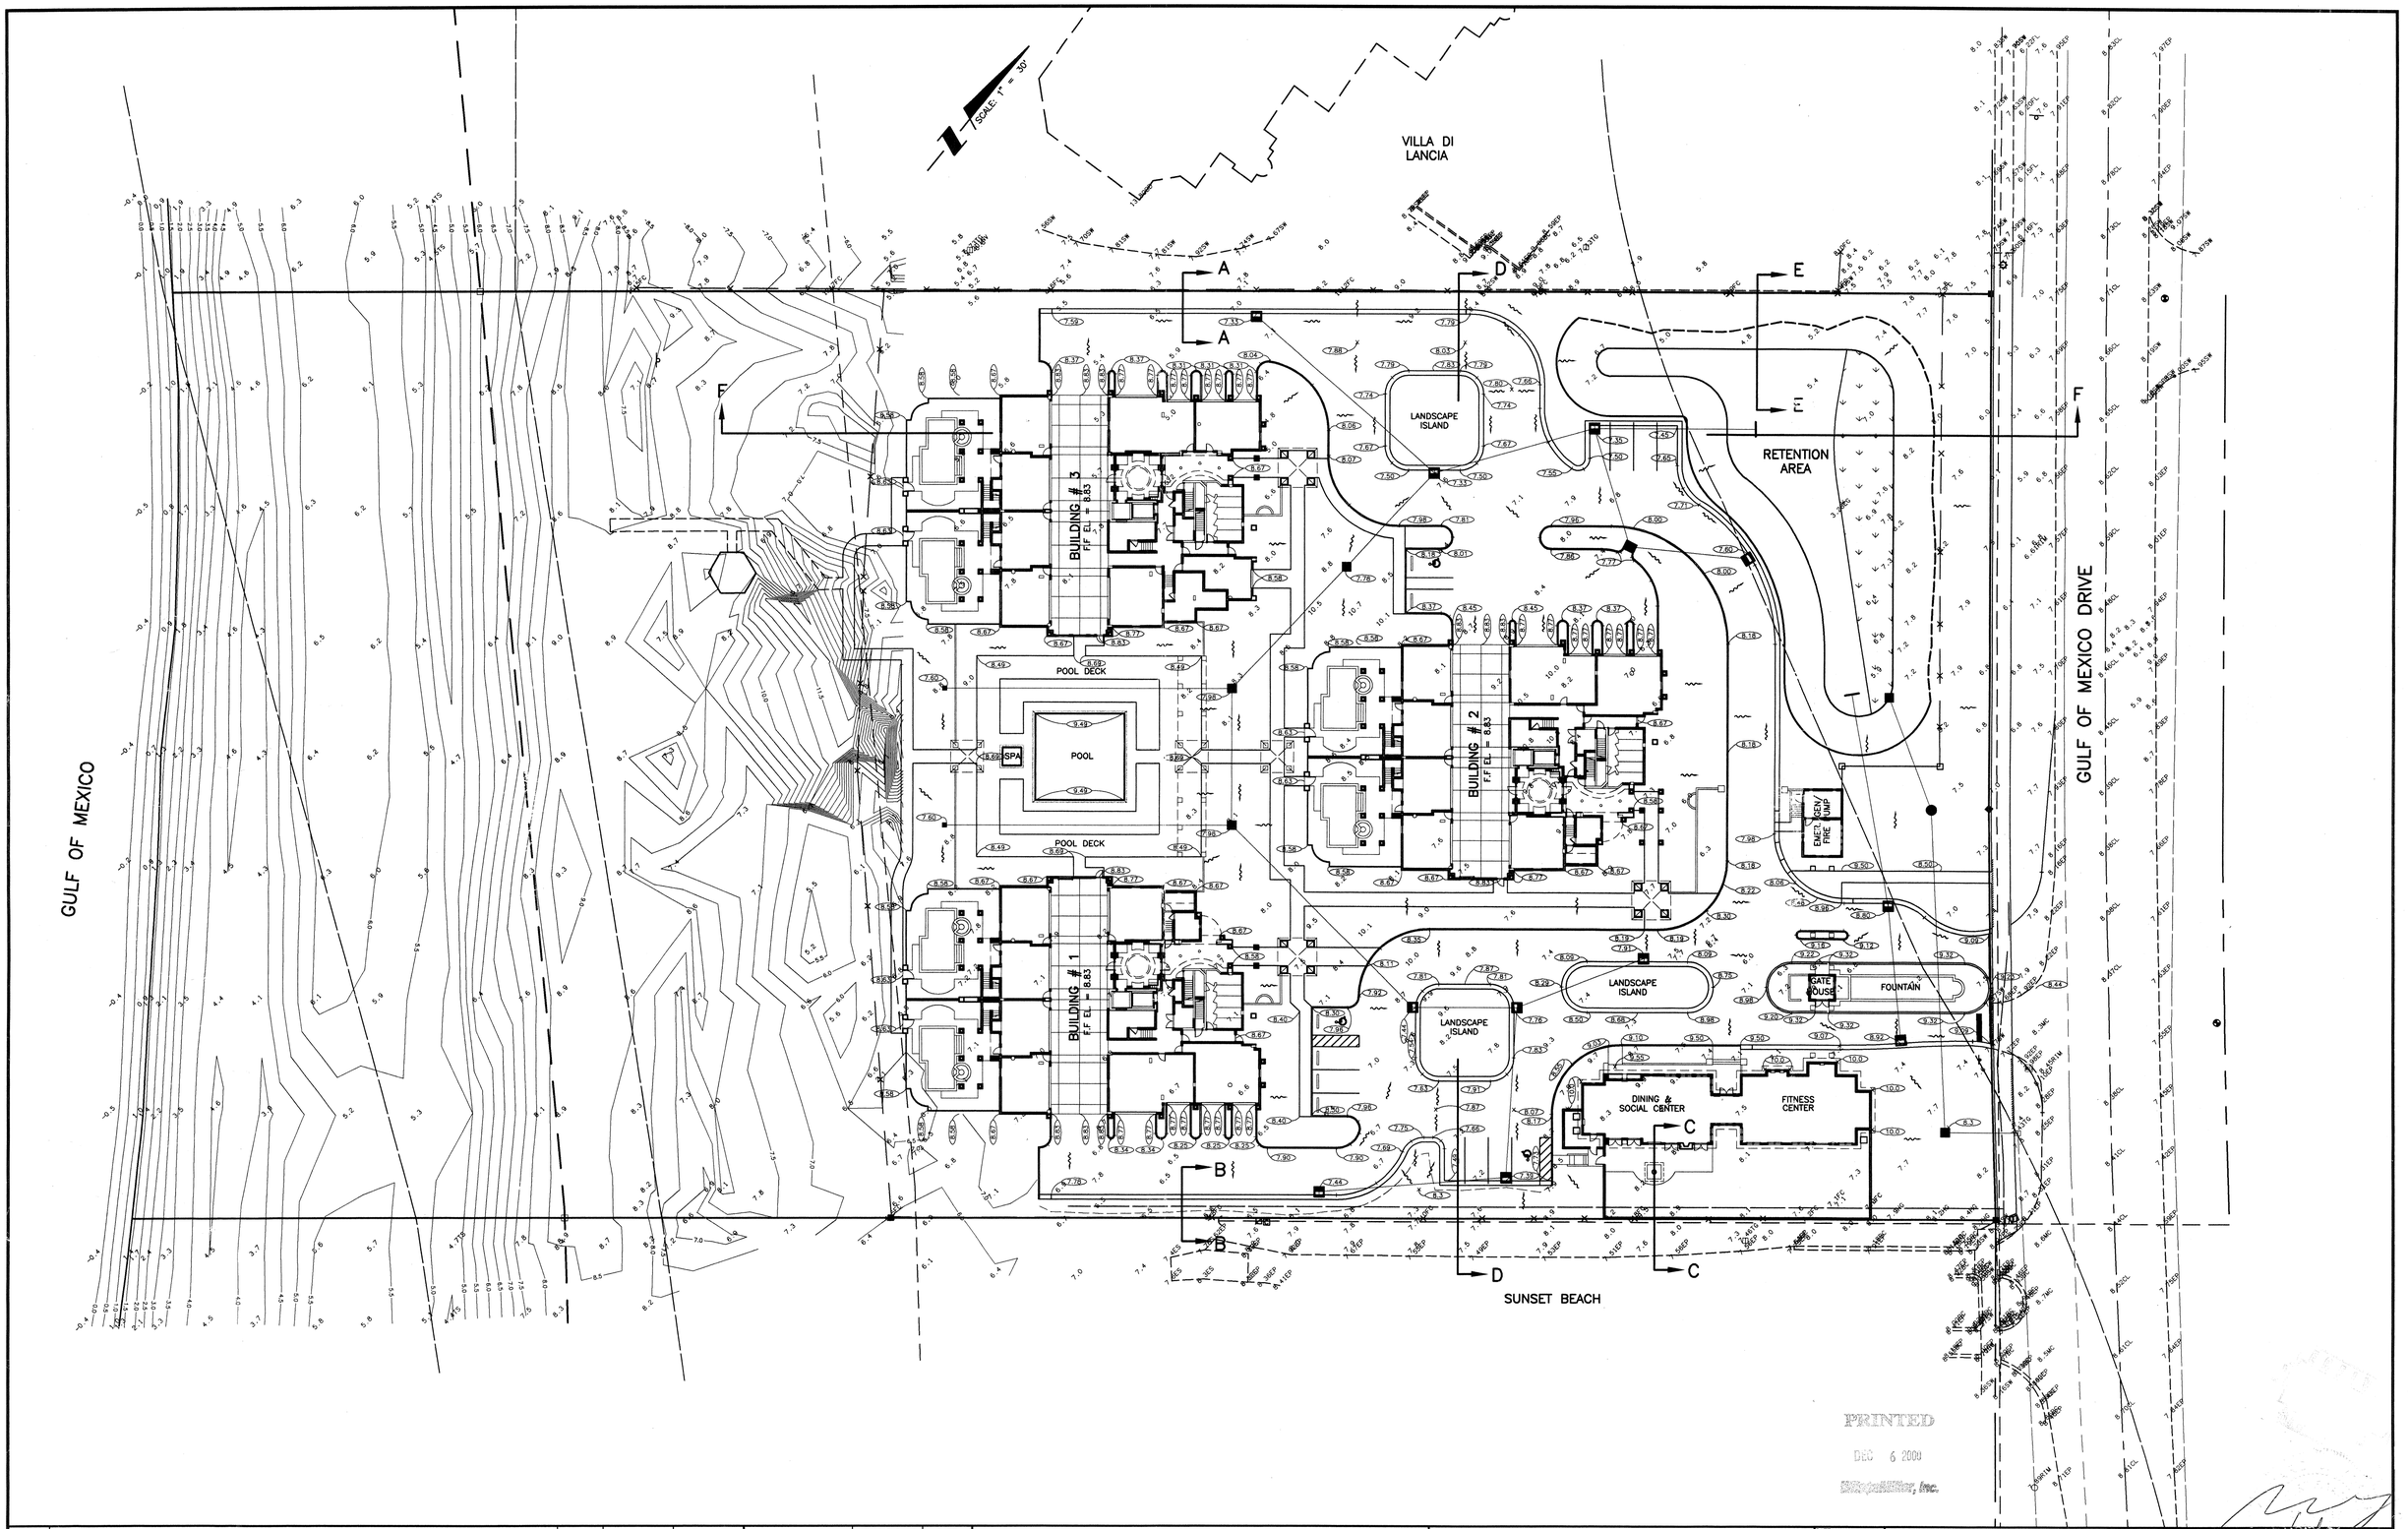

PRINTED
DEC 6 2000
WilsonMiller, Inc.

△REV NO.	REVISION	DATE	DRAWN BY / EMP. NO.	CHECKED BY / EMP. NO.
C	REVISE GRADES WEST OF POOL DECK & SOUTHEAST CORNER OF PROJECT	8/15/00	DKL/1239	
A	REVISE PER TOWN OF LONGBOAT KEY AND F.D.O.T. COMMENTS	6/7/00	DKL/1239	

ACTIVITY	INITIALS/EMP. NO.	DATE
DESIGNED BY:	KAW/1200	4/00
DRAWN BY:	MAK/1292	4/00
CHECKED BY:		
CONTRACT ADMIN. BY:		
W.M. APPROVED BY:		

WilsonMiller
Planners · Engineers · Ecologists · Surveyors · Landscape Architects · Transportation Consultants
WilsonMiller, Inc.
Naples · Fort Myers · Sarasota · Bradenton · Tampa
6900 Professional Parkway East, Suite 100 · Sarasota, Florida 34240-8414 · Phone 941-907-6900 · Fax 941-907-6910 · Web-Site www.wilsonmiller.com

WilsonMiller, Inc. - FL Lic# LC-C000009
WilsonMiller, Inc. - Certificate of Authorization #40

CLIENT: LAURELTON MERRICK CORPORATION

PROJECT: EN PROVENCE

DATE: 4/00
HORIZONTAL SCALE: 1" = 30'
VERTICAL SCALE: –
SEC: 17 TWP: 36S RGE: 17E
CROSS REFERENCE FILE NO.: 331702M1

TITLE: PAVING AND GRADING PLAN

PROJECT NUMBER: 03317-000-000-FLFCP

12/6/2000
MILLARD J. YODER, P.E.
FLORIDA CERTIFICATE NO. 33765

INDEX NUMBER: D-03317-000-000022

SHEET NUMBER: 3 OF 12

Dec 05, 2000 – 16:49:48 U:\R\X\,ENG\,3317\,02\,Rev03\,331702D3.dwg