PLAN	SURVEYED	BY	DATE
NOTE BOOK	PLOTTED		
No.	ALIGNMENT CHECKED		
	RT. OF WAY CHECKED		

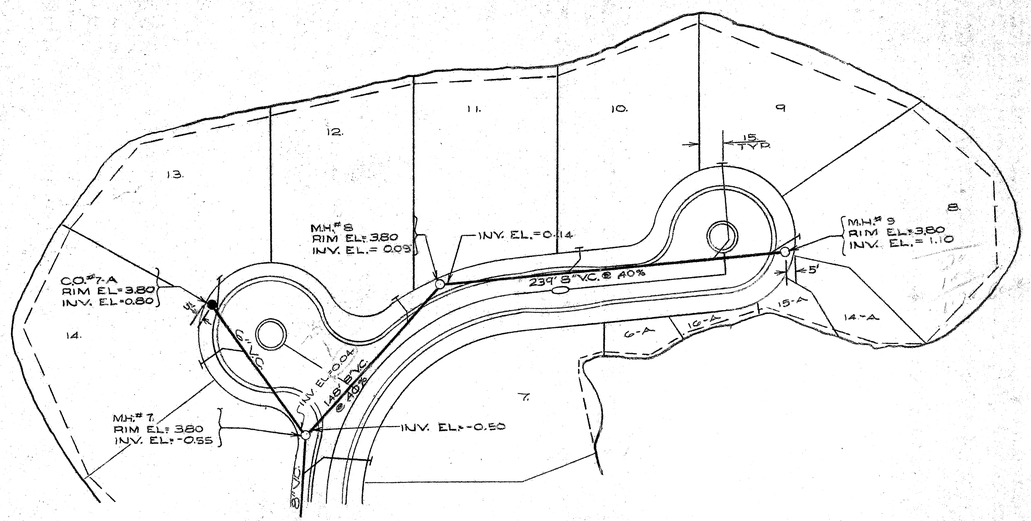

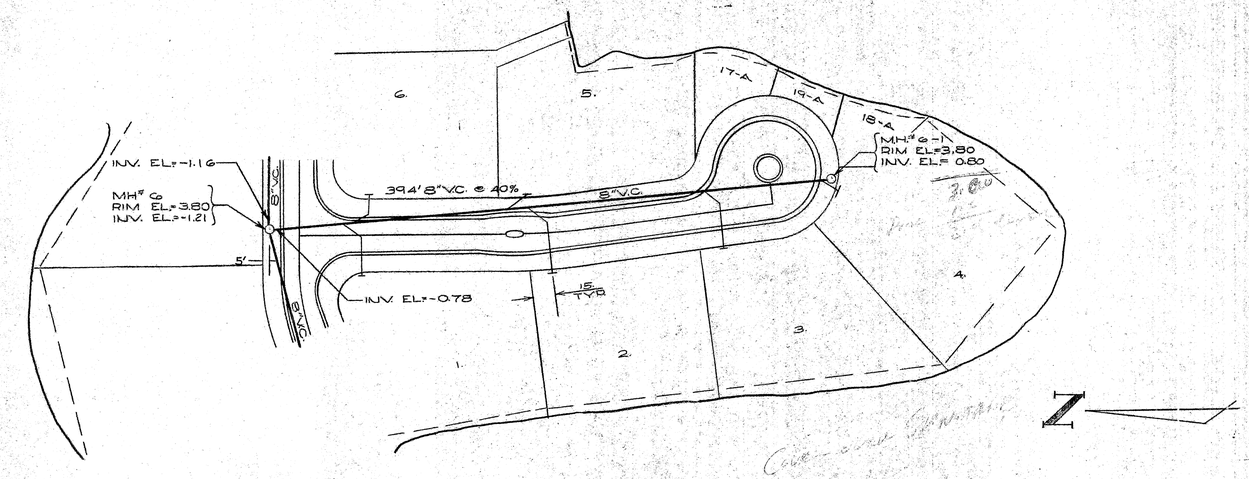

SCALE
HORIZ: 1" = 50'
VERT: 1" = 2'

PROFILE	SURVEYED	BY	DATE
NOTE BOOK	PLOTTED		
	GRADES CHECKED		
	B. & L'S NOTED		
No.	STRUCTURE NOTATIONS CHECKED		

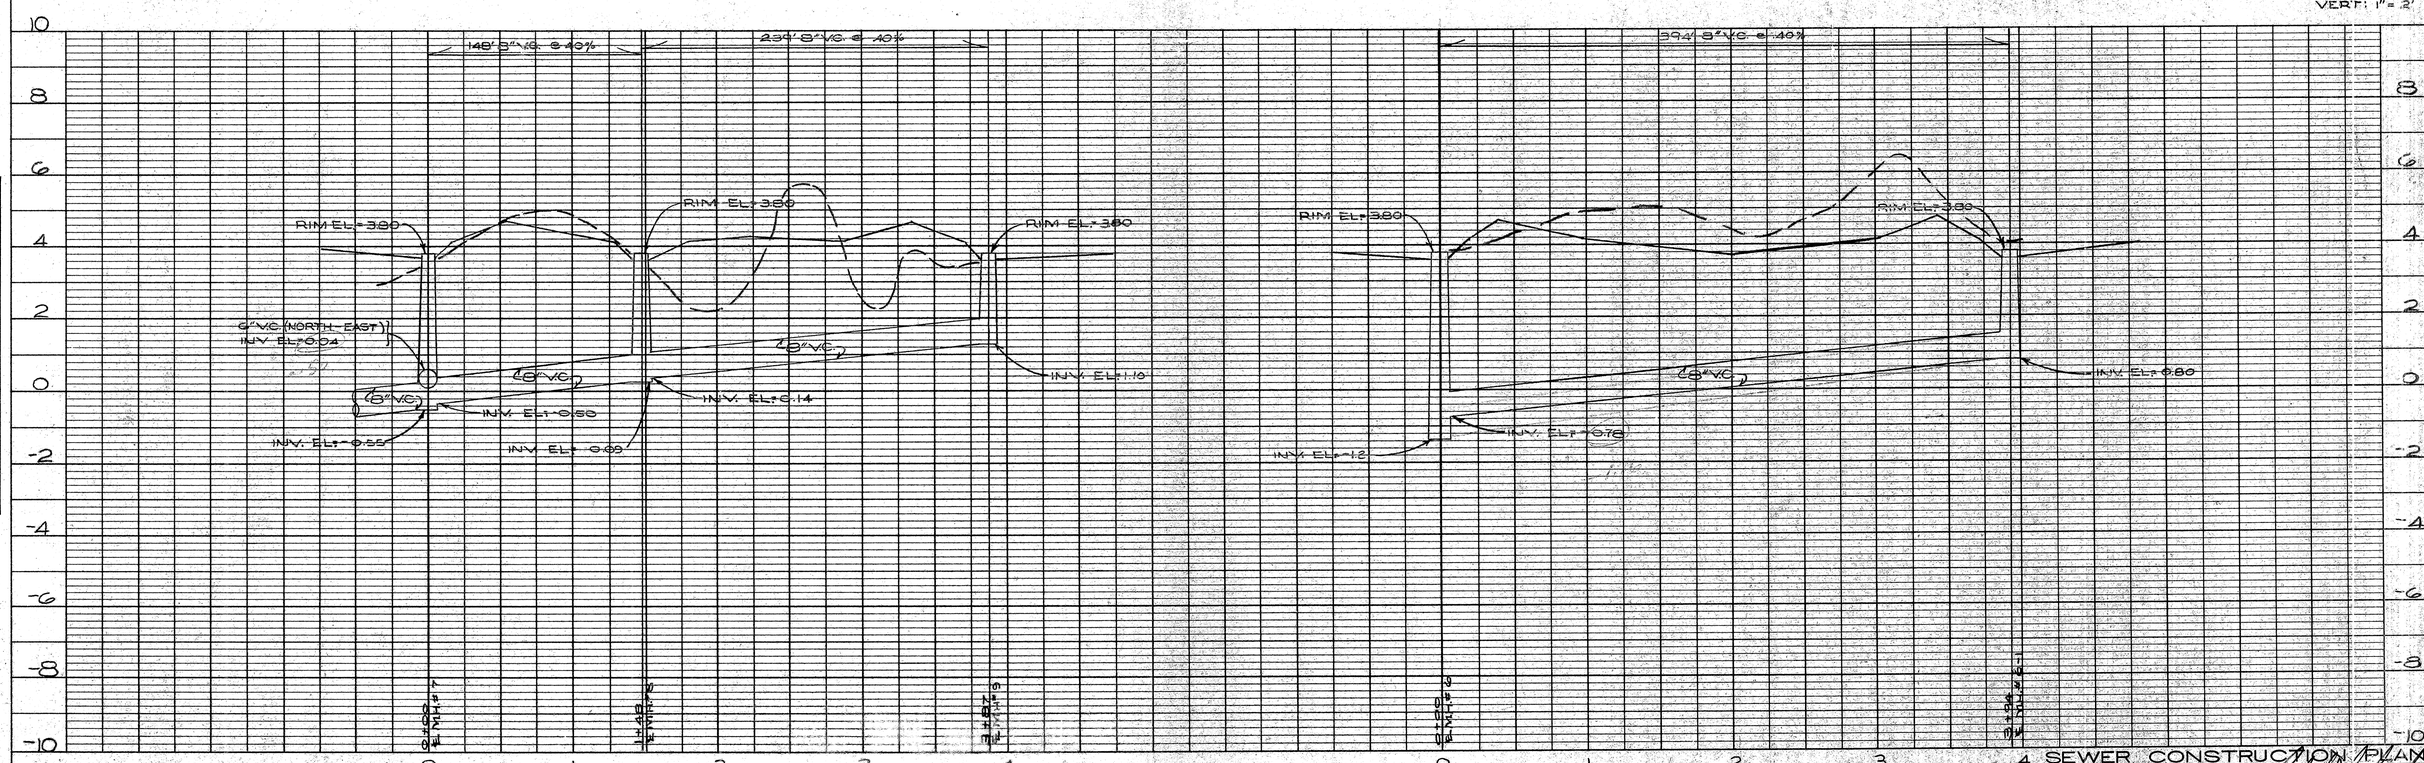

PLATE 1—SINGLE PLAN-PROFILE O. P. R. & R. E. STANDARD
L. L. HIDEWAY COMPANY, INC.
MADE IN U.S.A.

SEWER CONSTRUCTION PLAN
FOR
HIDEAWAY BAY

SHEET 5 OF 4