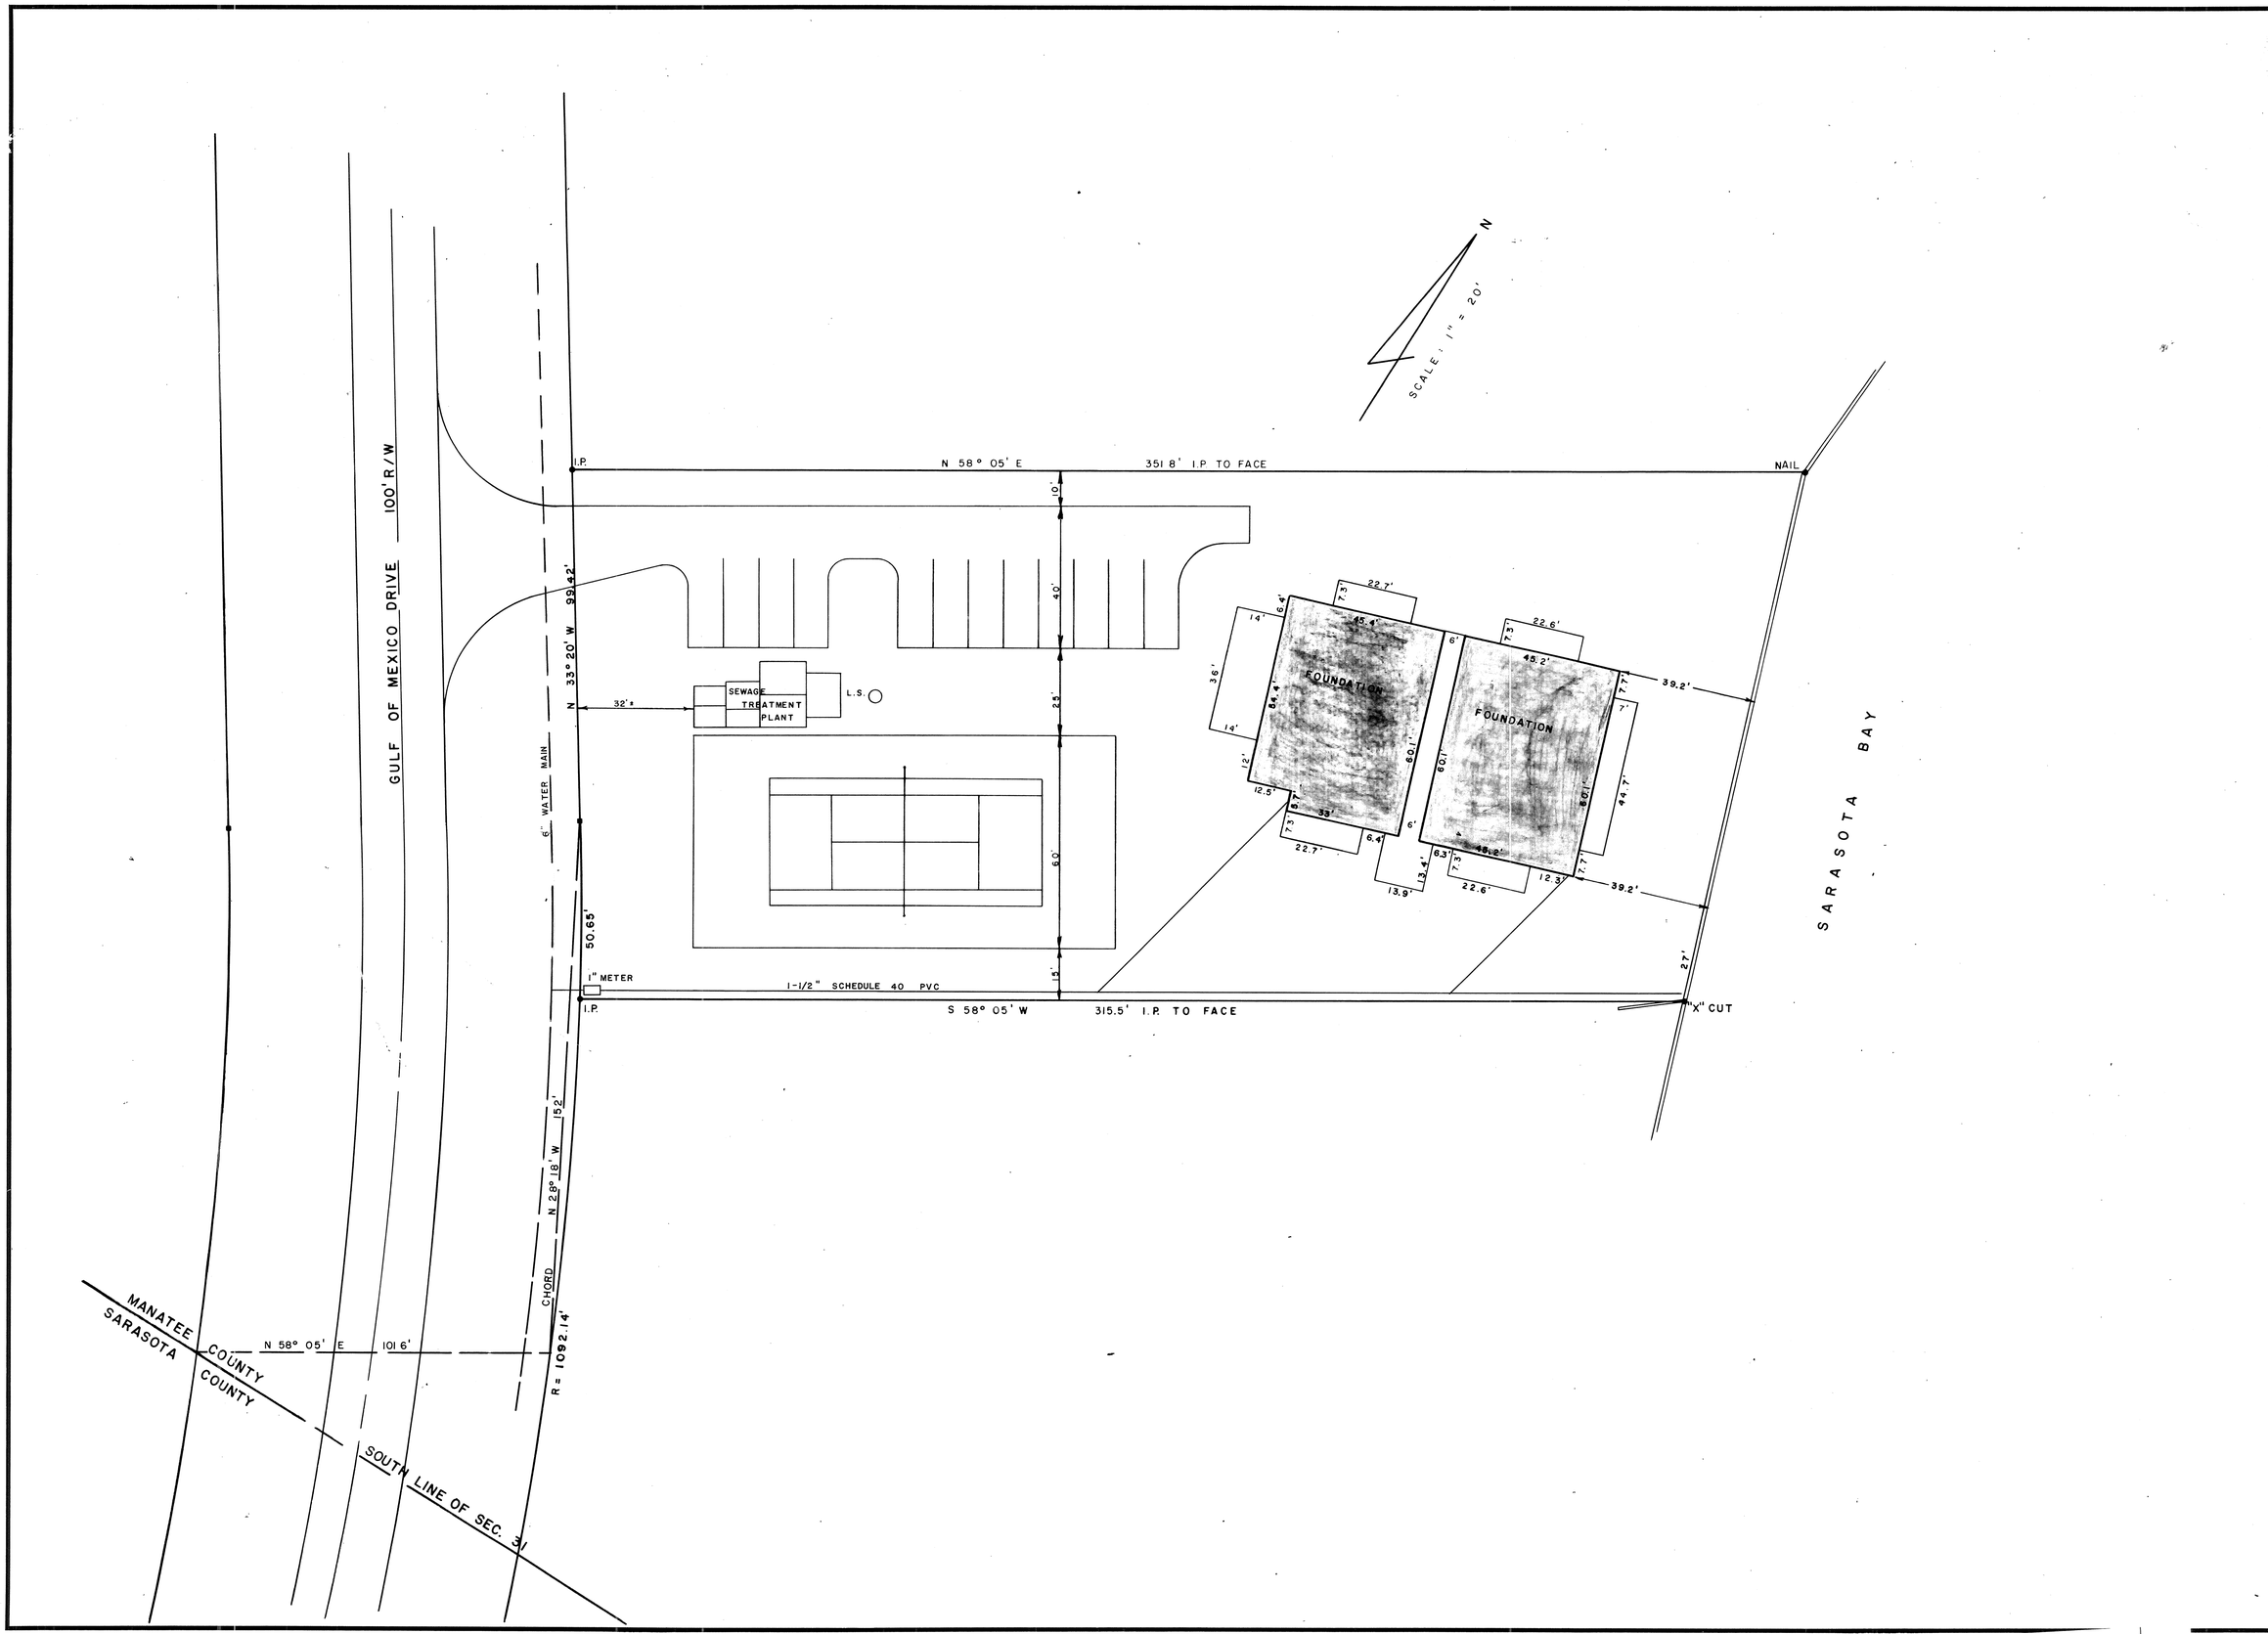

LTR.	DATE	REVISION	BY

SCALE: 1" = 20'
DATE: 9/20/73
DRAWN BY
CHECKED BY
DESIGNED BY
PROJECT NO.
PROJECT ENGINEER

TOWN OF LONGBOAT KEY, FLORIDA

LONGBOAT KEY YACHT & TENNIS CLUB I

WATER

ENGINEER & LOCATION JAMES R. KENNEDY, P.E.; TRIAD TECH., INC., 6111-15TH STREET E., BRADENTON, FLA. 33507, PH. 756-6311

SHEET NUMBER

REVISION

T.L.K. FILE NO.

LONGBOAT KEY YACHT & TENNIS CLUB.MARK I