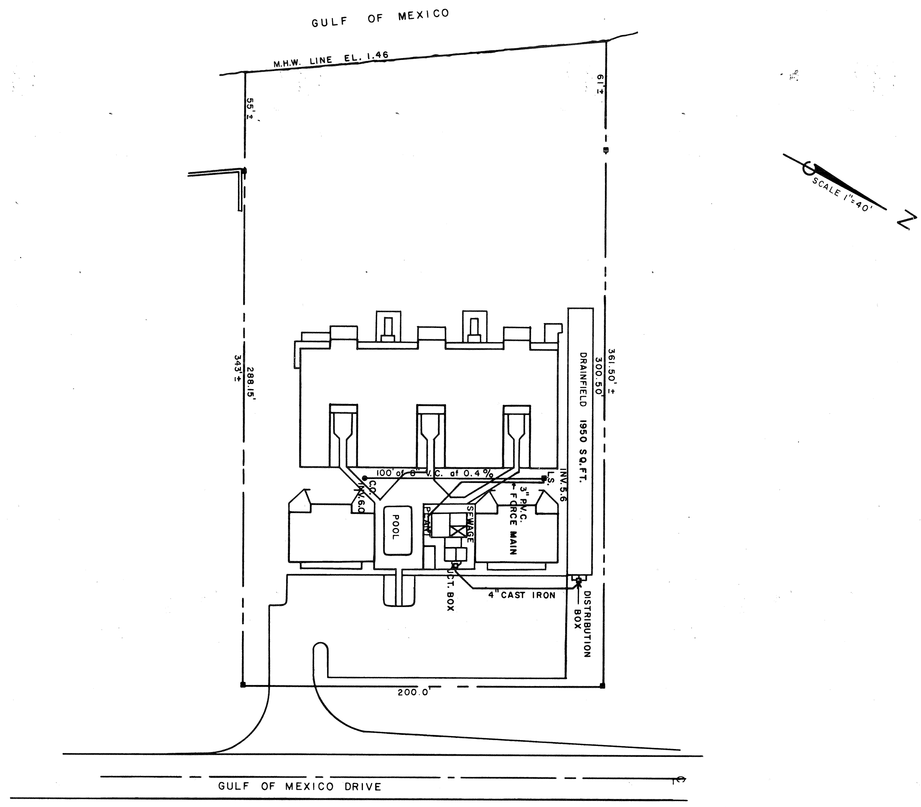

REVISION	SHEET NUMBER 15-A	TOWN OF LONGBOAT KEY, FLORIDA	LTR.	DATE	REVISION	BY	SCALE: 1" = 40'	DATE: 3/25/74	DESIGNED BY	PROJECT ENGINEER
		LA PLAYA CONDOMINIUM					DRAWN BY MMC	CHECKED BY	PROJECT NO.	James R. Kennedy #6500
	ENGINEER & LOCATION	JAMES R. KENNEDY, P.E.; TRIAD TECH., INC.; 6111-15th ST. E.; BRADENTON, FLA. 33507 PH 756-6311								
T.L.K. FILE NO.										

G-1217-869