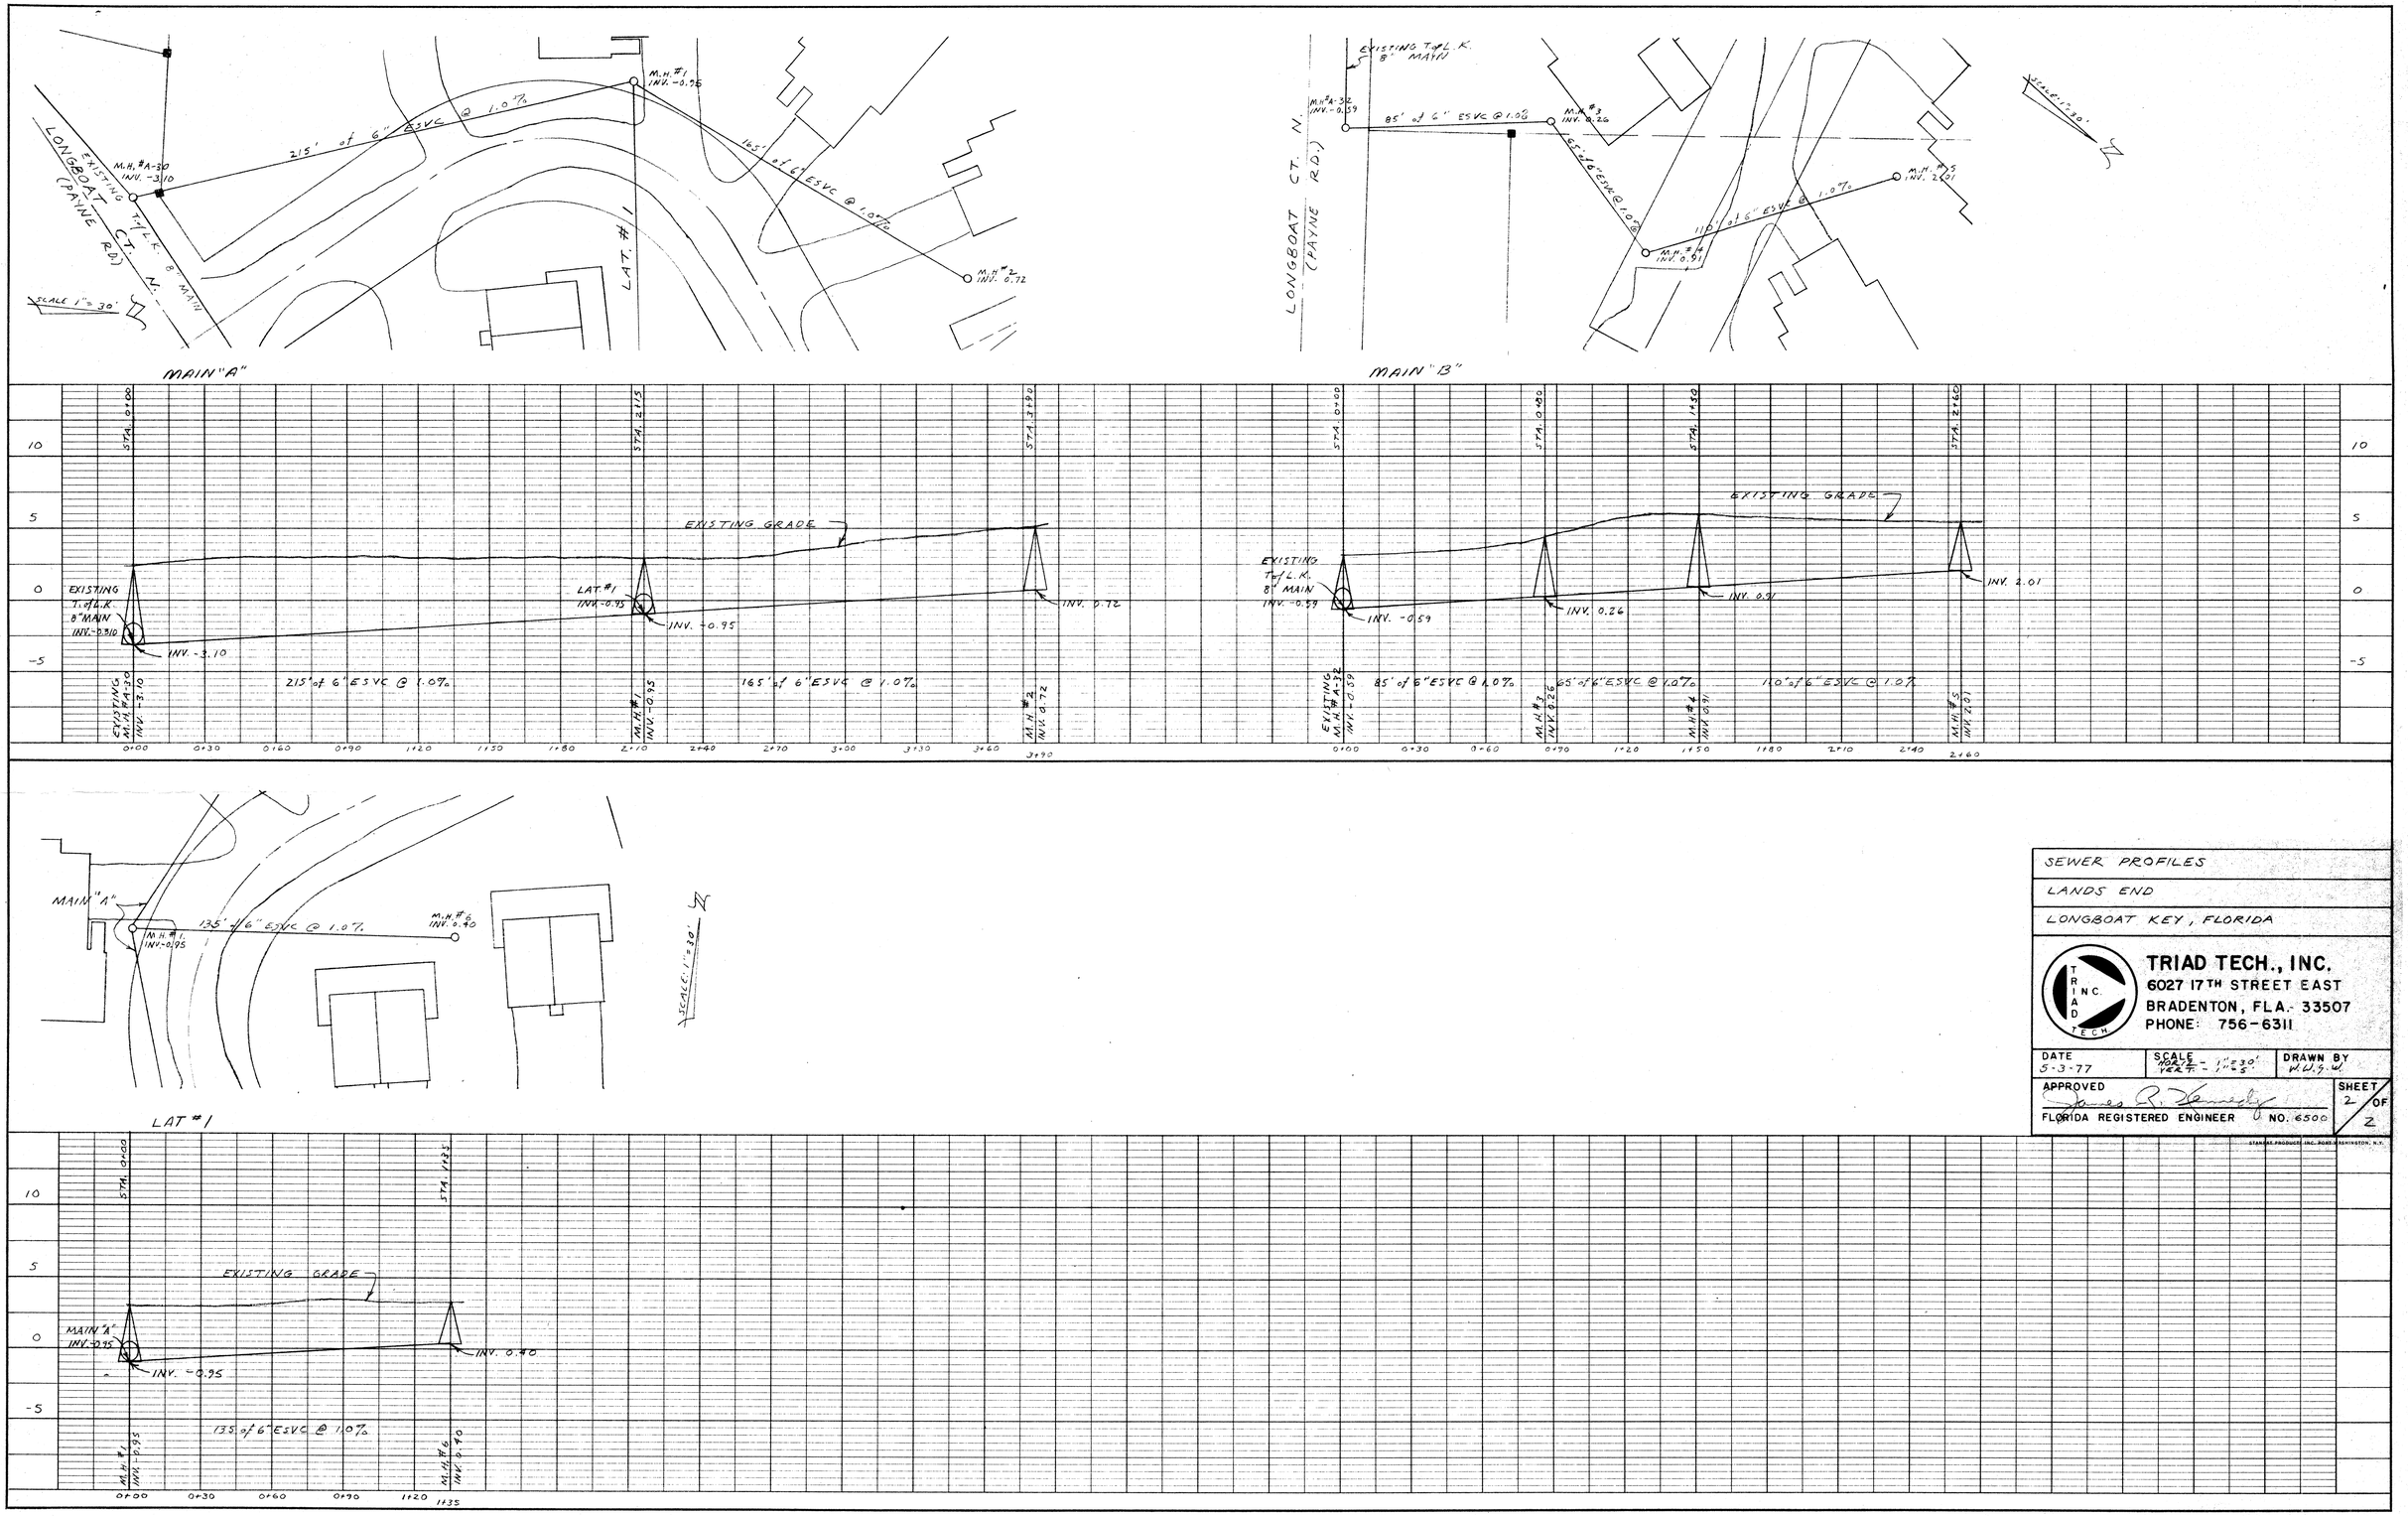

SEWER PROFILES

LANDS END

LONGBOAT KEY, FLORIDA

TRIAD TECH., INC.
6027 17TH STREET EAST
BRADENTON, FLA. 33507
PHONE: 756-6311

DATE	SCALE	DRAWN BY
5-3-77	HOR. 1" = 30' VER. 1" = 5'	W.L.S. W.

APPROVED James R. Kennedy
FLORIDA REGISTERED ENGINEER NO. 6500

SHEET 2 OF 2

PLAN NOTE BOOK No. — SURVEYED, PLOTTED, CULVERTS CHECKED, R/W CHECKED — BY — DATE

PROFILE NOTE BOOK No. — SURVEYED, PLOTTED, CULVERTS CHECKED, B. M.'s NOTED, STRUCTURE NOTATIONS CHECKED — BY — DATE

STANDARD PRODUCTS INC., ROSELLE, NEWYORK, N.Y.