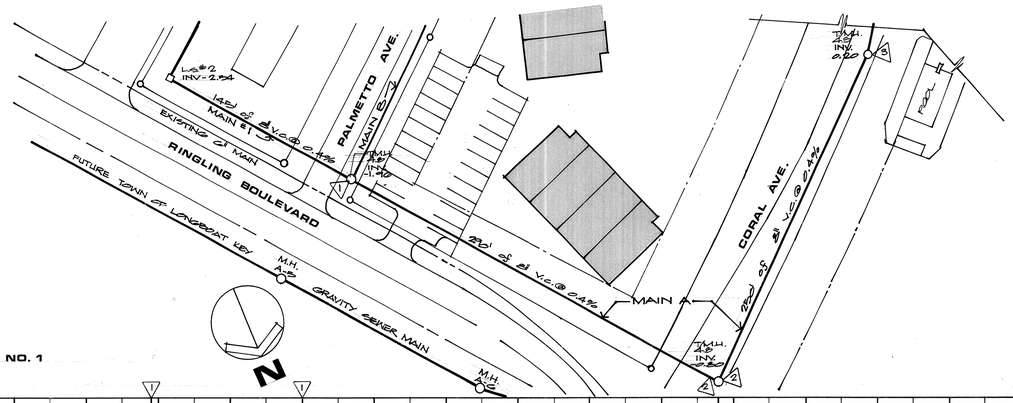

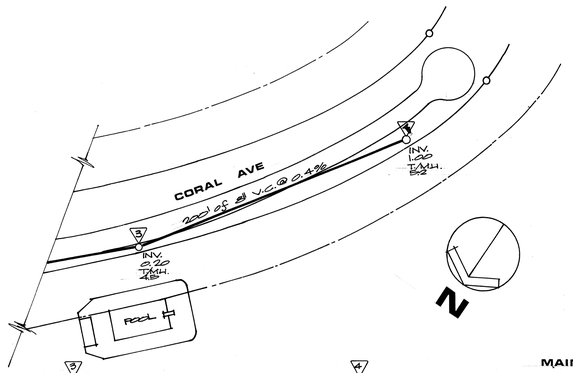

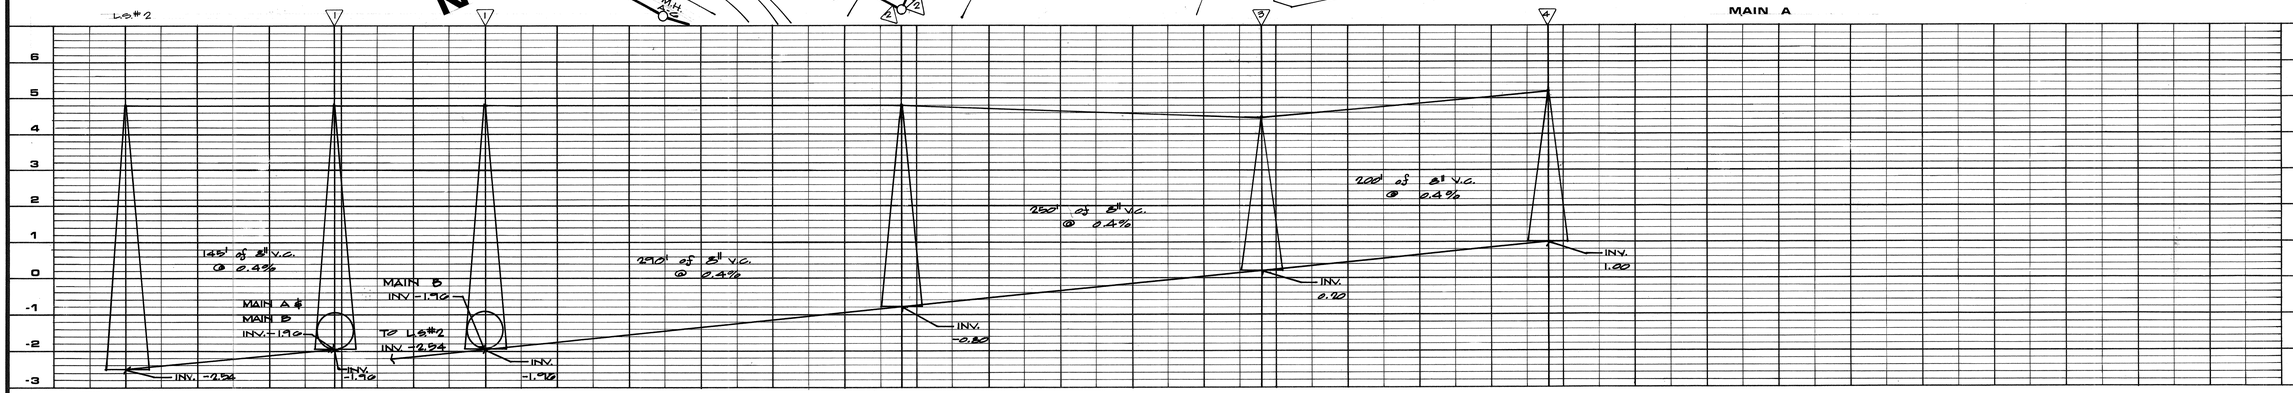

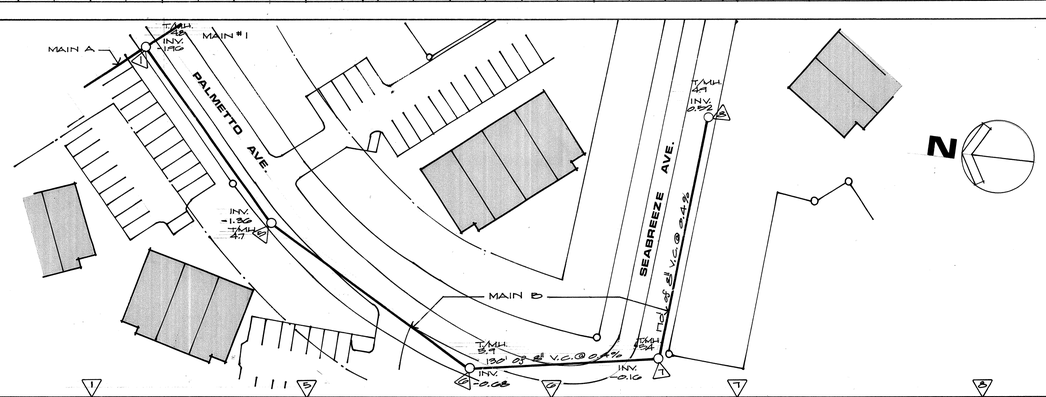

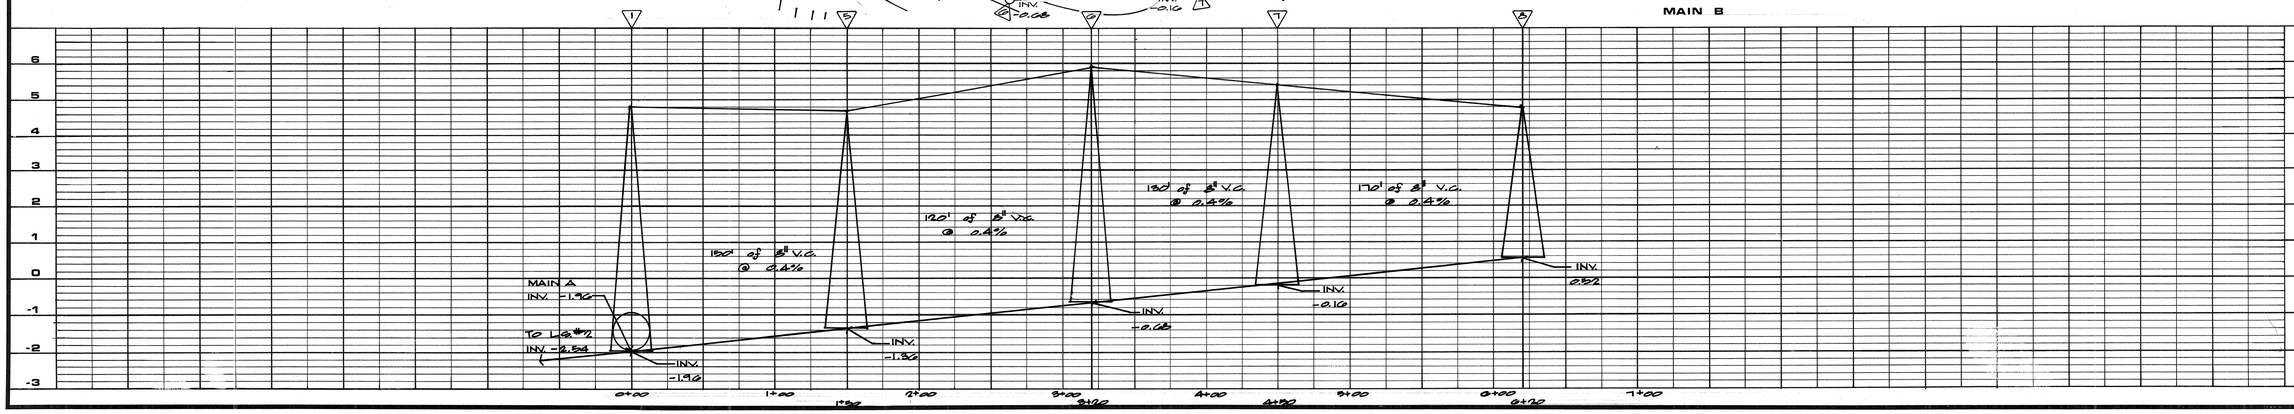

PROJECT ENGINEER
#16500

DESIGNED BY D.A.H.
PROJECT NO. 53-A1B

DATE: 9-18-74
CHECKED BY G.A.H.

SCALE: 1"=50'
DRAWN BY: MMC

BY	REVISION	DATE	LTR.

TOWN OF LONGBOAT KEY, FLORIDA

LONGBEACH VILLAGE NORTH

GULF OF MEXICO DRIVE
LONGBOAT KEY, FLORIDA

ENGINEER & LOCATION JAMES R. KENNEDY TRIAD TECH., INC. 6111 - 15th STREET EAST BRADENTON, FLORIDA 33507

SHEET NUMBER 2

REVISION

T.L.K. FILE NO.