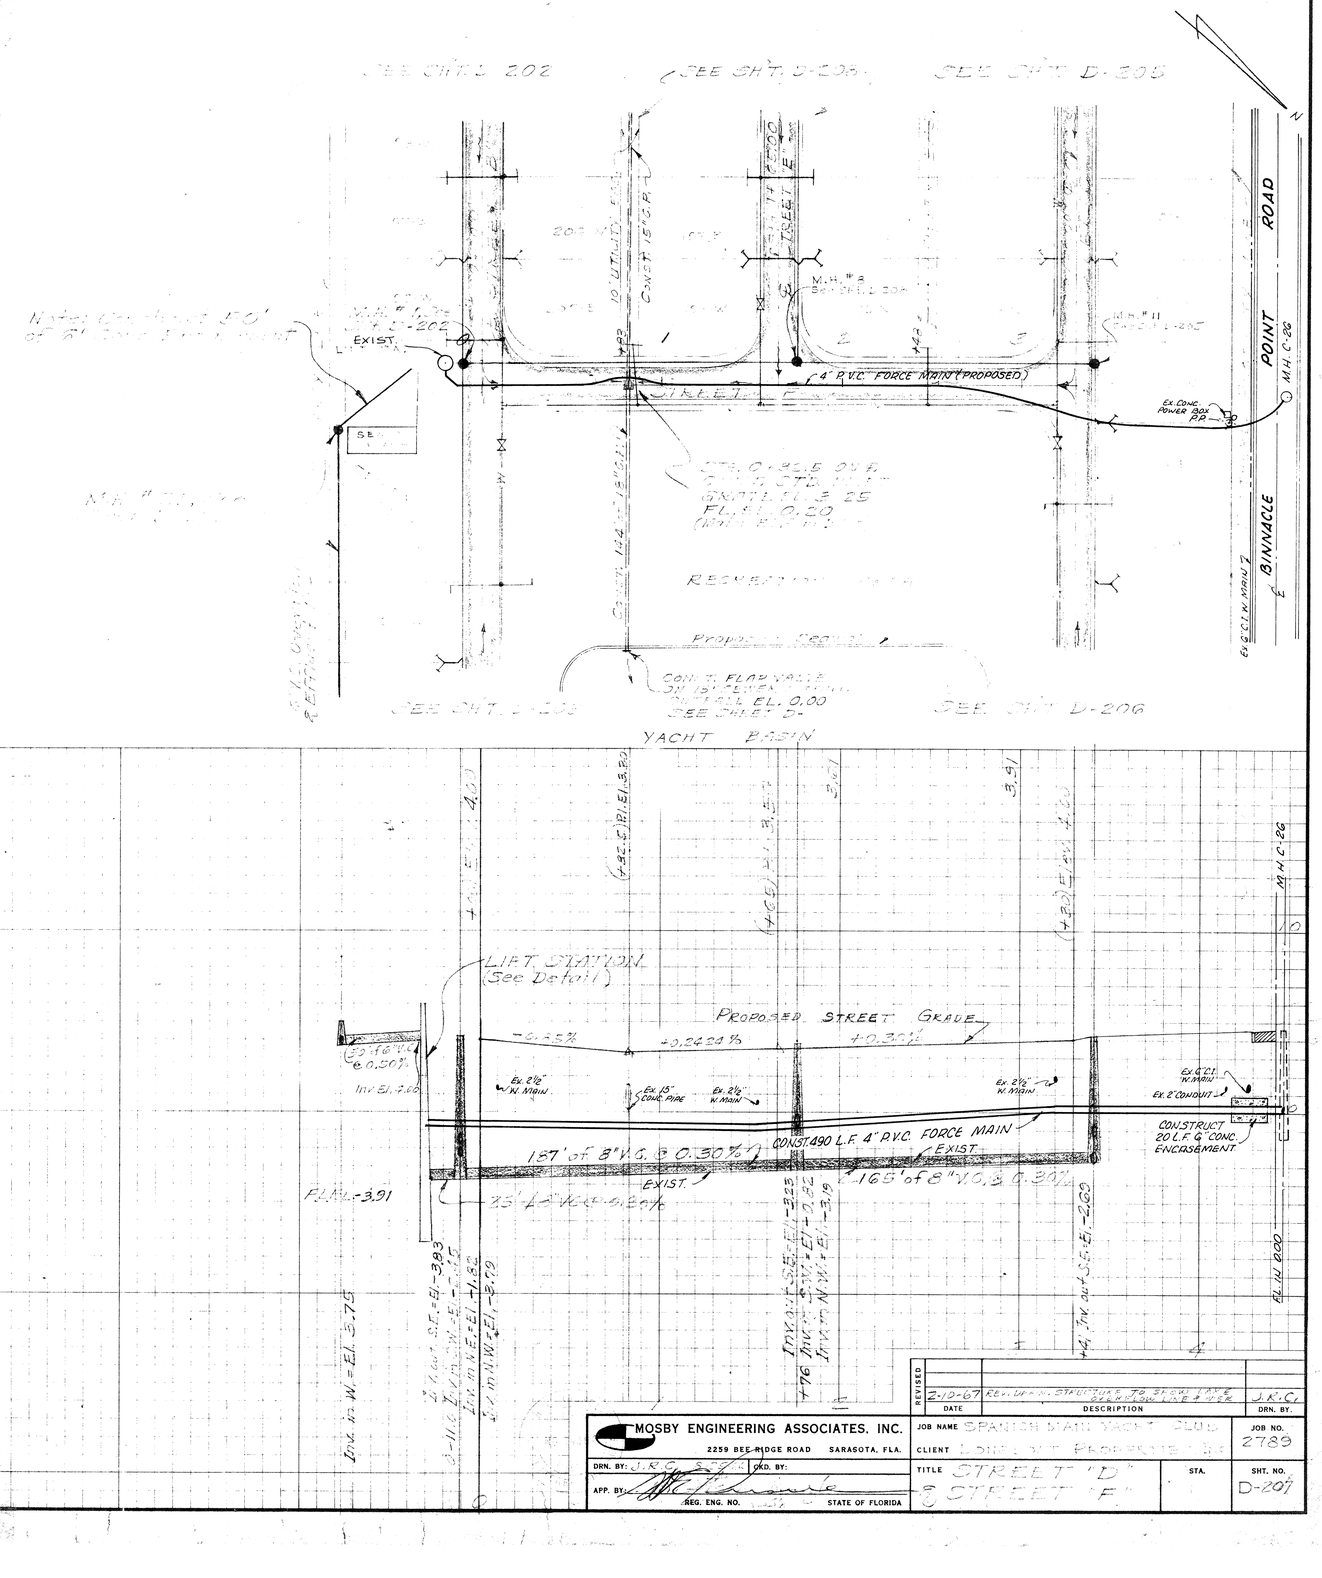


| REVISED | | |
|---|---|---|
| 2-10-67 | REVISED STRUCTURE TO SHOW LIFT STATION & FLOW LINE & WORK | J.K.C. |
| DATE | DESCRIPTION | DRN. BY. |

**MOSBY ENGINEERING ASSOCIATES, INC.**
2259 BEE RIDGE ROAD SARASOTA, FLA.

DRN. BY: J.K.C. CKD. BY:
APP. BY: REG. ENG. NO. STATE OF FLORIDA

JOB NAME SPANISH MAIN YACHT CLUB
CLIENT LINDSEY PROPERTIES INC.
TITLE STREET 'D' & STREET 'F'
STA.
JOB NO. 2789
SHT. NO. D-207

C. B. CO., NO. 387 41997