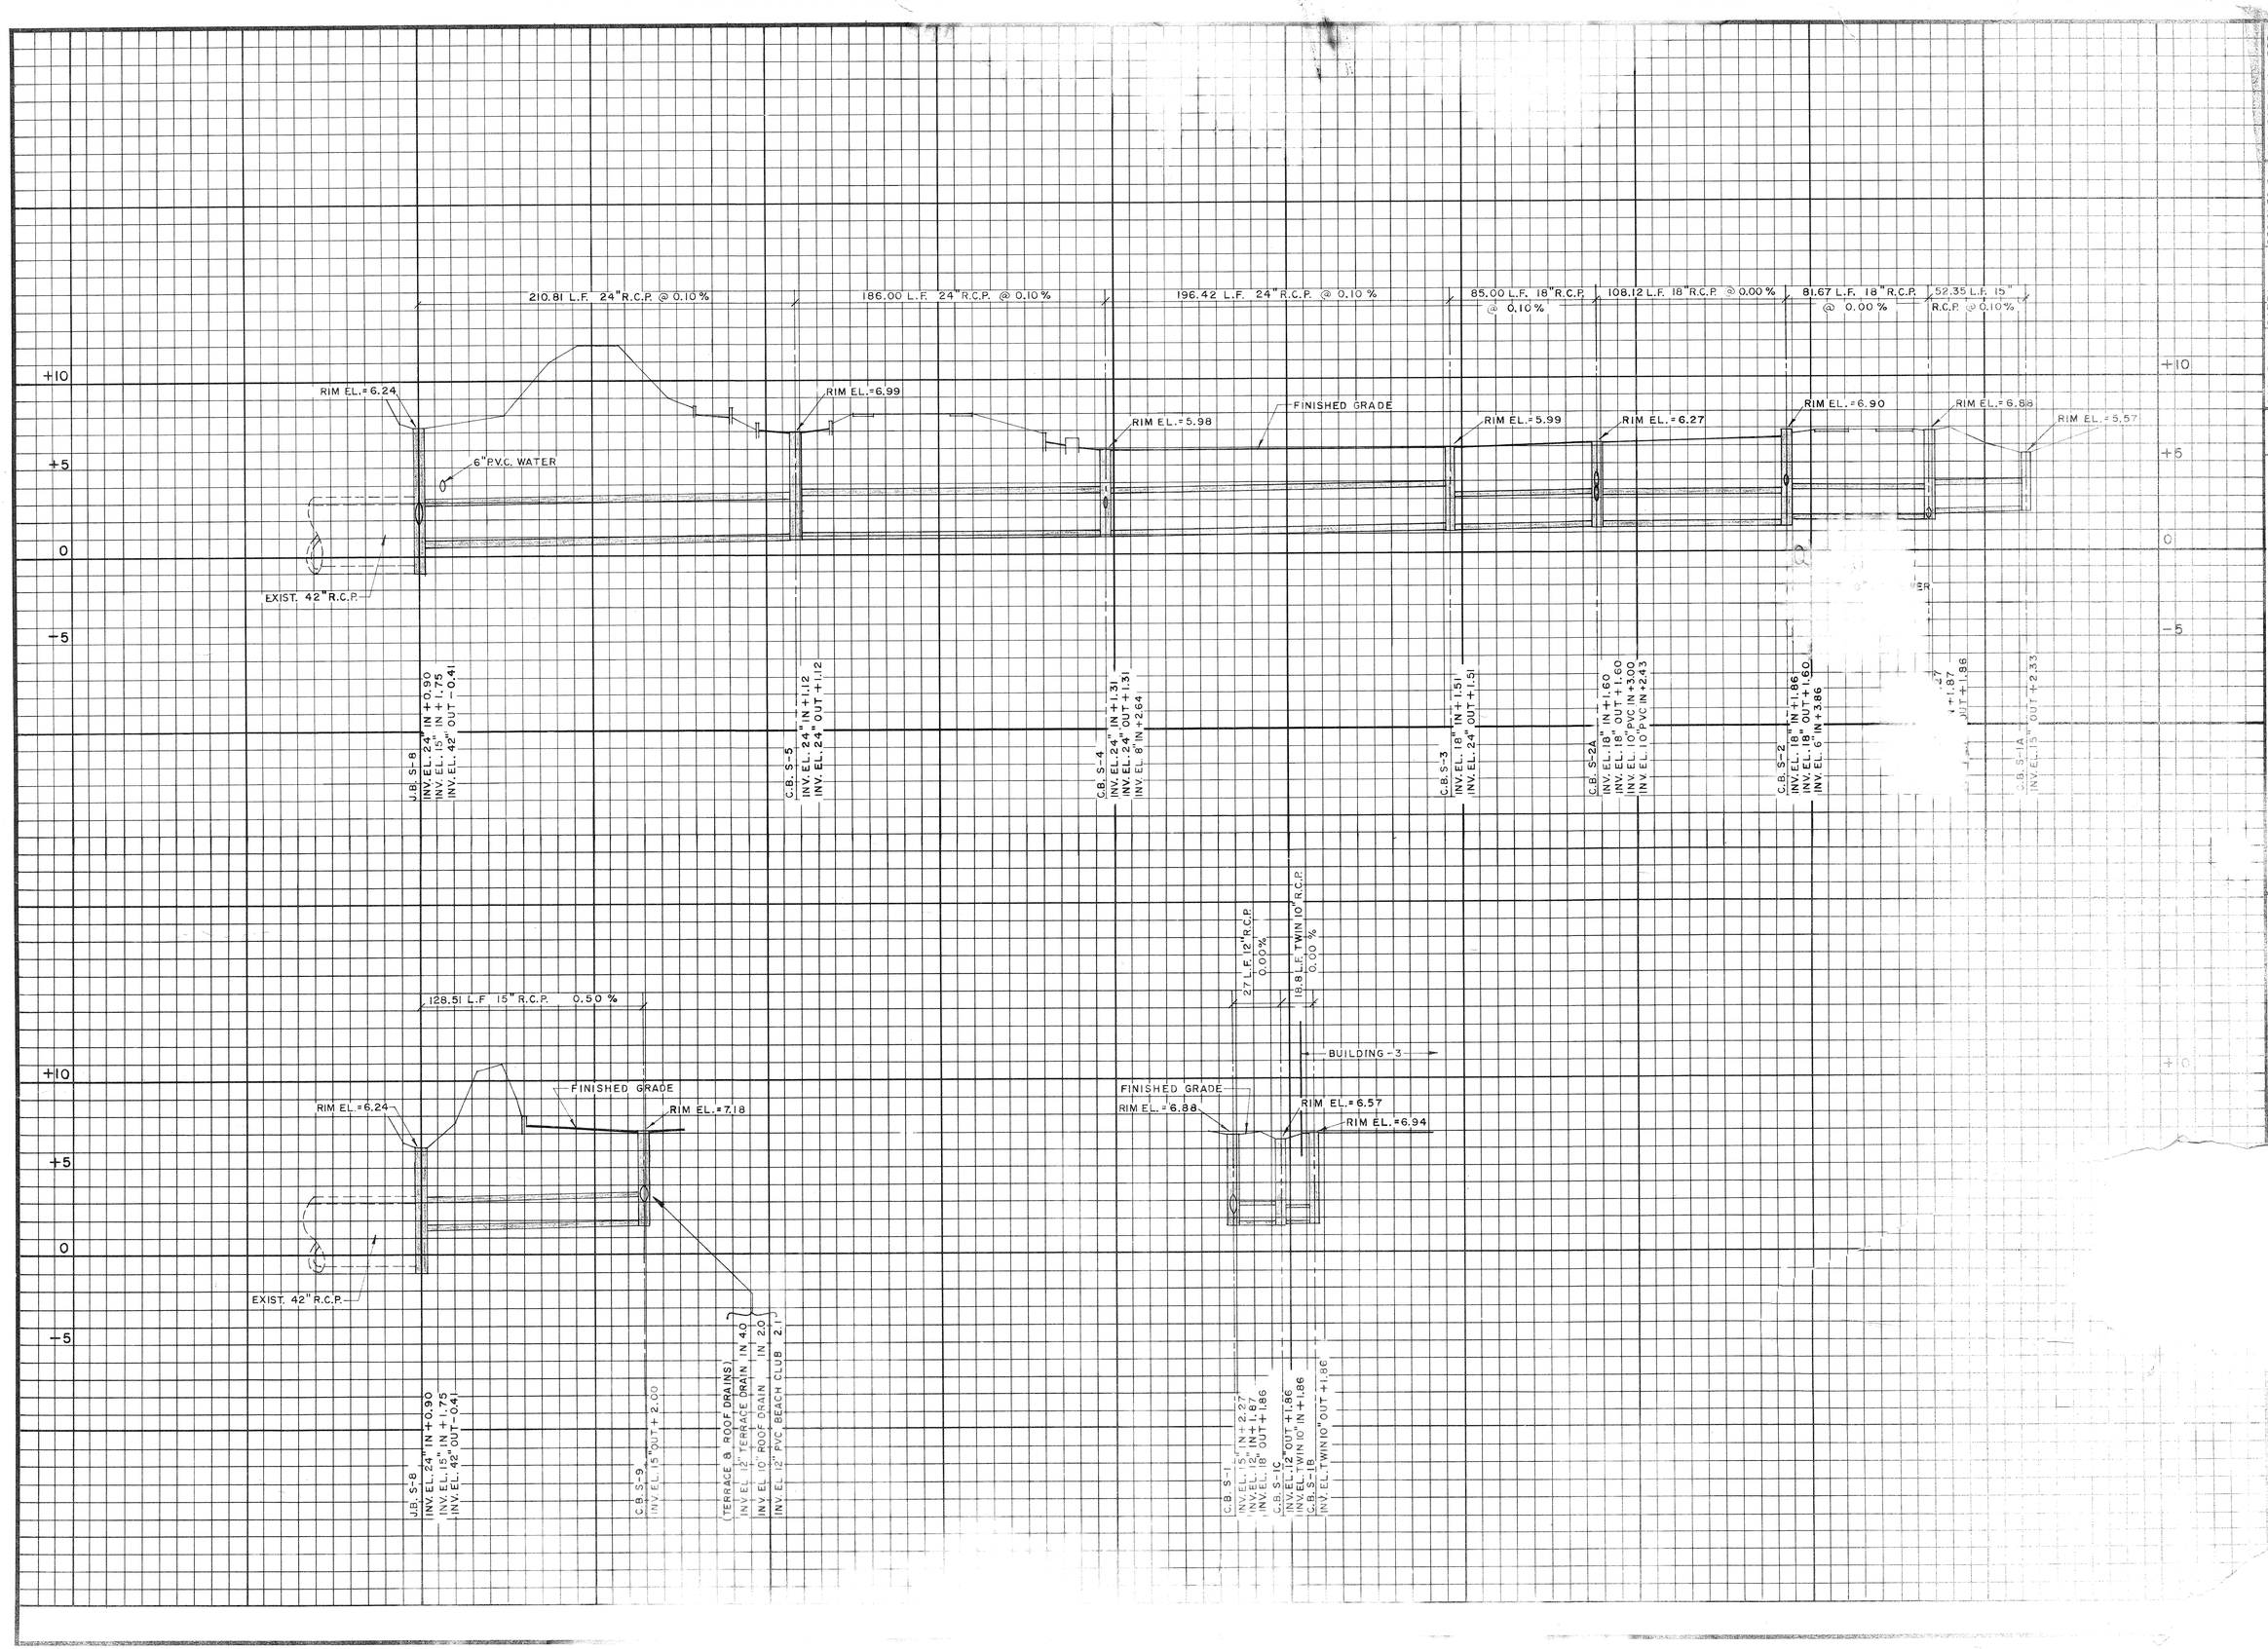

LTR.	DATE	REVISION	BY

DATE: DESIGNED BY: PROJECT ENGINEER

SCALE: HORZ. 1"=40' VERT. 1"=4' DRAWN BY N.A.L. CHECKED BY: PROJECT NO.

SURVEYORS 4509 BEE RIDGE ROAD SARASOTA, FLORIDA

Y, FLORIDA