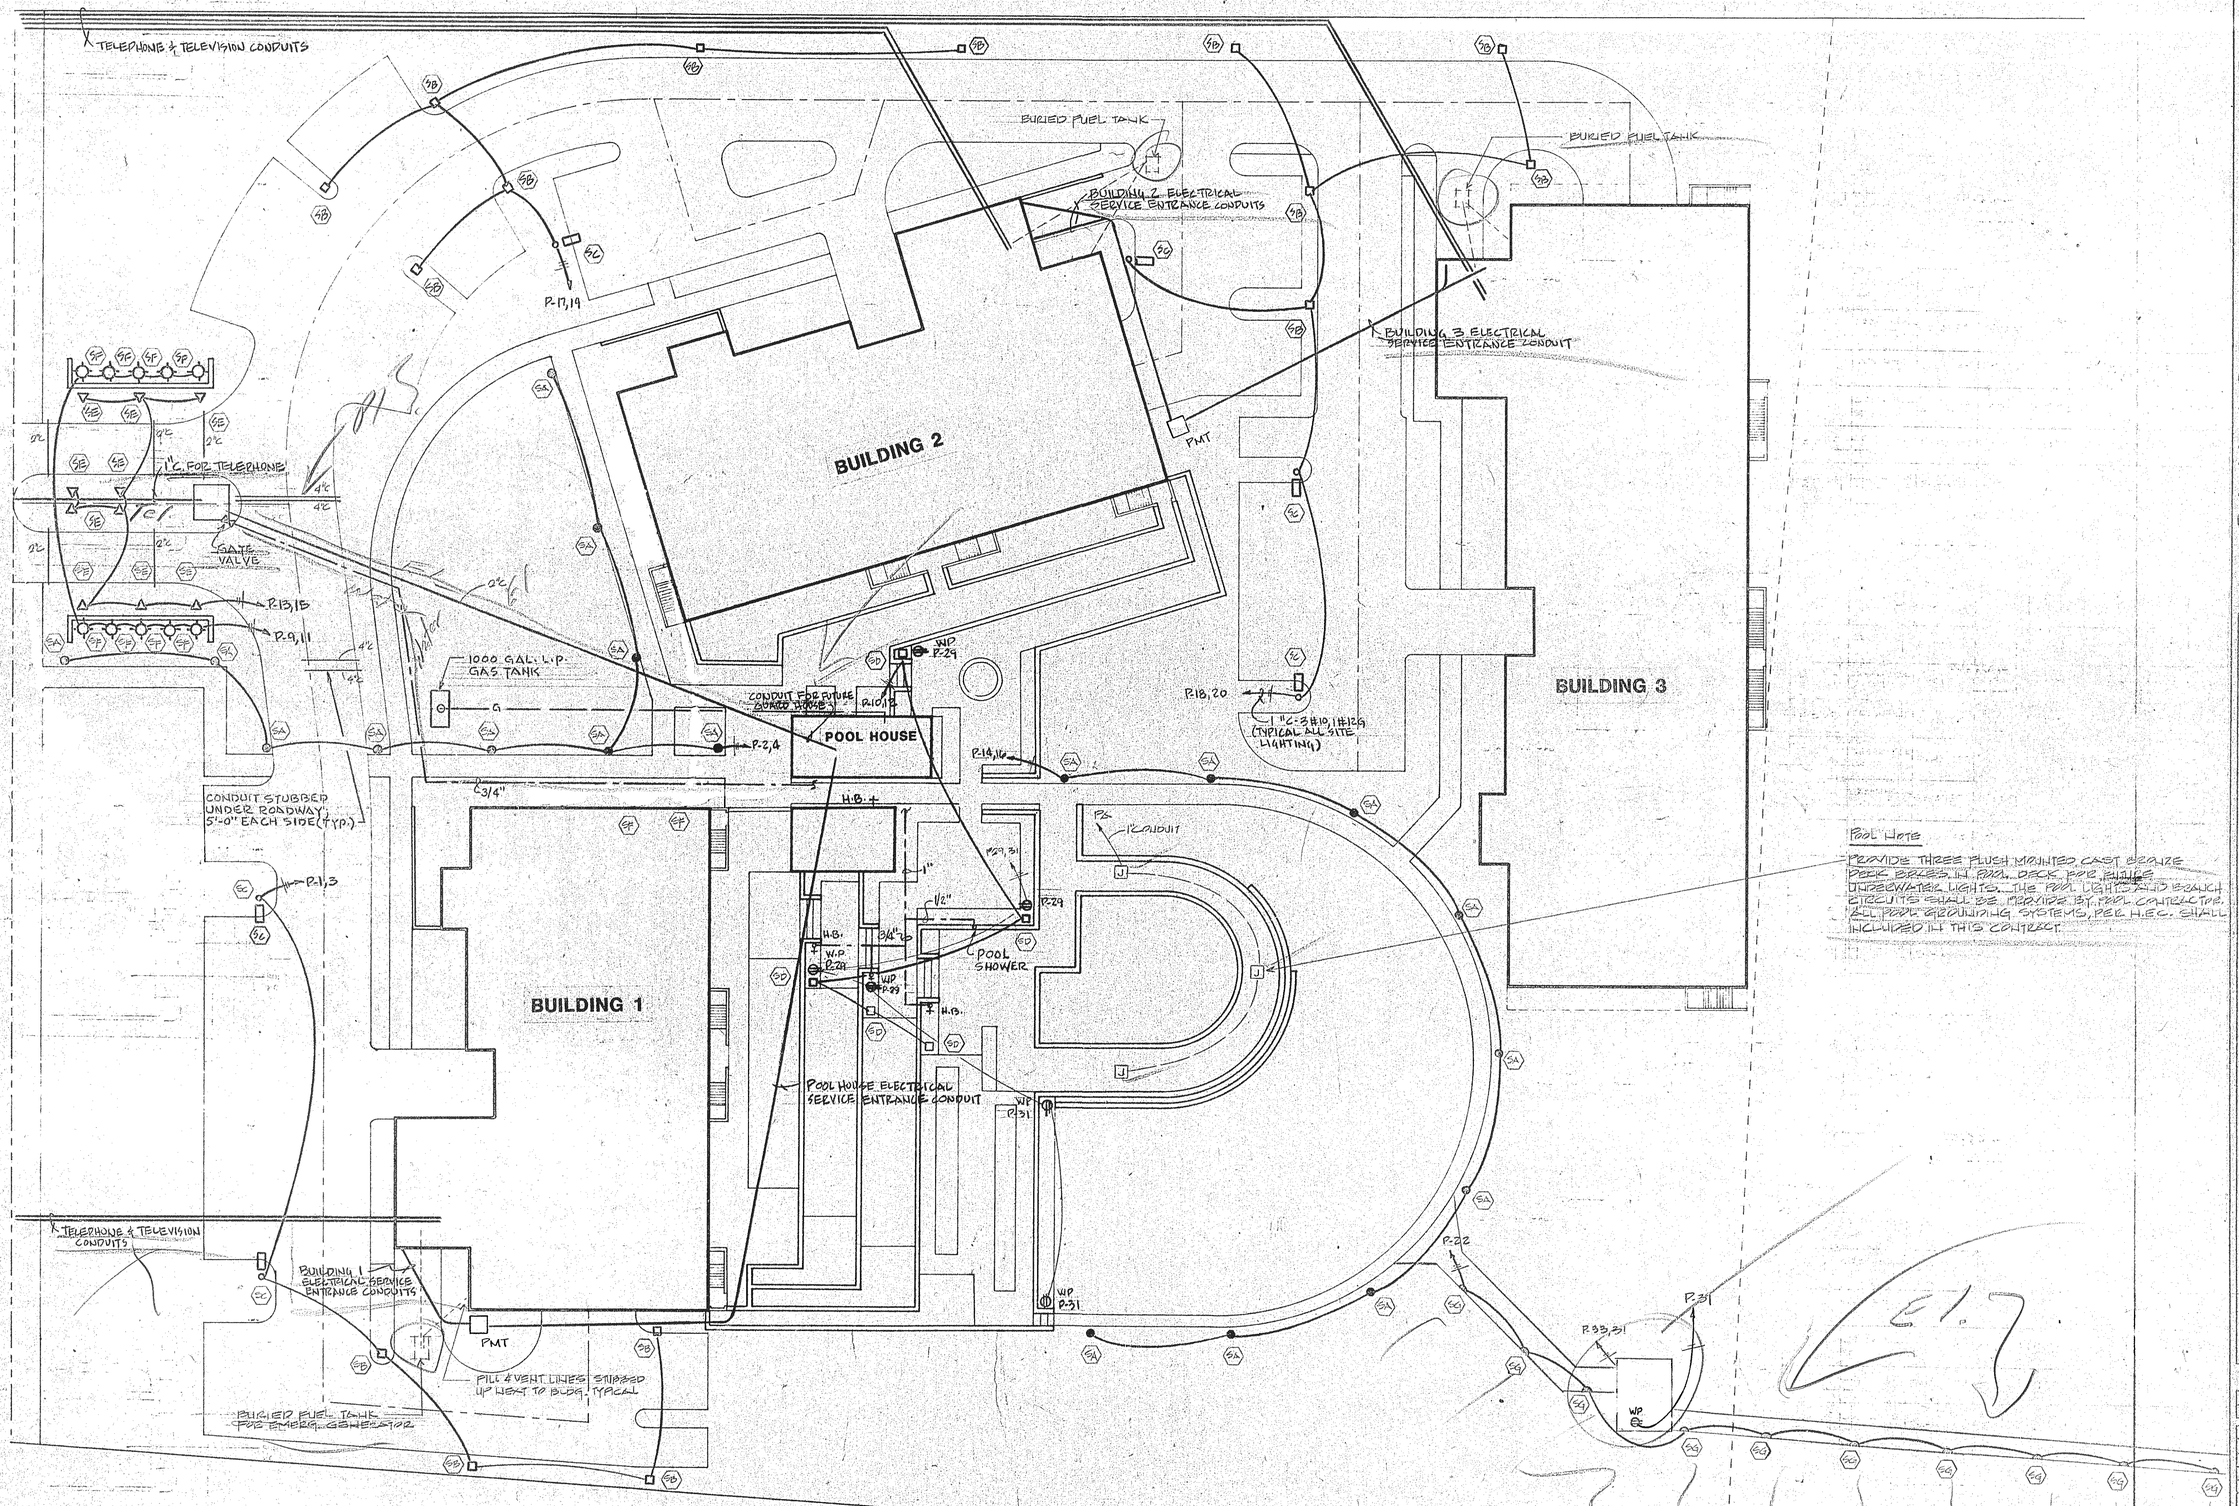

Pool Note

PROVIDE THREE FLUSH MOUNTED CAST BRONZE DECK BOXES IN POOL DECK FOR FUTURE UNDERWATER LIGHTS. THE POOL LIGHTS AND BRANCH CIRCUITS SHALL BE PROVIDED BY POOL CONTRACTOR. ALL POOL GROUNDING SYSTEMS, PER N.E.C. SHALL INCLUDED IN THIS CONTRACT.

MECHANICAL / ELECTRICAL SITE PLAN

scale: 1":20'-0"

SUNSET BEACH OF LONGBOAT KEY

ARVIDA CORPORATION · EDWARD J SEIBERT AIA ARCHITECT & PLANNER PA · THE SWA GROUP
BRABHAM, KUHNS DEBAY CONSULTING ENGINEERS · OLSEN, WHITE & ASSOCIATES STRUCTURAL ENGINEERS · BENNETT & BISHOP INC CONSULTING ENGINEERS & SURVEYORS

ISSUED 4-1-85

REVISED

SHEET ME-1 OF