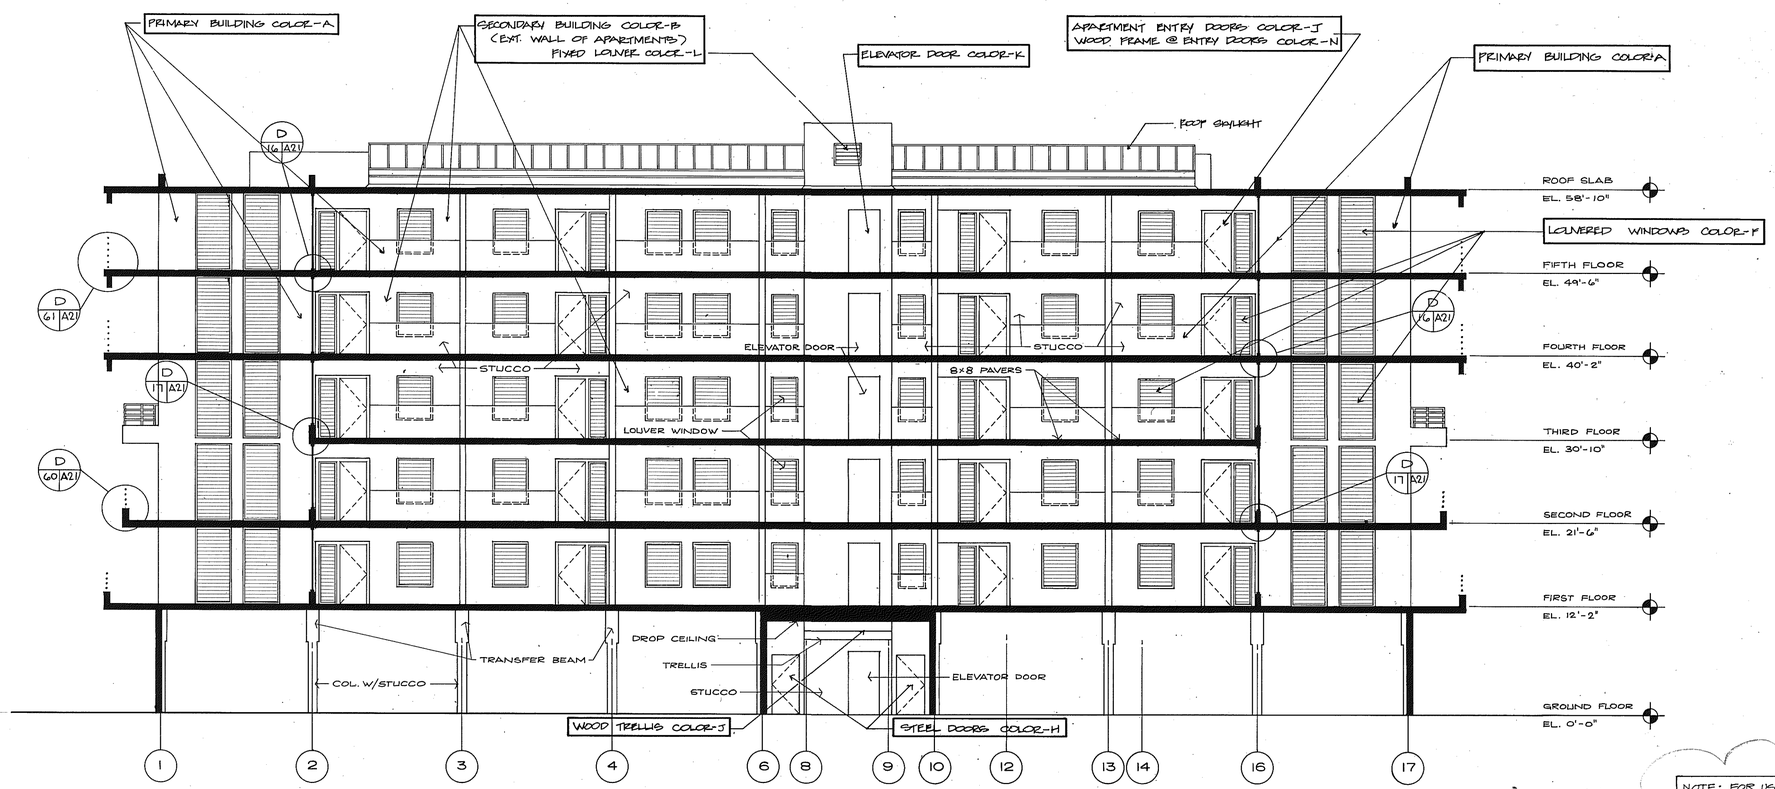

SECTION 1/21

NOTE: FOR USE AS A COLOR SCHEDULE ONLY. REFER TO SHEET A-21 FOR BUILDING REVISIONS

SUNSET BEACH OF LONGBOAT KEY

COLOR SCHEDULE
BUILDING SECTION

BUILDING I

1/8"=1'-0"

ARVIDA CORPORATION · EDWARD J SEIBERT AIA ARCHITECT & PLANNER PA · THE SWA GROUP · BRABHAM KUHNS DEBAY CONSULTING ENGINEERS · OLSEN WHITE & ASSOCIATES STRUCTURAL ENGINEERS · BENNETT & BISHOP INC CONSULTING ENGINEERS & SURVEYORS

ISSUED
10 DEC. 82

REVISED
1 4-1-83

SHEET

A·36

OF 37

OVERLAYS

COMPOSITE