SLAB NOTES
SLAB THICKNESS = 8" (EXCEPT WHERE NOTED ON TOP STEEL SHT.)

CONCRETE STRENGTH = 4000 P.S.I.

REINFORCING STEEL
GRADE = A615-60
PLACEMENT NOTES & DETAILS = SHT. #S-14
(+) BARS ARE ADD BARS & ARE IN ADDITION TO GRID REINF. SHOWN ON PLAN.

REFERENCE NOTES
COLUMN SCHEDULE = SHT. #S-15
SHEARWALL SCHEDULE = SHT. #S-16
BEAM SCHEDULE = SHT. #S-17

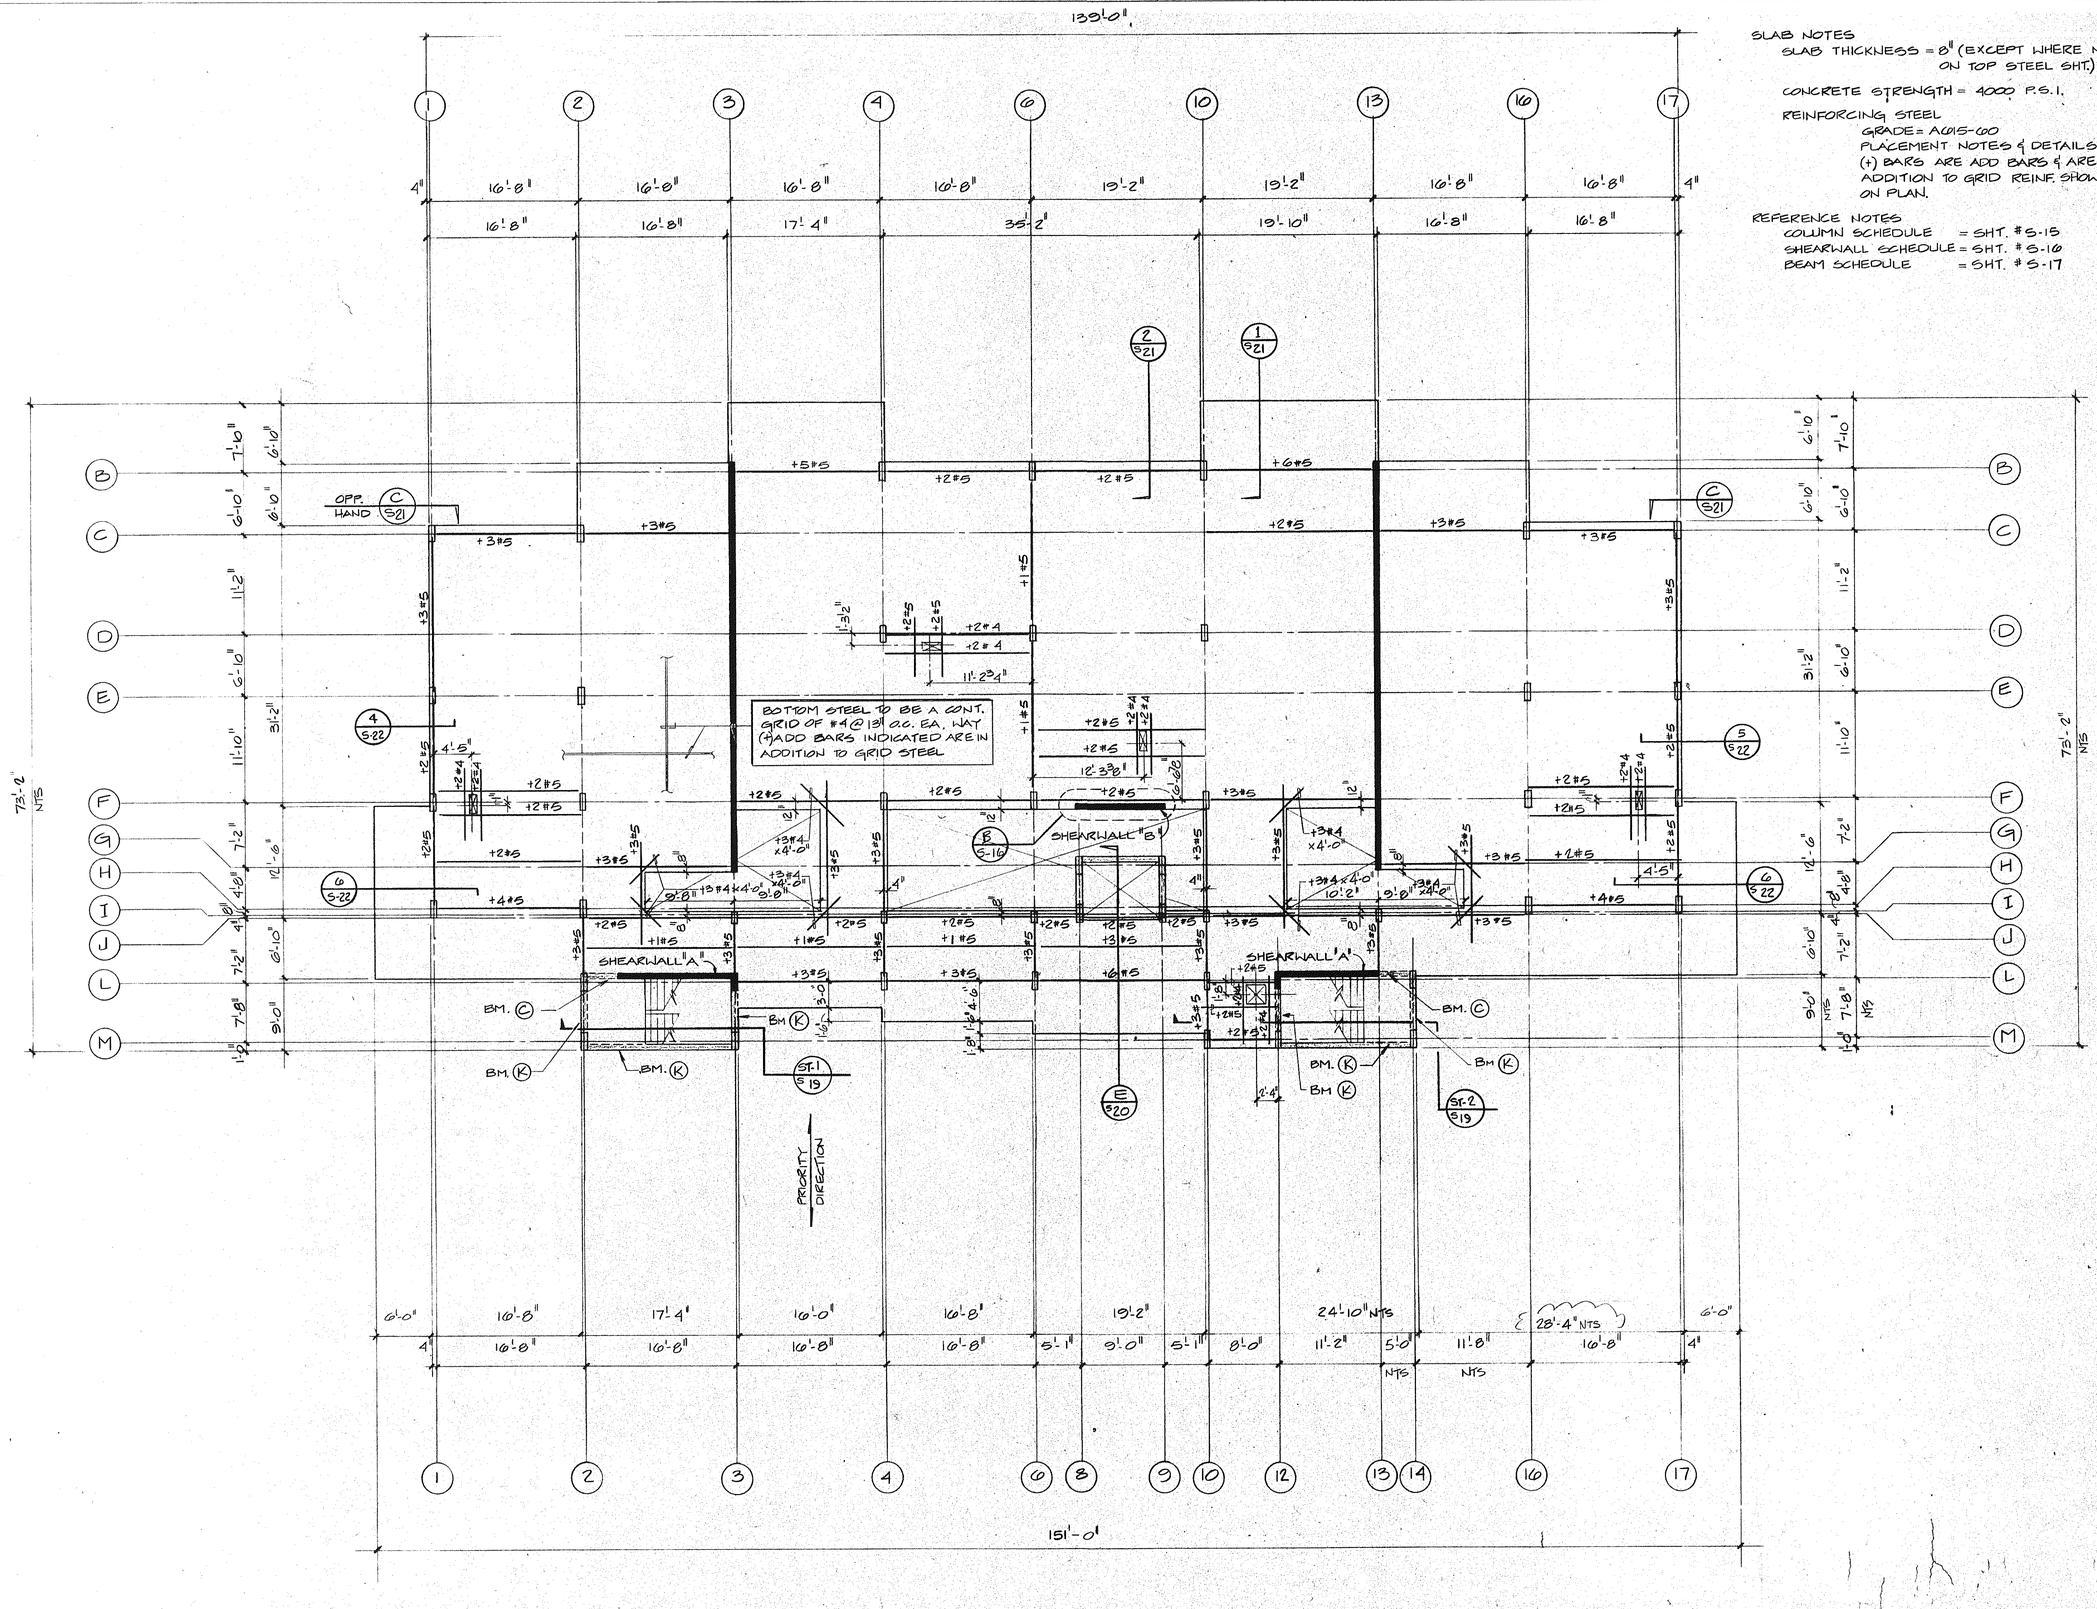


# SUNSET BEACH OF LONGBOAT KEY

1/8" = 1'-0"

## FOURTH & FIFTH FLOOR BOTTOM STEEL PLAN

BLDG - #1

ARVIDA CORPORATION · EDWARD J. SEIBERT AIA ARCHITECT & PLANNER PA · THE BVA GROUP
BRABHAM KUHNS DEBAY CONSULTING ENGINEERS · OLSEN WHITE & ASSOCIATES STRUCTURAL ENGINEERS · BENNETT & BISHOP INC. CONSULTING ENGINEERS & SURVEYORS

| | |
|---|---|
| ISSUED | 12-10-82 |
| REVISED | 1-4-83 |
| | 4-1-83 |

SHEET S.10 OF 24

8123