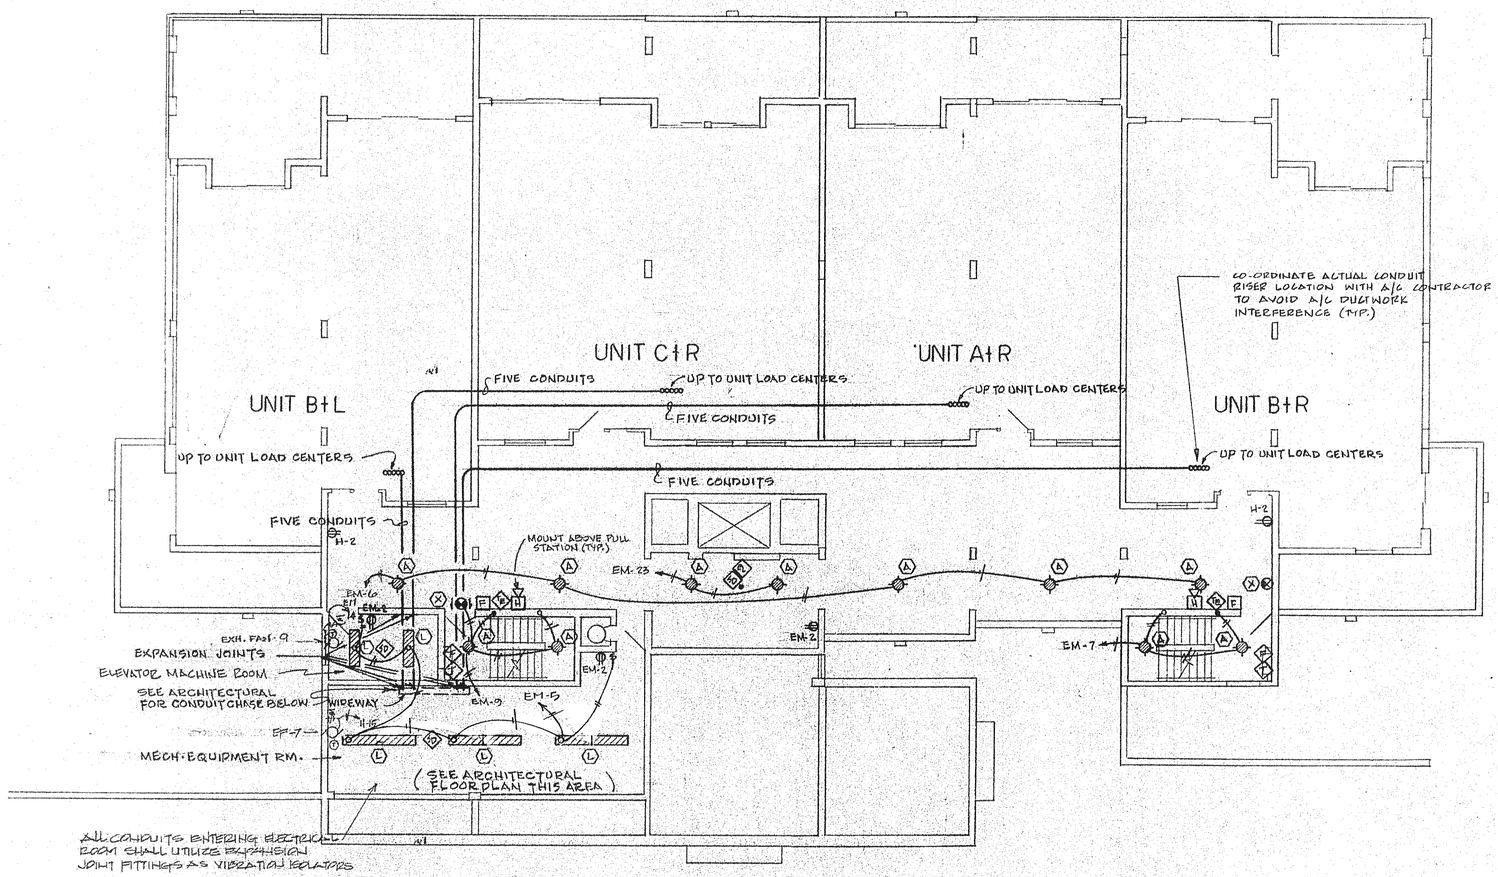

BUILDING 2 – FIRST FLOOR ELECTRICAL PLAN

scale 1/8" : 1'-0"

SUNSET BEACH
OF LONGBOAT KEY

ARVIDA CORPORATION · EDWARD J. SEIFERT, AIA ARCHITECT & PLANNER, PA. · THE SWA GROUP · BRABHAM · KUHNS, DEBAY CONSULTING ENGINEERS · OLSEN WHITE & ASSOCIATES STRUCTURAL ENGINEERS · BENNETT & BISHOP, INC. CONSULTING ENGINEERS & SURVEYORS

ISSUED
4-1-82

REVISED

SHEET
E-2

SHEET 2 OF