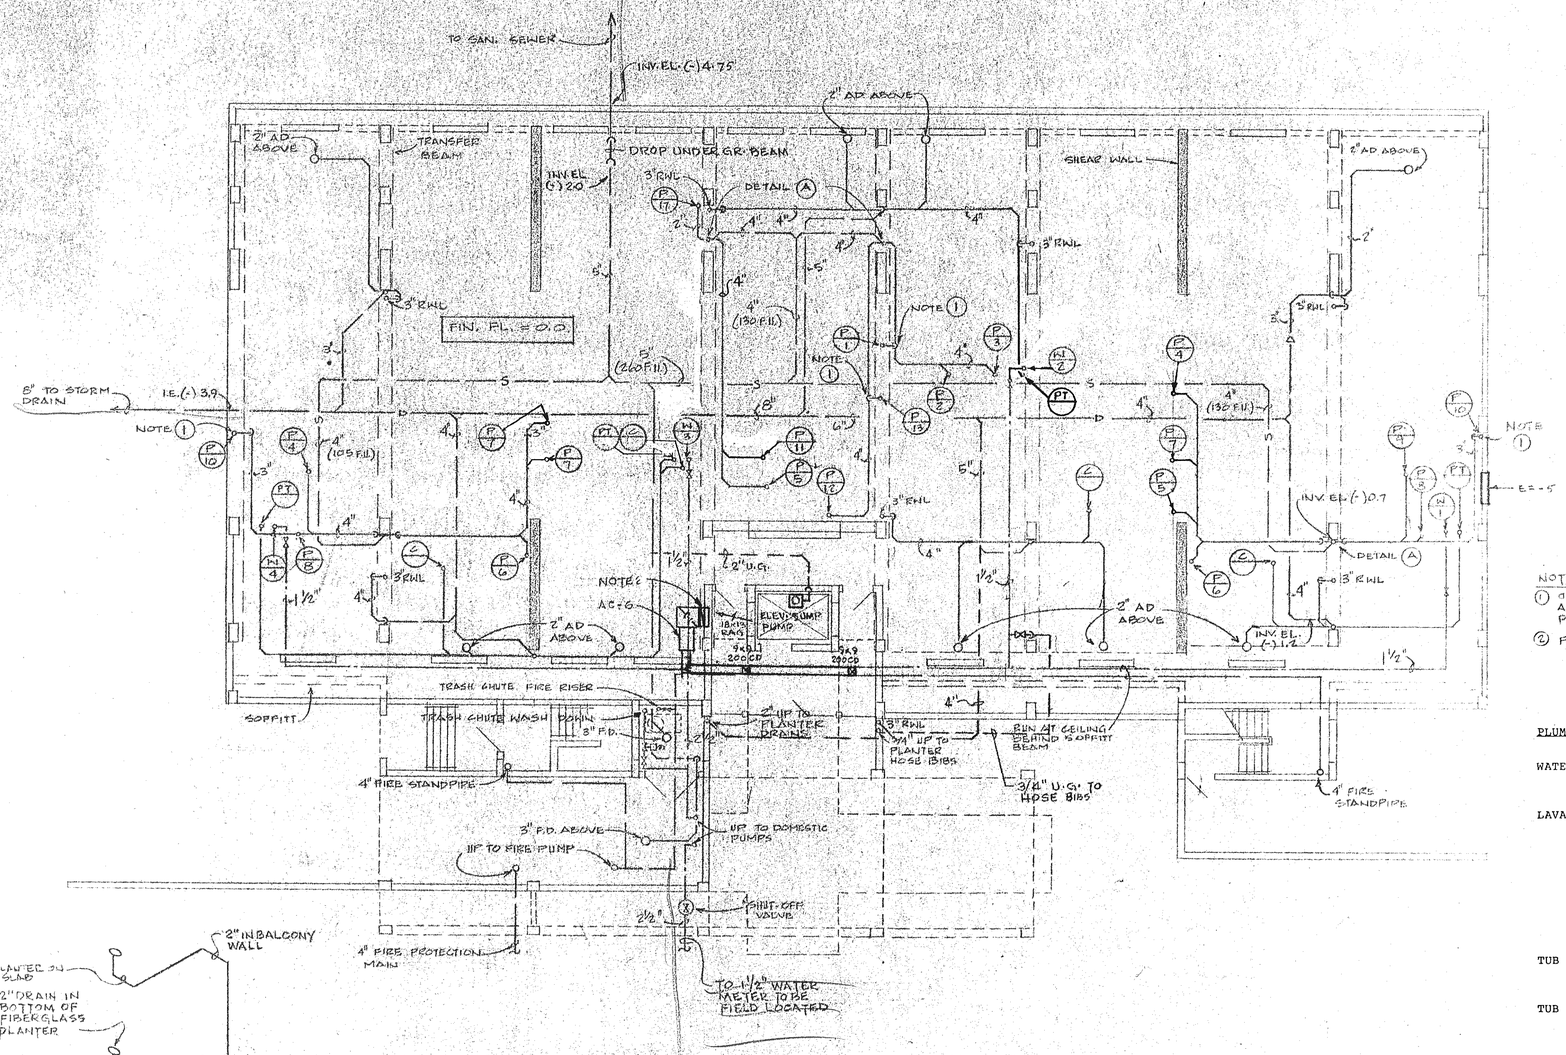

NOTE:

1. OFFSET 3" WASTE STACK AT 45° ANGLE AT 1ST FL. FOR 2" TO AVOID PENETRATING BEAM.
2. FIRE DAMPER

PLUMBING FIXTURE SCHEDULE

WATER CLOSET (WC-1)	-	"AMERICAN STANDARD" CADET 2109.395 SEAT #5330.063
LAVATORY (L-1)	-	"AMERICAN STANDARD" RONDALYN 0490.011 HERITAGE FAUCET 2248.615 EXCEPT: (1) A & A+ DRESSING ROOM. (2) B & B+ DRESSING ROOM AND BATH NO. 2. (3) C, C+ AND C MOD. DRESSING ROOM AND BATH NO. 2. (4) D+ BATH #1, (5) D & D MOD. DRESSING ROOM, (6) D BATH NO. 2. THESE LAVS. BY OTHERS
TUB (T-1)	-	"AMERICAN STANDARD" BILDOR 2265.379 OR 2267.375 TRIM - "MOEN" 2235
TUB (T-2)	-	"AMERICAN STANDARD" FONTAINE 2650.057 BATH FILLER "HERITAGE" 1110.014
SHOWER (S-1)	-	"MOEN" 2225 VALVE AND SHOWER HEAD (W/FLOW CONTROL). DRAIN "JOSAM" 30000-A W/NIKALOY TOP
KITCHEN SINK (K-1)	-	"ELKAY" PACEMAKER/STARLITE PSR-3322, FAUCET "MOEN" 7310 #4148.037, STRAINERS #4331.013
WASHER BOX (W-1)	-	WATERTIGHT #1000
FLOOR DRAIN	-	"JOSAM" 30000-A W/NIKALOY TOP
AREA DRAIN	-	"JOSAM" 23710
PARAPET DRAIN	-	"JOSAM" 24730 (45° SIDE OUTLET)
ROOF DRAIN	-	"JOSAM" 21000 (CAST IRON DOME)

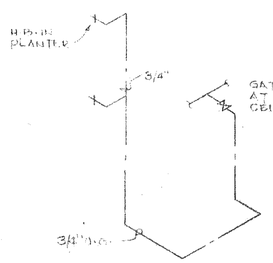

PLANTER HOSE BIB RISER

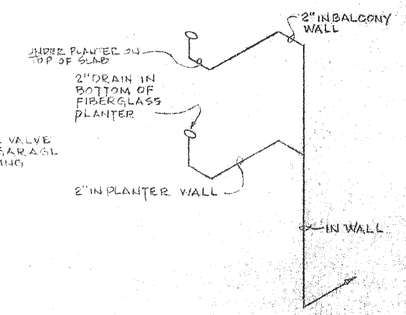

PLANTER DRAIN RISER

BUILDING 2 - GROUND FLOOR MECHANICAL PLAN

scale 1/8" : 1'-0"

SUNSET BEACH
OF LONG BOAT KEY

ARVIDA CORPORATION - EDWARD J. SEBERT, AIA ARCHITECT & PLANNER, P.A. - THE SWA GROUP
BRAHAM, KUHNS DEBAY CONSULTING ENGINEERS - OSGEN, WHITE & ASSOCIATES STRUCTURAL ENGINEERS - BENNETT & BISHOP INC. CONSULTING ENGINEERS & SURVEYORS

ISSUED 4-1-83
REVISED

SHEET M-1
BLDG. 2
OF