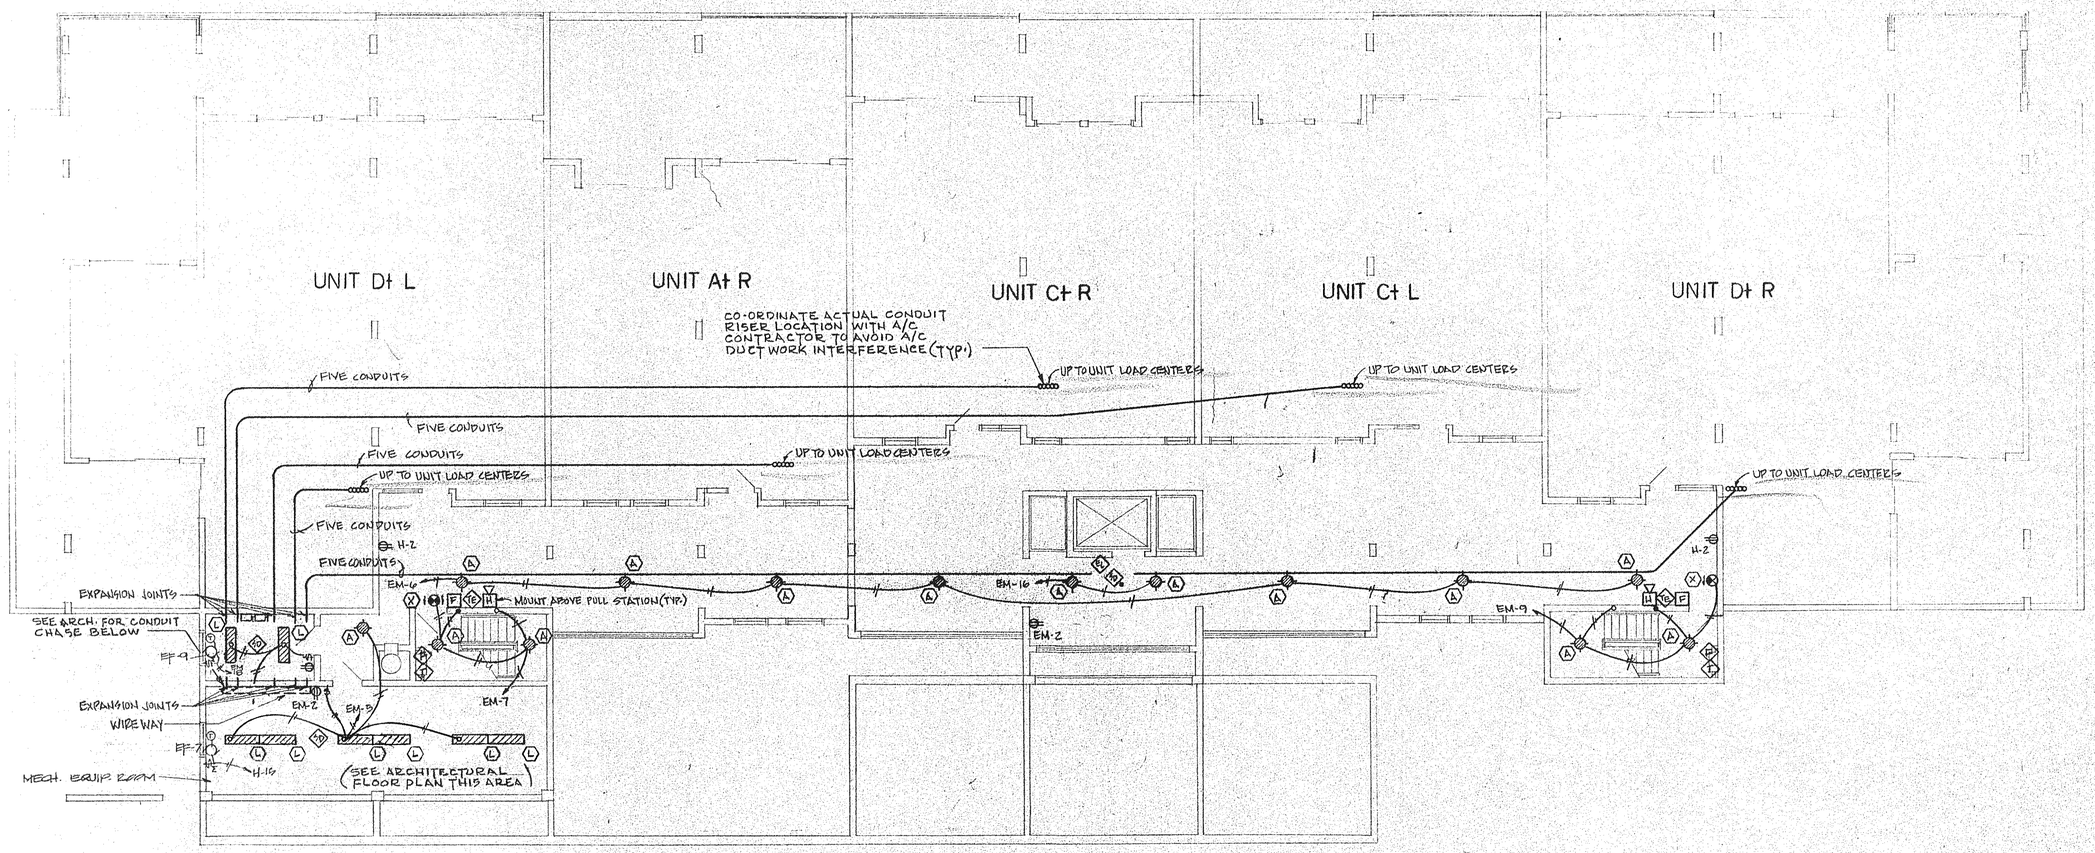

ALL CONDUITS ENTERING ELECTRICAL ROOM SHALL UTILIZE EXPANSION JOINT FITTINGS AS VIBRATION ISOLATORS

BUILDING 3 - FIRST FLOOR ELECTRICAL PLAN

scale 1/8" : 1'-0"

SUNSET BEACH
OF LONGBOAT KEY

ARVIDA CORPORATION : EDWARD J. SEIBERT AIA ARCHITECT & PLANNER PA : THE SWA GROUP ASSOCIATES : STRUCTURAL ENGINEERS : BENNETT & BISHOP INC CONSULTING ENGINEERS & SURVEYORS
BRESHAM KUNNS : DEBAY CONSULTING ENGINEERS : OLSEN WHITE & ASSOCIATES

ISSUED 4-1-75

REVISED

SHEET E-2