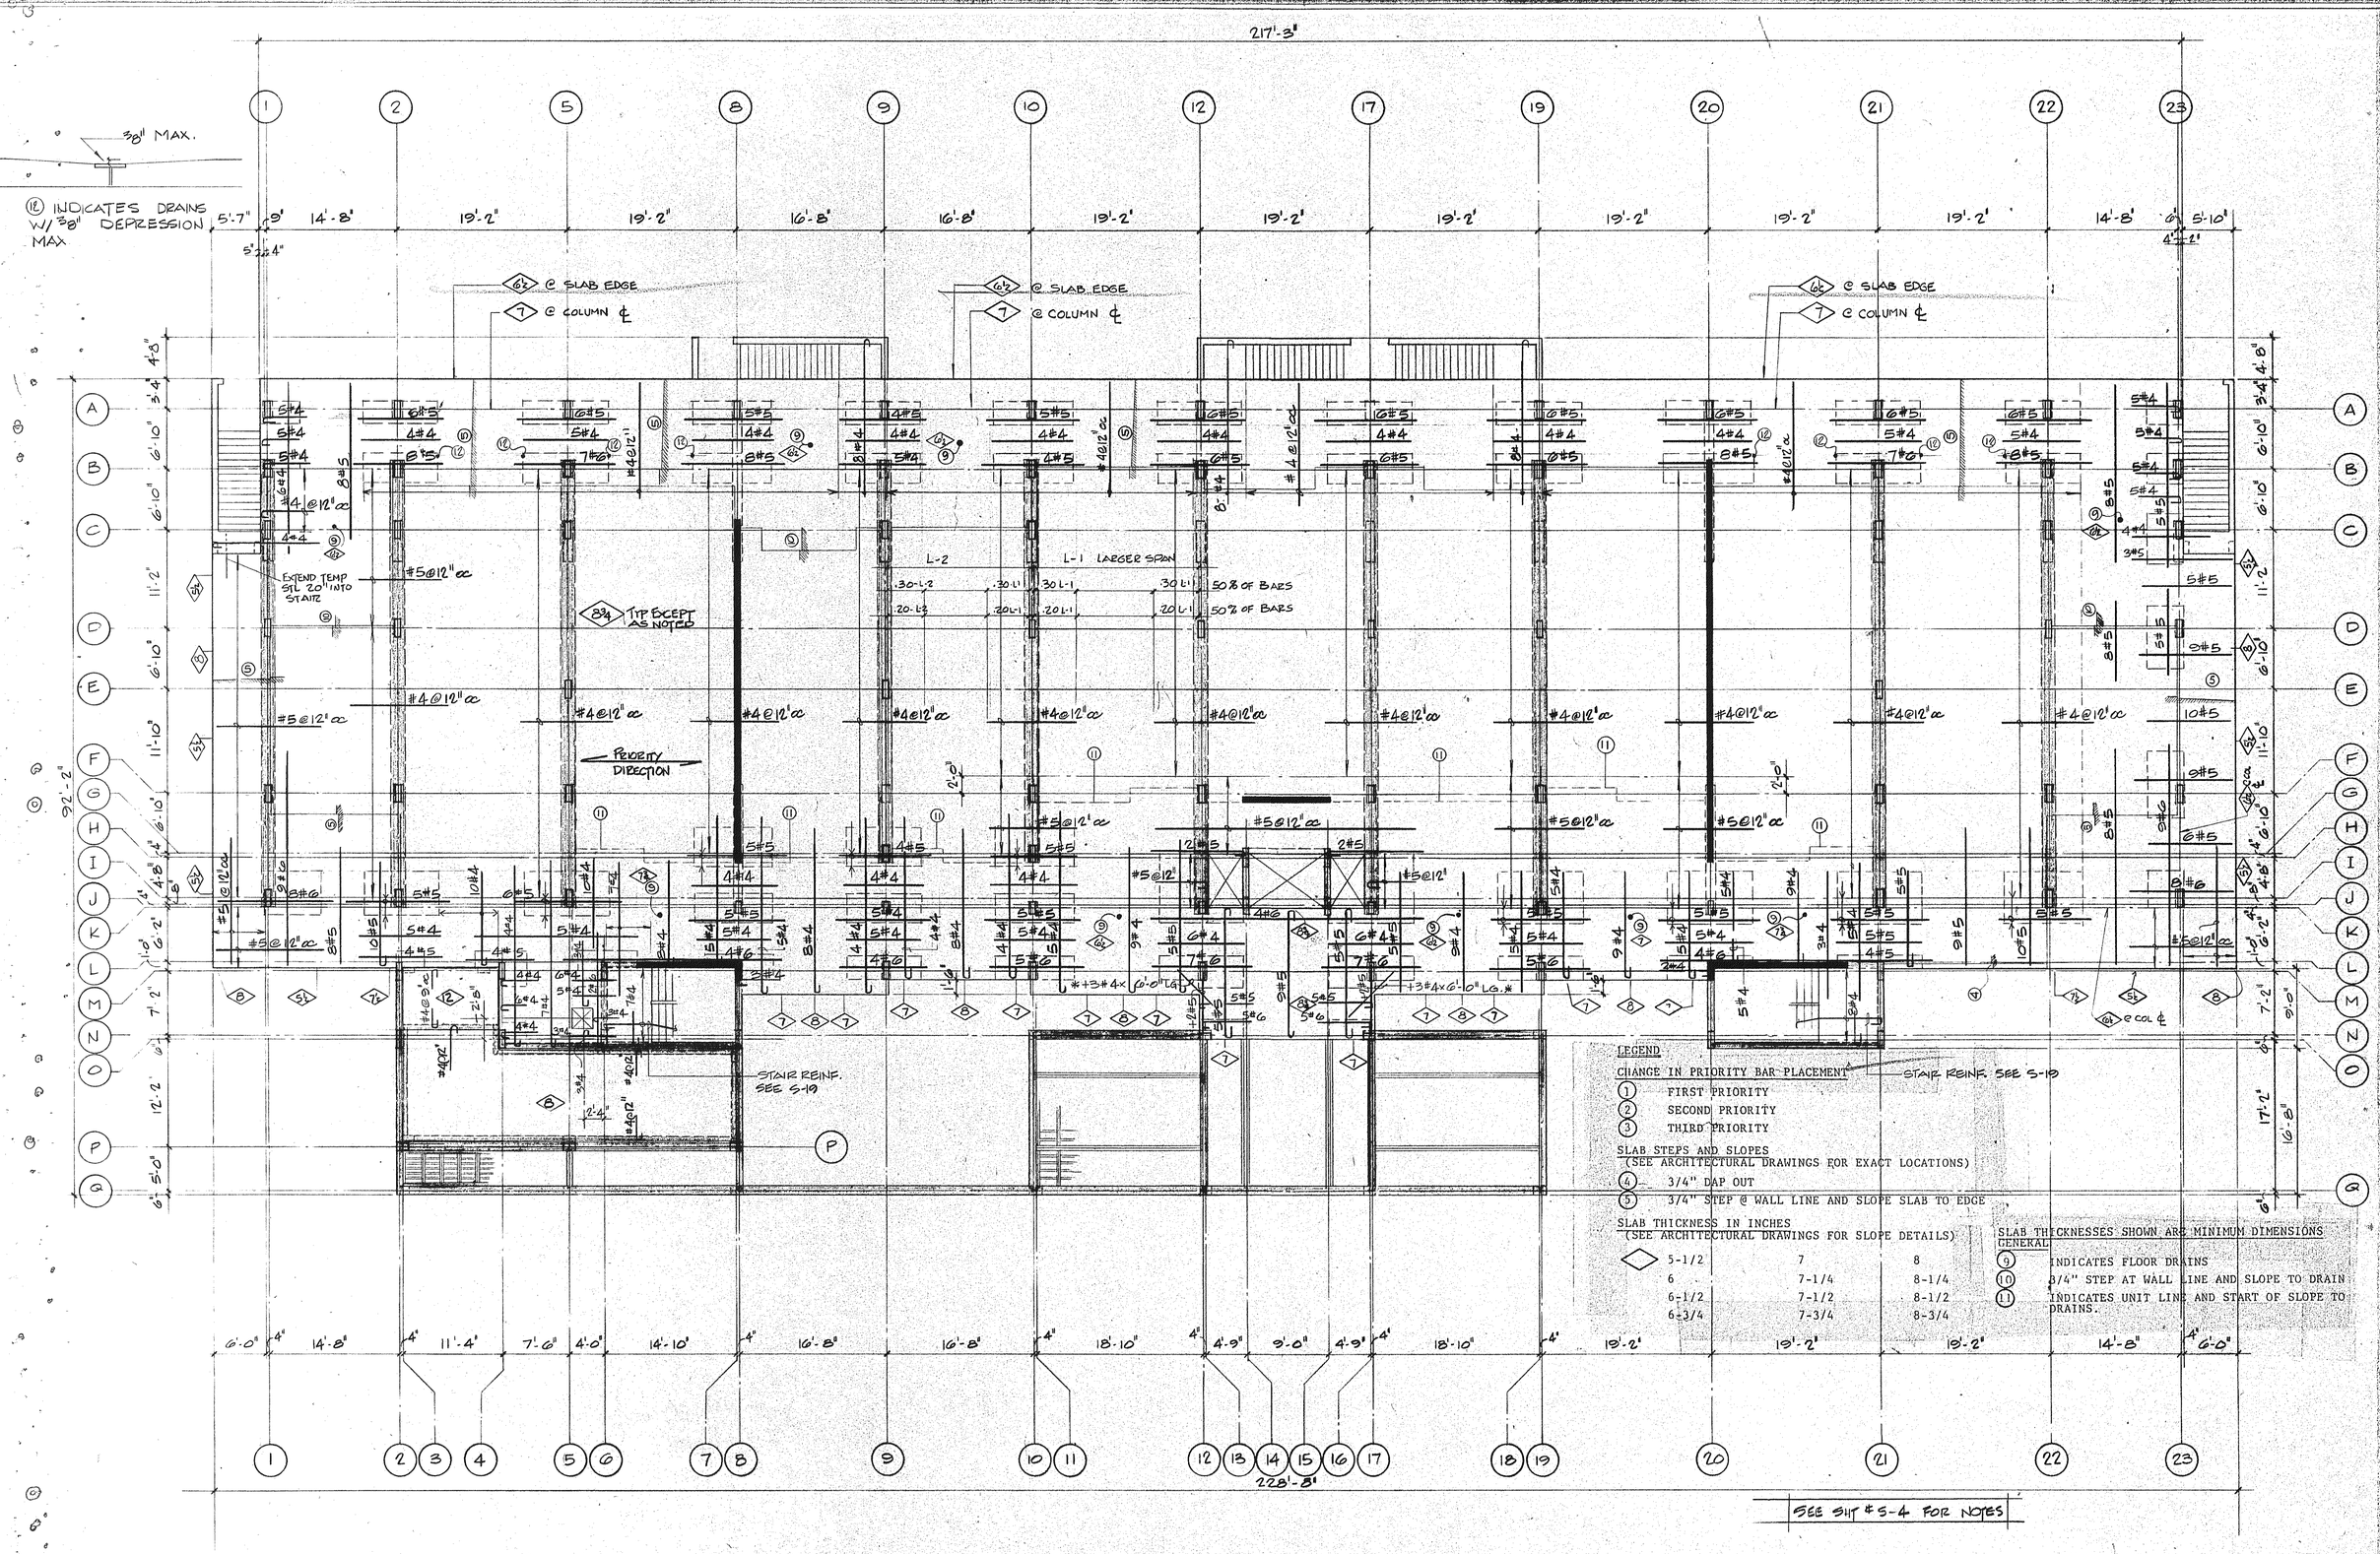

LEGEND

CHANGE IN PRIORITY BAR PLACEMENT

1. FIRST PRIORITY
2. SECOND PRIORITY
3. THIRD PRIORITY

SLAB STEPS AND SLOPES
(SEE ARCHITECTURAL DRAWINGS FOR EXACT LOCATIONS)

4. 3/4" DAP OUT
5. 3/4" STEP @ WALL LINE AND SLOPE SLAB TO EDGE

SLAB THICKNESS IN INCHES
(SEE ARCHITECTURAL DRAWINGS FOR SLOPE DETAILS)

5-1/2	7	8
6	7-1/4	8-1/4
6-1/2	7-1/2	8-1/2
6-3/4	7-3/4	8-3/4

SLAB THICKNESSES SHOWN ARE MINIMUM DIMENSIONS

GENERAL

9. INDICATES FLOOR DRAINS
10. 3/4" STEP AT WALL LINE AND SLOPE TO DRAIN
11. INDICATES UNIT LINE AND START OF SLOPE TO DRAINS.

SUNSET BEACH OF LONGBOAT KEY

BUILDING - 3

FIRST FLOOR TOP STEEL PLAN

1/8" = 1'-0"

ARVIDA CORPORATION, EDWARD J. BEBERT, AIA ARCHITECT & PLANNER, PA. THE SWA GROUP
GRASHAM KUHNS DEBAY CONSULTING ENGINEERS OLSEN WHITE & ASSOCIATES STRUCTURAL ENGINEERS BENNETT & BISHOP INC CONSULTING ENGINEERS & SURVEYORS

ISSUED 12-10-82
REVISED 1-4-83
A 11-11-83

SHEET S5