LEGEND

CHANGE IN PRIORITY BAR PLACEMENT

1. FIRST PRIORITY
2. SECOND PRIORITY
3. THIRD PRIORITY

SLAB STEPS AND SLOPES
(SEE ARCHITECTURAL DRAWINGS FOR EXACT LOCATIONS)

4. 3/4" DAP OUT
5. 3/4" STEP @ WALL LINE AND SLOPE SLAB TO EDGE

SLAB THICKNESS IN INCHES
(SEE ARCHITECTURAL DRAWINGS FOR SLOPE DETAILS)

5-1/2	6-3/4	7-1/2
6	7	7-3/4
6-1/2	7-1/4	8

SLAB THICKNESSES SHOWN ARE MINIMUM DIMENSIONS.

SLAB NOTES
SLAB THICKNESS = 8" (EXCEPT AS NOTED)
CONCRETE STRENGTH = 4000 PSI.
REINFORCING STEEL
GRADE = A615-60
PLACEMENT NOTES & DETAILS = SHEET S-14. (+) BARS ARE ADD BARS AND ARE IN ADDITION TO GRID REINF. SHOWN ON PLAN.

REFERENCE NOTES
COLUMN SCHEDULE = SHEET #S-15
SHEARWALL SCHEDULE = SHEET #S-16
BEAM SCHEDULE = SHEET #S-17

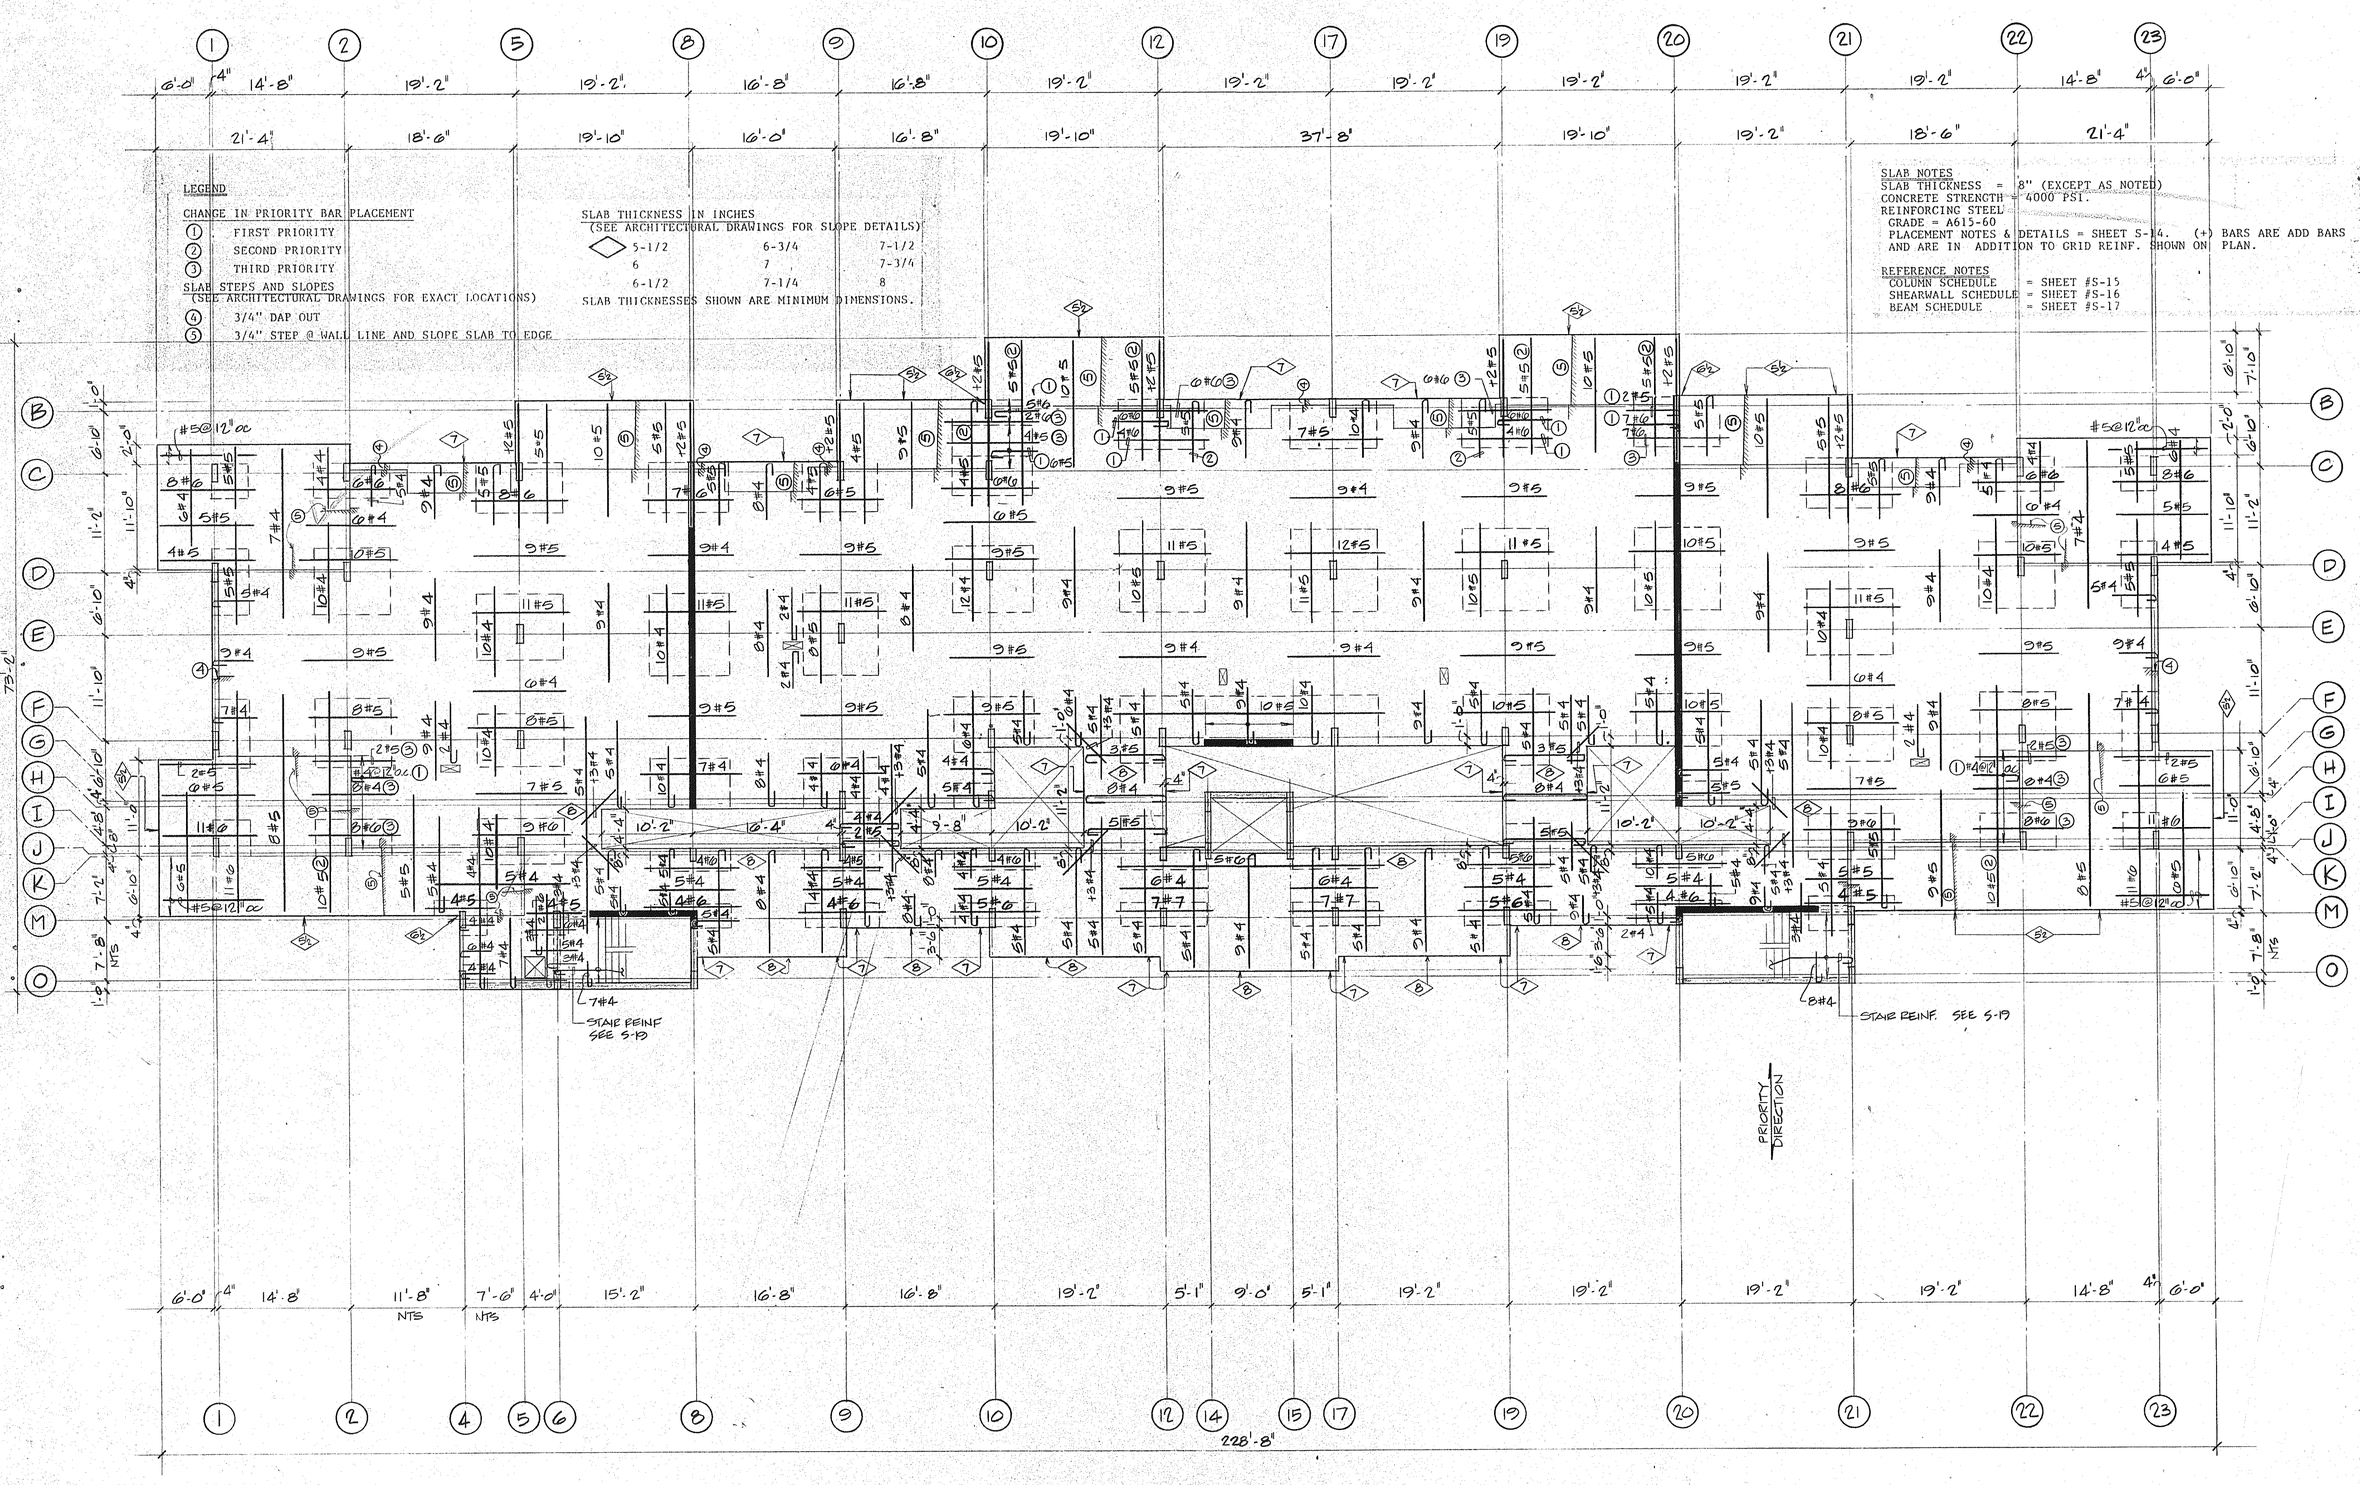

SUNSET BEACH OF LONG BOAT KEY

1/8"=1'-0"

ARVIDA CORPORATION - EDWARD J SEIBERT AIA ARCHITECT & PLANNER PA - THE SWA GROUP
BRABHAM KUHNS DEBAY CONSULTING ENGINEERS - BENNETT & BISHOP INC CONSULTING ENGINEERS & SURVEYORS
ASSOCIATED STRUCTURAL ENGINEERS - OLSEN WHITE & ASSOCIATES

BLDG - #3 FOURTH & FIFTH FLOOR TOP STEEL PLAN

ISSUED 12-10-82
REVISED 1-4-83

SHEET S.11 OF 24

81231