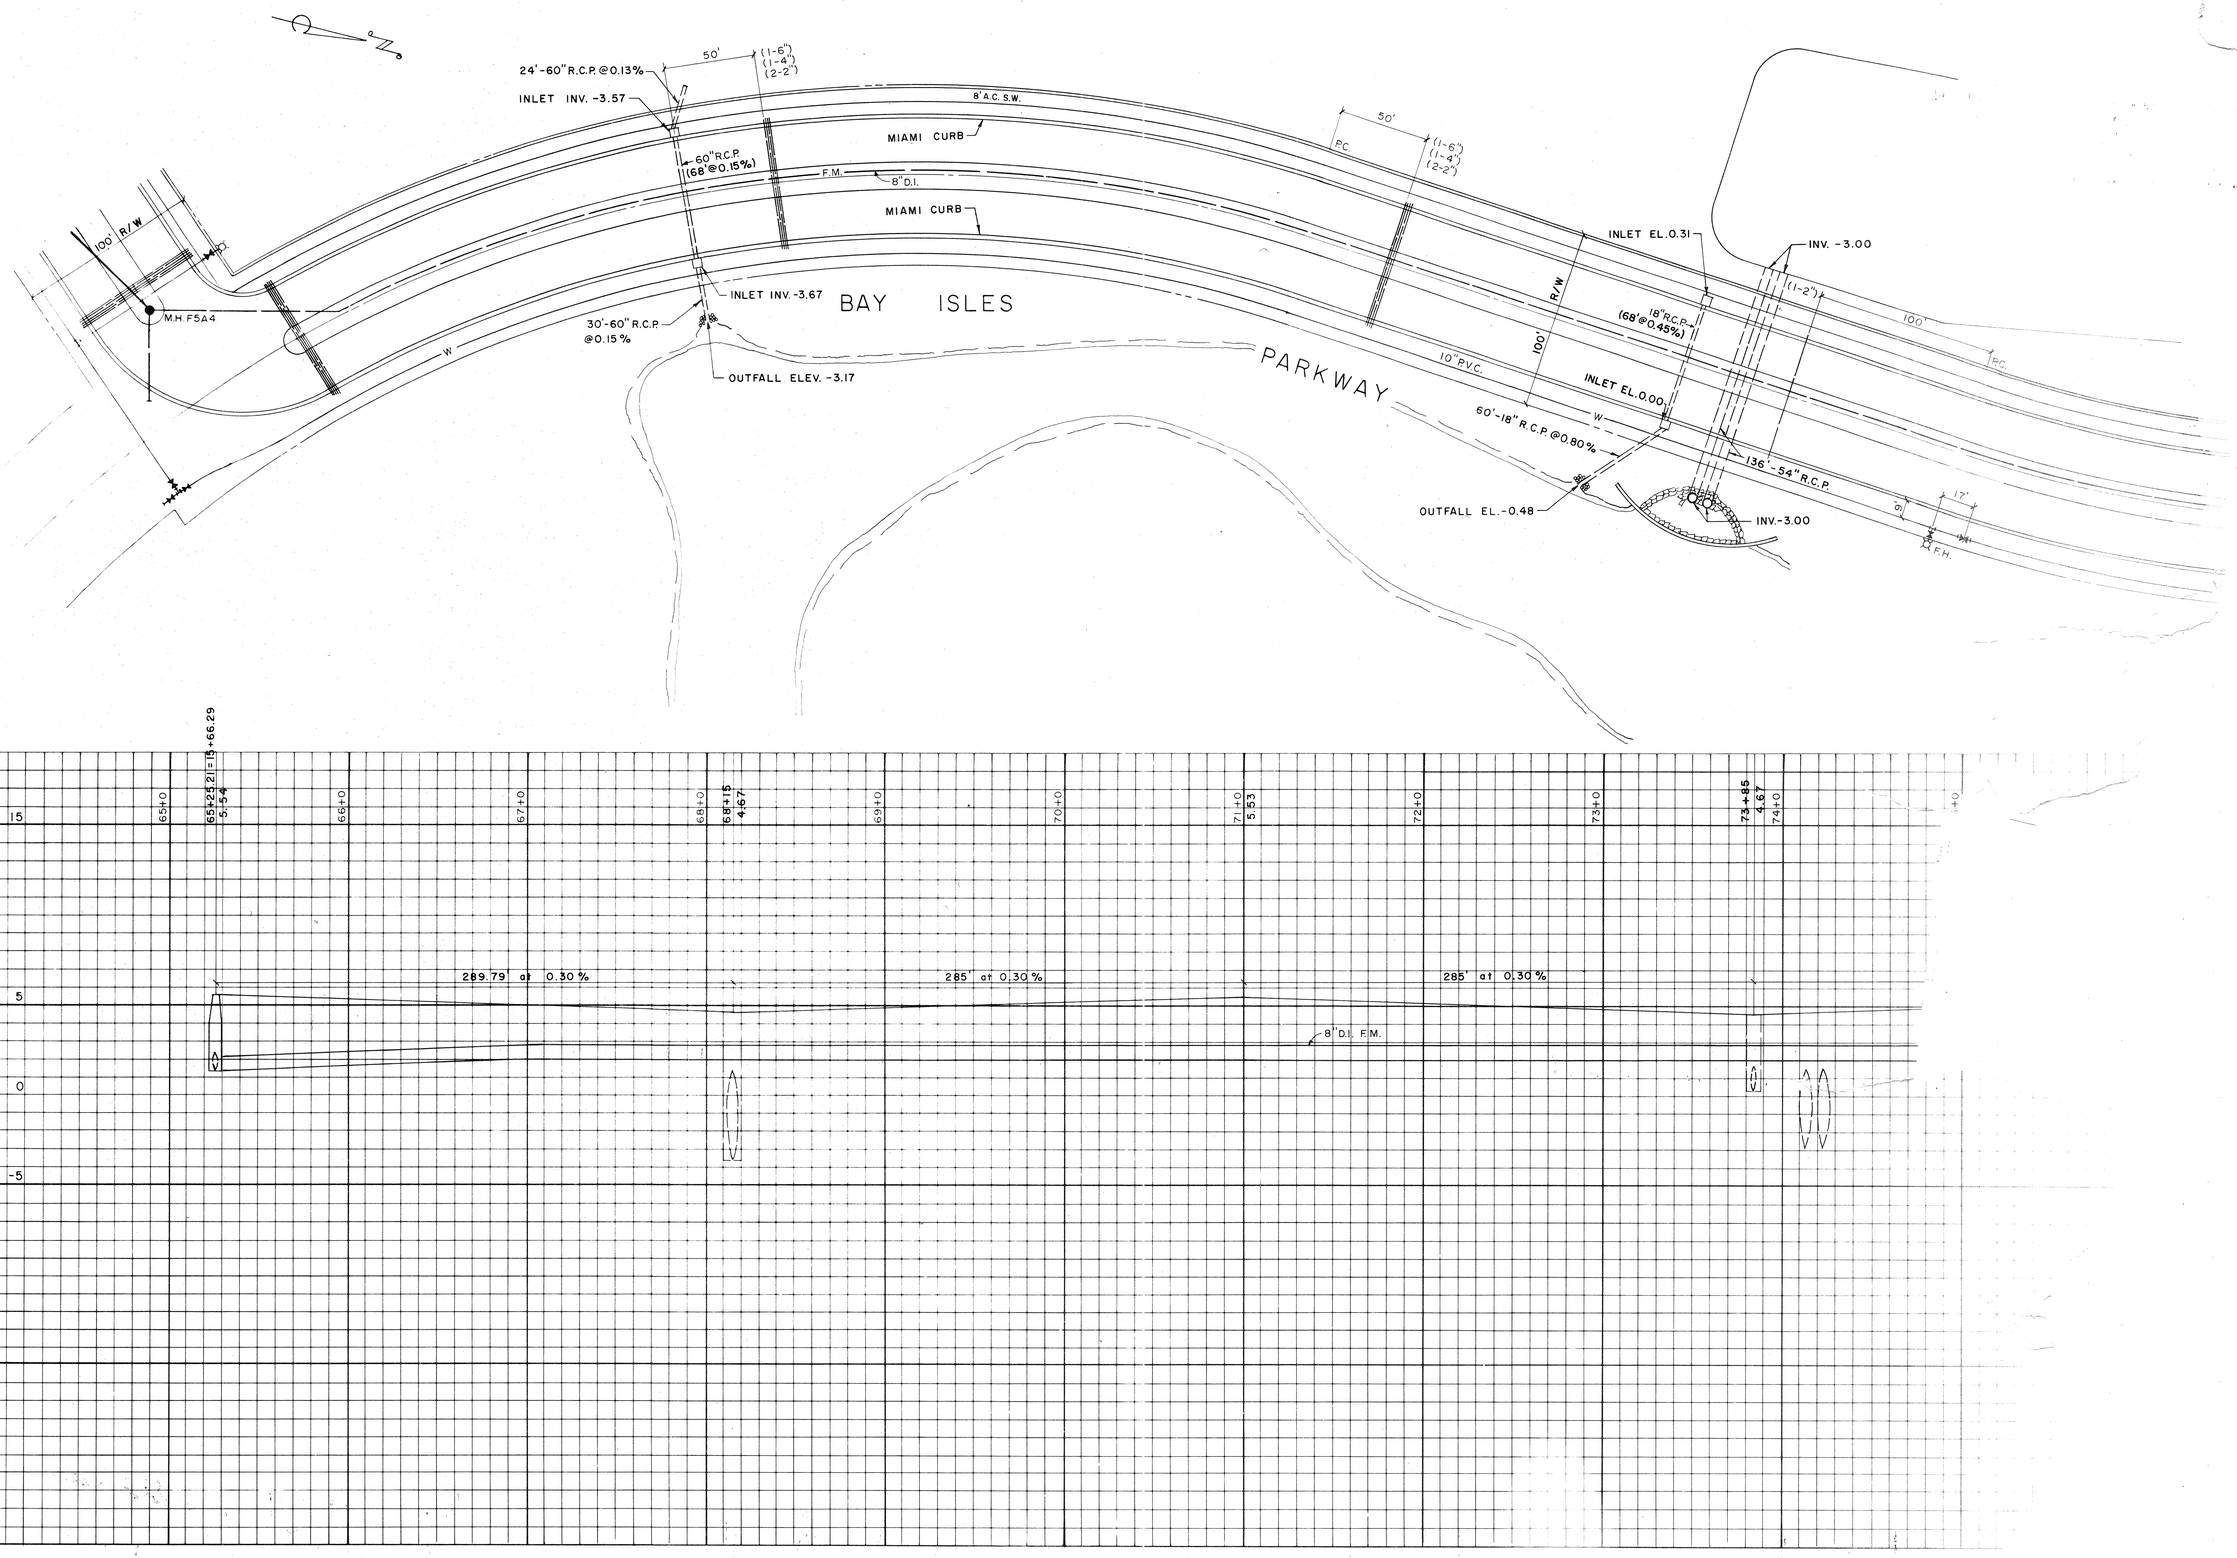

SCALE HOR: 1"=40' VER: 1"=4	DATE 10-20-77	DESIGNED BY	PROJECT NO
DRAWN BY	CHECKED BY		

BY

SION

TA, FLORIDA