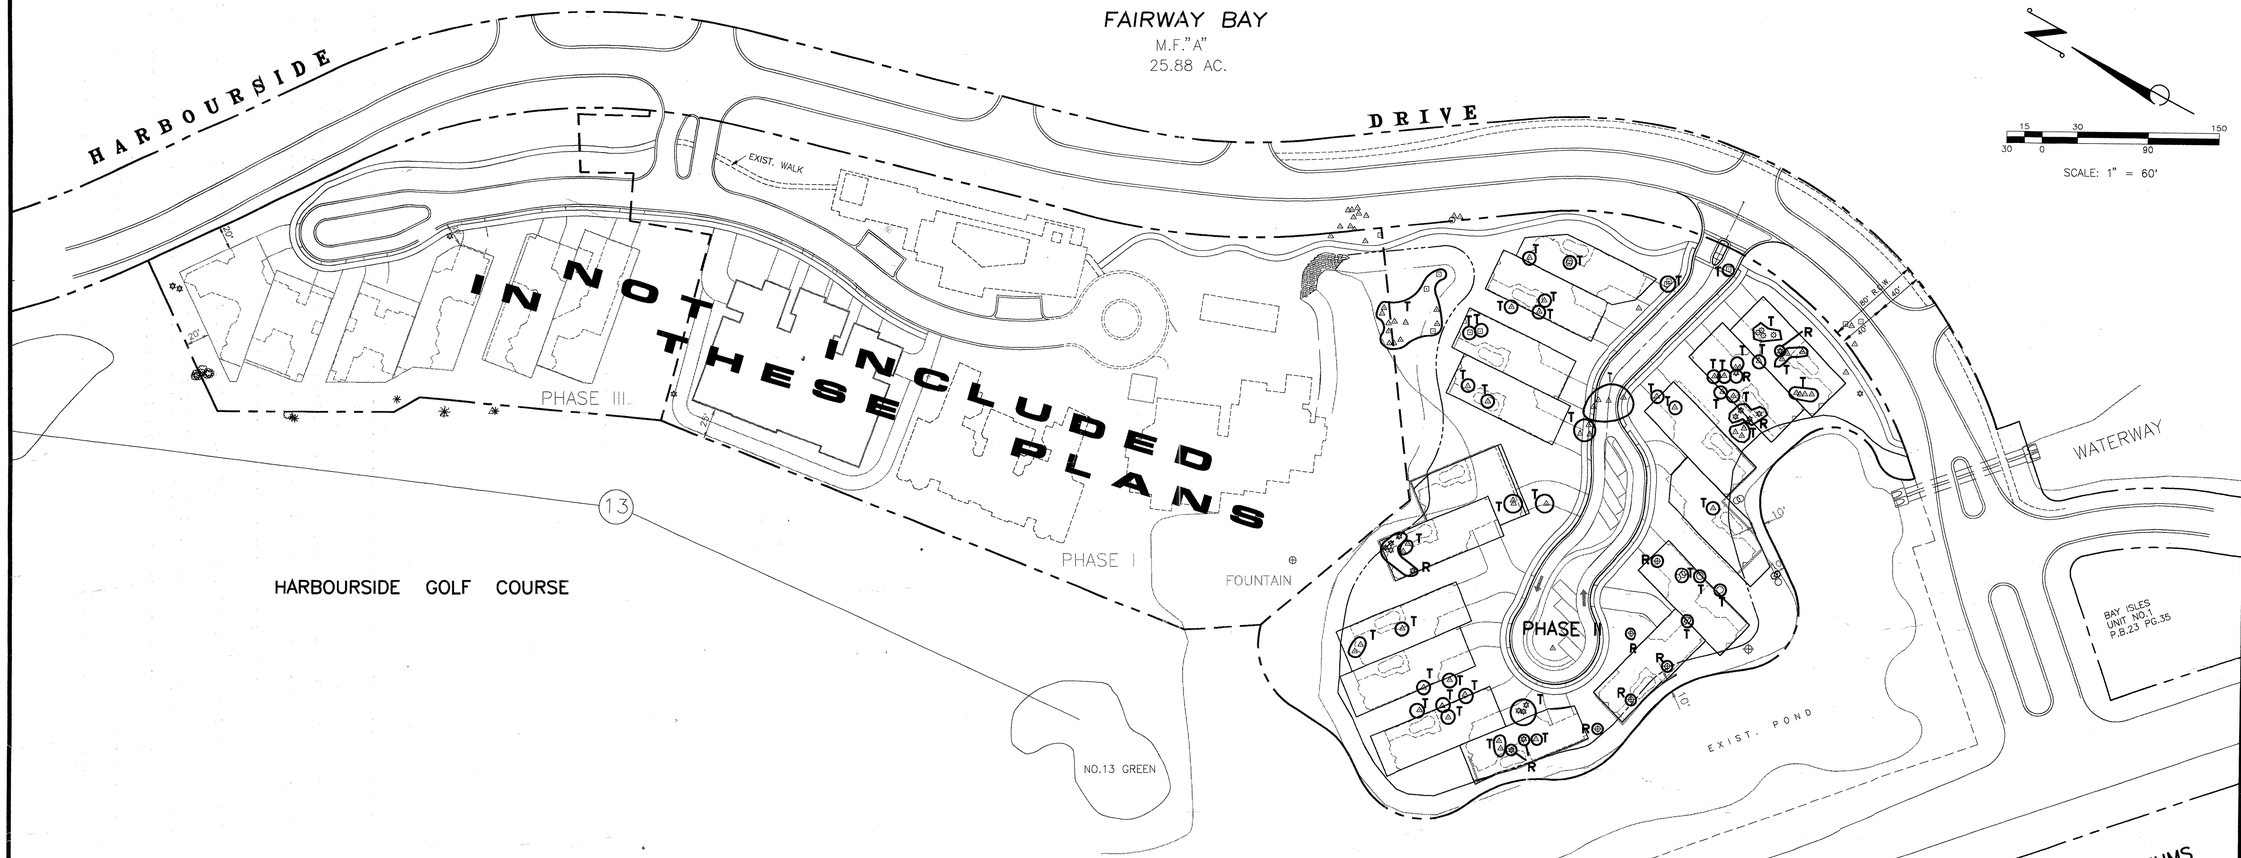

EXISTING TREES TO REMAIN	
SPECIES	NUMBER
CEDAR	5
SEAGRAPE	4
BANYAN	5
PALM	20
CUBAN LAUREL	5
FIG	4
FICUS	2
OAK	1

TRANSPLANTED TREES	
SPECIES	NUMBER
CEDAR	3
PALM	60
CUBAN LAUREL	5
FIG	8
FICUS	2
BUTTONWOOD	4

REMOVAL OF TREES	
SPECIES	NUMBER
CEDAR	21
OAK	5

REPLACEMENT OF TREES 2 REPLACED FOR 1 REMOVED		
UNIT #	TREE REPLACED	REPLACED WITH

NOTES:

1) TREE PERMIT REQUIRED BY THE TOWN OF LONGBOAT KEY PRIOR TO TREE REMOVAL.

2) TREE REPLACEMENT AT 2 TREES FOR EACH REMOVED IN ACCORDANCE WITH ORDINANCE 84-12.

LEGEND

- PALM
- BANYAN
- CEDAR
- CUBAN LAUREL
- FICUS
- FIG
- FIG WRAPPED FICUS
- OAK
- BUTTONWOOD
- SEAGRAPE
- T — TRANSPLANT
- R — REPLACE

EMERALD POINTE SOUTH

CONSTRUCTION PLANS

TREE PRESERVATION & LOCATION PLAN

REVISIONS	DATE:	BY:	DESCRIPTION:

DATE: 7/22/98
DRAWING SCALE: HORIZ: 1"=60' VERT: N/A
DESIGN: DBH
DRAWN: DBH
CHKD: WRH

ESBER & ASSOCIATES
Engineers • Surveyors
6914 Palmer Blvd. • Sarasota, FL 34232
(941)379-8831 • Fax (941)379-0556

SEAL

APPROVED: ENGINEER OF RECORD DATE

NOT ISSUED FOR CONSTRUCTION

PROJECT NO: F11906

SHEET NO: C-5

1/24/02

F:\1906\C05.DWG