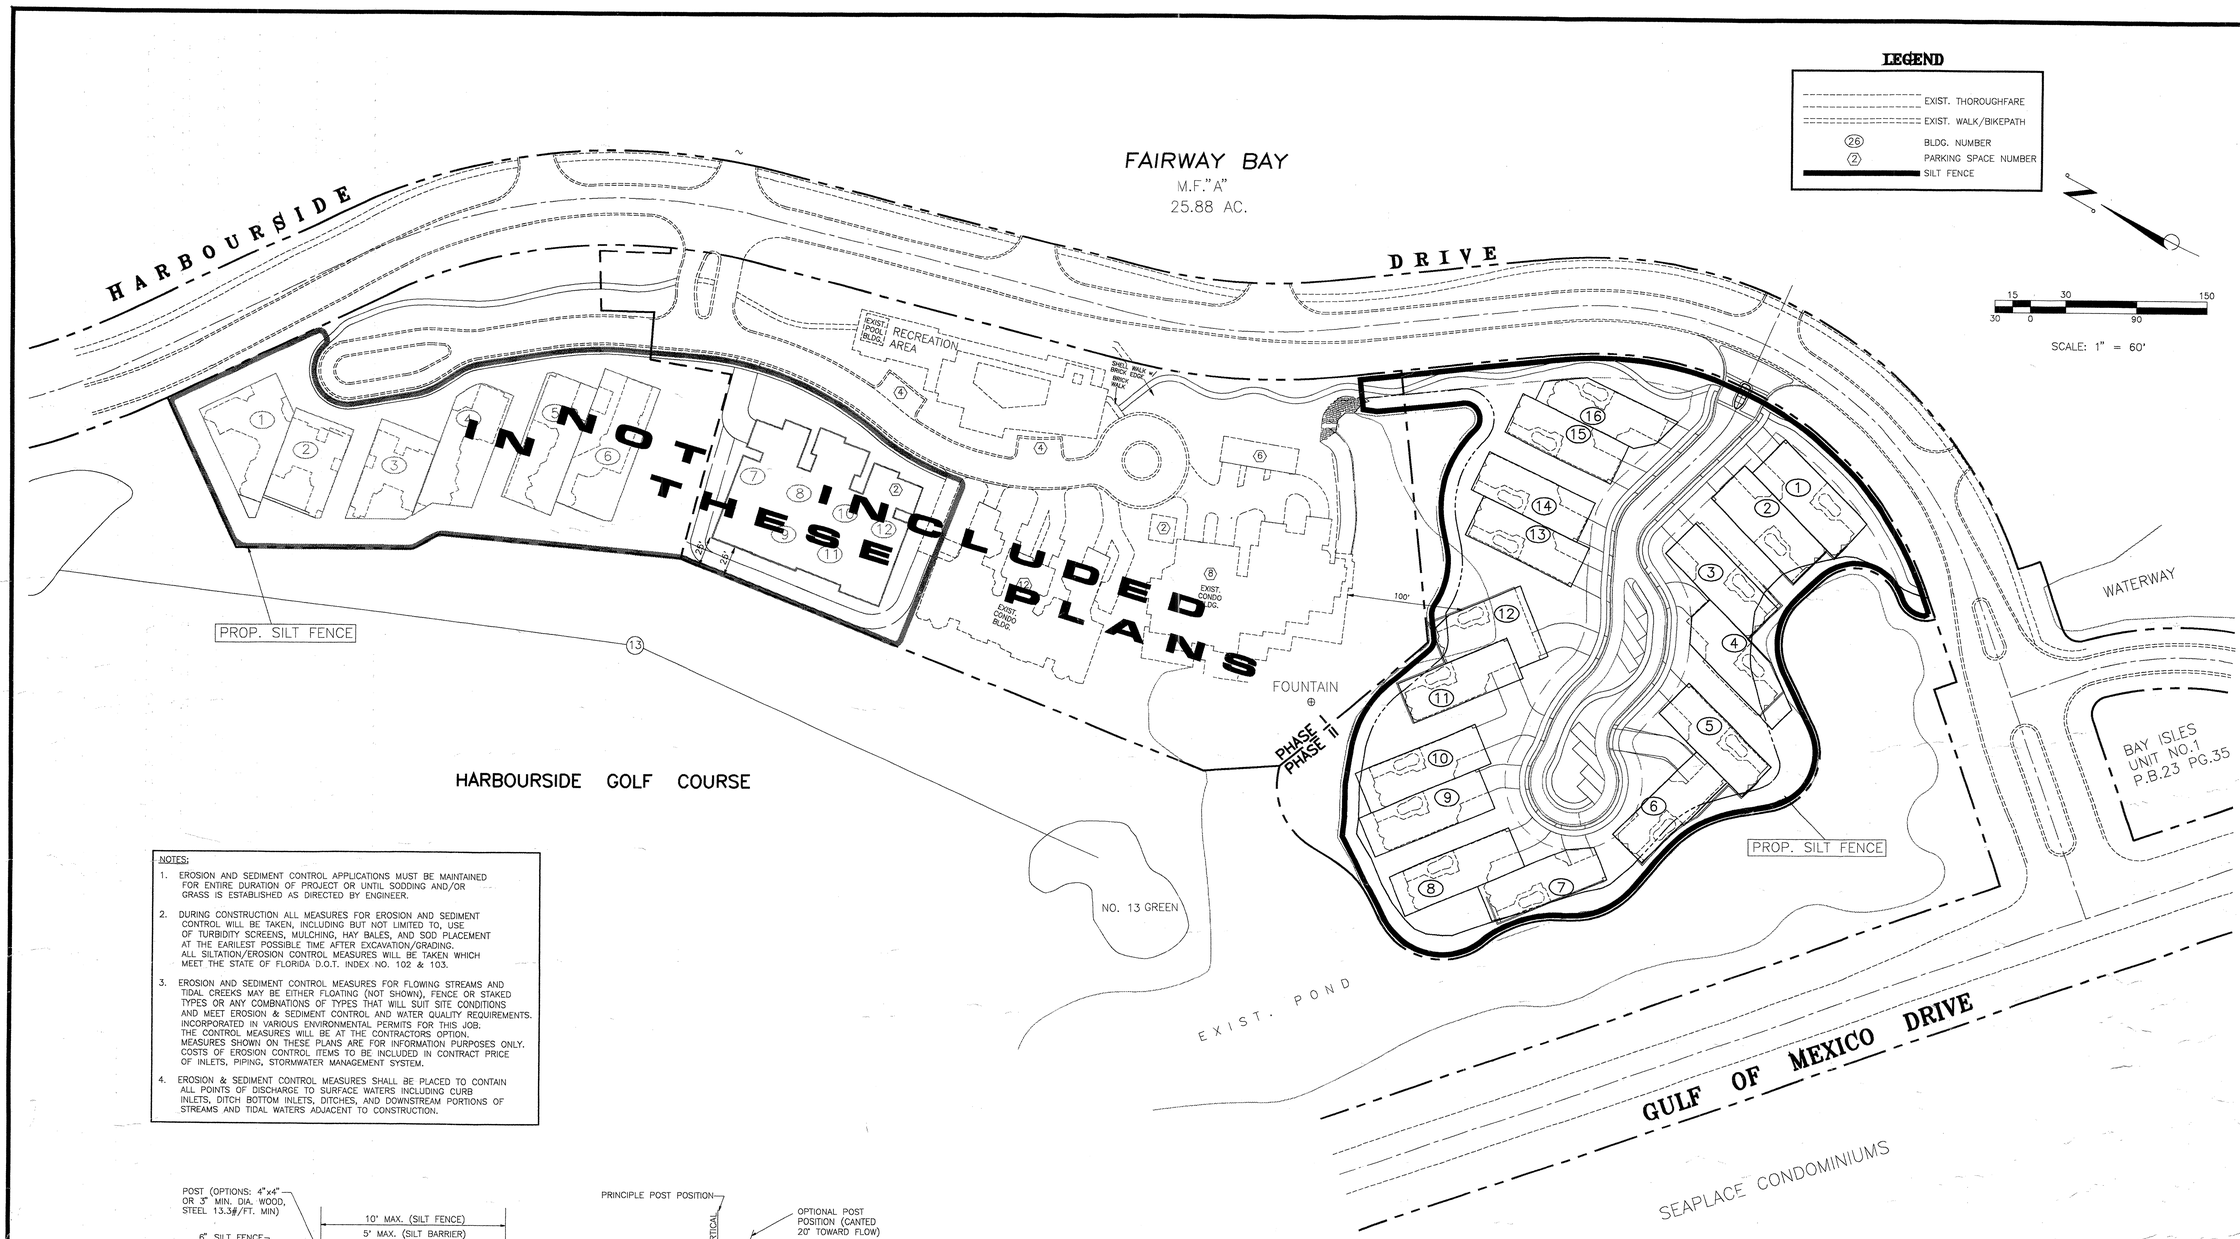

HARBOURSIDE GOLF COURSE

NOTES:

1. EROSION AND SEDIMENT CONTROL APPLICATIONS MUST BE MAINTAINED FOR ENTIRE DURATION OF PROJECT OR UNTIL SODDING AND/OR GRASS IS ESTABLISHED AS DIRECTED BY ENGINEER.
2. DURING CONSTRUCTION ALL MEASURES FOR EROSION AND SEDIMENT CONTROL WILL BE TAKEN, INCLUDING BUT NOT LIMITED TO, USE OF TURBIDITY SCREENS, MULCHING, HAY BALES, AND SOD PLACEMENT AT THE EARLIEST POSSIBLE TIME AFTER EXCAVATION/GRADING. ALL SILTATION/EROSION CONTROL MEASURES WILL BE TAKEN WHICH MEET THE STATE OF FLORIDA D.O.T. INDEX NO. 102 & 103.
3. EROSION AND SEDIMENT CONTROL MEASURES FOR FLOWING STREAMS AND TIDAL CREEKS MAY BE EITHER FLOATING (NOT SHOWN), FENCE OR STAKED TYPES OR ANY COMBNATIONS OF TYPES THAT WILL SUIT SITE CONDITIONS AND MEET EROSION & SEDIMENT CONTROL AND WATER QUALITY REQUIREMENTS. INCORPORATED IN VARIOUS ENVIRONMENTAL PERMITS FOR THIS JOB. THE CONTROL MEASURES WILL BE AT THE CONTRACTORS OPTION. MEASURES SHOWN ON THESE PLANS ARE FOR INFORMATION PURPOSES ONLY. COSTS OF EROSION CONTROL ITEMS TO BE INCLUDED IN CONTRACT PRICE OF INLETS, PIPING, STORMWATER MANAGEMENT SYSTEM.
4. EROSION & SEDIMENT CONTROL MEASURES SHALL BE PLACED TO CONTAIN ALL POINTS OF DISCHARGE TO SURFACE WATERS INCLUDING CURB INLETS, DITCH BOTTOM INLETS, DITCHES, AND DOWNSTREAM PORTIONS OF STREAMS AND TIDAL WATERS ADJACENT TO CONSTRUCTION.

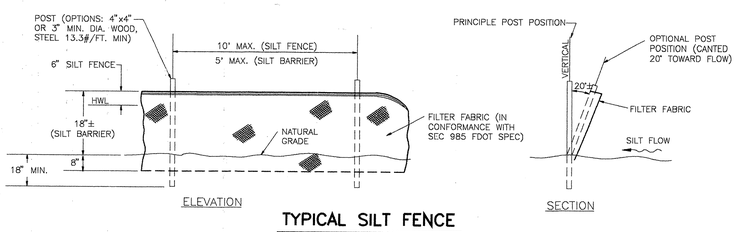

TYPICAL SILT FENCE

STAKED SILT BARRIER

N.T.S.

NOTE:
FOR PROTECTION OF EXIST. INLETS, SEE F.D.O.T. INDEX NO.102 FOR DETAILS.

NOTE: NO GROUND SLOPES ON THIS SITE SHALL BE GREATER THAN 4:1.

F11906C06.DWG

EMERALD POINTE SOUTH

CONSTRUCTION PLANS

SOIL EROSION & SEDIMENT CONTROL PLAN

DESCRIPTION: | BY: | DATE:

REVISIONS

DATE: 7/22/98 | DRAWING SCALE: HOR. 1"=60' VERT. N/A | DESIGN: DBH | DRAWN: DBH | CHECK: WBH

ESBER & ASSOCIATES
Engineers · Surveyors
5914 Palmer Blvd. · Sarasota, FL 34232
(941)379-8851 · Fax (941)379-0556

SEAL

APPROVED:

ENGINEER OF RECORD DATE

NOT ISSUED FOR CONSTRUCTION

PROJECT NO: F11906

SHEET NO: C-6

11/24/03