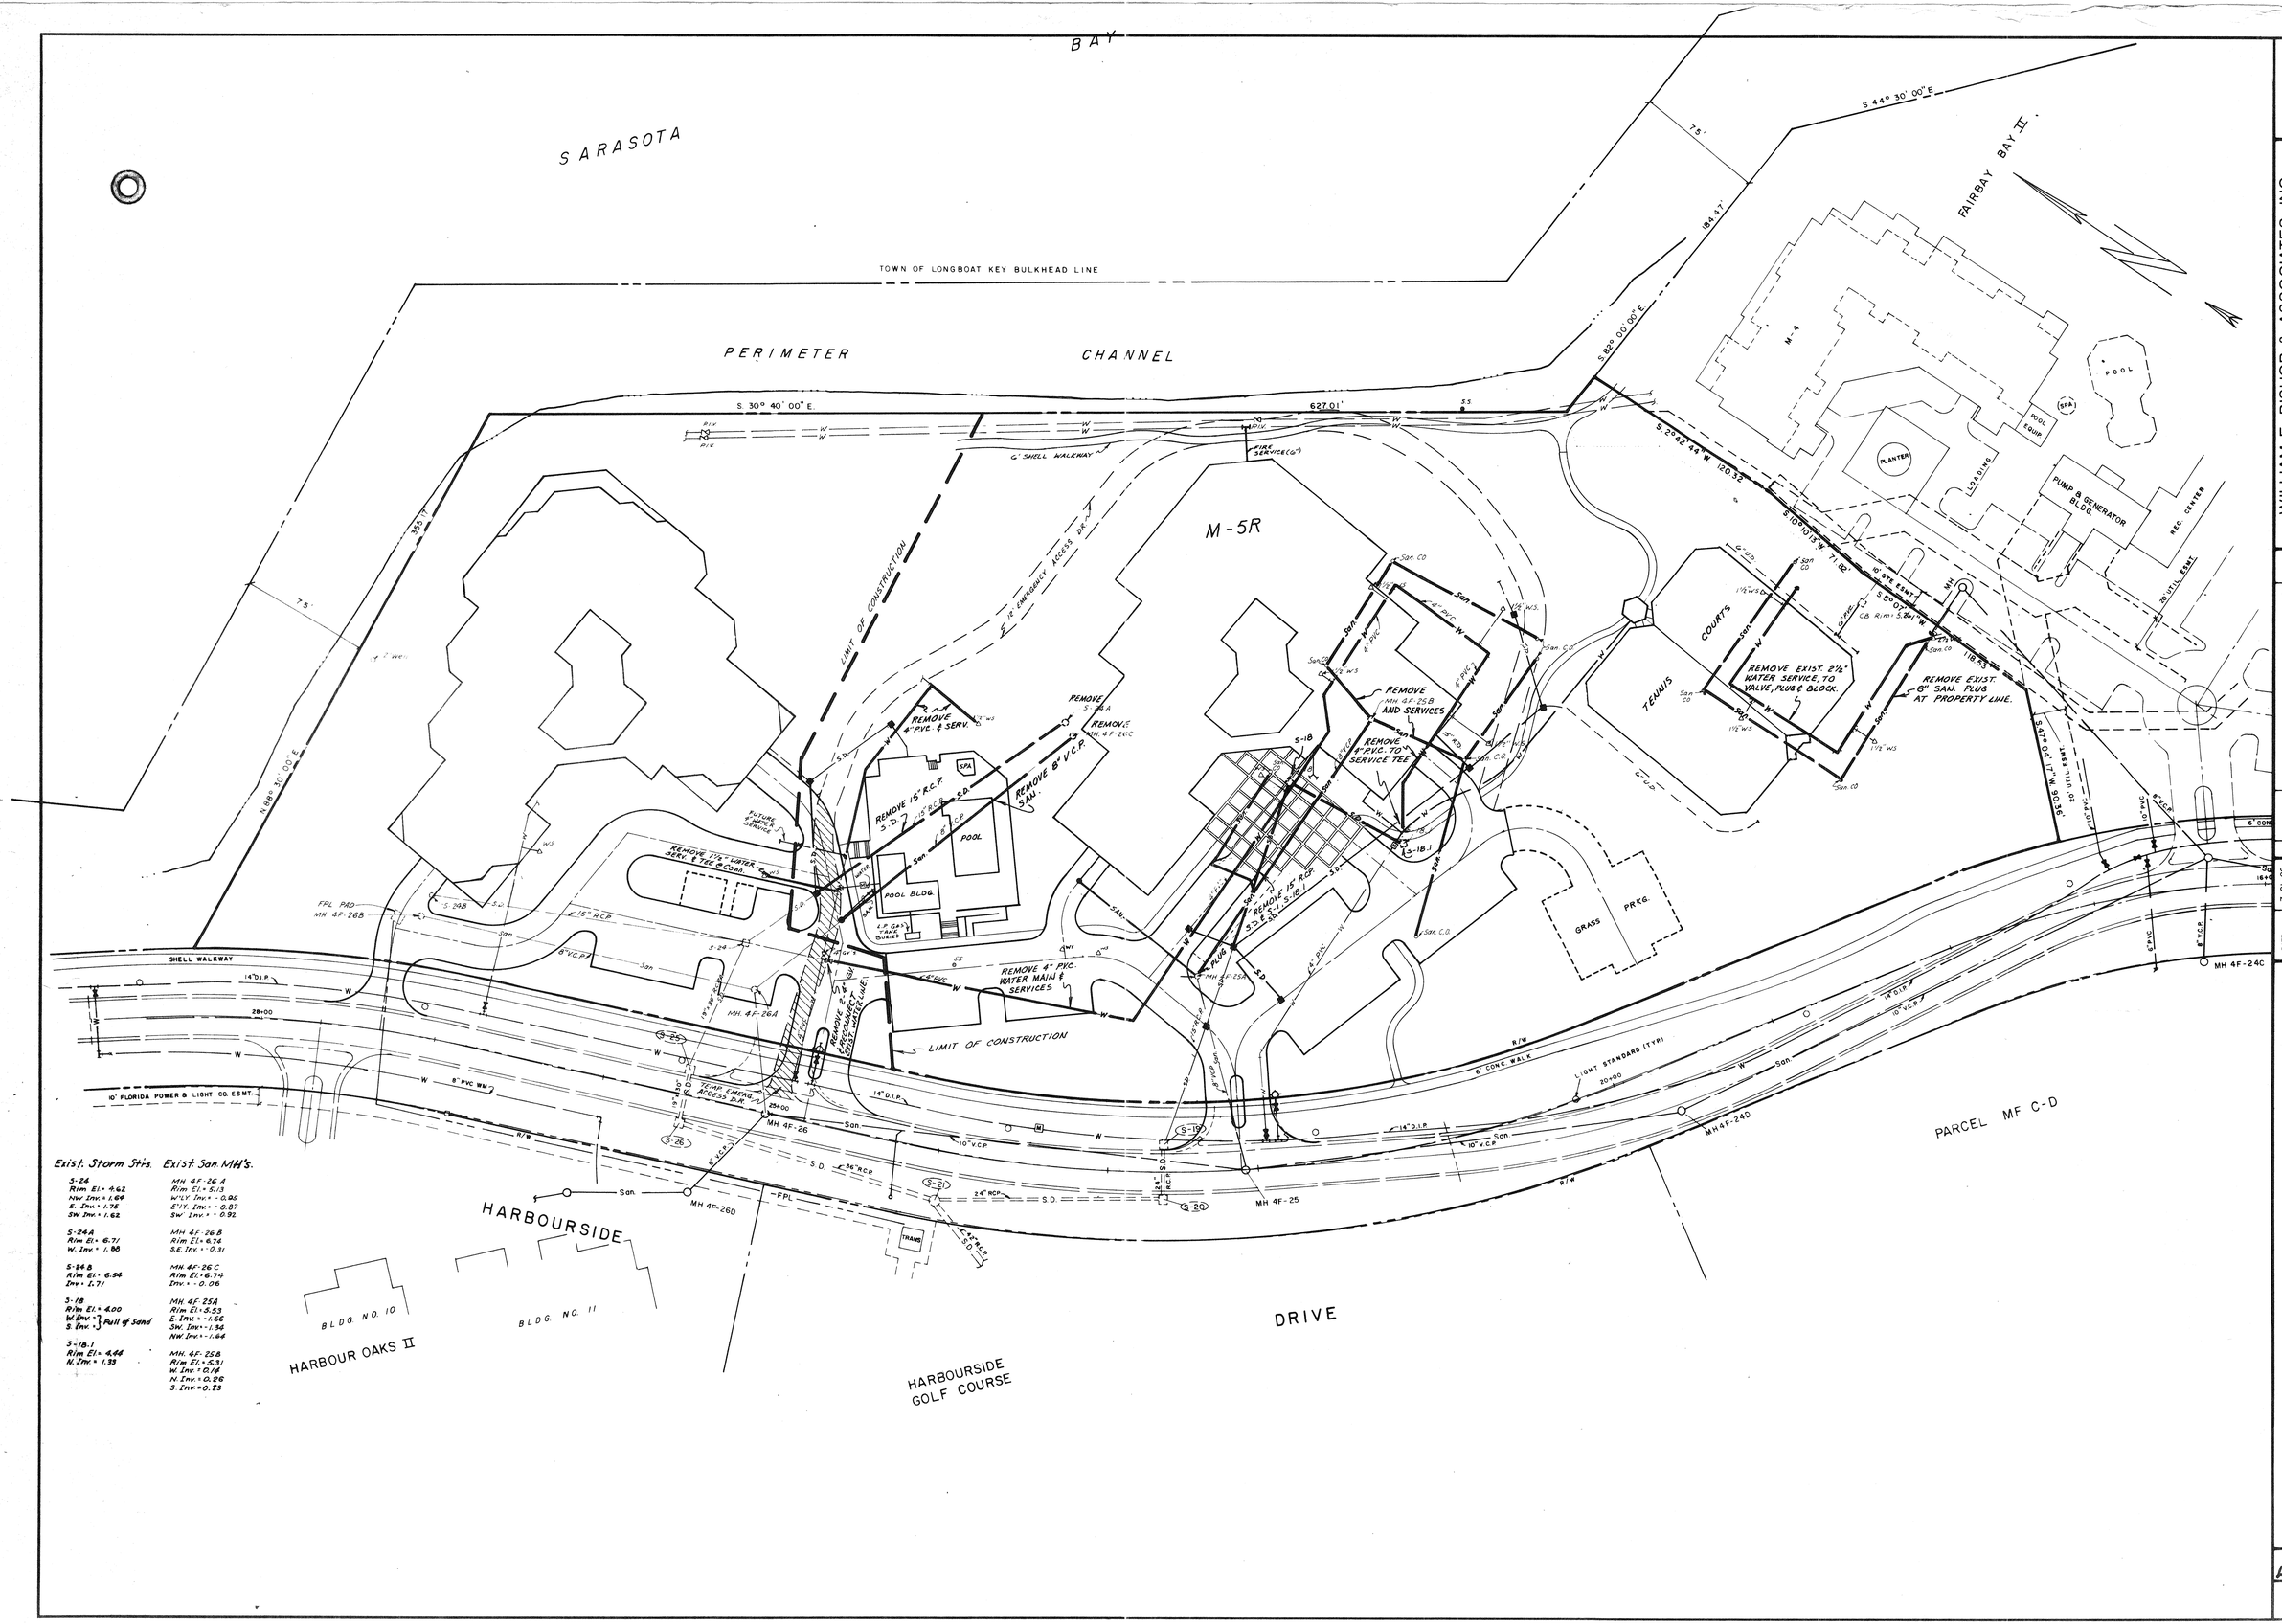

WILLIAM F. BISHOP & ASSOCIATES, INC.
CONSULTING ENGINEERS · SURVEYORS
SARASOTA FLORIDA

PREPARED BY

REVISED	DATE	DESCRIPTION	BY

DATE	7-21-86
SCALE	1"=40'
DESIGN	F.W.
DRAWN	PL./R.W.C.
CHECK	
APPROVED	

ARVIDA CORPORATION
FAIRWAY BAY III

LONGBOAT KEY SARASOTA, FLORIDA

DEMOLITION DRAWING

DWNG. NO.
ARVD-0017

8