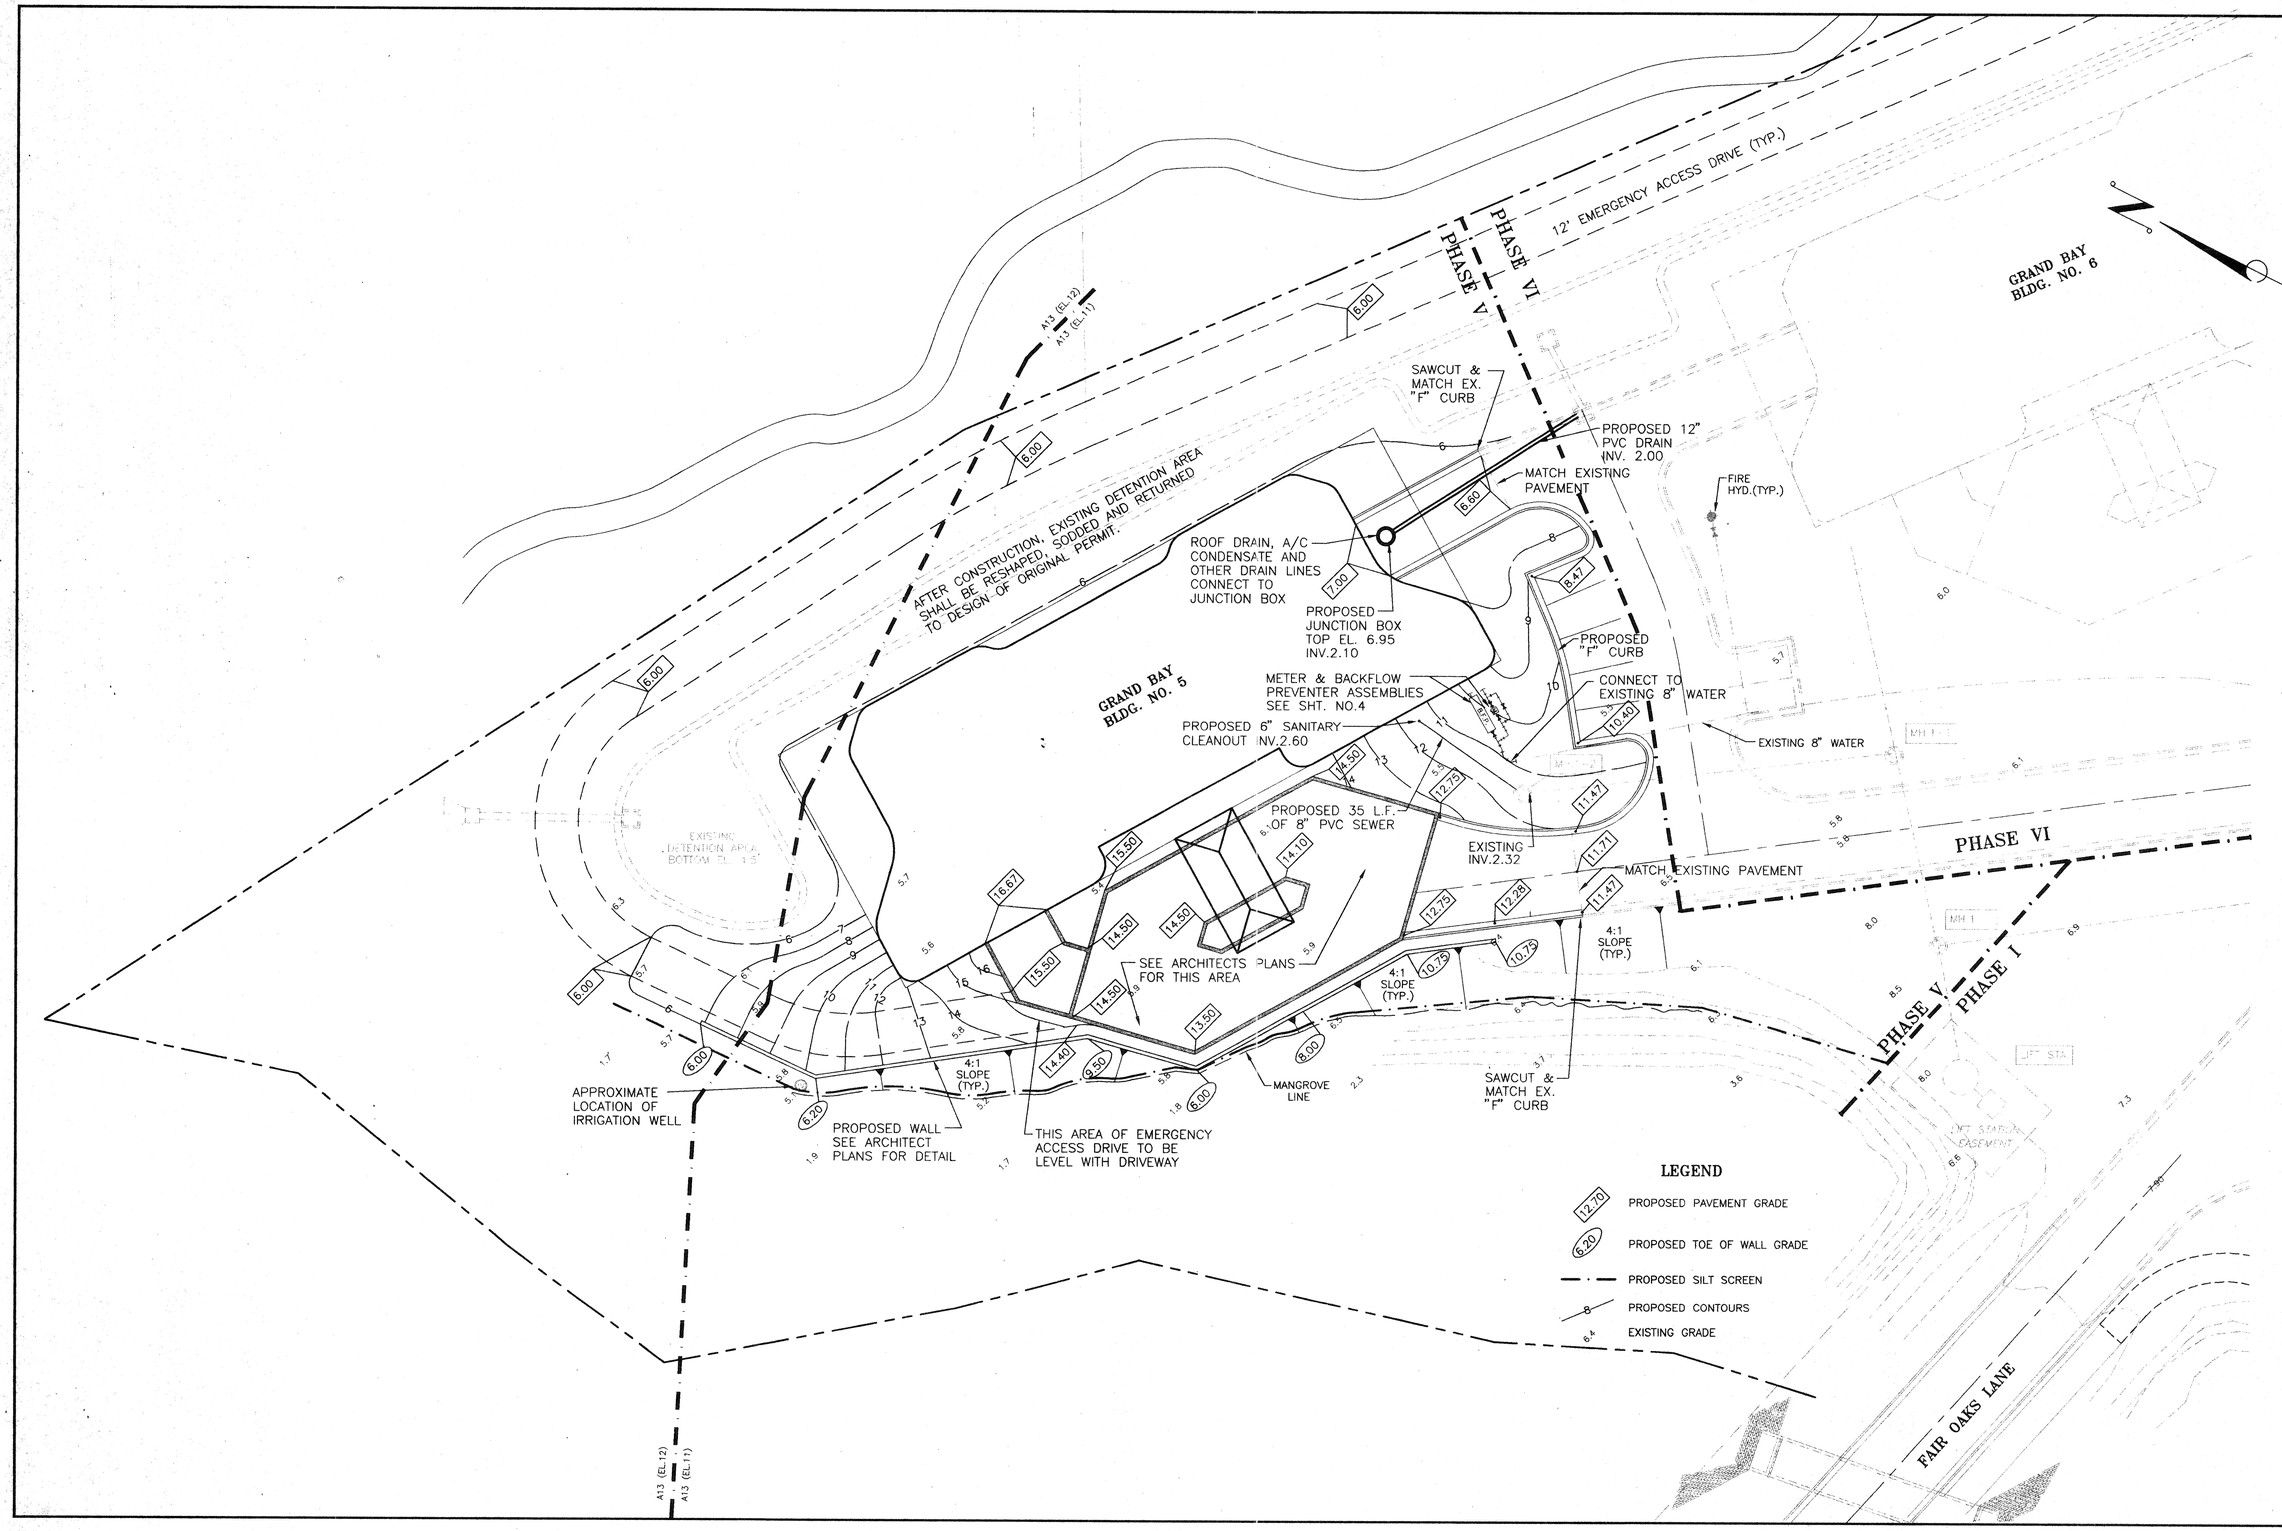

GRAND BAY
PHASE V CONSTRUCTION PLAN
DETAIL SITE PLAN

REVISED	DATE:	INITIALS:	DESCRIPTION:

DATE: 1/16/95
SCALE: 1"=20'
DESIGN: PWM
DRAWN: SWS
CHKD:
Q.A.
APPROVED:

Landry & Eaber
ENGINEERS - SURVEYORS
130 N. Tamiami Trail, Suite 301 Sarasota, Florida 34236
(813)955-6004 FAX (813)955-7501

ENGINEERS SURVEYORS

SEAL

APPROVED: 1/13/95
ENGINEER OF RECORD DATE
NOT ISSUED FOR CONSTRUCTION

PROJECT NO: B00125

SHEET NO: C-3