AF 18867AB

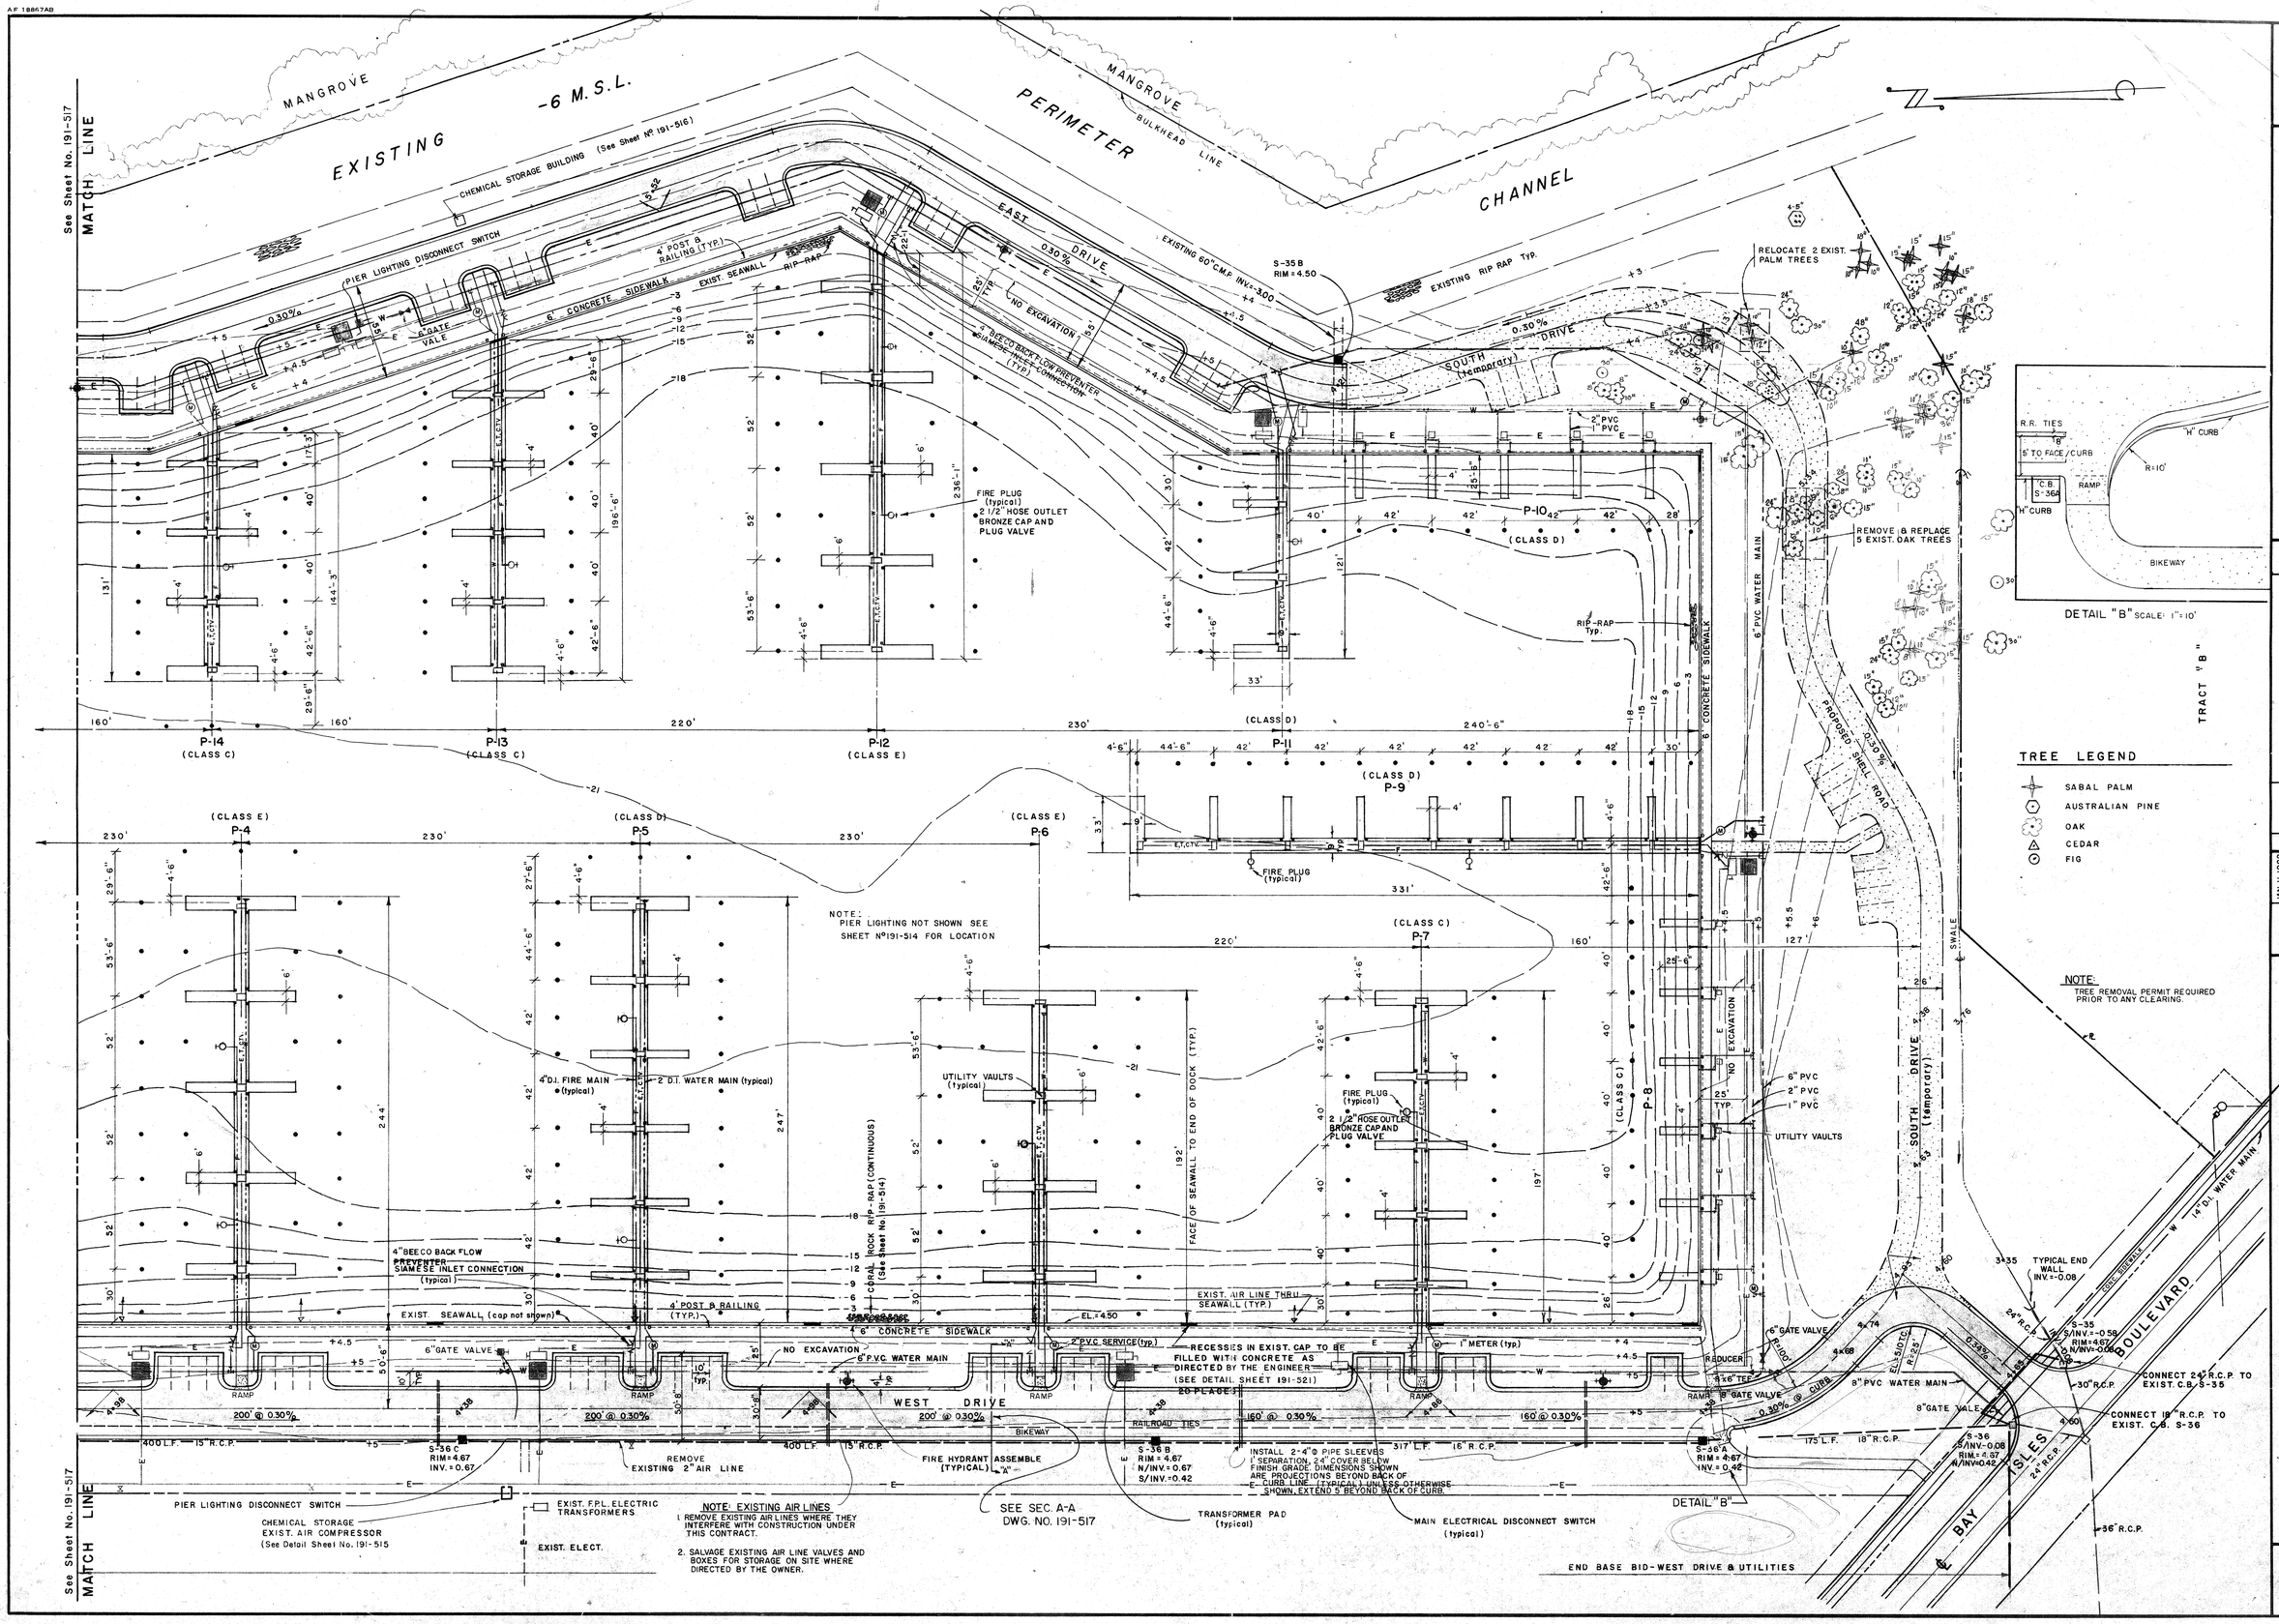

BENNETT & BISHOP
CONSULTING ENGINEERS & SURVEYORS
SARASOTA FLORIDA

APPROVED BY

DATE	BY	DESCRIPTION
AUG 16, 82	RK	REVISED RIP-RAP AREAS
NOV 24, 82	RK	ADDITIONAL CONTOURS ADDED

DATE	JAN. 11, 1982
SCALE	1" = 40'
DESIGN	
DRAWN	N.A.L.
CHECK	
APPROVED	

ARVIDA CORPORATION
BAY ISLES — HARBOUR MOORINGS
LONGBOAT KEY SARASOTA, FLORIDA

DETAIL SITE PLAN — SOUTH

DWG. No.
191-518