NOTES:

(1.) 12"x 12" PILES SHALL BE USED WHERE EXISTING BOTTOM ELEVATIONS ARE -12 OR ABOVE.

(2.) 14"x 14" PILES SHALL BE USED WHERE EXISTING BOTTOM ELEVATIONS ARE BELOW - 12.

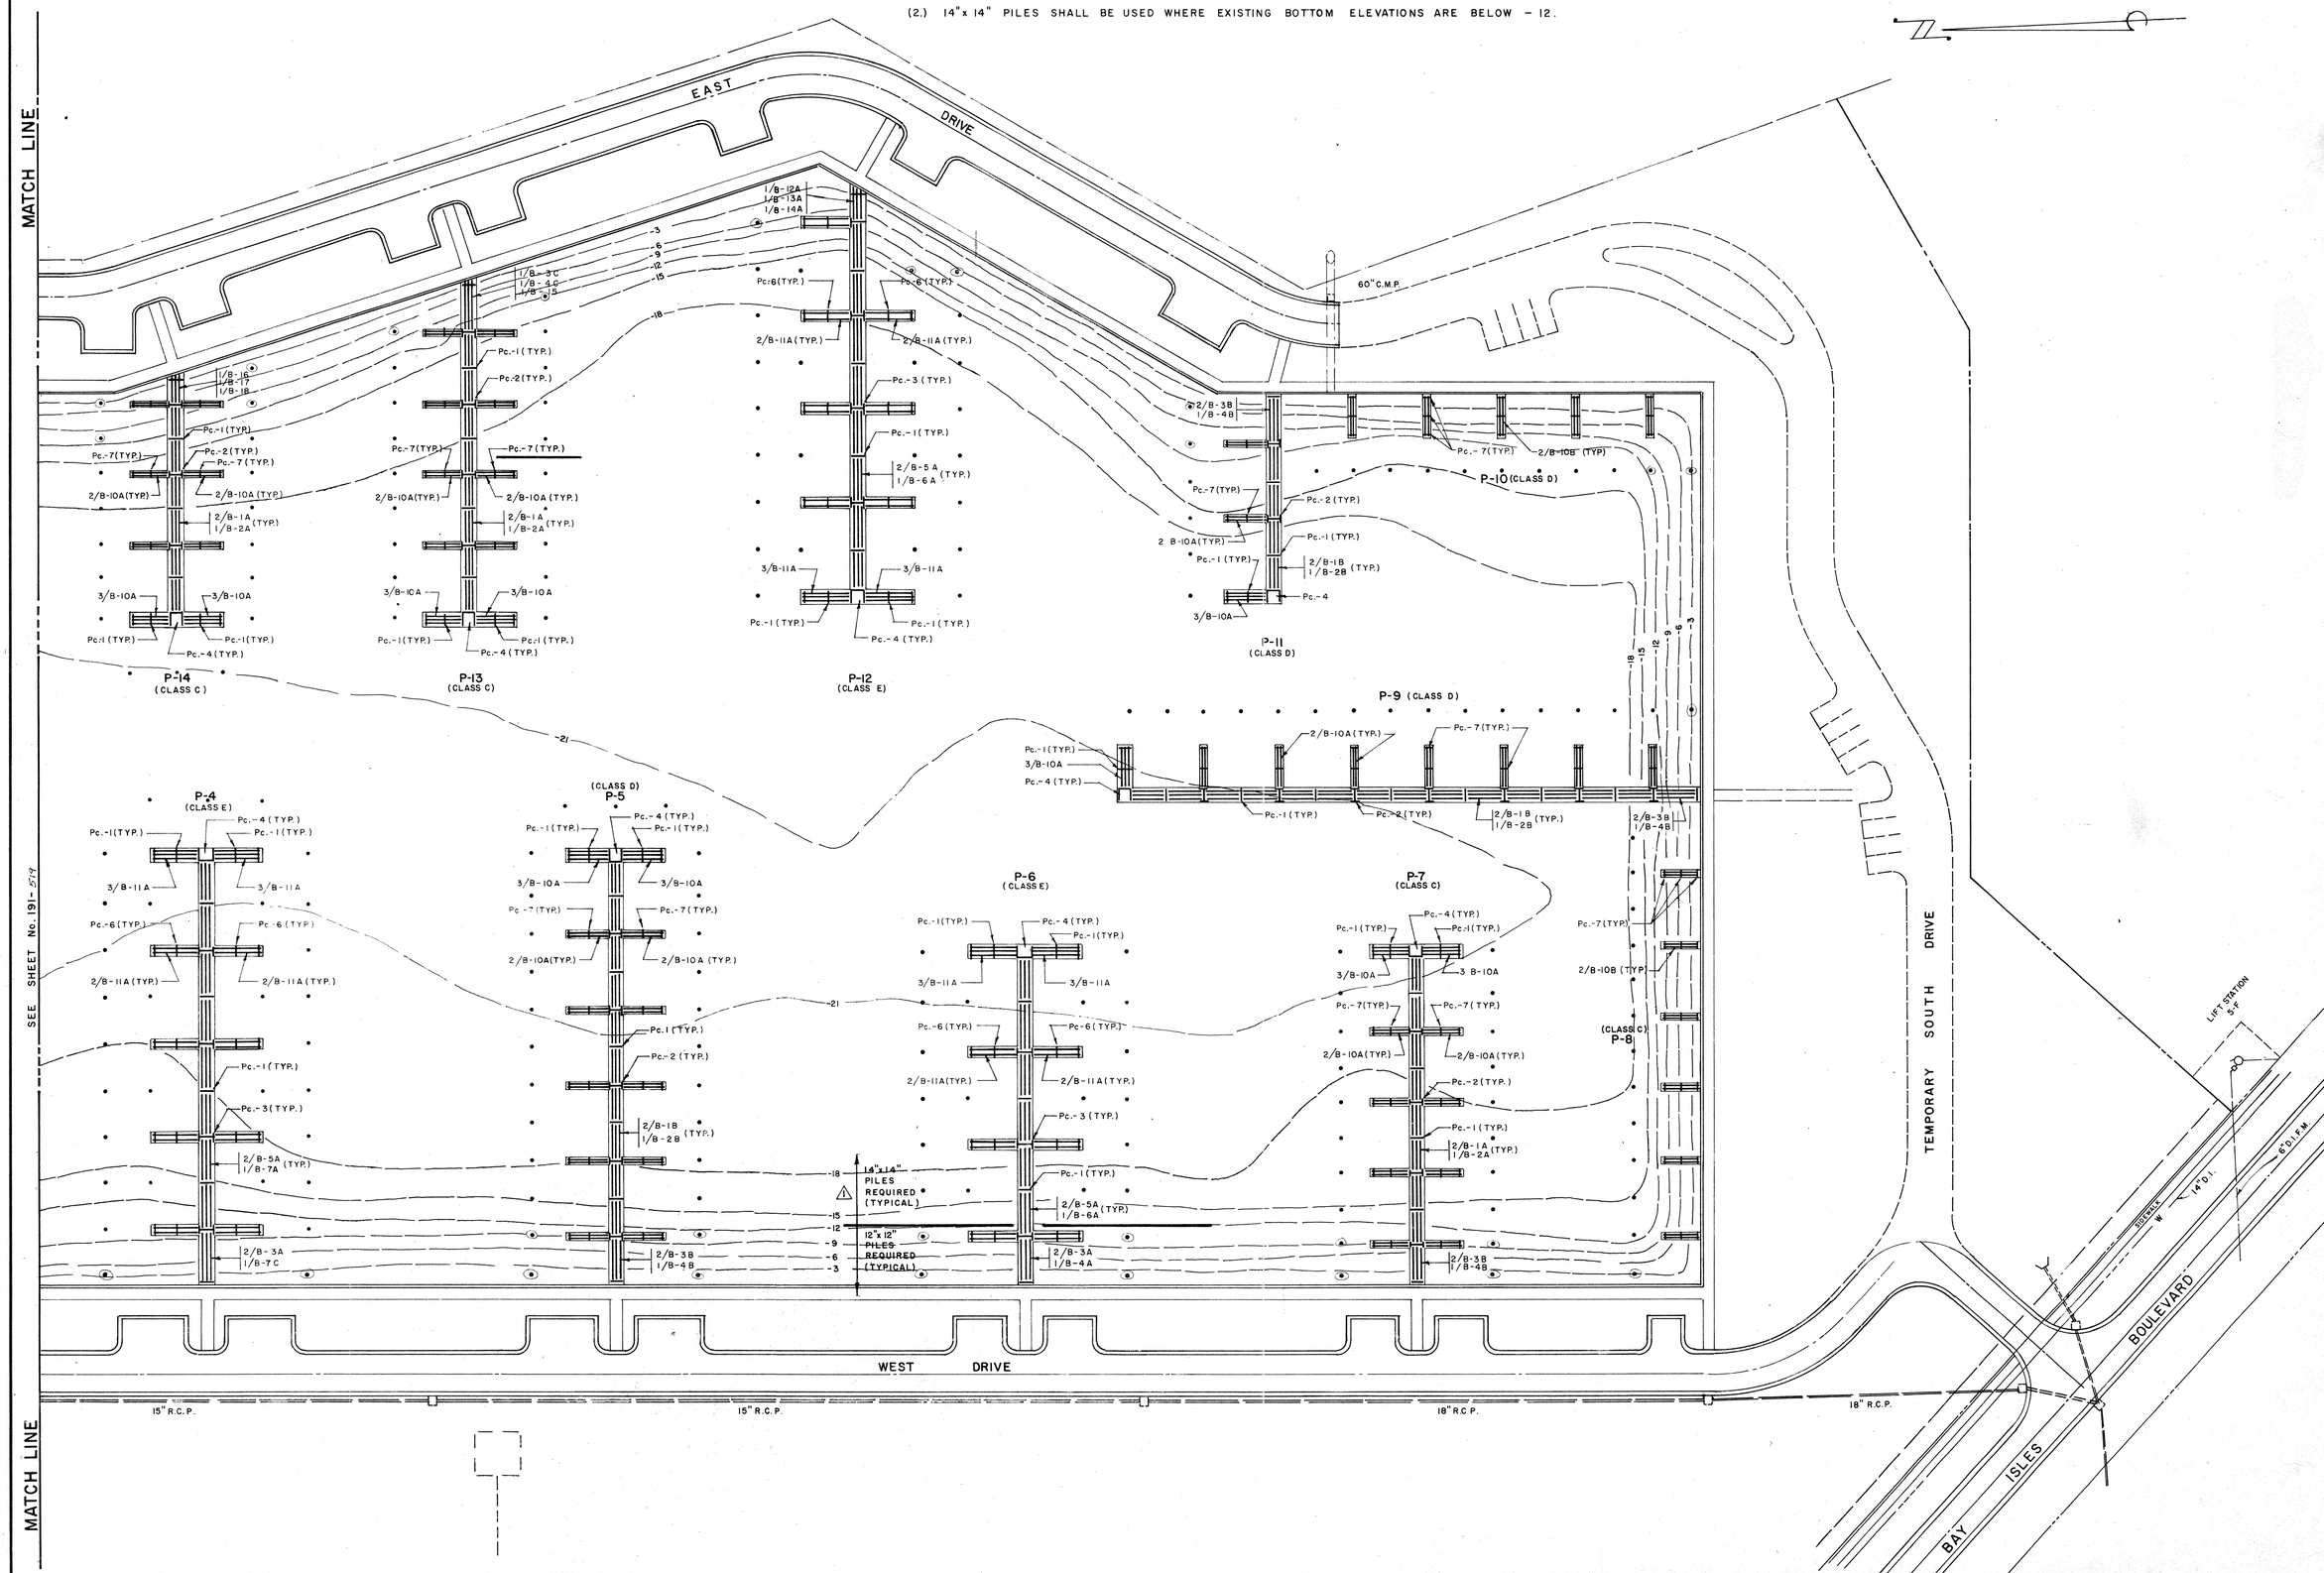

BENNETT & BISHOP
CONSULTING ENGINEERS & SURVEYORS SARASOTA FLORIDA

APPROVED BY

REVISED	DATE	DESCRIPTION	BY
	MAR 23, 82	PILE SIZE REQ'TS SHOWN	
	MAR 24, 82	ADDITIONAL CONTOURS ADDED	

DATE	JAN. 11, 1982
SCALE	1" = 40
DESIGN	F.V. - N.A.L.
DRAWN	
CHECK	
APPROVED	

ARVIDA CORPORATION
BAY ISLES — HARBOUR MOORINGS
LONGBOAT KEY SARASOTA, FLORIDA

STRUCTURAL LAYOUT-SOUTH

DWRG. No.
191-520