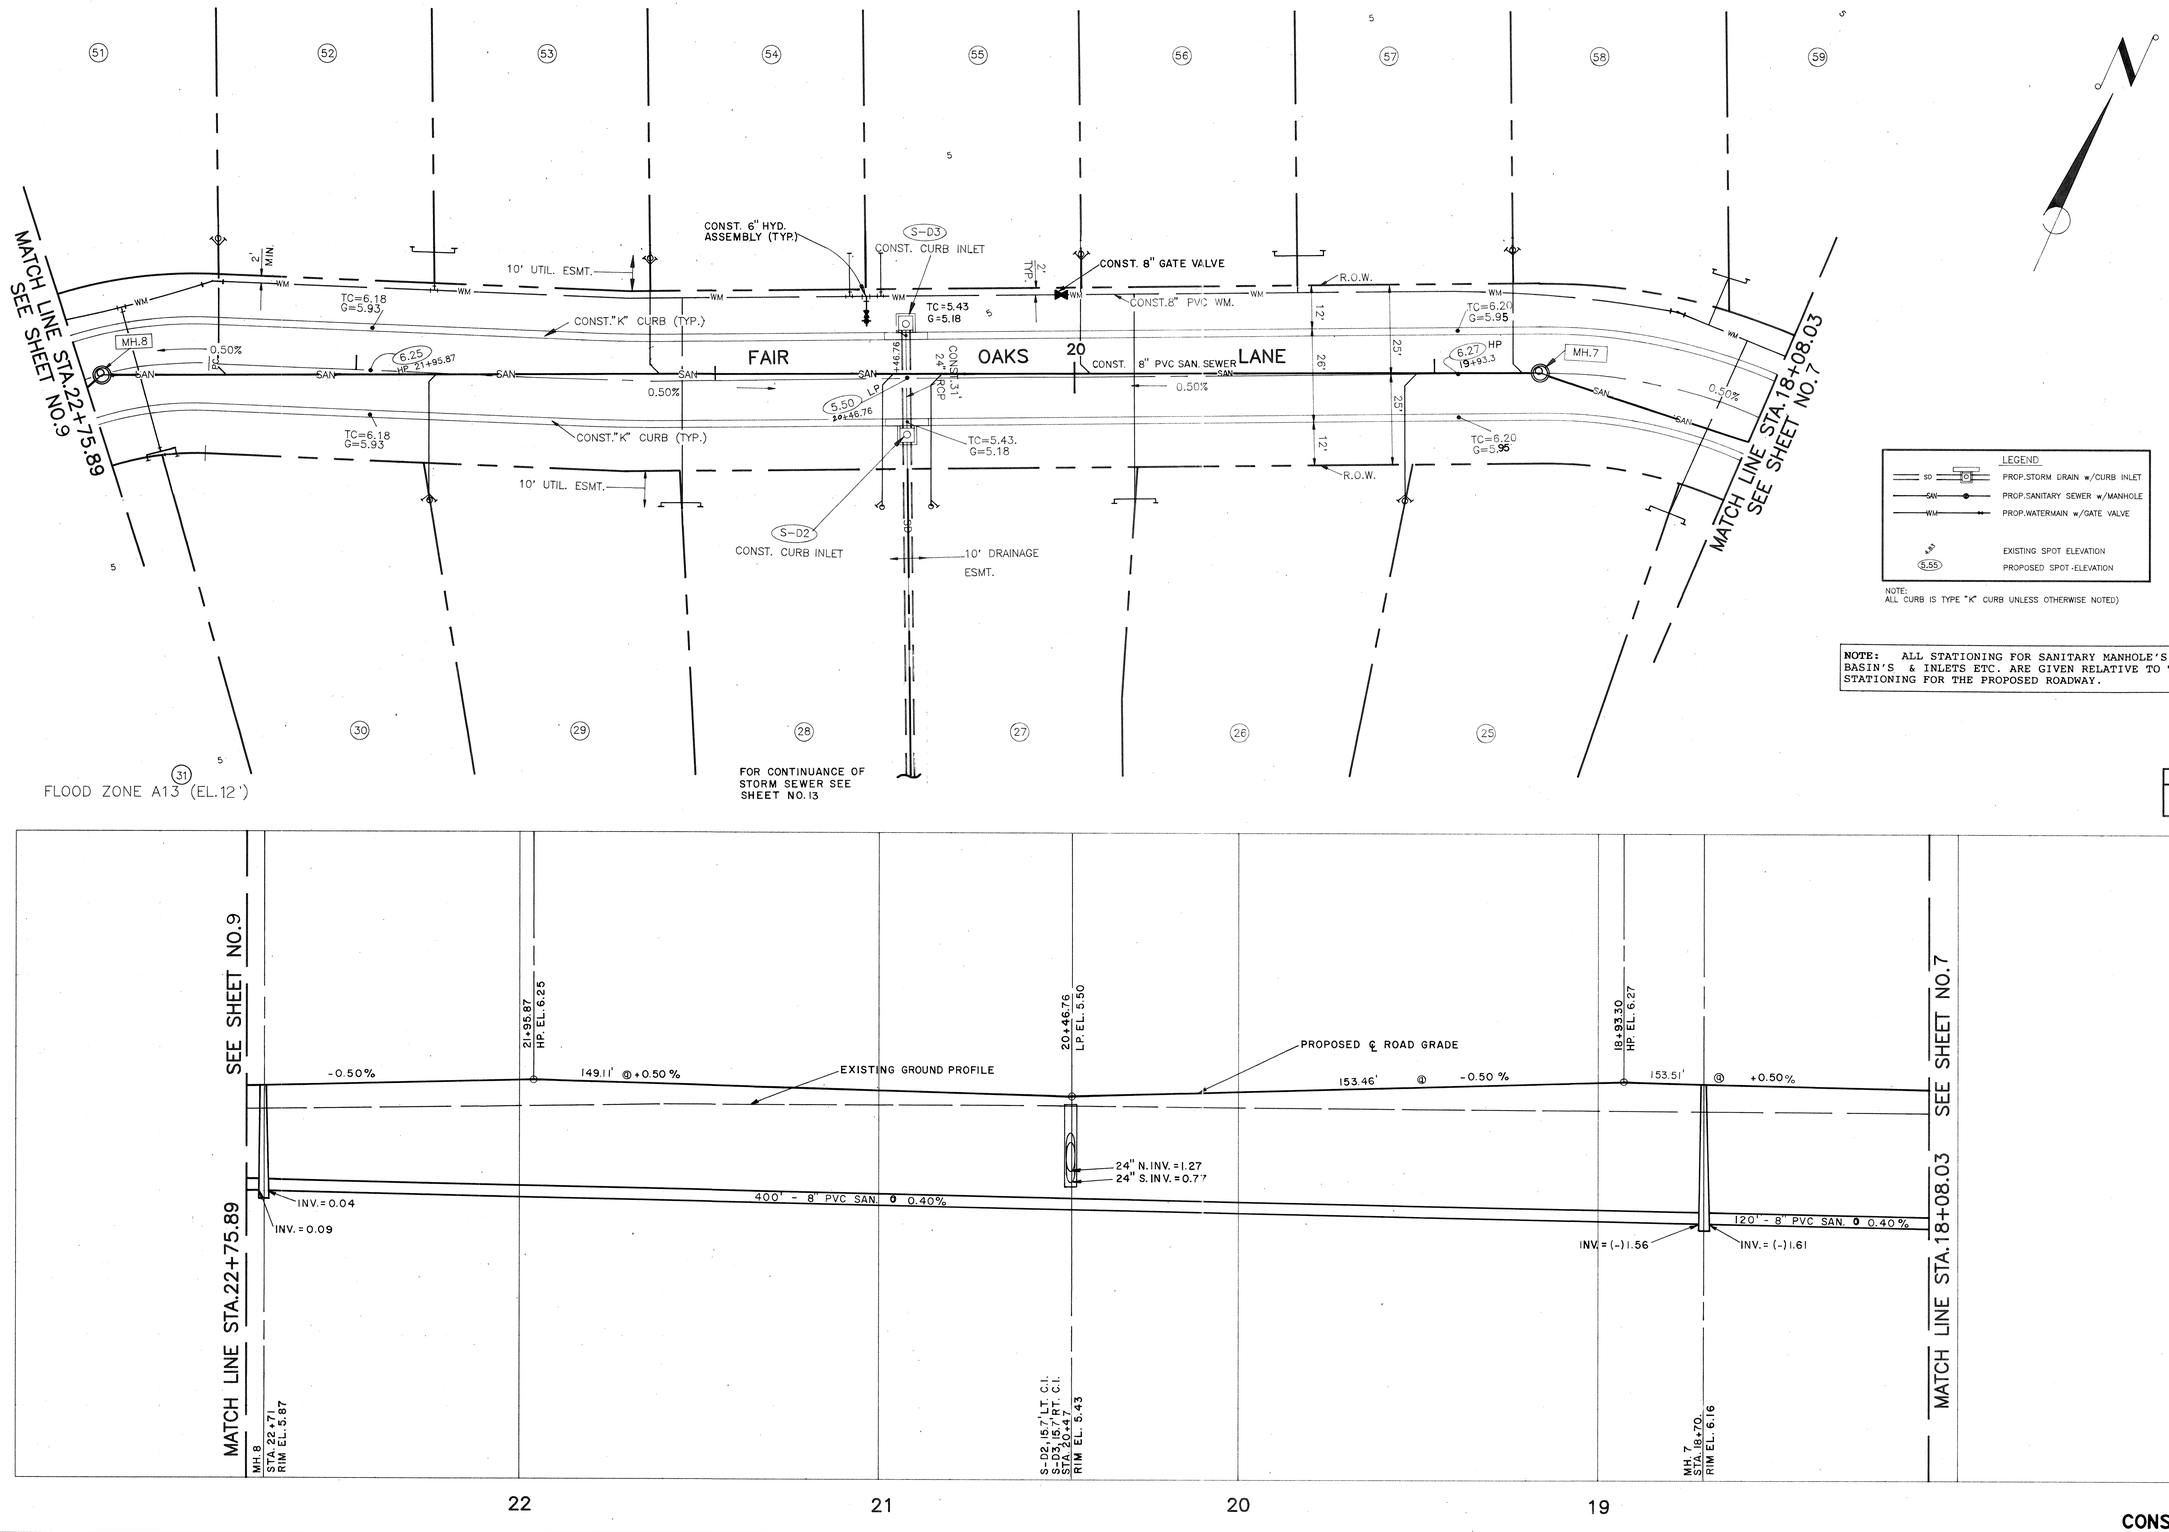

CONSTRUCTION PLANS

REV. DATE:

CLIENT/TITLE:
PROJECT NO:
SHEET NO:
DATE:
SCALE:

BISHOP & ASSOCIATES
Consulting Engineers • Surveyors
78 SARASOTA CENTER BLVD. SARASOTA, FLORIDA 34240
813/371-6362 • Fax 813/378-3215

REVISED	BY	DATE	DESCRIPTION

REVISED	BY	DATE	DESCRIPTION

DATE	9-8-89
SCALE	AS NOTED
DESIGN	S.R.
DRAWN	R.W.C.
CHECKED	
APPROVED	

SEAL

APPROVED BY

CLIENT/TITLE
MANCHESTER BAY
DIAMOND – CARVER, INC.
PLAN & PROFILE

PROJECT NO
DBDS-0018
SHEET NO.
8

DBDS789.DWG