AF 188K7AB

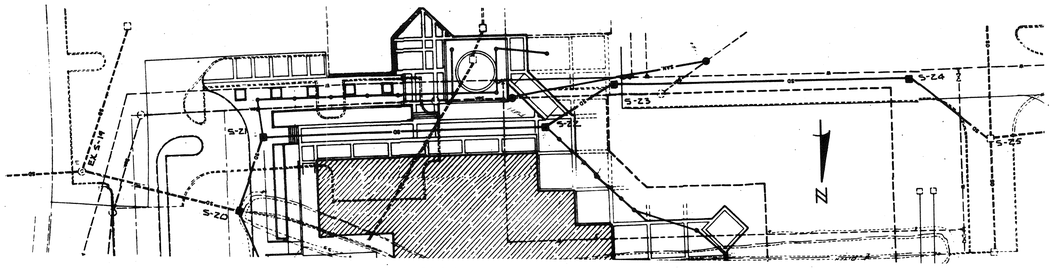

PLAN

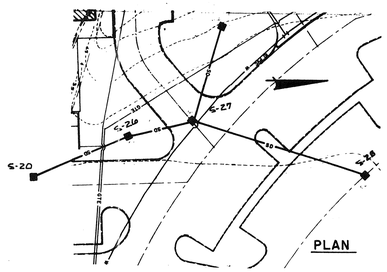

PLAN

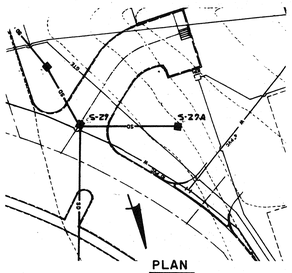

PLAN

STORM SEWER PROFILES

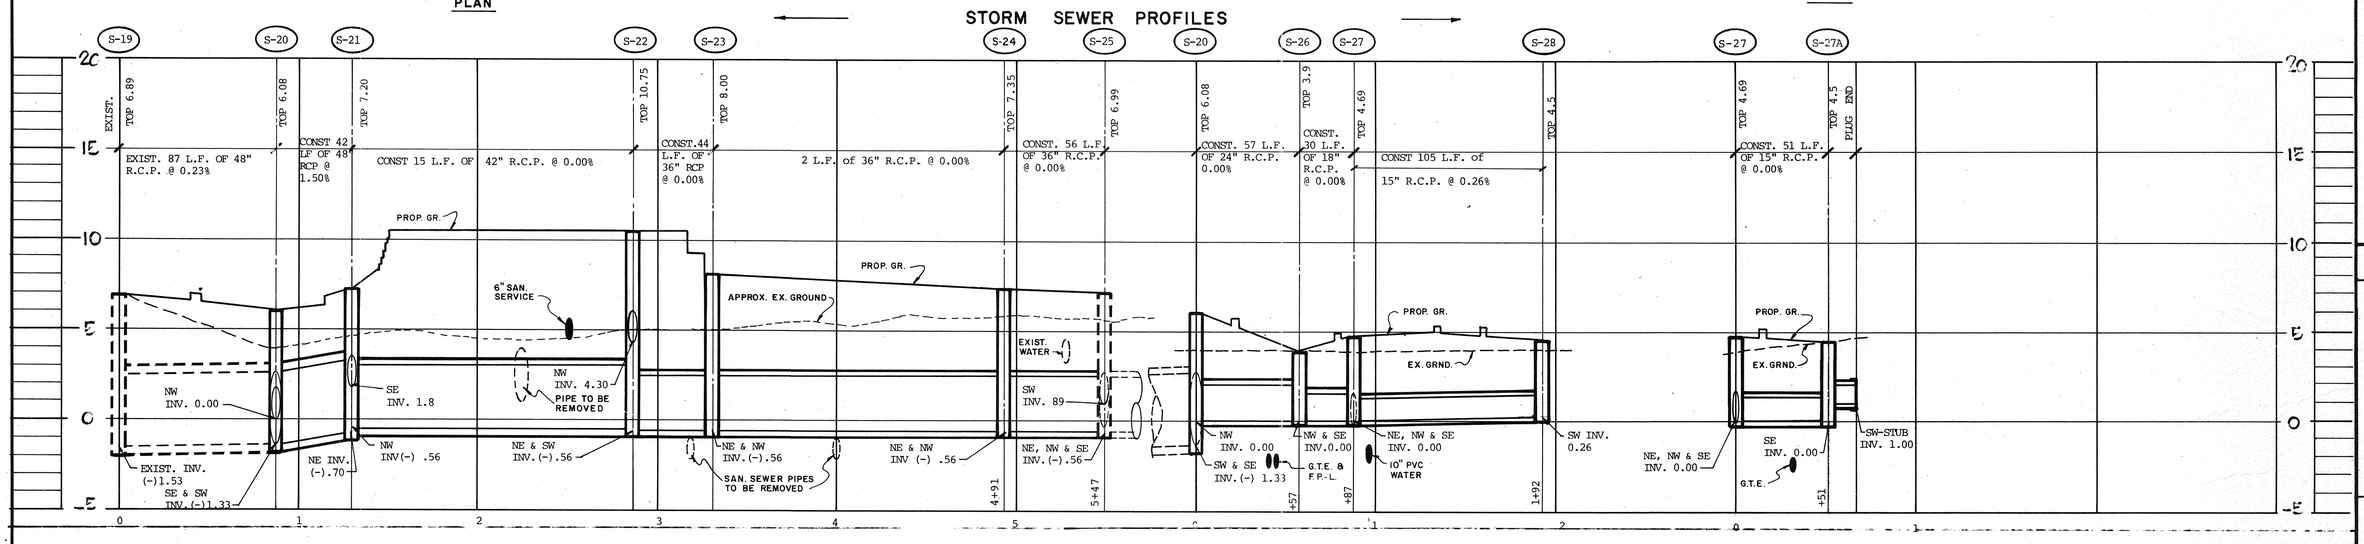

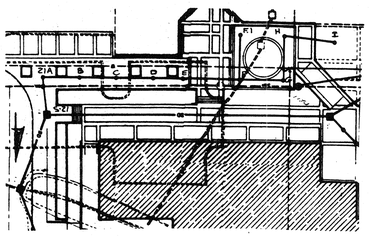

PLAN

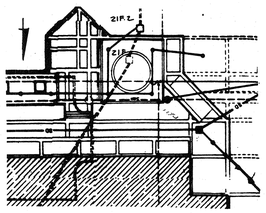

PLAN

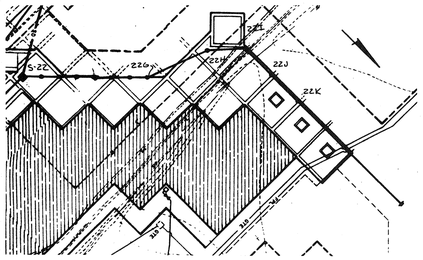

PLAN

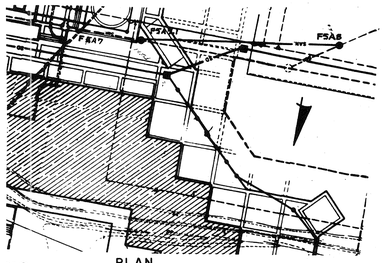

PLAN

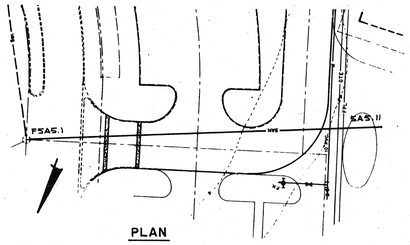

PLAN

STORM SEWER PROFILES — SANITARY SEWER PROFILES

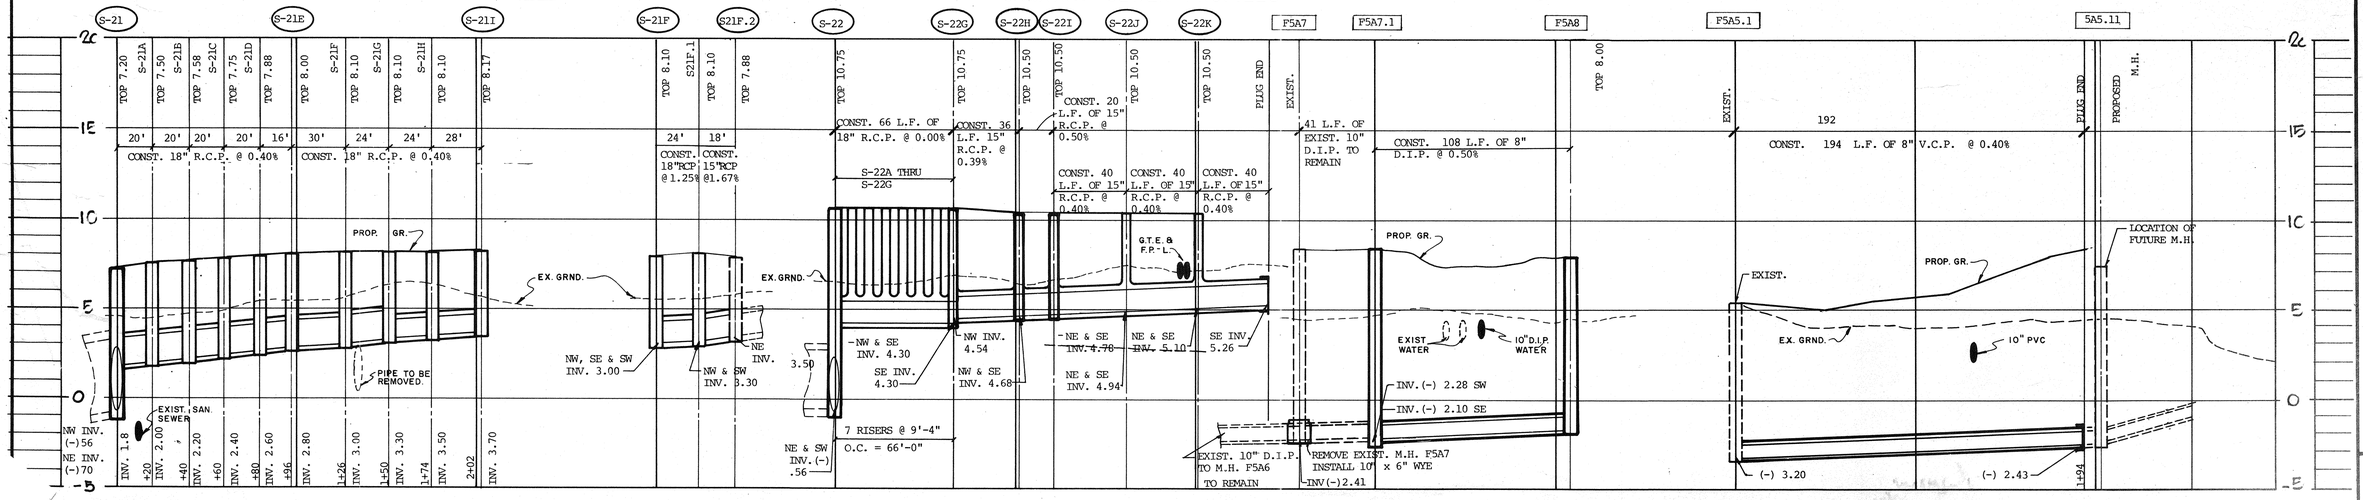

SCALES
VERT. 1" = 4' HORIZ. 1" = 40'

BENNETT & BISHOP
CONSULTING ENGINEERS & SURVEYORS SARASOTA FLORIDA

APPROVED BY | BY | DESCRIPTION | DATE

DATE	JAN 4 1985
SCALE	AS SHOWN
DESIGN	RCA
DRAWN	RRF
CHECK	
APPROVED	

0351A38

ARVIDA CORPORATION
TOWN PLAZA - PHASE II

STORM AND SANITARY SEWER PLAN & PROFILE-PHASE IIA

DRWG. No.
191-675-A