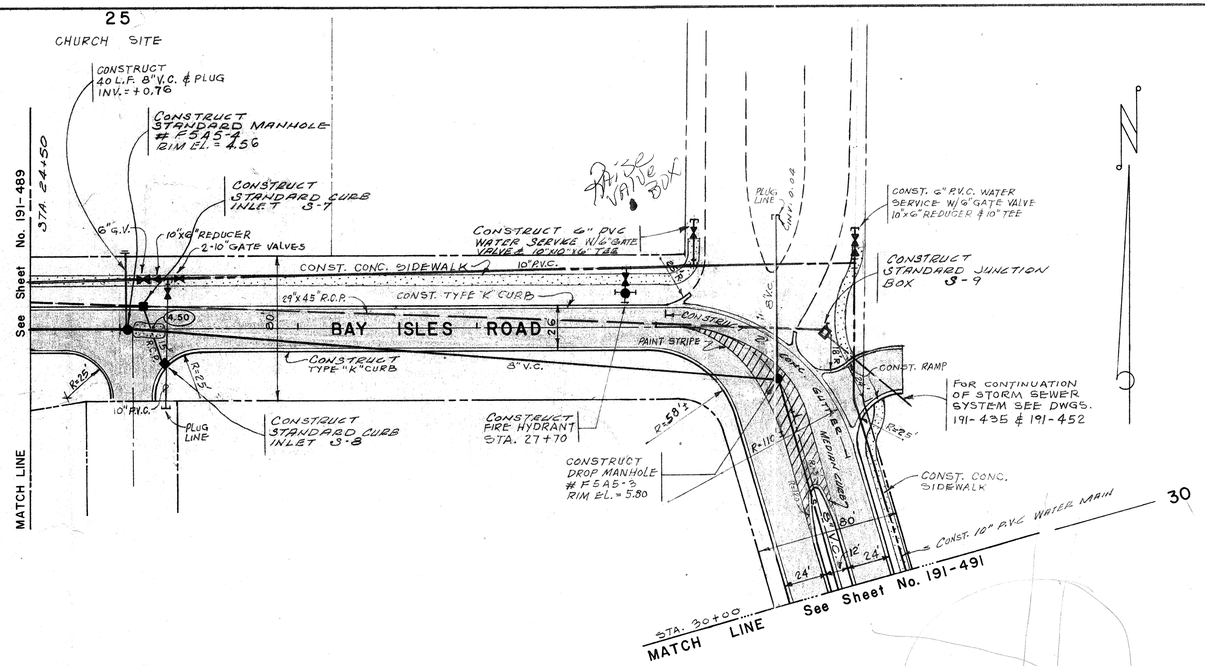

NOTE:
TREE REMOVAL PERMIT REQUIRED PRIOR TO ANY CLEARING.

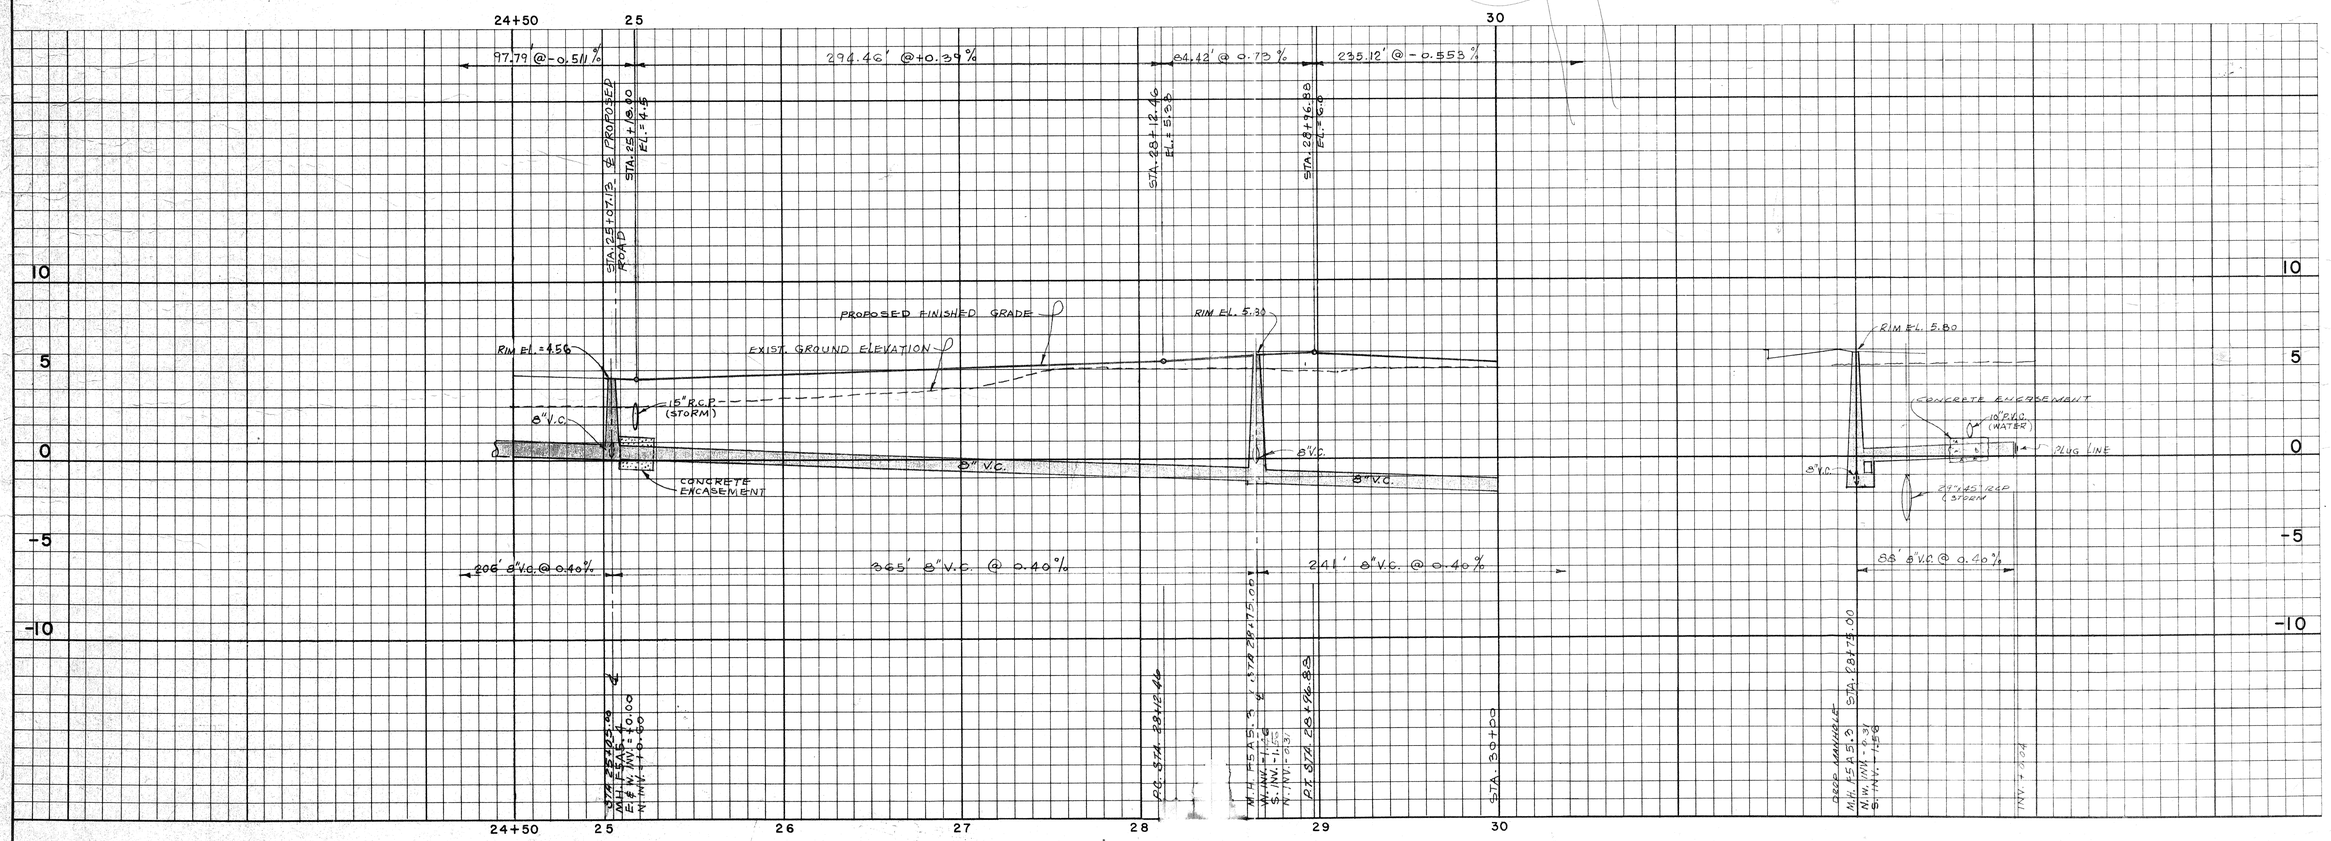

DATE	NOV 25, 81
SCALE	VERT. 1"=5' HORZ. 1"=40'
DESIGN	
DRAWN	N.A.
CHECK	
APPROVED	

REVISED

DATE	DESCRIPTION	BY
3-17-82	CHANGED M.H. FSAS-3 FROM STD. S. DROP CHANGED STUB INV. AT M.H. FSAS-5	N.A.L.
2-25-82	ADDED G.V. & REDUCER	N.A.L.
10/15/81	ADD VERT. RIM, REV. DROP TO MANHOLE & MISC. CHANGES	F.L.

BENNETT & BISHOP
CONSULTING ENGINEERS & SURVEYORS SARASOTA FLORIDA

PREPARED BY

ARVIDA CORPORATION
BAY ISLES ROAD

PLAN AND PROFILE

DWG. 19