


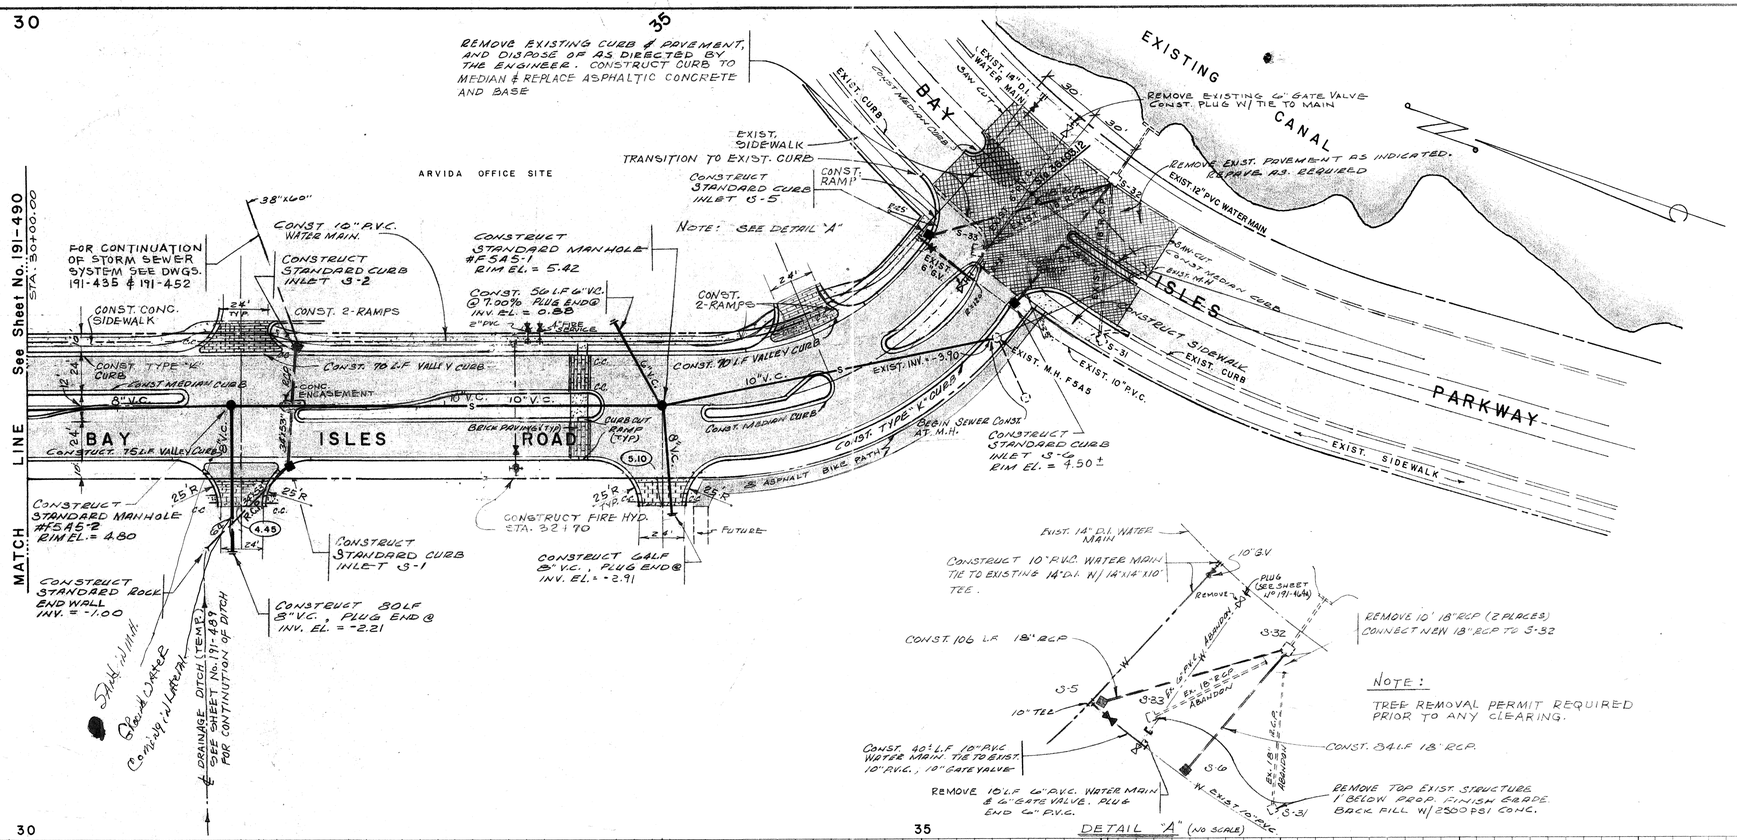


BENNETT & BISHOP
CONSULTING ENGINEERS & SURVEYORS
SARASOTA FLORIDA

| REVISED | DATE | DESCRIPTION | BY |
|---|---|---|---|
| 5-17-82 | | REVISED SLOPE & INV. AT M.H. F.S.A.S.-1 | N.A.L. |
| 2-8-82 | | ADDED G.V. | N.A.L. |
| 1-25-82 | | REV. DRAINAGE, SIDEWALK | JW |
| 12-16-80 | | LEFT TURN LANE, BRIDGE TRUST & CURB REV. REMOVE ASPHALT & PAVEMENT | RY |

| | |
|---|---|
| DATE | NOV. 25, 81 |
| SCALE | HOR. 1"=40' VERT. 1"=4' |
| DESIGN | N.A.L. |
| DRAWN | |
| CHECK | |
| APPROVED | |

APPROVED BY

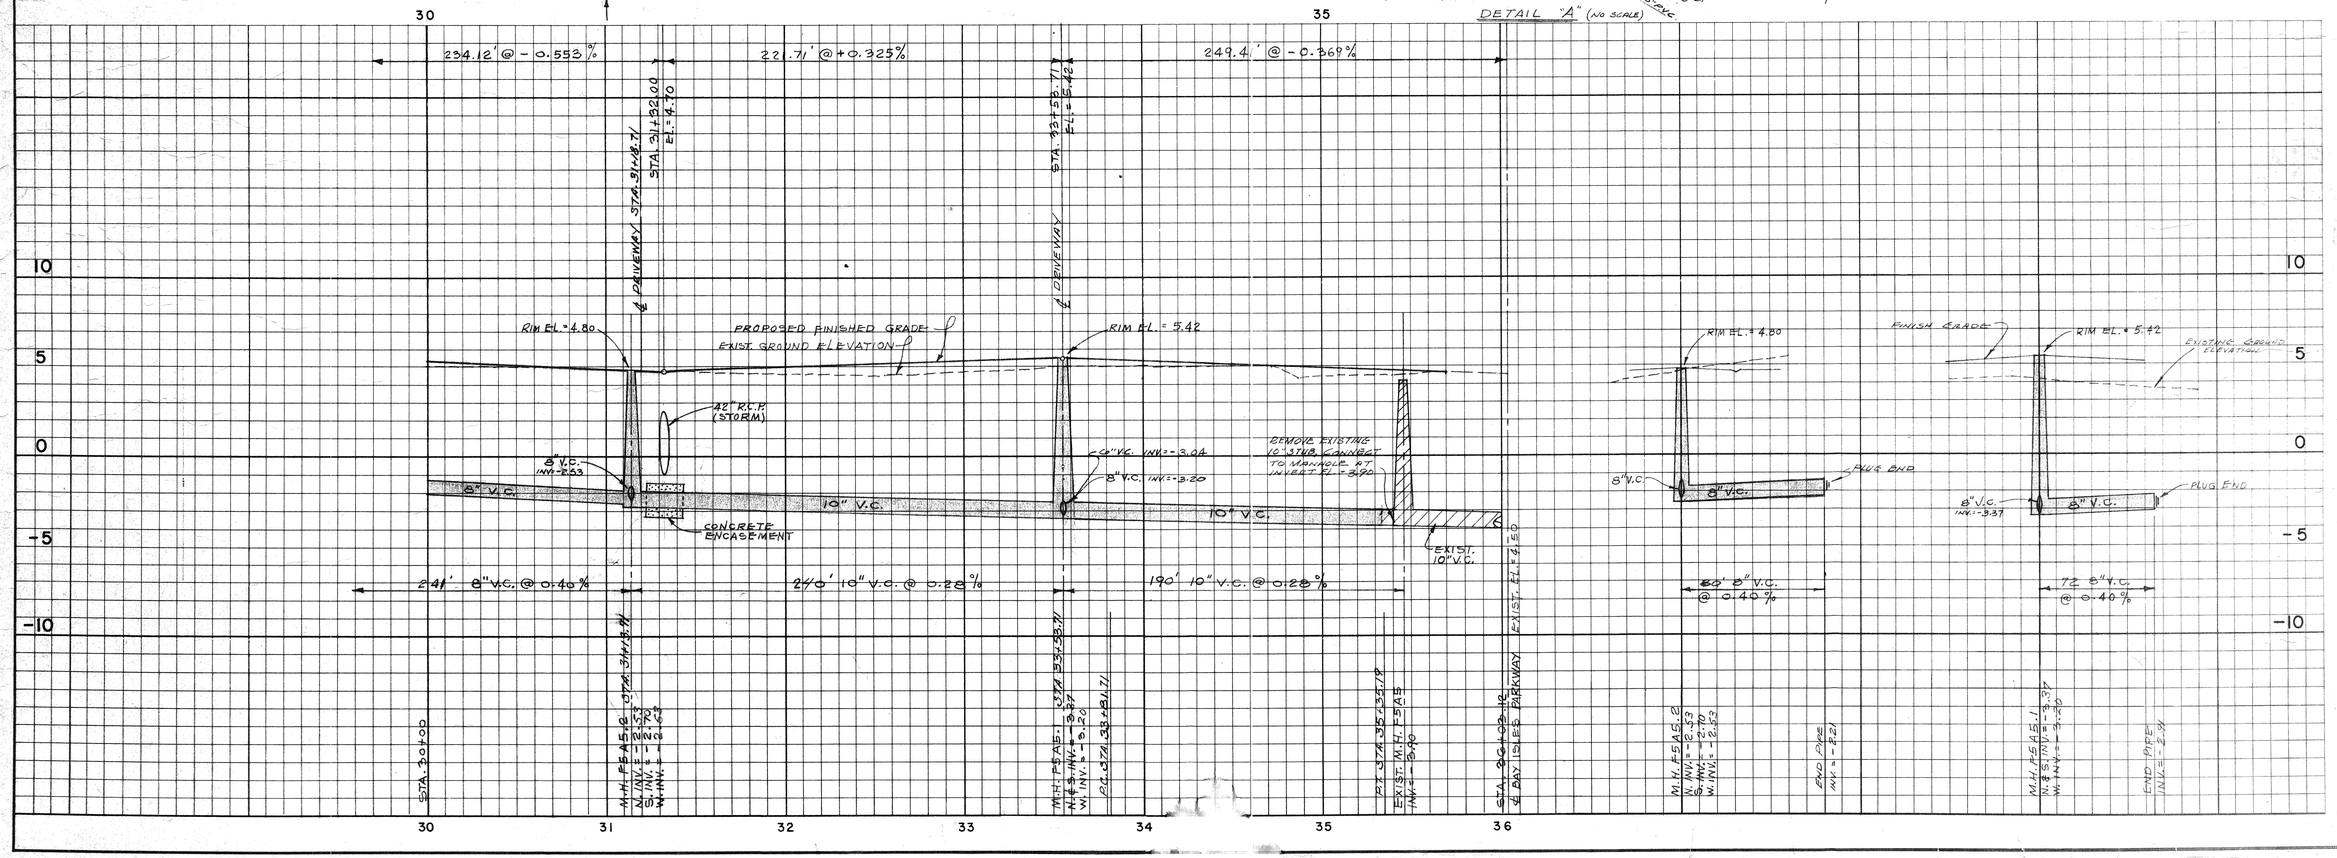ARVIDA CORPORATION
BAY ISLES ROAD

PLAN AND PROFILE

19