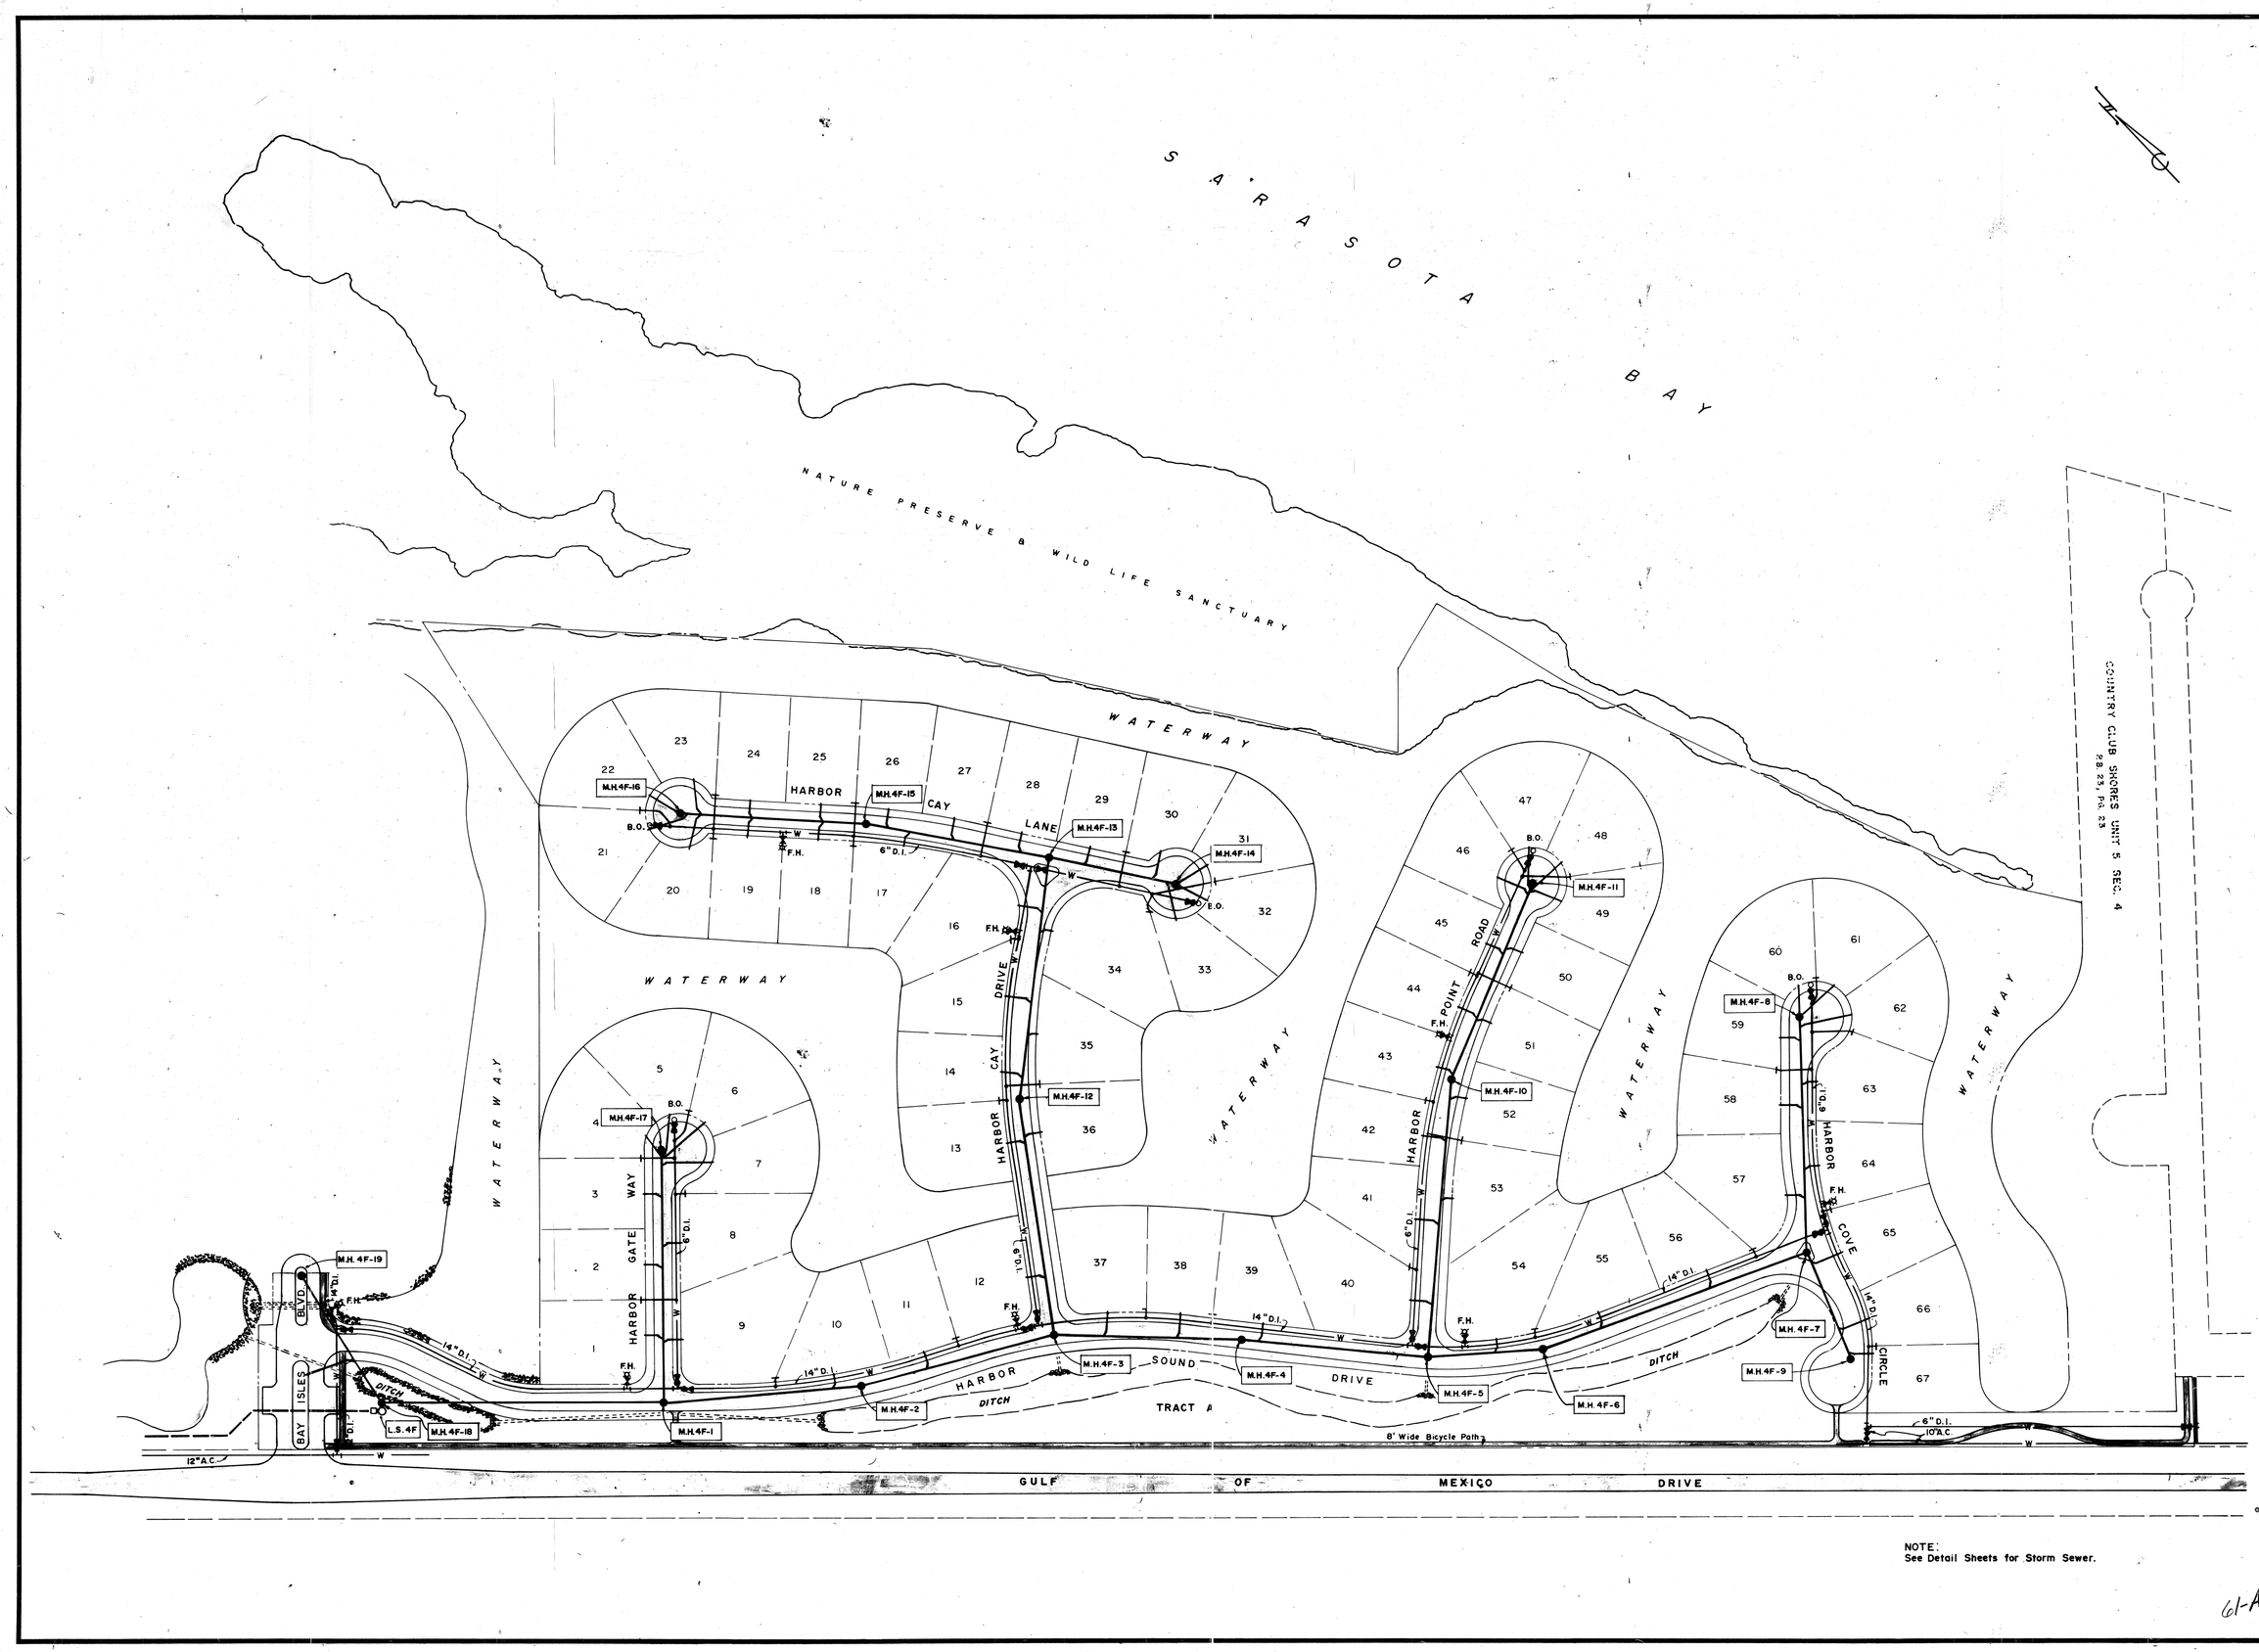

NOTE:
See Detail Sheets for Storm Sewer.

61-A

REVISION	BY	LTR.	DATE

SCALE: 1" = 100'	DATE: 10-4-76	DESIGNED BY
DRAWN BY H. B.	CHECKED BY	PROJECT NO.

PROJECT ENGINEER

TOWN OF LONGBOAT KEY, FLORIDA

ARVIDA CORPORATION
BAY ISLES UNIT NO. I
SEWAGE COLLECTION

BENNETT & BISHOP, INC. - CONSULTING ENGINEERS & SURVEYORS - 4509 BEE RIDGE RD. SARASOTA, FLORIDA

ENGINEER & LOCATION

T.L.K. FILE NO.

SHEET NUMBER 61-A

REVISION

191-063AB