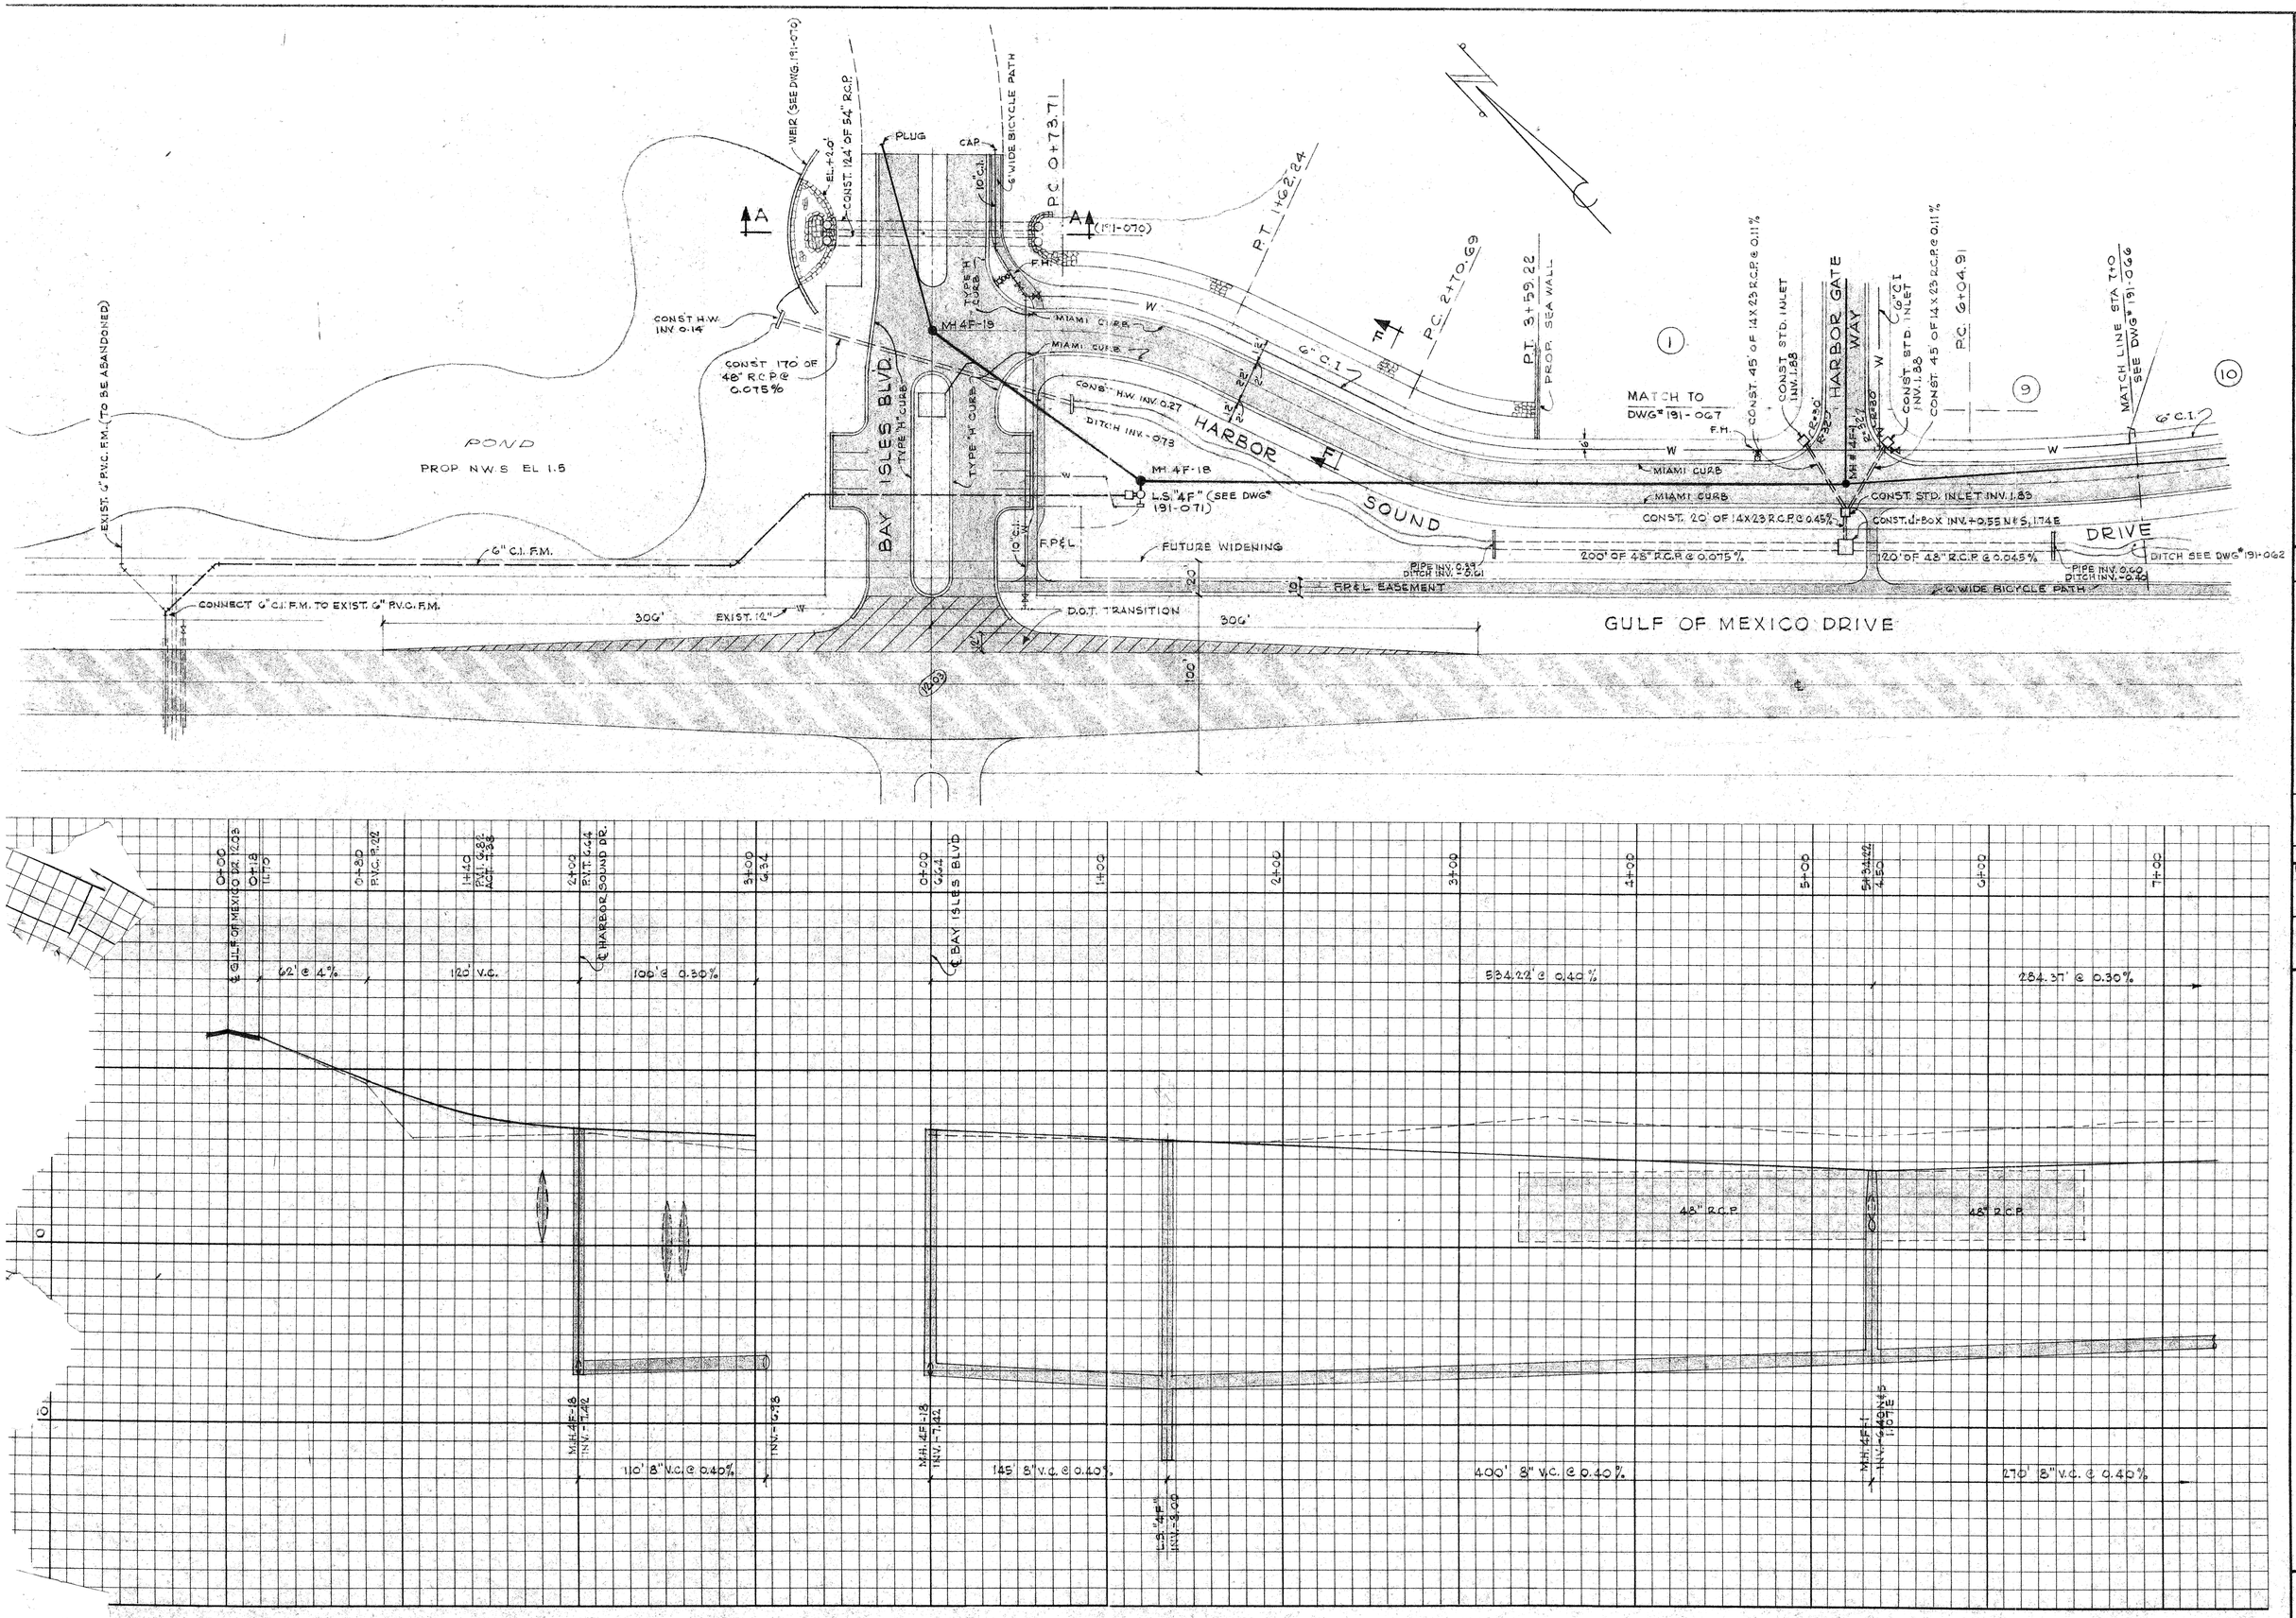

BENNETT & BISHOP
CONSULTING ENGINEERS & SURVEYORS SARASOTA FLORIDA

APPROVED BY

REVISED	DESCRIPTION	BY

DATE:

DATE: 4-29-75
SCALE: HORZ. 1"=40' VERT. 1"=4'
DESIGN: G.L.B.
DRAWN: M.J.G.
CHECK:
APPROVED:

PHONE 388-2178

ARVIDA CORPORATION
BAY ISLES
PLAN AND PROFILE

LONGBOAT KEY

DWRG. No.
191-065