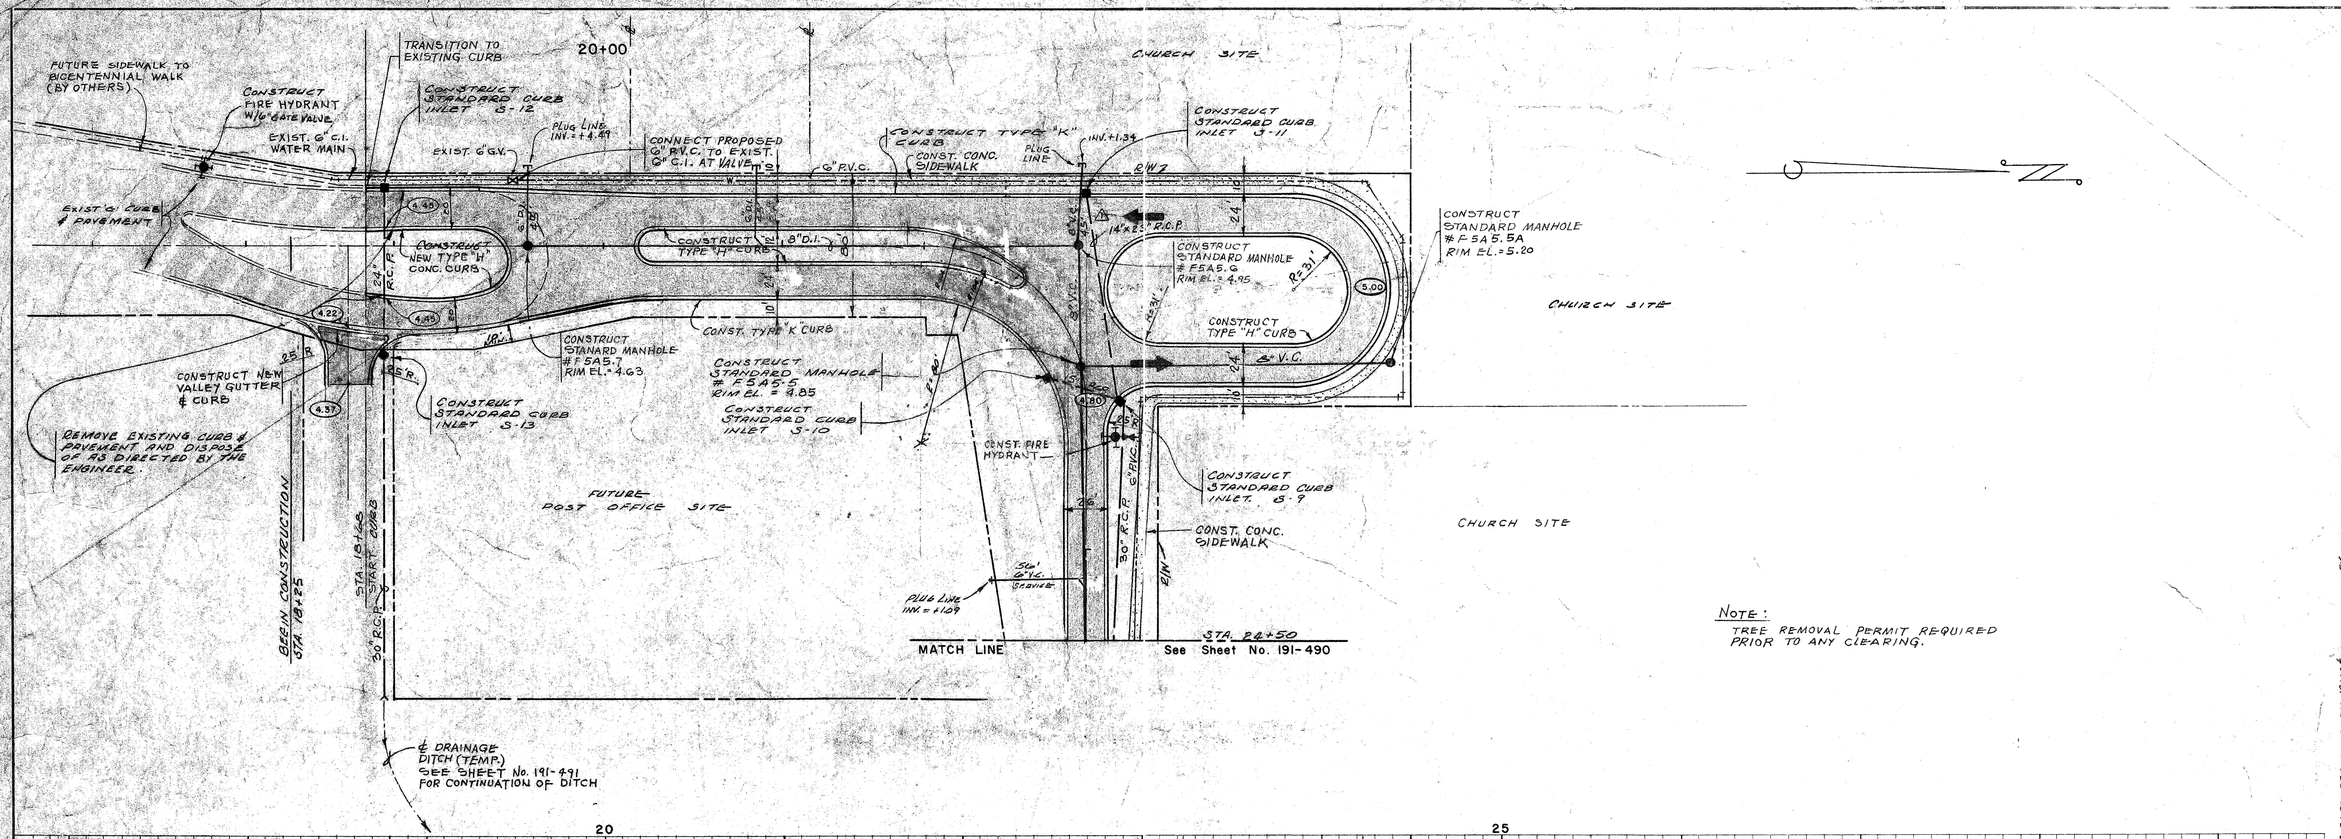

NOTE:
TREE REMOVAL PERMIT REQUIRED PRIOR TO ANY CLEARING.

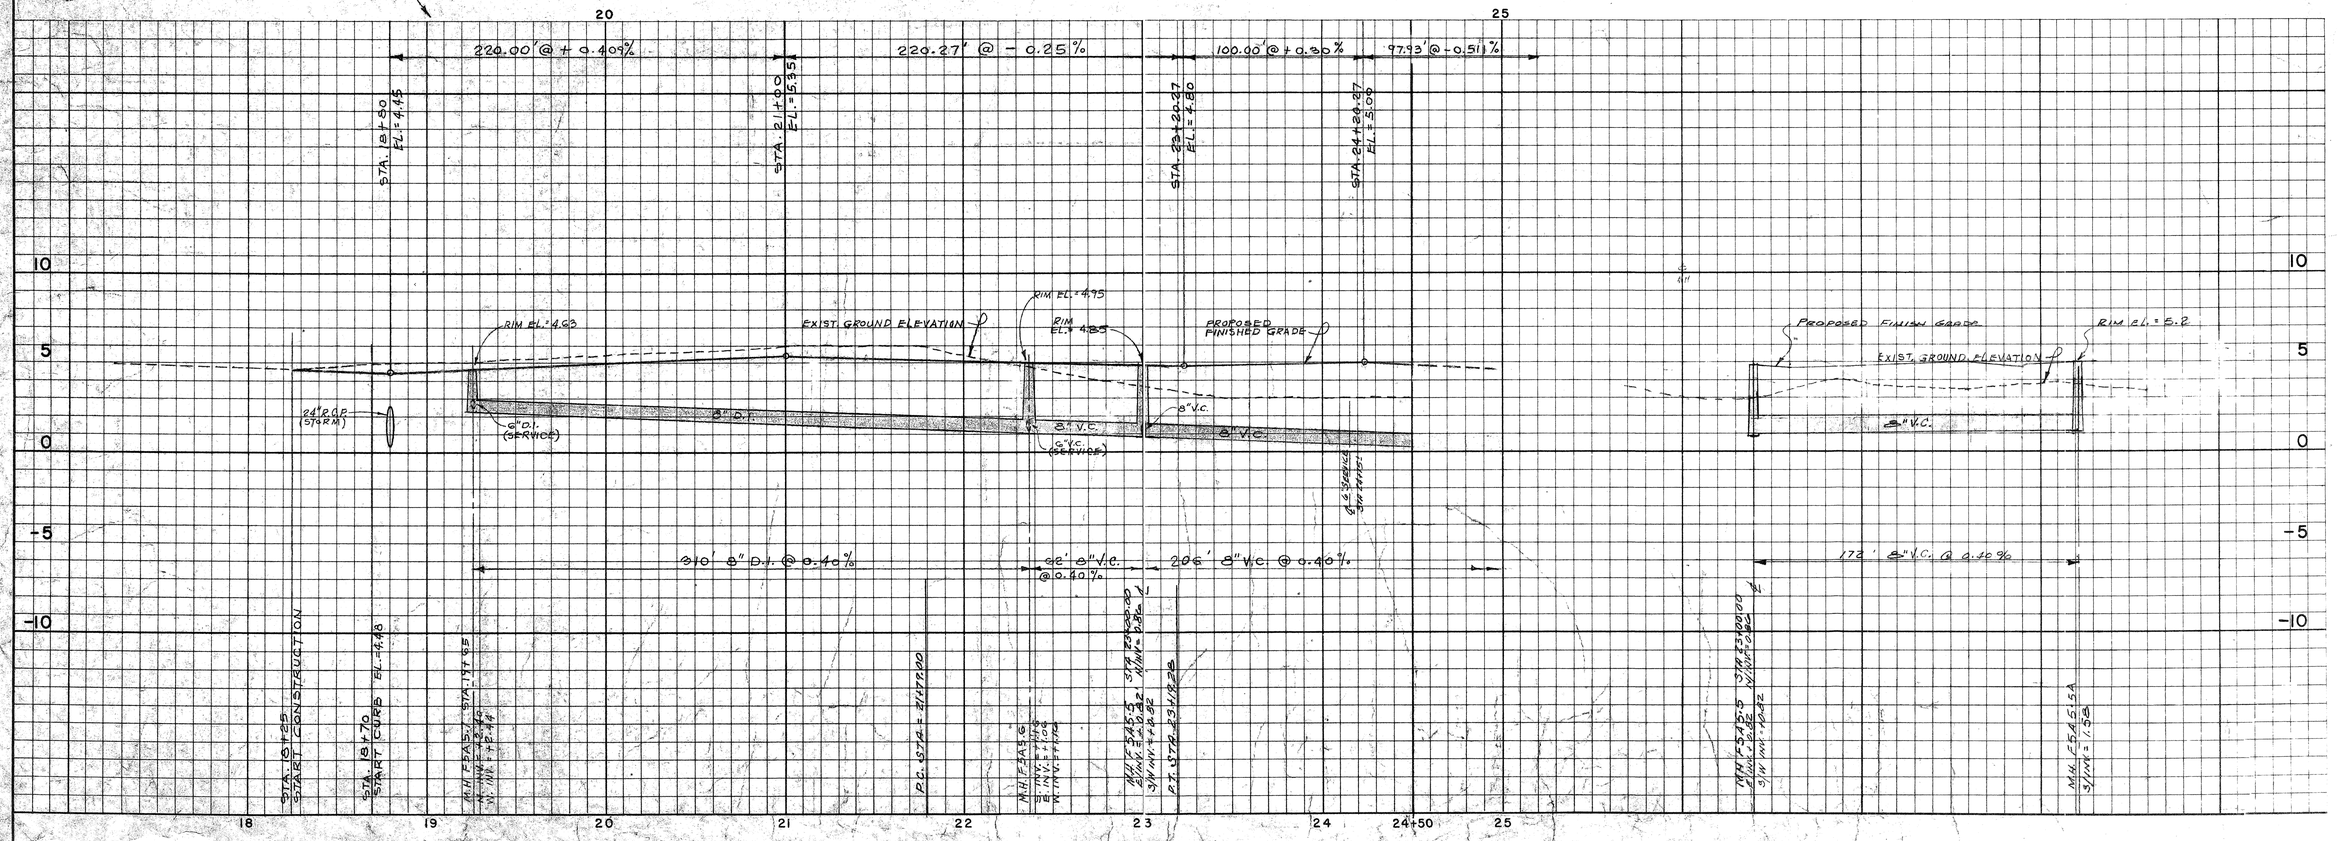

REVISIONS	DATE	DESCRIPTION	BY
3-31-82	REV. CURB STA 17+00 &		FC
4-12-82	REV. GRADING VIC. OF POST OFFICE SITE		PC
5-11-82	& SERVICE PER MH F5A5.6		PC
5-10-82	REV. TO F.D.O. & SEWER & POST OFFICE SITE		PC
2-8-83	REV. SEWER PIPE SIZE		N.A.L.
1-26-83	CHANGED SEWER LINE & CONC. CURB		N.A.L.
	CHANGED WATER & SEWER LINES		N.A.L.

BENNETT & BISHOP
CONSULTING ENGINEERS & SURVEYORS — SARASOTA FLORIDA

APPROVED BY

DATE	NOV. 25, 81
SCALE	VERT. 1"=4' HORZ. 1"=10'
DESIGN	
DRAWN	N.A.L.
CHECK	
APPROVED	

ARVIDA CORPORATION
BAY ISLES ROAD

PLAN AND PROFILE

DWRG. No.
191-489