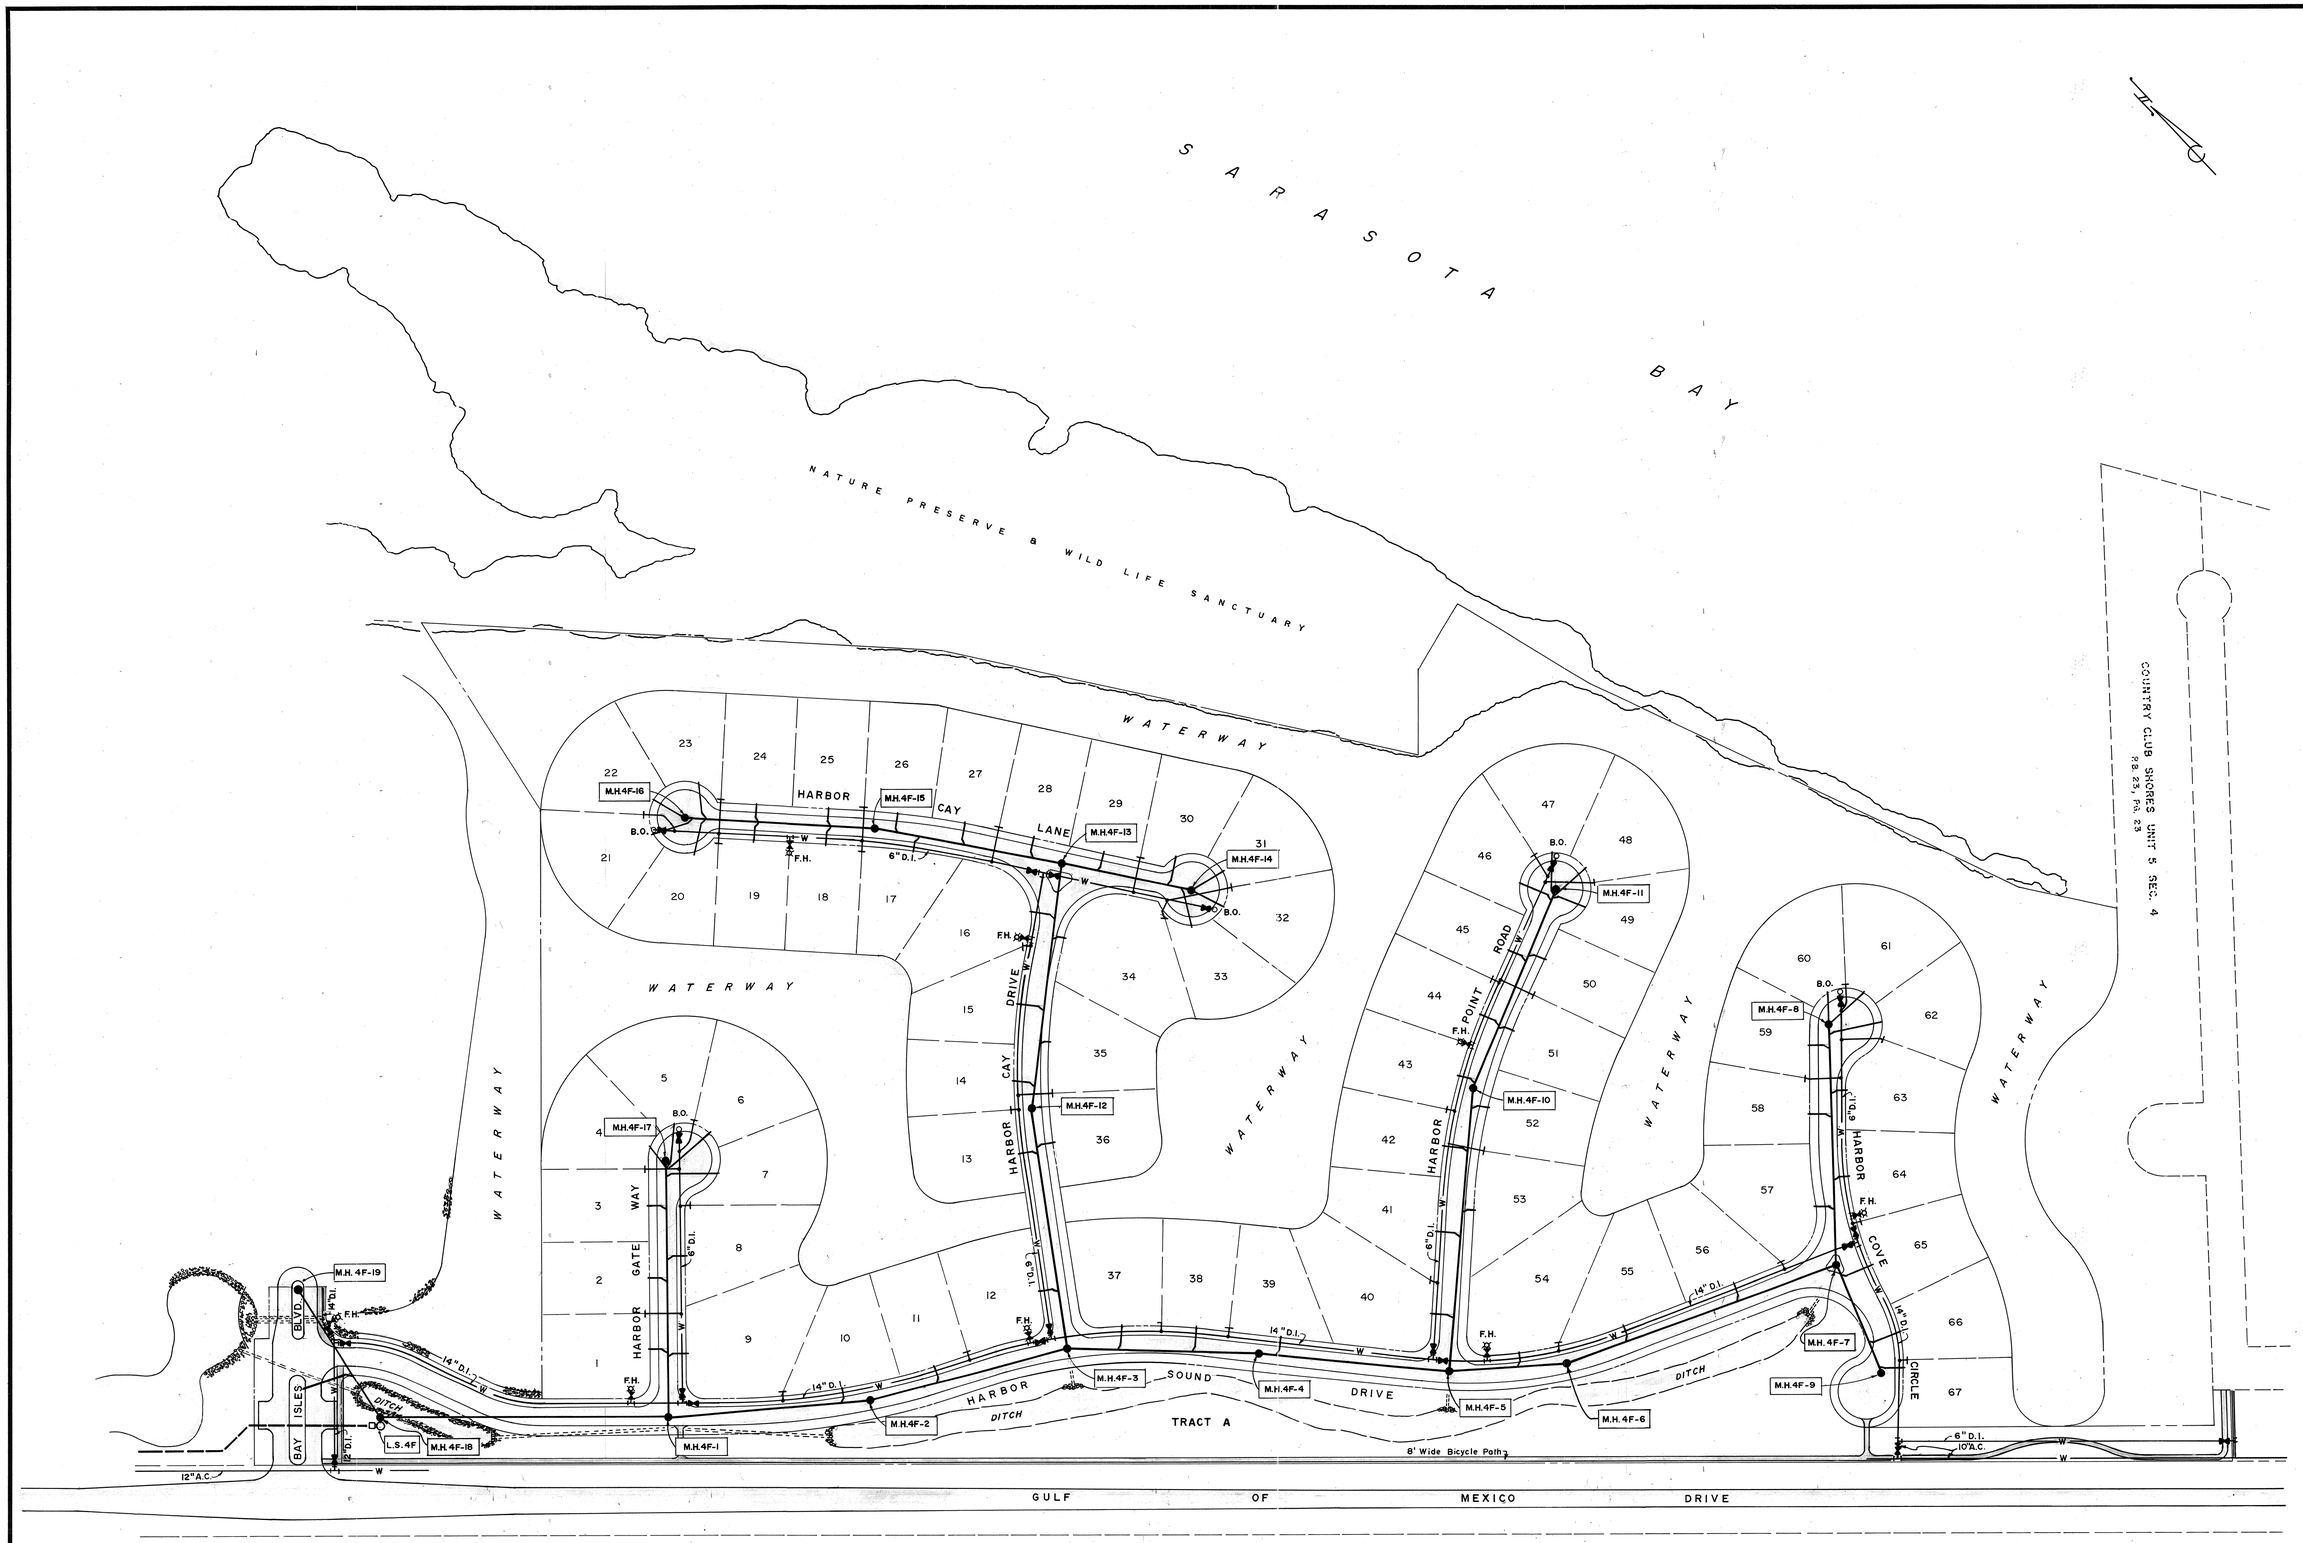

NOTE:
See Detail Sheets for Storm Sewer.

PROJECT ENGINEER	
DESIGNED BY	
PROJECT NO.	
DATE: 10-4-76	
CHECKED BY	
SCALE: 1" = 100'	
DRAWN BY H.B.	

REVISION	BY	LTR.	DATE

TOWN OF LONGBOAT KEY, FLORIDA

ARVIDA CORPORATION
BAY ISLES UNIT NO. I
SEWAGE COLLECTION

ENGINEER & LOCATION: BENNETT & BISHOP, INC. - CONSULTING ENGINEERS & SURVEYORS - 4509 BEE RIDGE RD. SARASOTA, FLORIDA

SHEET NUMBER
191-063AB
S

REVISION

T.L.K. FILE NO.