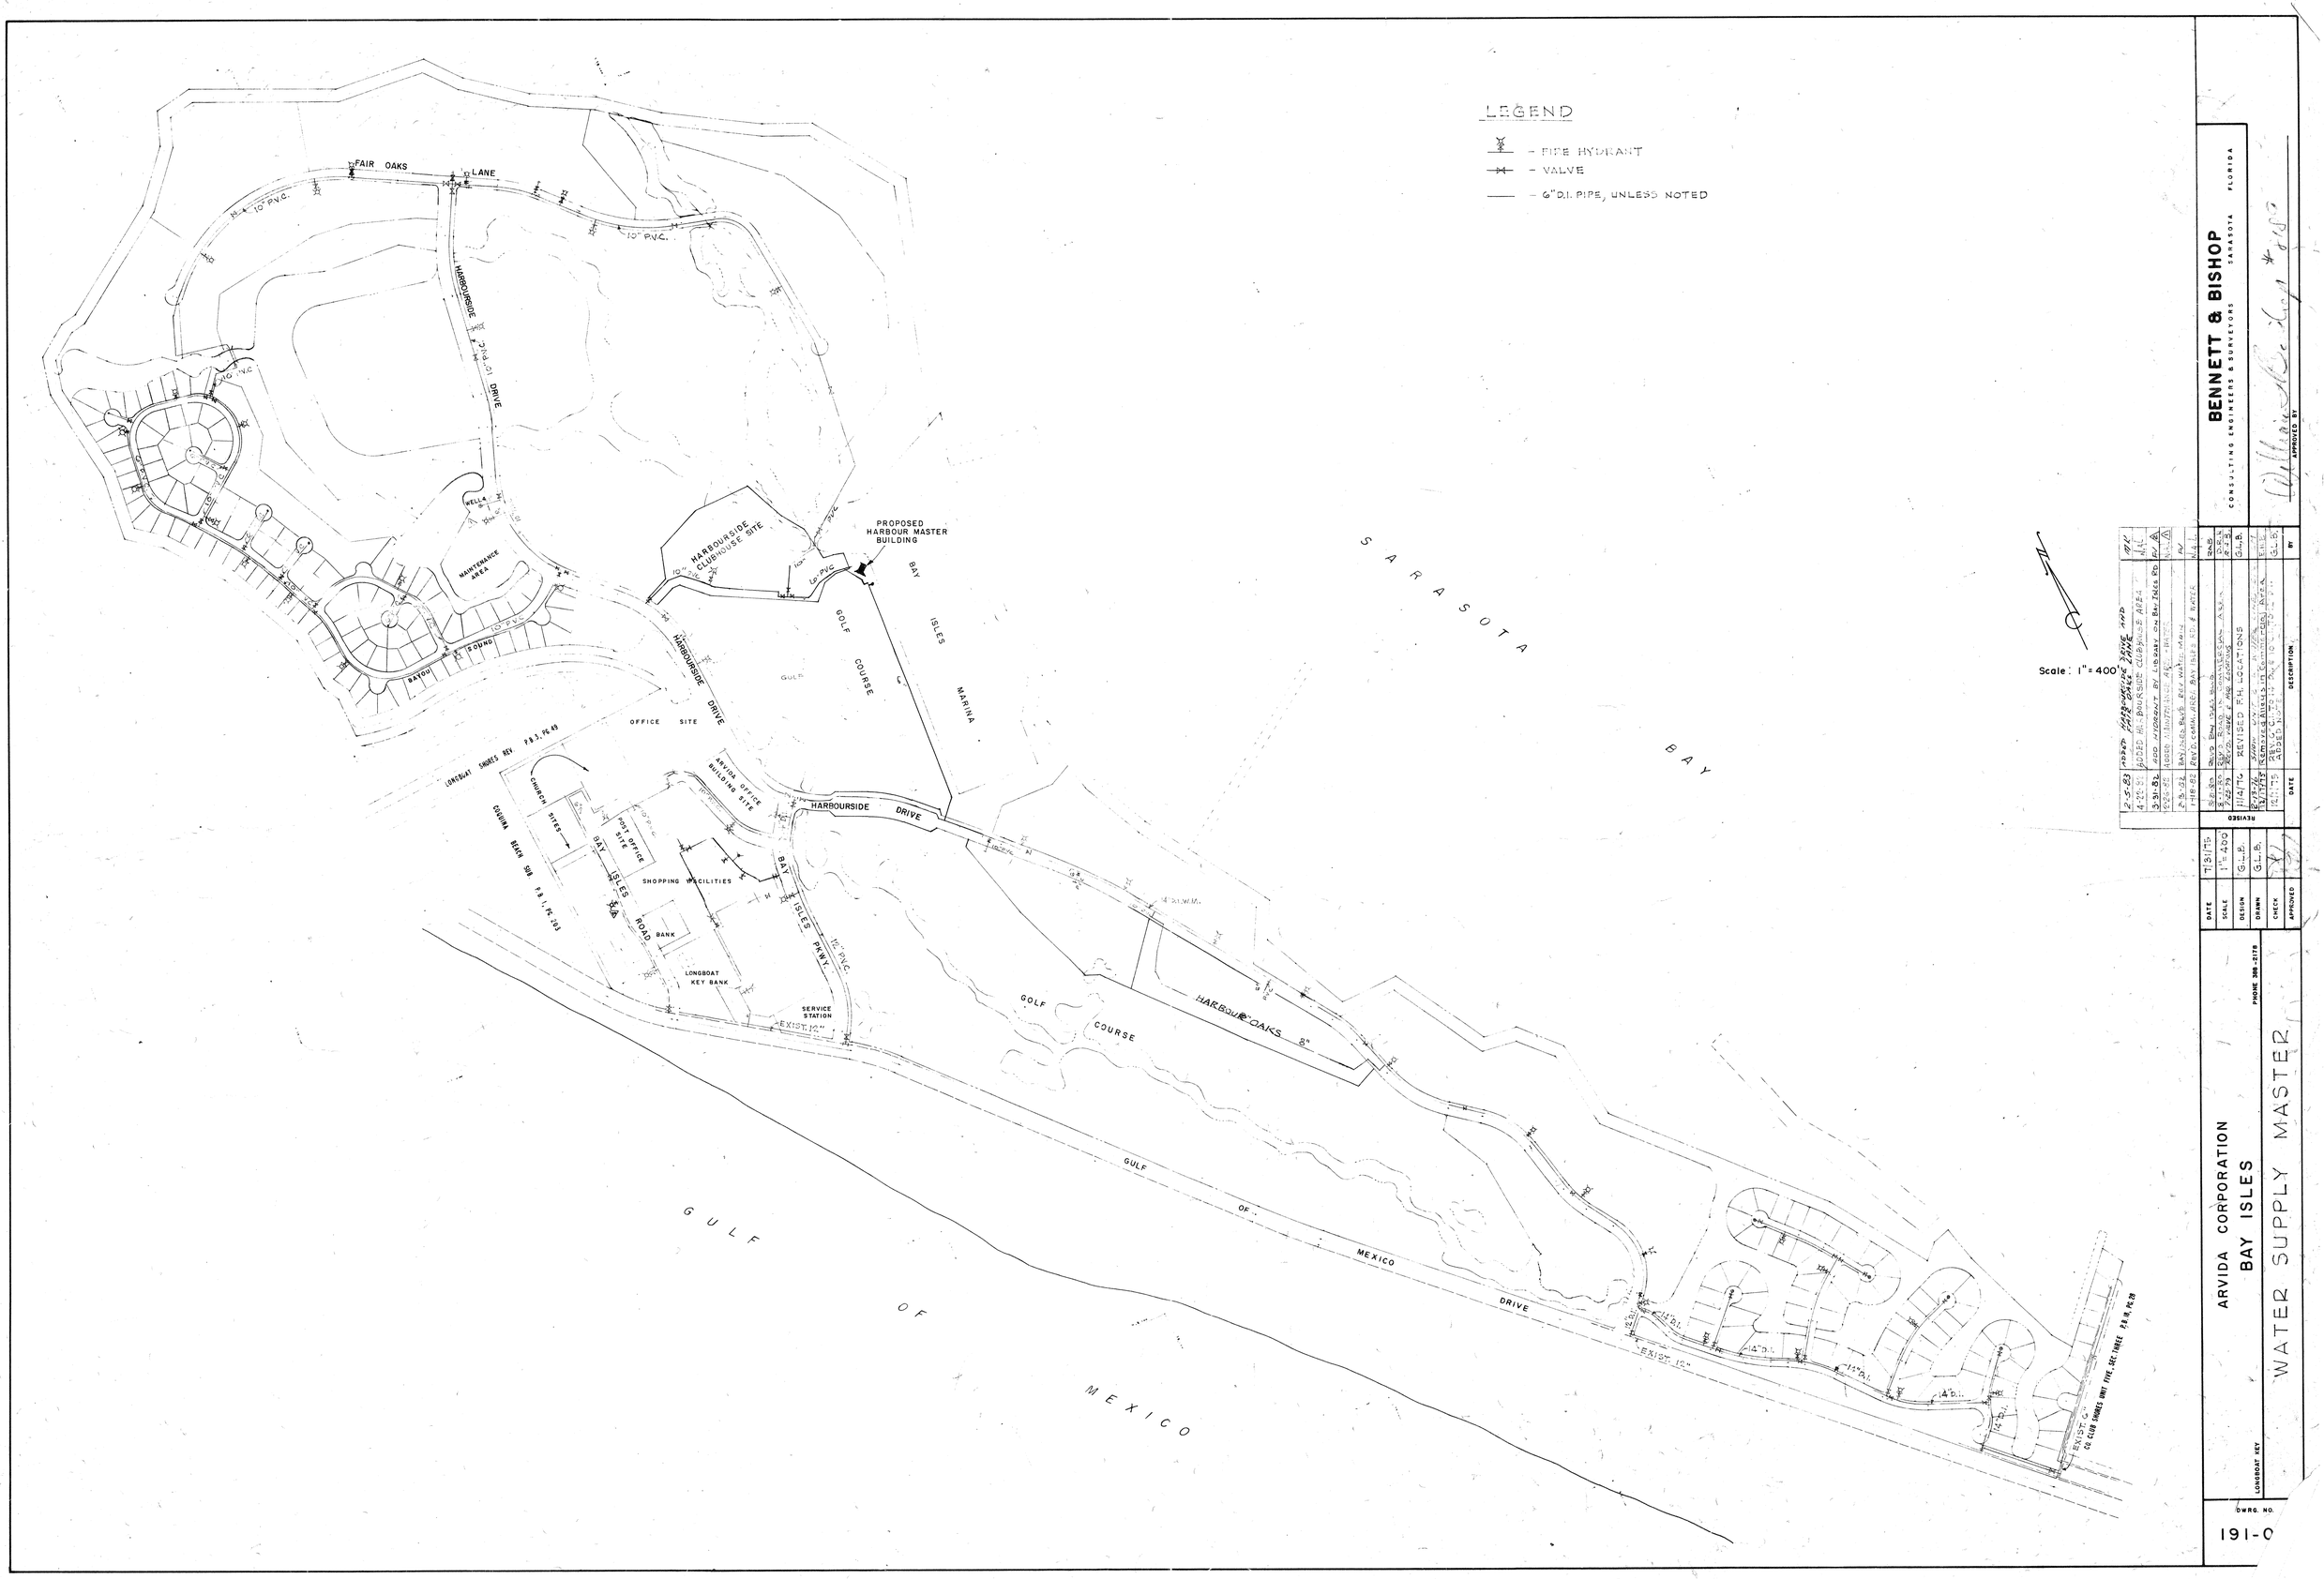
LEGEND
- FIRE HYDRANT
- VALVE
- 6" D.I. PIPE, UNLESS NOTED
Scale: 1" = 400'
FAIR OAKS
LANE
10" P.V.C.
HARBOURSIDE DRIVE
MAINTENANCE AREA
BAYOU
SOUND
HARBOURSIDE CLUBHOUSE SITE
PROPOSED HARBOUR MASTER BUILDING
GOLF COURSE
BAY ISLES MARINA
SARASOTA BAY
OFFICE SITE
LONGBOAT SHORES REV. P.B. 3, PG. 49
CUDINA BEACH SUB P.B. 1, PG. 203
CHURCH SITES
POST OFFICE SITE
BAY ISLES ROAD
SHOPPING FACILITIES
BANK
LONGBOAT KEY BANK
SERVICE STATION
BAY ISLES PKWY.
HARBOUR OAKS
GULF OF MEXICO DRIVE
GULF OF MEXICO
EXIST. 12"
EXIST. 6" CO. CLUB SHORES UNIT FIVE, SEC. THREE P.B. 14, PG. 28
BENNETT & BISHOP
CONSULTING ENGINEERS & SURVEYORS
SARASOTA FLORIDA
APPROVED BY
REVISED
DATE
DESCRIPTION
BY
ARVIDA CORPORATION
BAY ISLES
LONGBOAT KEY
PHONE 388-2178
WATER SUPPLY MASTER
DATE 7/31/75
SCALE 1" = 400'
DESIGN G.L.B.
DRAWN G.L.B.
CHECK
APPROVED
DWRG. NO.
191-0