NOTES

1. PIPE SLEEVES - INSTALL IN LOCATIONS INDICATED MIN 1' SEPARATION, MIN 36" COVER
2. TEST PIT REQUIRED (6 REQUIRED)
   PRIOR TO UNDERTAKING OTHER CONSTRUCTION, THE CONTRACTOR SHALL EXCAVATE A TEST PIT AT LEAST 10' DEEP BELOW THE EXISTING GROUND TO DETERMINE IF ANY ORGANIC DEBRIS HAS BEEN BURIED IN THE AREA, IF FOUND, FURTHER WORK WILL BE REQUIRED AS DIRECTED BY THE ENGINEER TO LOCATE THE EXTENT OF DEBRIS AND REMOVAL NECESSARY.

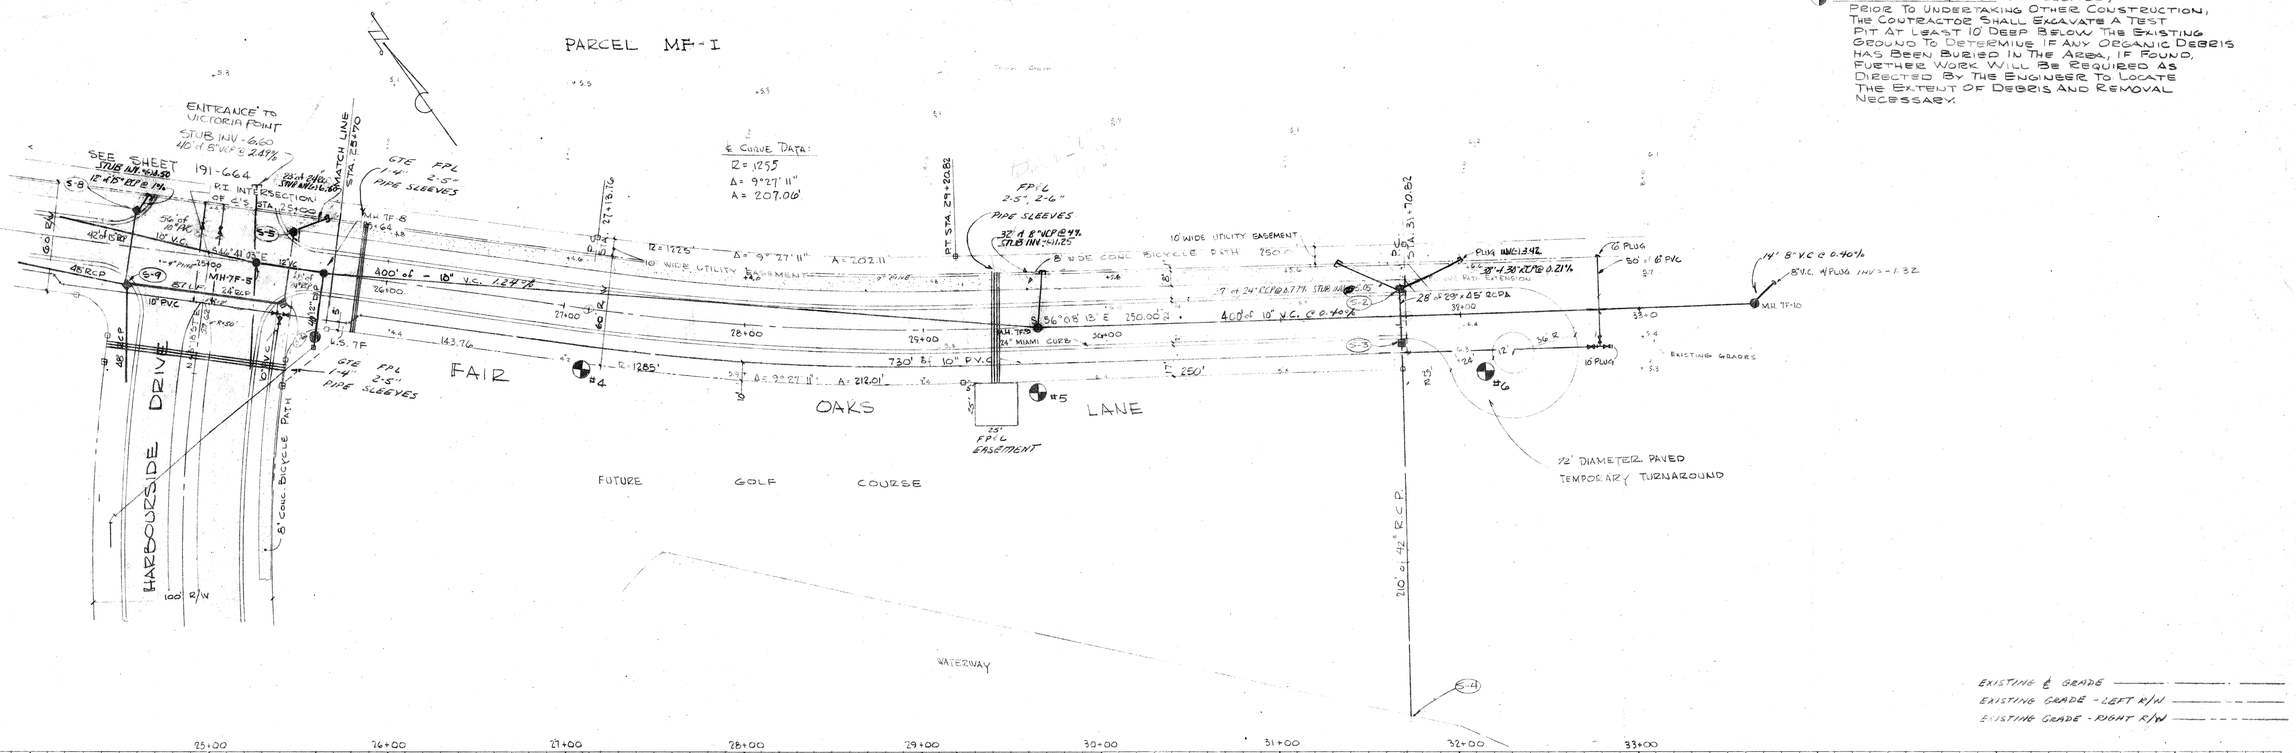

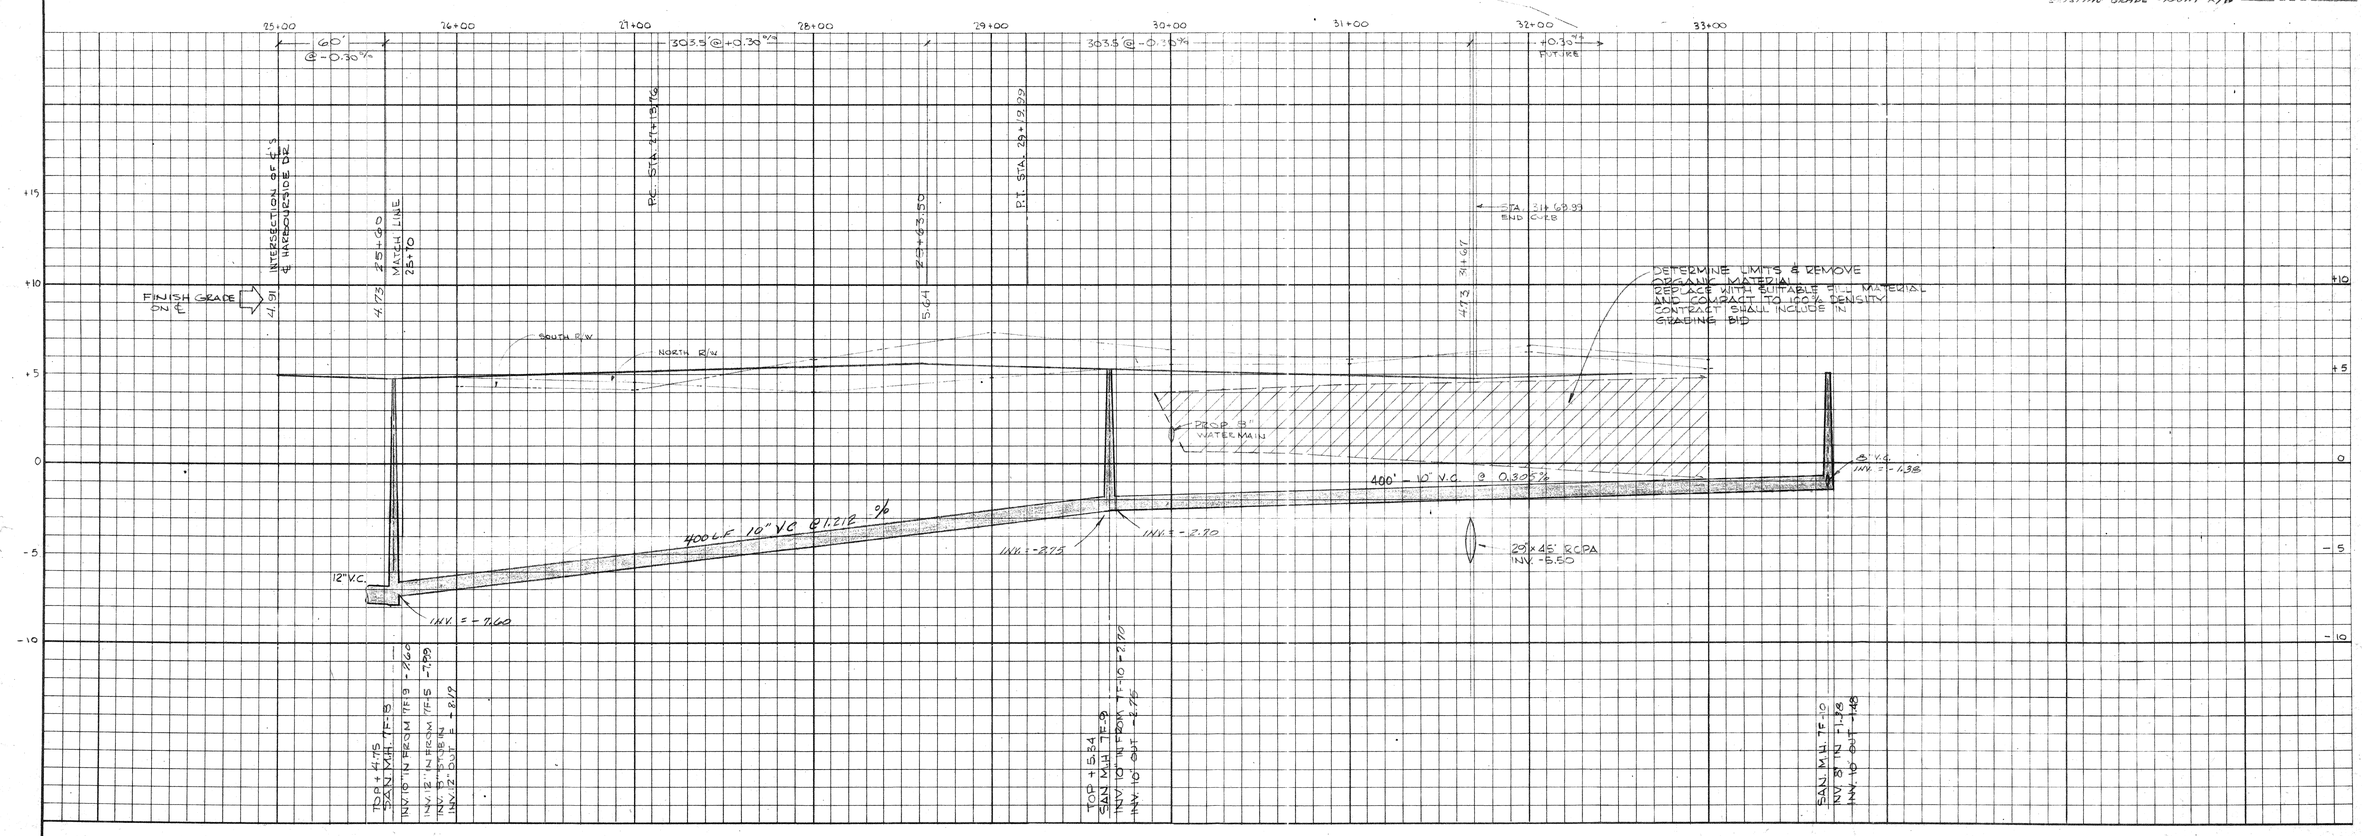

DATE	BY	DESCRIPTION
11-16-83		ADD ADDITIONAL STUDIES
10-17-83		INVERT SLEEV & PIPE GRADES
9-2-83		ORGANIC MATERIAL ADDED
7/28/83		ADD VICTORIA POINT & EDITORIALS
7/26/83		GENERAL REVISIONS, STA. 25+70

REVISIONS

DATE	7-29-83
SCALE	HORZ. 1"=50' VERT. 1"=5'
DESIGN	M.K.
DRAWN	G.R. M.K.
CHECK	
APPROVED	

BENNETT & BISHOP
CONSULTING ENGINEERS & SURVEYORS
SARASOTA FLORIDA

APPROVED BY

ARVIDA CORPORATION
FAIR OAKS LANE
SARASOTA, FLORIDA

PLAN and PROFILE

LONGBOAT KEY

DWRG. No. 191-665