



SOUTH DEPARTURE (LONGBOAT KEY)

BRIDGE DEPARTURE DE

SCALE: 1/4"=1'-0"

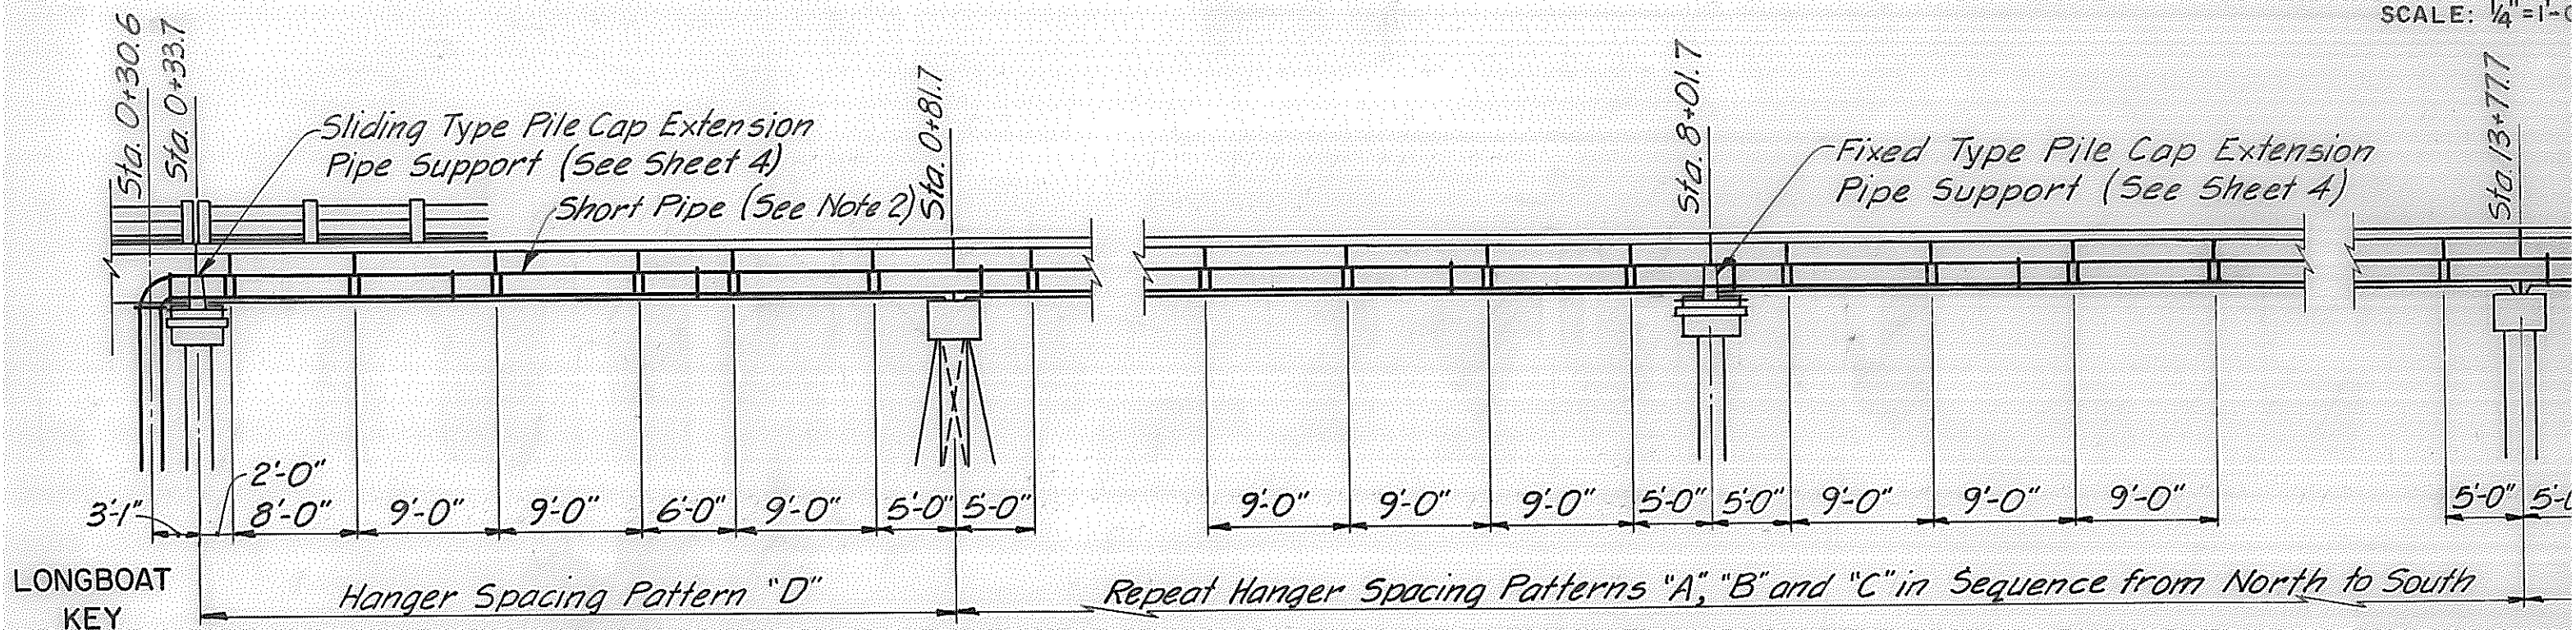

ELEVATIONS SOUTH OF NA

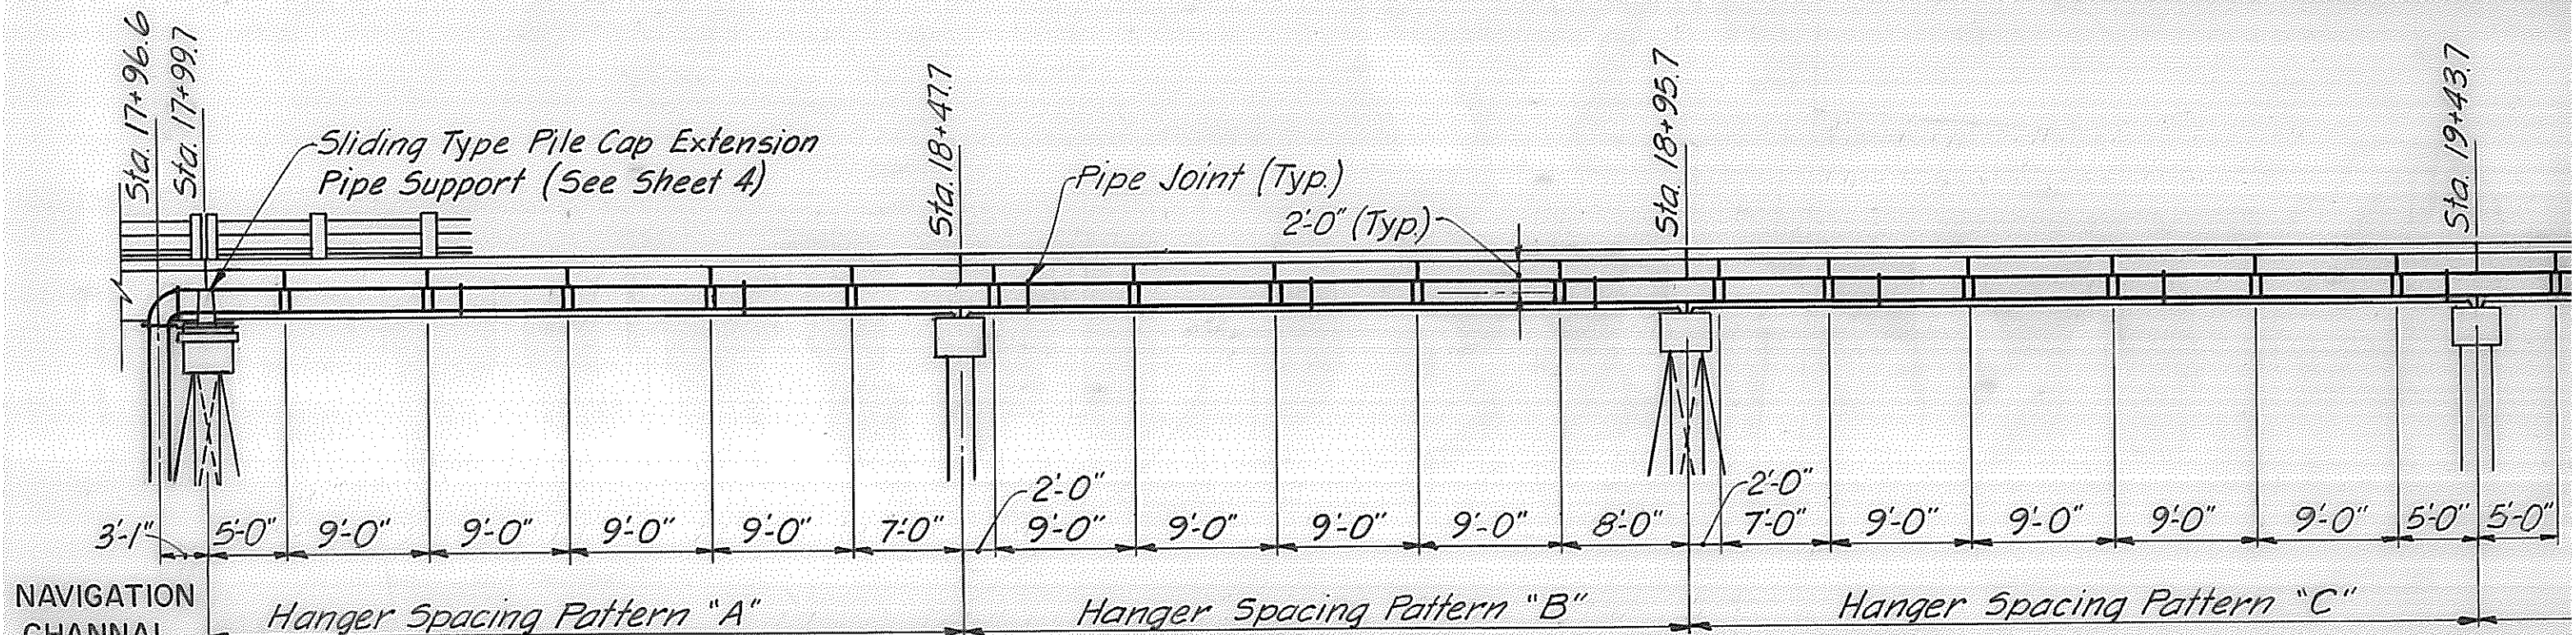

NOTES:

- Contractor shall locate reinforcing steel in bridge deck by approved electronic means. Pipe hanger locations shall be adjusted in field as directed by the Engineer to avoid reinforcing steel in bridge deck. Hangers locations shall not vary more than 1'-0" along centerline of pipe from locations shown. Maximum hanger spacing shall not exceed 10'-0". Two hangers shall be installed to support every pipe length in excess of 10'-0" long.

ELEVATIONS NORTH OF NA

PIPE HANGER SPA

SCALE: 1"=10'

GREELEY AND HANSEN

DESIGNED RSH

APPROVED

SCALE

4 0 4 8 FT.