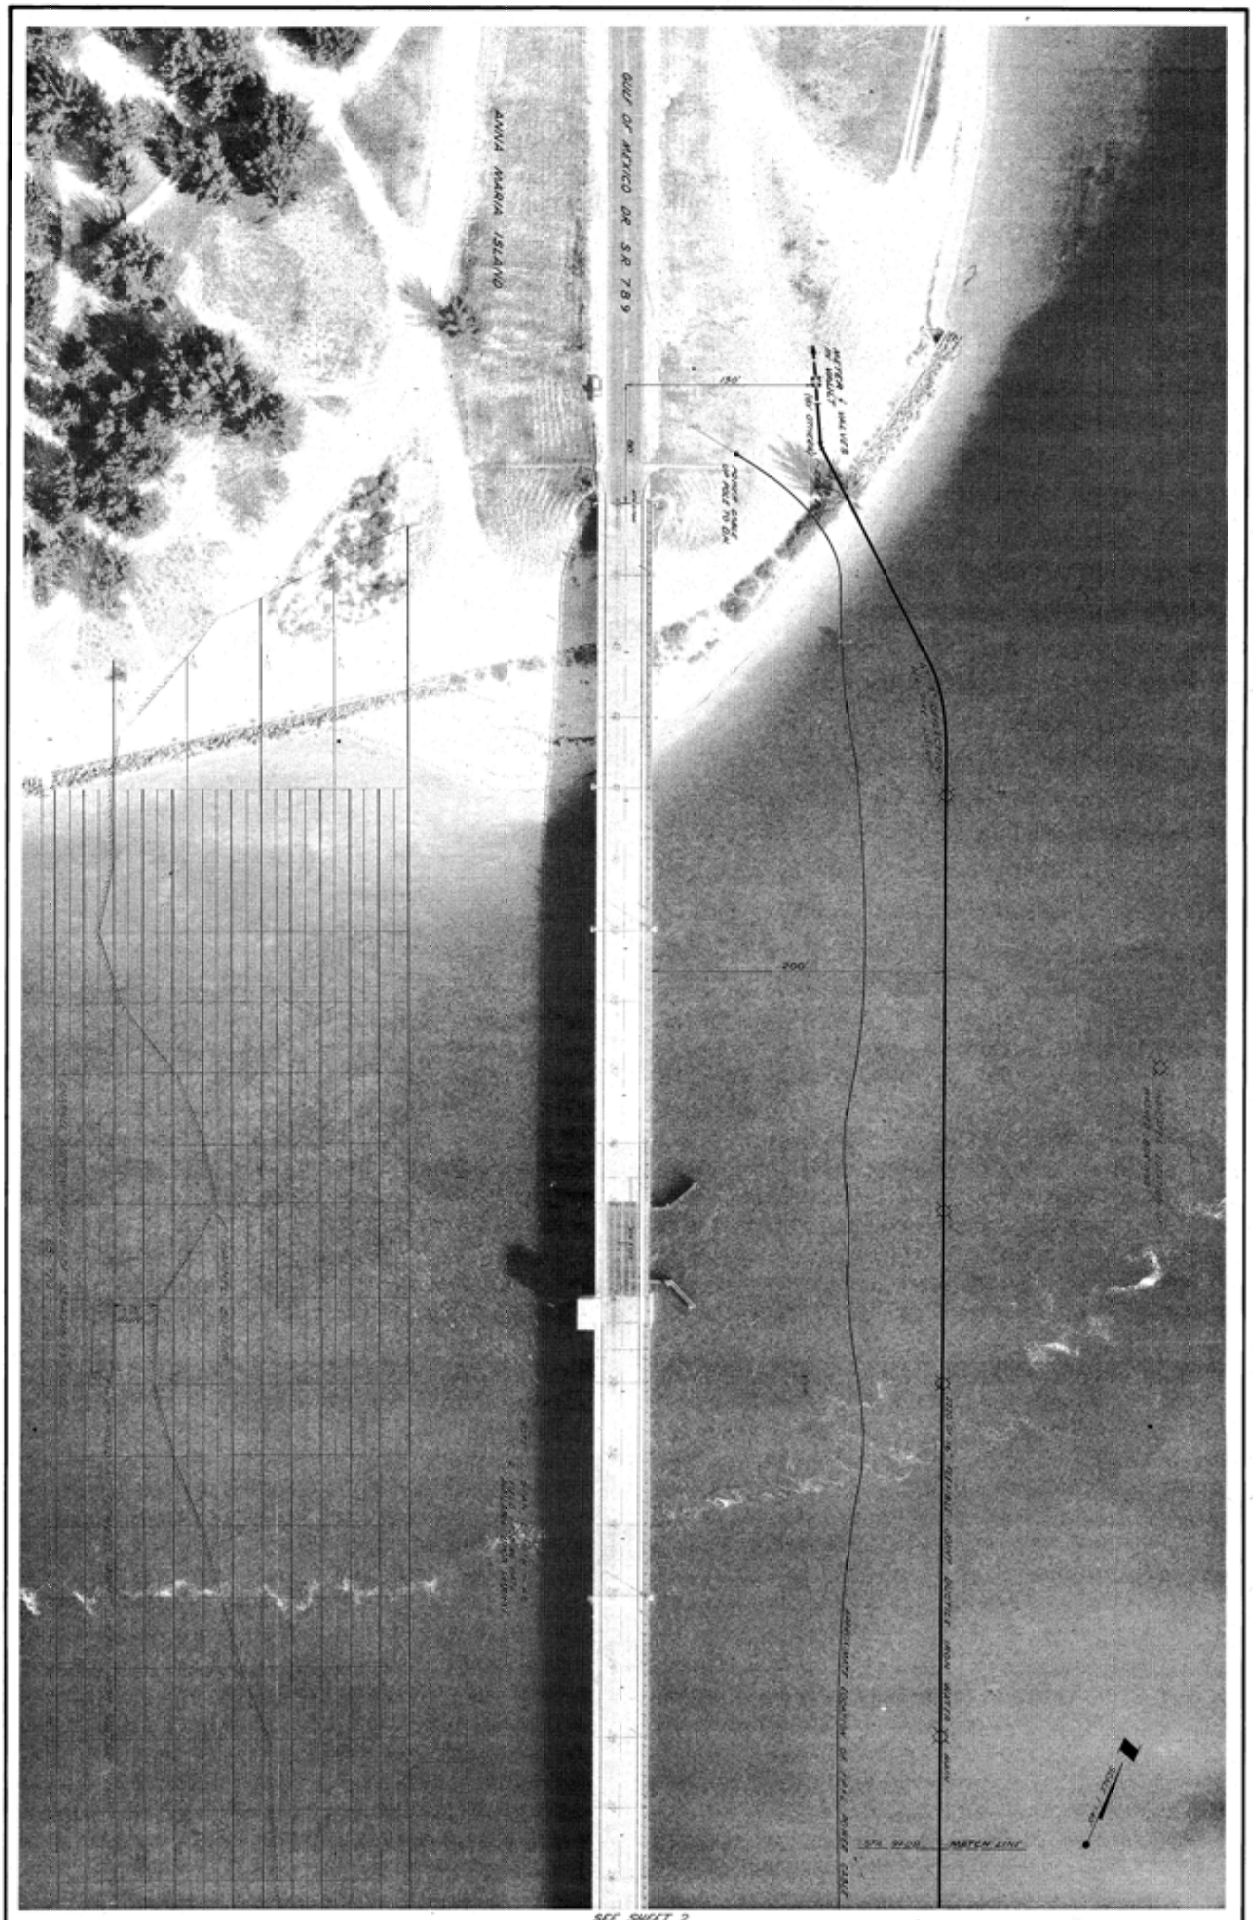

FOR: TOWN OF LONGBOAT KEY, FLORIDA	LTR.	DATE	REVISION	BY	SCALE	DATES	DESIGNED BY	APPROVED BY
WATER DISTRIBUTION SYSTEM	"A"	12-19-70	ADDED F.P.L. CROSSING AND INDICATED WASH BORINGS	E.D.C.	1" = 40'	FLORIDA SUPPLY, INC. 12-10-70	E.M.N.	Marion Wellford
LONGBOAT KEY, FLORIDA	"B"	1-4-71	REVISED METER VAULT LOCATION		DRAWN BY TLC	CHECKED BY	PROJECT NO. 1217	MARION WELLFORD, P.E. FLA. CERT. NO. 5347

SMALLY · WELLFORD & NALVEN — CONSULTING ENGINEERS — SARASOTA, FLA.

INDEX NO. E-1217-19