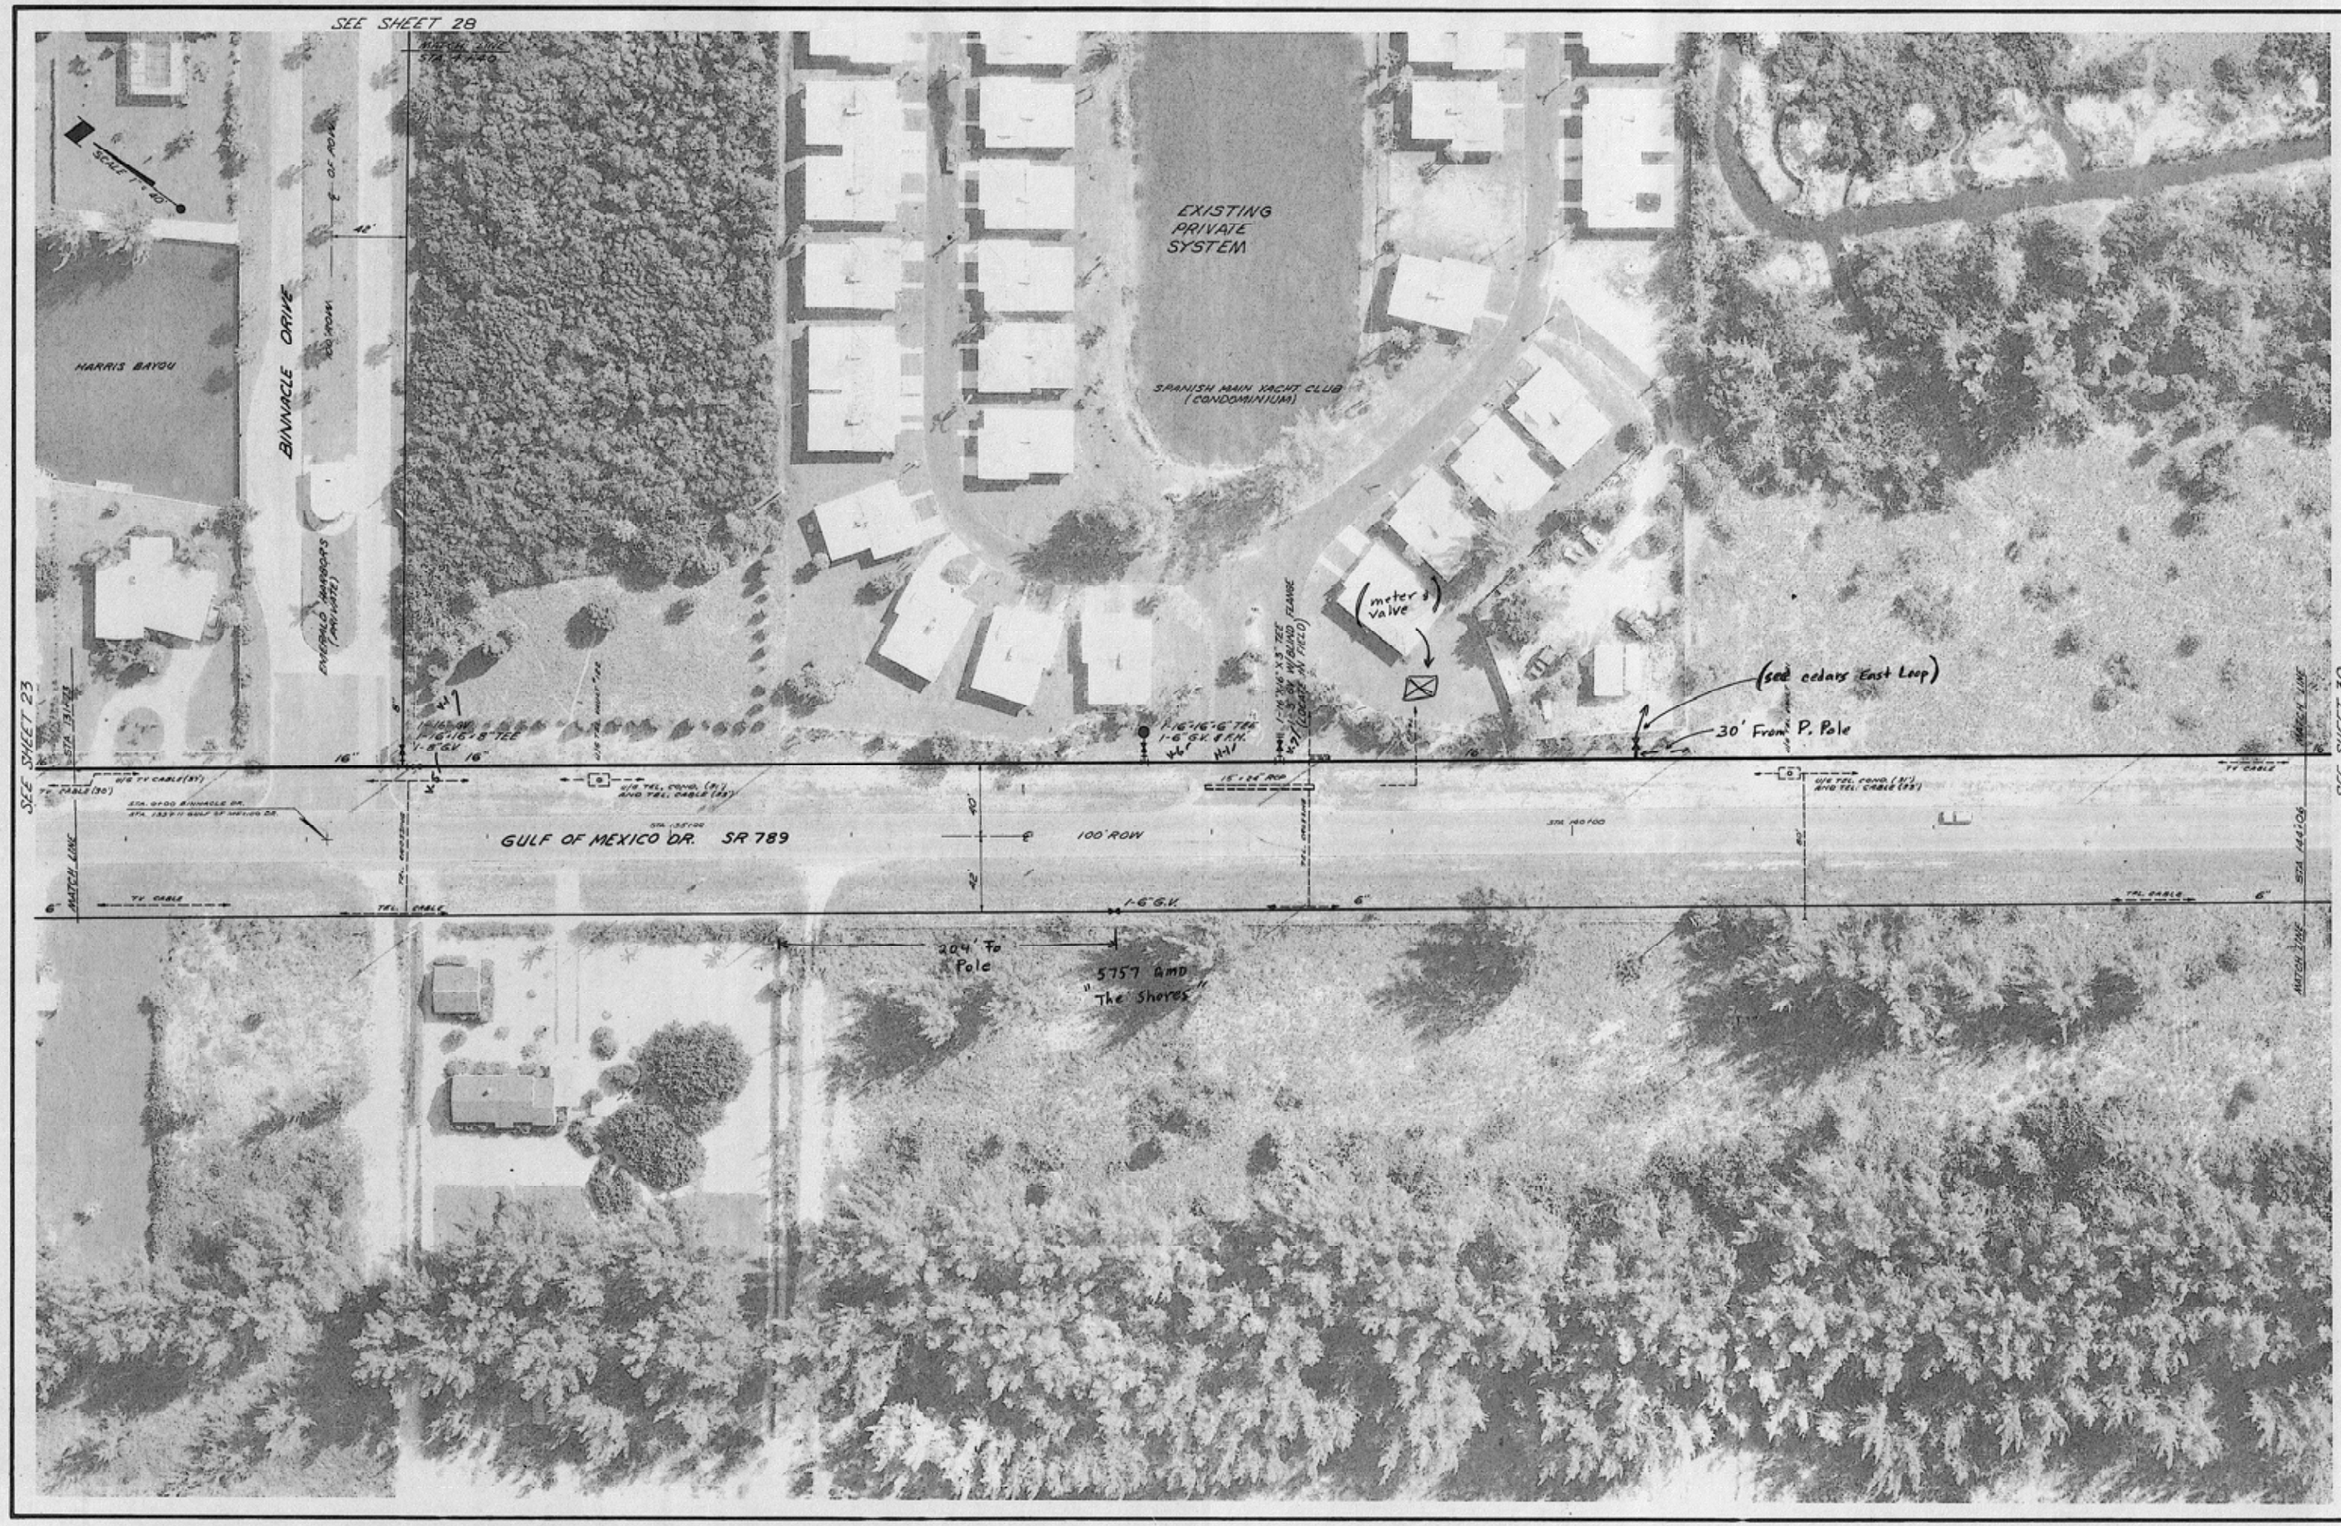

SCALE	DATES	DESIGNED BY	APPROVED BY
1" = 40'	PLANS SEPT. 8, 1970 / 12-10-70	E.W.N.	Marion Wellford
DRAWN BY	CHECKED BY	PROJECT NO.	MARION WELLFORD, P.E. FLA. CERT. NO. 5367
Roy		1217	

LTR.	DATE	REVISION	BY
"A"	12-4-70	ADDED 16" G.V., 3" TEE AND VALVE	L.D.L.

FOR: TOWN OF LONGBOAT KEY, FLORIDA

WATER DISTRIBUTION SYSTEM

LONGBOAT KEY, FLORIDA

SMALLY · WELLFORD & NALVEN — CONSULTING ENGINEERS — SARASOTA, FLA.

SHEET NUMBER 24

REVISION "A"

INDEX NO. E-1217-42