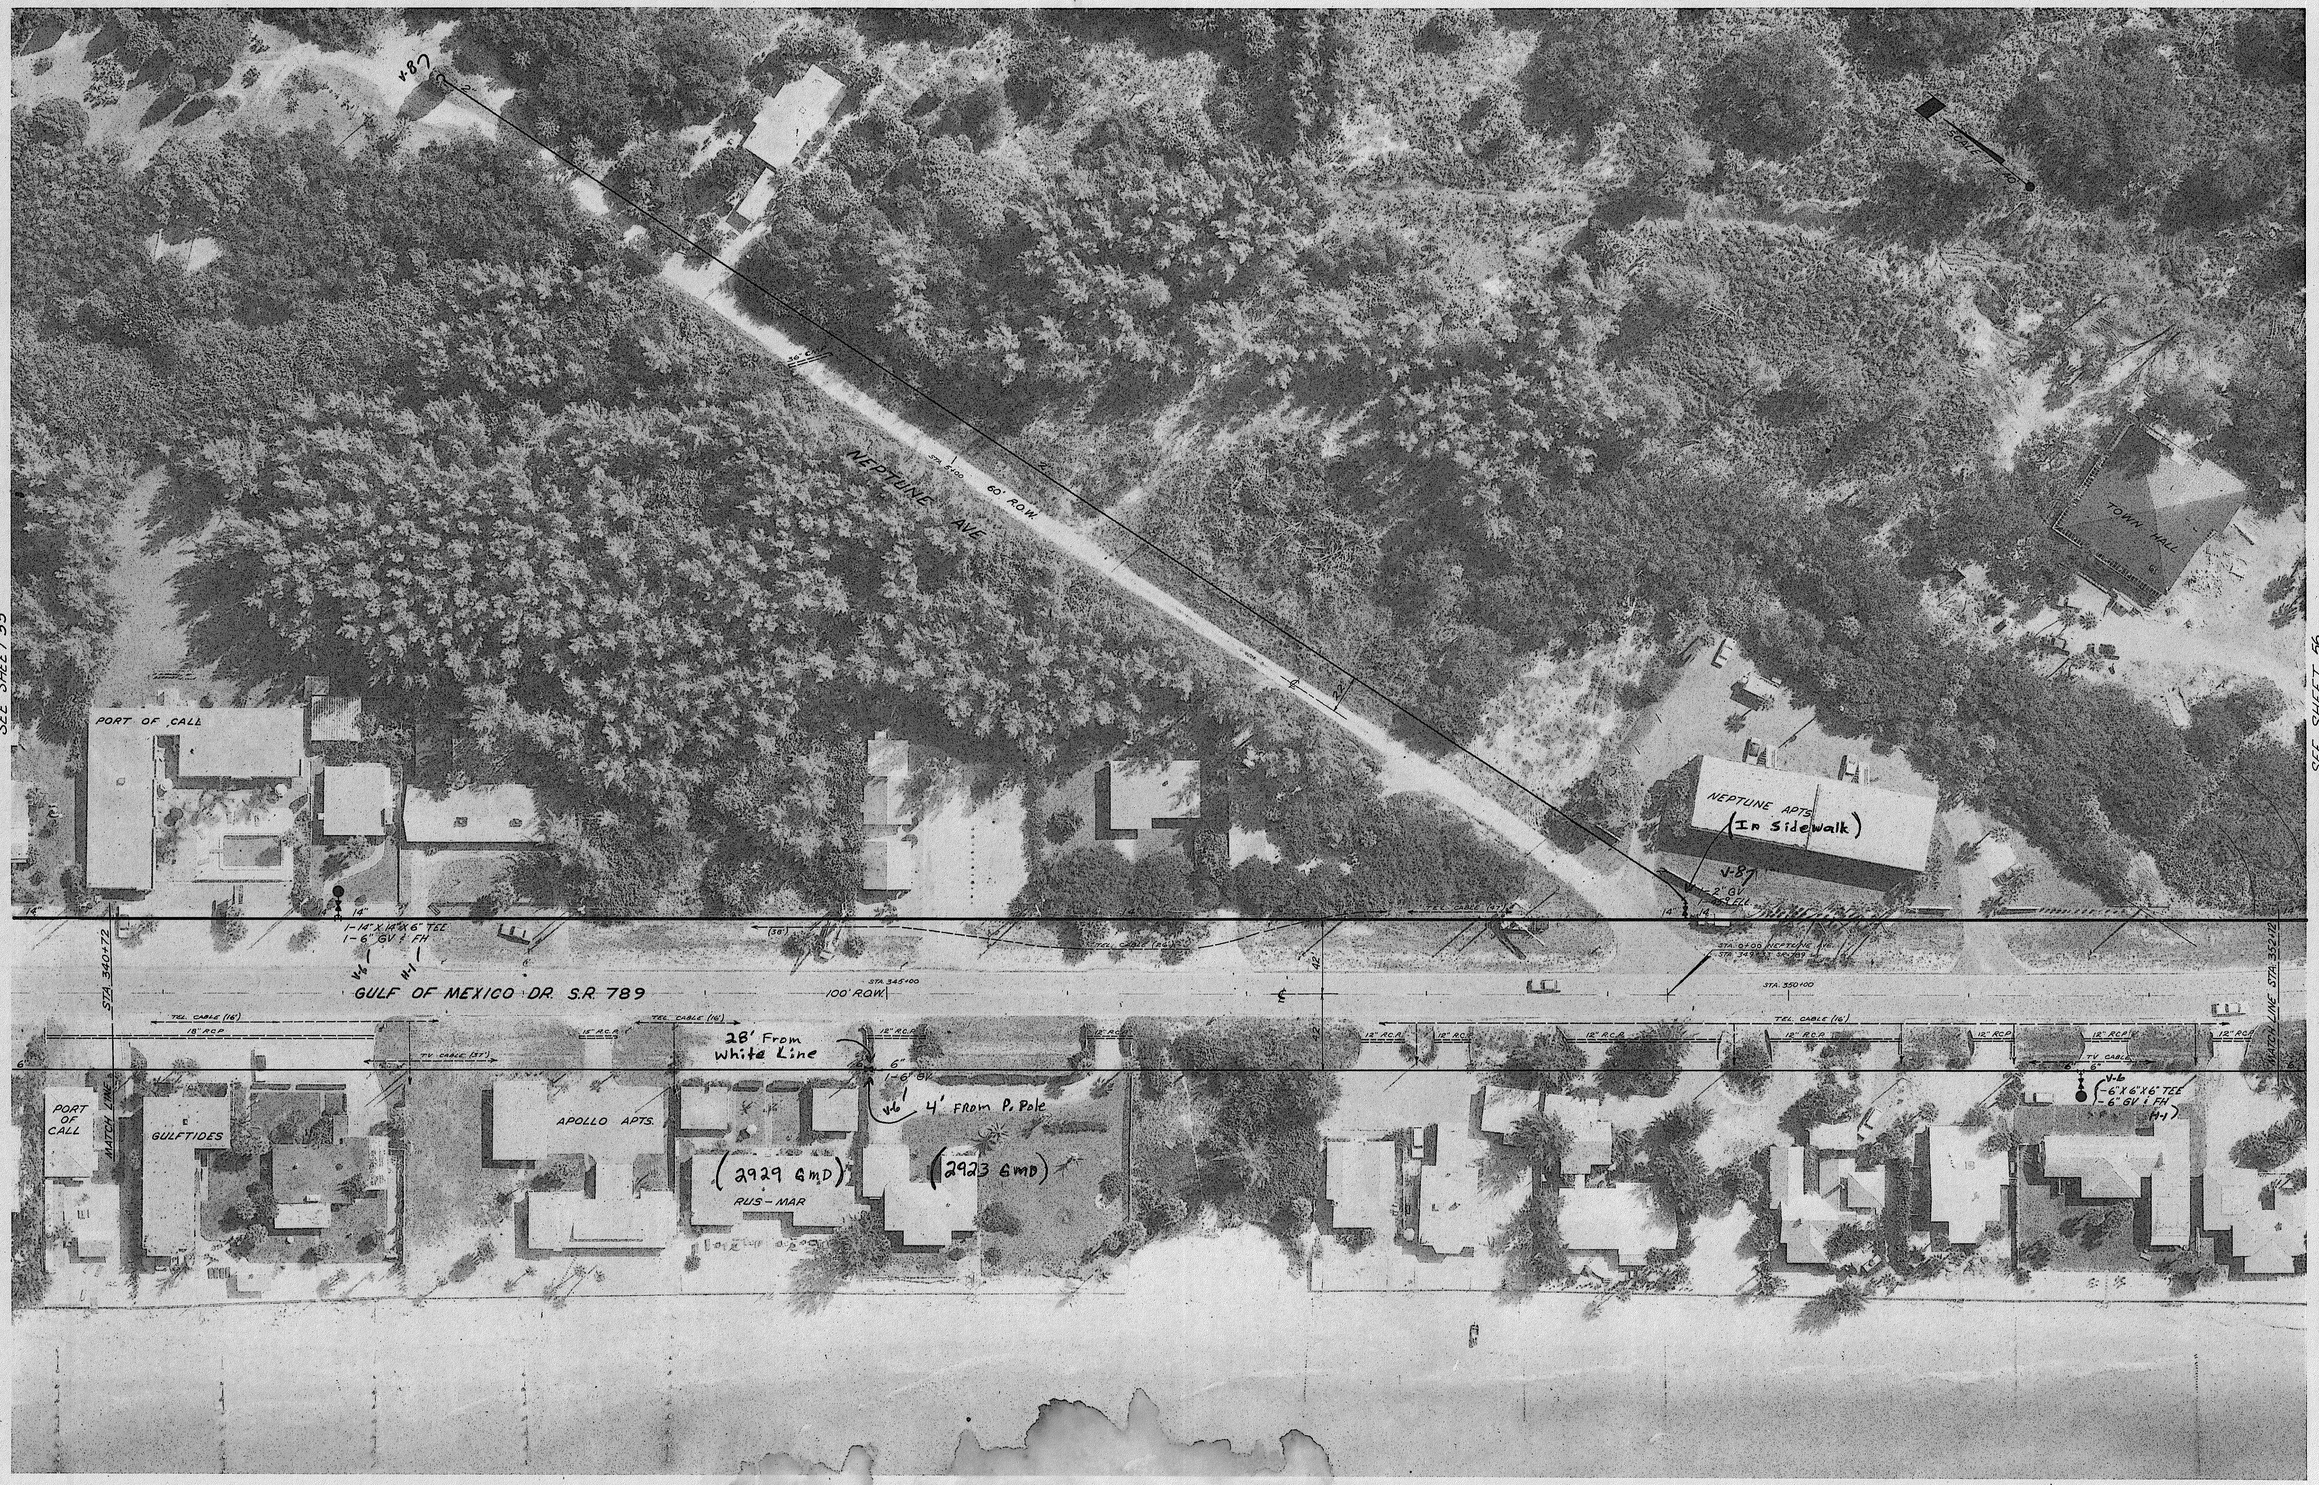

SCALE 1" = 40'	DATES FLOW SEPT. 9, 1970 12-10-70	DESIGNED BY E.W.N.	APPROVED BY Marion Wellford	
DRAWN BY T.L.E.	CHECKED BY	PROJECT NO. 1217	MARION WELLFORD, P.E. FLA. CERT. NO. 5367	

REVISION	BY	LTR.	DATE

FOR: TOWN OF LONGBOAT KEY, FLORIDA

WATER DISTRIBUTION SYSTEM

LONGBOAT KEY, FLORIDA

SMALLY · WELLFORD & NALVEN — CONSULTING ENGINEERS — SARASOTA, FLA.

SHEET NUMBER 55

REVISION

INDEX NO. E-1217-73