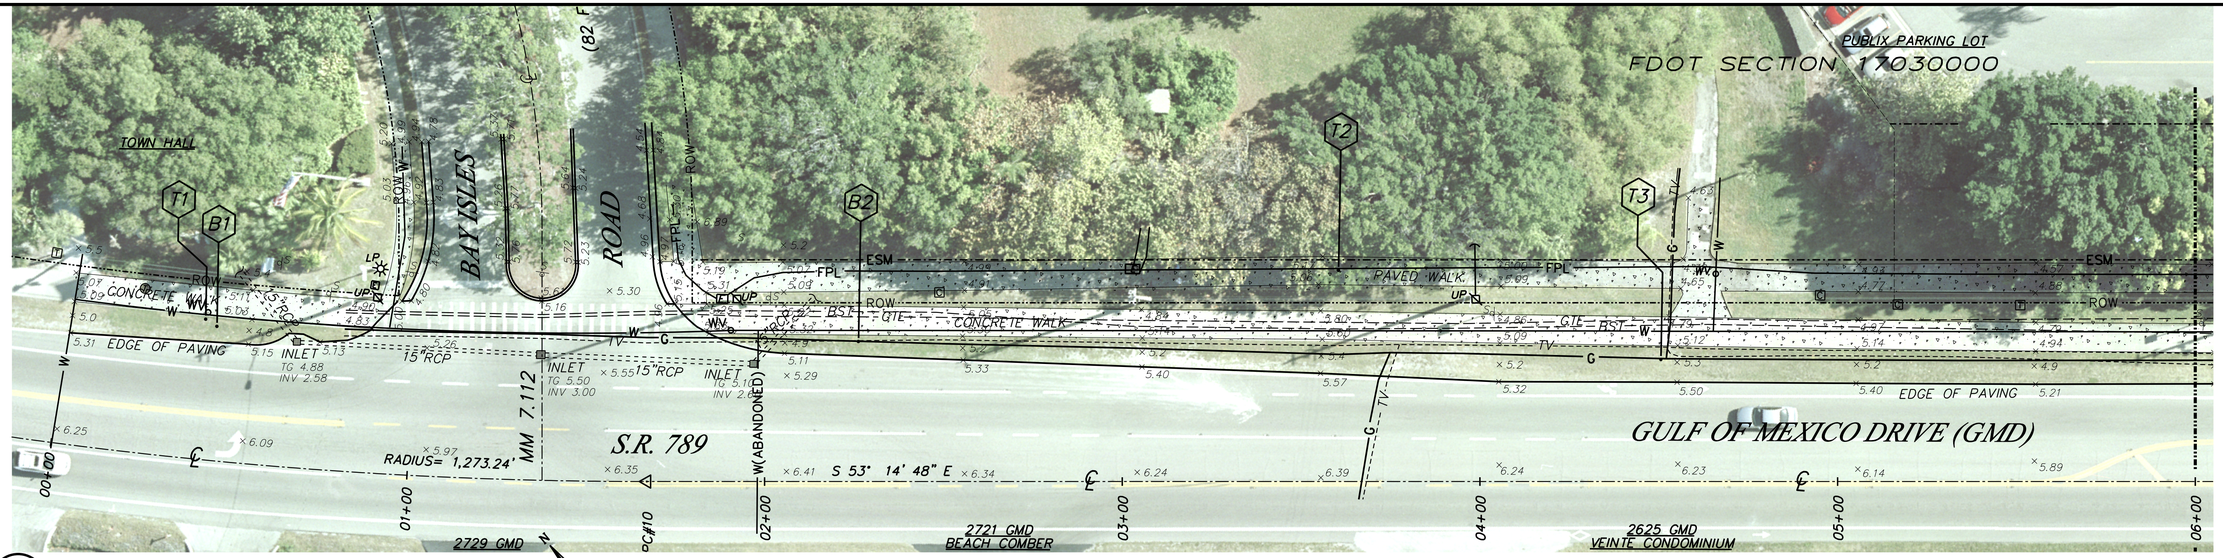

1 C-101 **EXISTING ROADWAY, UTILITIES AND AERIAL**
STA 00+00 TO 06+00

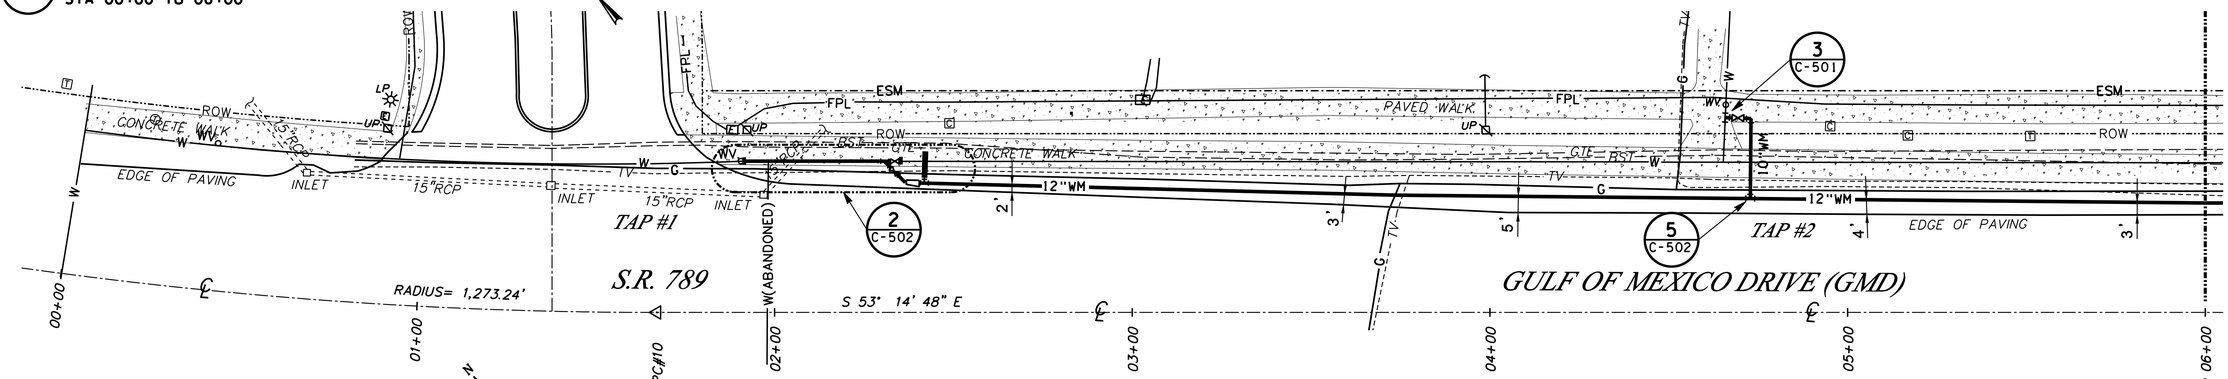

2 C-101 **PROPOSED POTABLE WATERLINE PLAN**
STA 00+00 TO 06+00

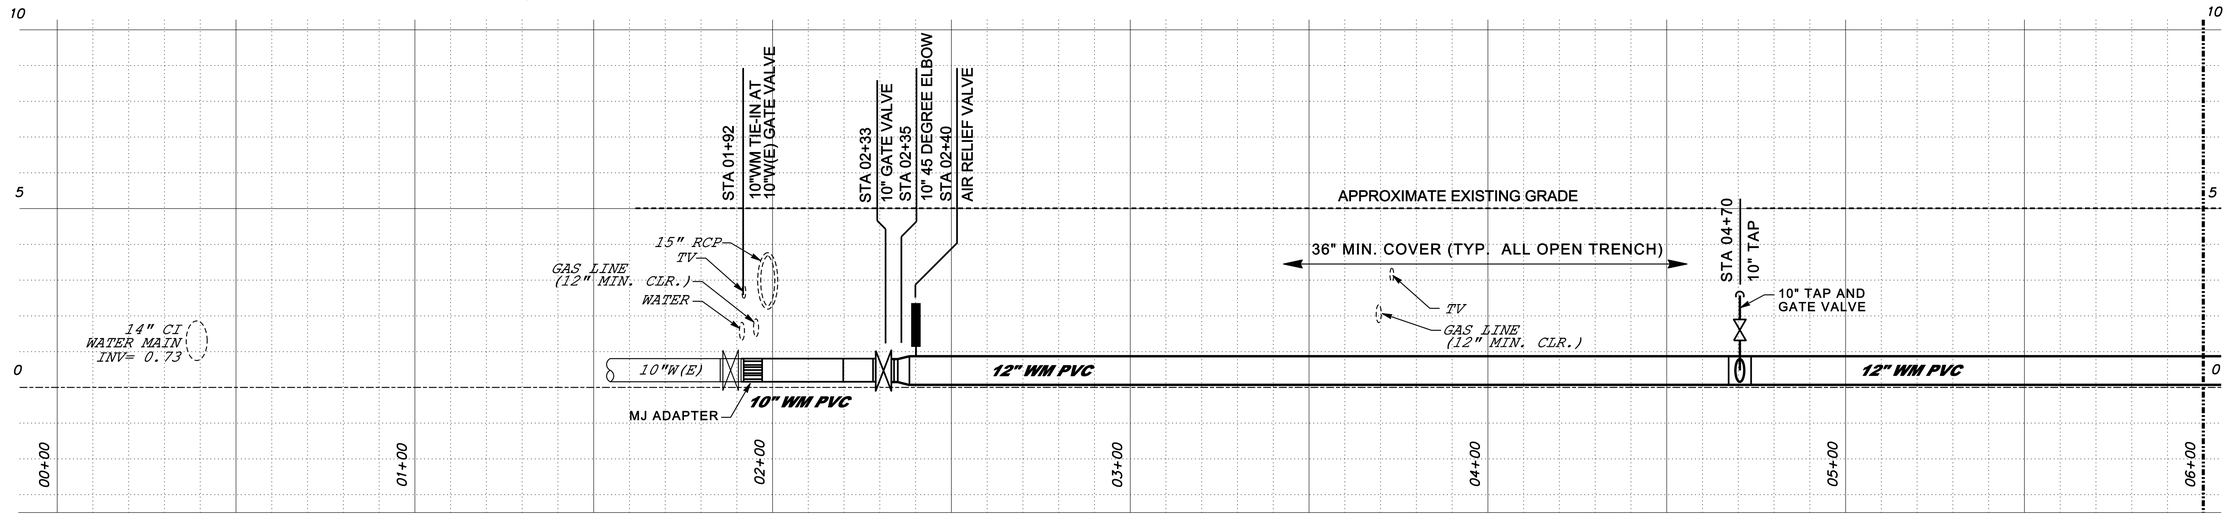

3 C-101 **PROPOSED POTABLE WATERLINE PROFILE**
STA 00+00 TO 06+00

SCALE IN FEET (0, 10', 20', 40', 60')

VERTICAL SCALE IN FEET (0, 1', 2', 4', 6')

KEYPLAN
NO SCALE
TOWN HALL · FIRE STATION · PEDESTRIAN TUNNEL · COUNTRY CLUB SHORES · GAS STATION · WATER TANK

PROFILE NOTE:
"FIELD VERIFY" CONNECTIONS TO EXISTING WM. EXISTING WATER MAIN CONNECTION LOCATIONS SHOWN ARE FOR SCHEMATIC USE ONLY.

Thomas G. Walker, P.E.
Florida PE 31462
Date:

REVISIONS	NO.	DATE

DESIGNED BY: LSA/TGW
DRAWN BY: ABE
DATE 10/17/08
PROJECT MANAGER: LAURA S. ANDREWS, PE
FILE NAME: LBK WTR C-101.DWG
ACCOUNT:

TGW ENGINEERING, INC.
FL COA# 26755
PARTNERSHIP
909 TAMIAMI TRAIL SOUTH, SUITE 210
PONCE INLET, FLORIDA 32127
PH:(941) 412-9167 FAX:(941) 412-9273

ENGINEERING VISIONS, INC.
FL COA# 27192
4400 EL CONQUISTADOR PKWY, SUITE 28
SARASOTA, FLORIDA 34233
PH:(941) 870-5449

UPSIZE POTABLE WATER TRANSMISSION MAIN
TOWN OF LONGBOAT KEY, SARASOTA COUNTY, FLORIDA

WATER LINE PLAN & PROFILE
STA 00+00 TO 06+00

DRWG. NO: C-101
SHT. 5 OF 55

DRAWING SIZE 24" x 36" - USE GRAPHIC SCALE OTHERWISE.