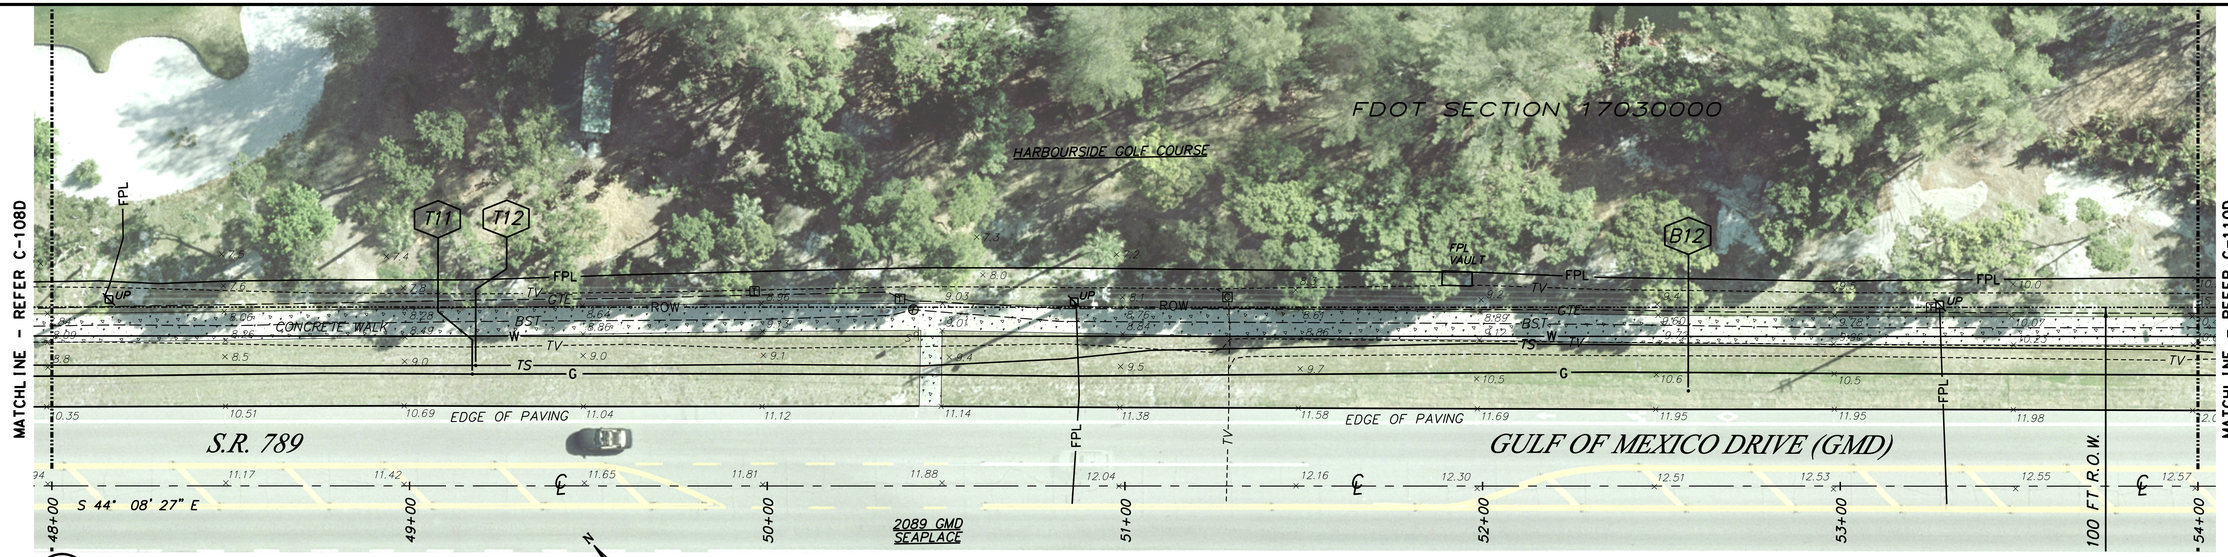

1 C-109D **EXISTING ROADWAY, UTILITIES AND AERIAL**
STA 48+00 TO 54+00

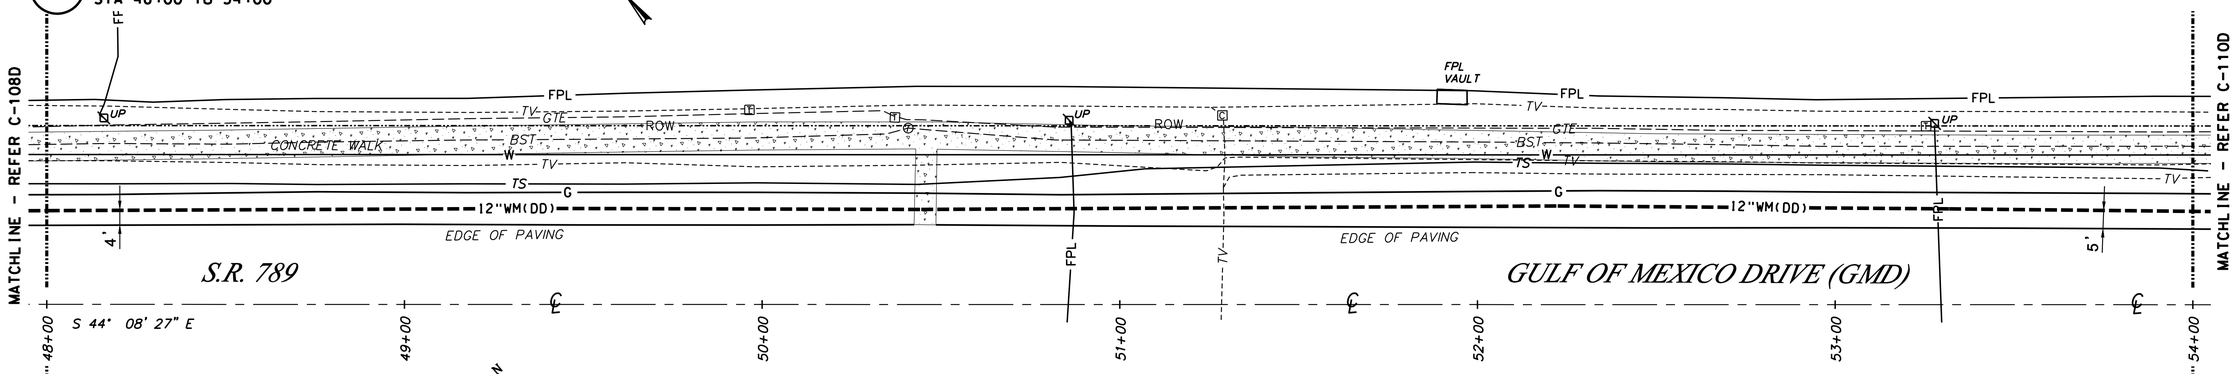

2 C-109D **PROPOSED POTABLE WATERLINE PLAN**
STA 48+00 TO 54+00

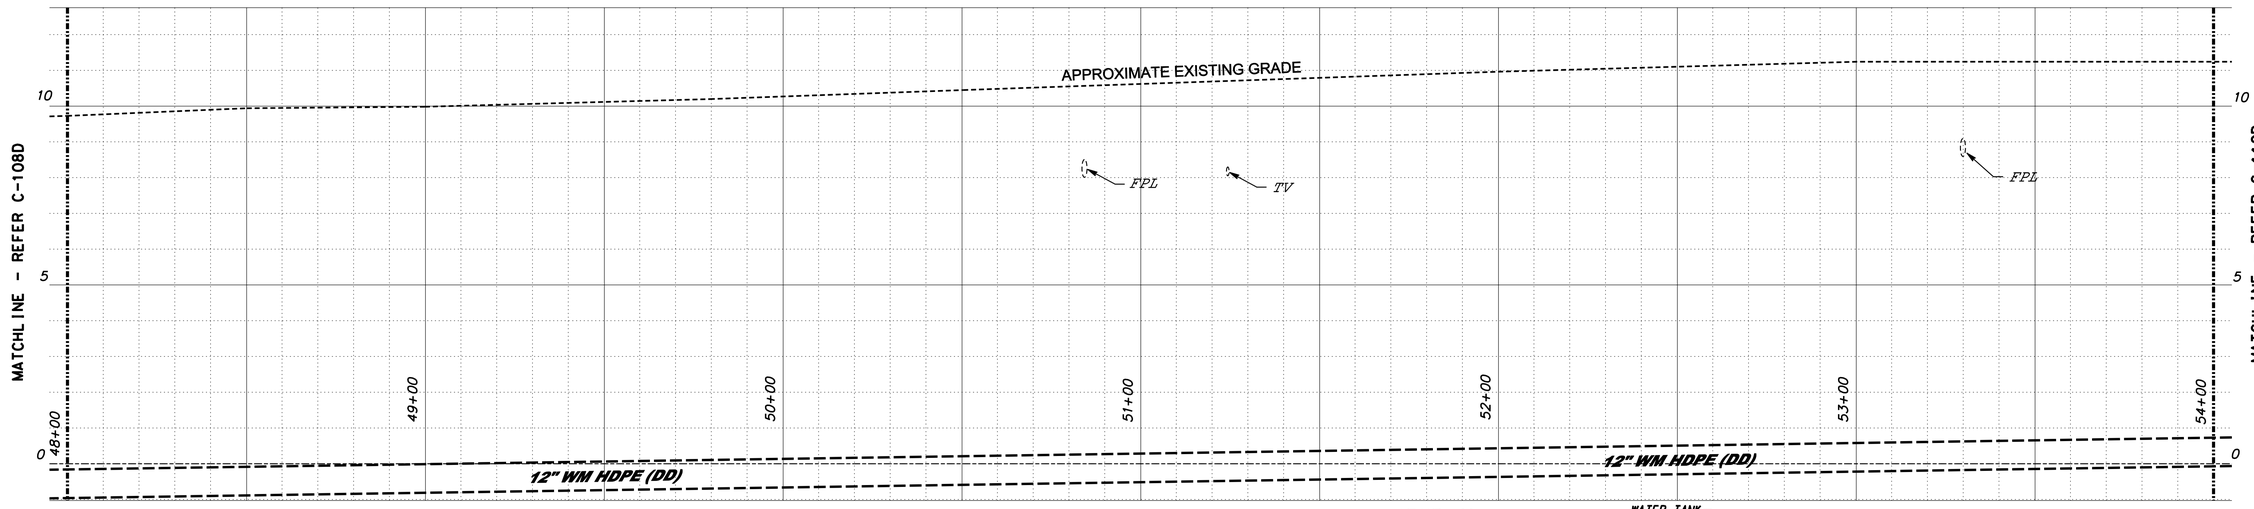

3 C-109D **PROPOSED POTABLE WATERLINE PROFILE**
STA 48+00 TO 54+00

0 10' 20' 40' 60'
SCALE IN FEET

0 1' 2' 4' 6'
VERTICAL SCALE IN FEET

KEYPLAN
NO SCALE

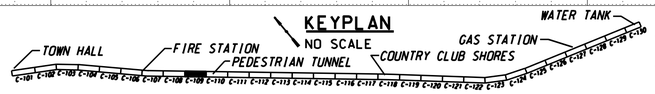

PROFILE NOTE:
"FIELD VERIFY" CONNECTIONS TO EXISTING WM.
EXISTING WATER MAIN CONNECTION LOCATIONS SHOWN ARE FOR SCHEMATIC USE ONLY.

Date:
Thomas G. Walker, P.E.
Florida PE 31462

REVISIONS	NO.	DATE

DESIGNED BY: LSA/TGW
DRAWN BY: ABE
DATE 10/17/08
PROJECT MANAGER: LAURA S. ANDREWS, PE
FILE NAME: LBK WTR C-109D.DWG
ACCOUNT:

TGW ENGINEERING, INC.
FL COA# 26755
809 TAMIAMI TRAIL SOUTH, SUITE 210
NOKOMIS, FLORIDA 34275
PH:(941) 412-9167 FAX:(941) 412-9273

PARTNERSHIP

ENGINEERING VISIONS, INC.
FL COA# 27192
4400 EL CONQUISTADOR PKWY, SUITE 201
SARASOTA, FLORIDA 34233
PH:(941) 870-5822, FAX:(941) 870-5449

UPSIZE POTABLE WATER TRANSMISSION MAIN
TOWN OF LONGBOAT KEY, SARASOTA COUNTY, FLORIDA

WATER LINE PLAN & PROFILE
STA 48+00 TO 54+00
DD OPTION 1

DRWG. NO: C-109D
SHT. 15 OF 55

DRAWING SIZE 24" x 36" - USE GRAPHIC SCALE OTHERWISE.