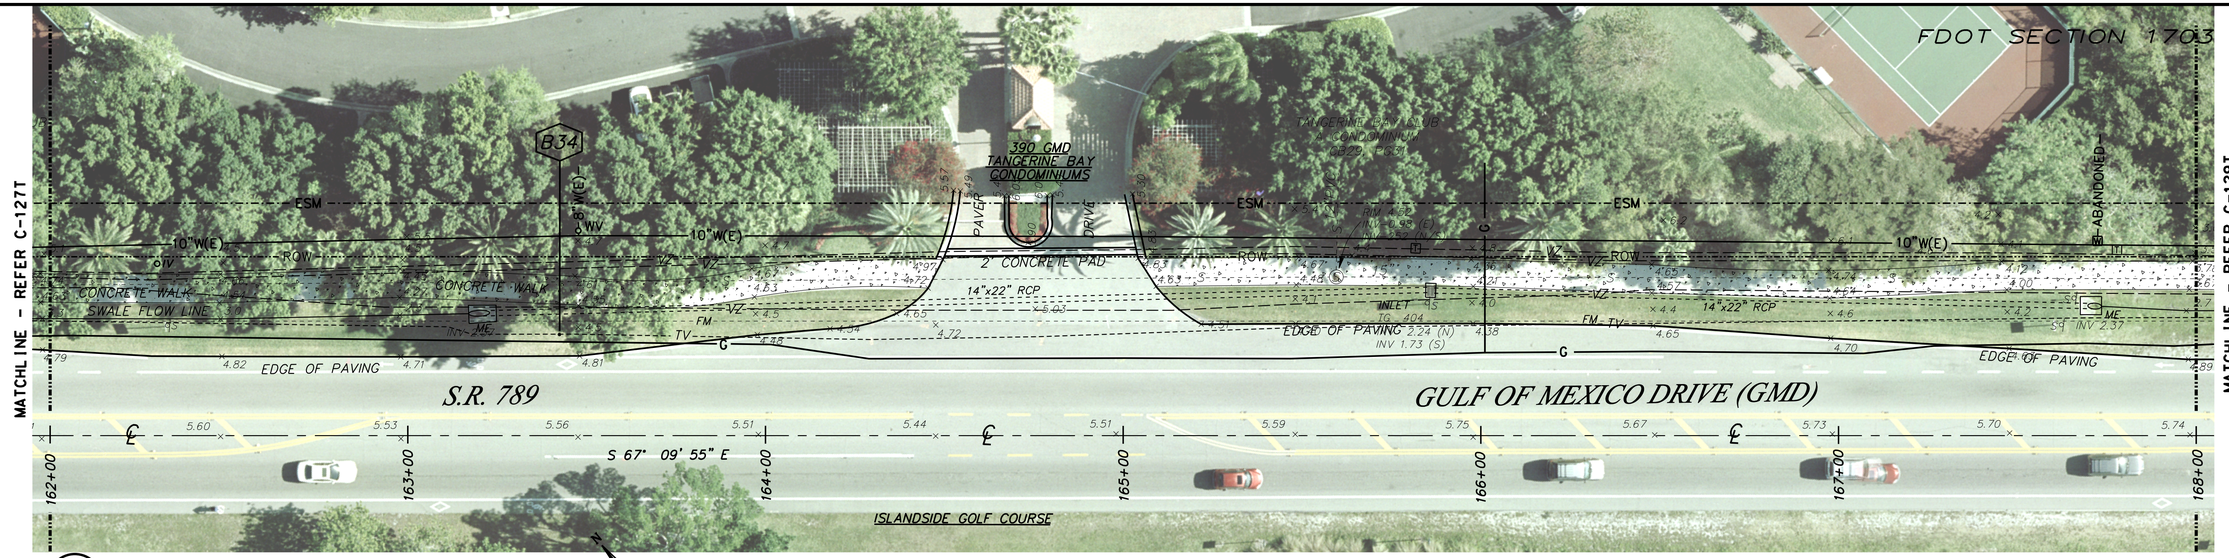

1 C-128T **EXISTING ROADWAY, UTILITIES AND AERIAL**
STA 162+00 TO 168+00

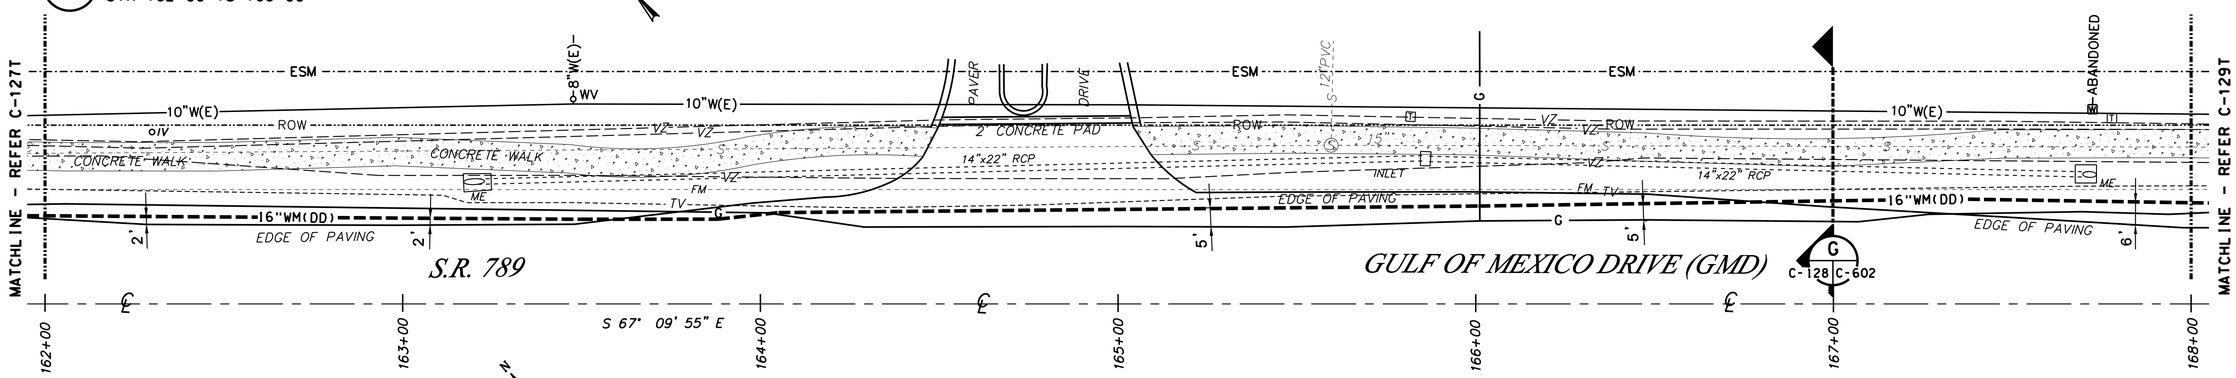

2 C-128T **PROPOSED POTABLE WATERLINE PLAN**
STA 162+00 TO 168+00

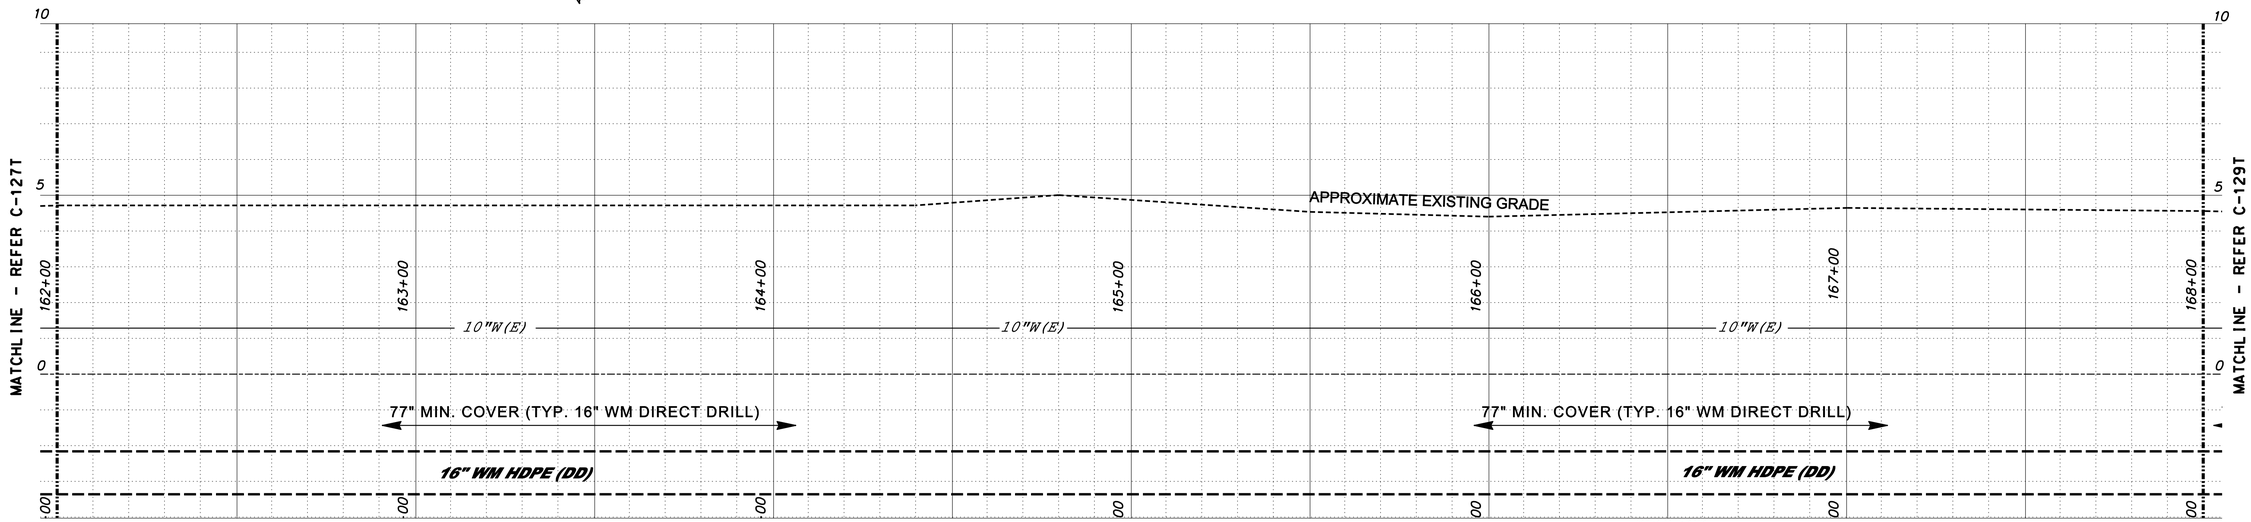

3 C-128T **PROPOSED POTABLE WATERLINE PROFILE**
STA 162+00 TO 168+00

SCALE IN FEET: 0 10' 20' 40' 60'

VERTICAL SCALE IN FEET: 0 1' 2' 4' 6'

KEYPLAN
NO SCALE

PROFILE NOTE:
"FIELD VERIFY" CONNECTIONS TO EXISTING WM. EXISTING WATER MAIN CONNECTION LOCATIONS SHOWN ARE FOR SCHEMATIC USE ONLY.

Thomas G. Walker, P.E.
Florida PE 31462
Date:

REVISIONS	NO.	DATE

DESIGNED BY: LSA/TGW
DRAWN BY: ABE
DATE 10/17/08
PROJECT MANAGER: LAURA S. ANDREWS, PE
FILE NAME: LBK WTR C-1281.DWG
ACCOUNT:

ENGINEERING, INC.
FL COA# 26755
809 TAMIAMI TRAIL SOUTH, SUITE 210
NOKOMIS, FLORIDA 34275
PH:(941) 412-9167 FAX:(941) 412-9273

ENGINEERING VISIONS, INC.
FL COA# 27192
4400 EL CONQUISTADOR PKWY, SUITE 202
SARASOTA, FLORIDA 34233
PH:(941) 870-5822 FAX:(941) 870-5449

UPSIZE POTABLE WATER TRANSMISSION MAIN

TOWN OF LONGBOAT KEY, SARASOTA COUNTY, FLORIDA

WATER LINE PLAN & PROFILE
STA 162+00 TO 168+00
12" EXIST'G REUSE OPTION 3

DRWG. NO: C-128T
SHT. 39 OF 55

DRAWING SIZE 24" x 36" - USE GRAPHIC SCALE OTHERWISE.