


TYPE "A" MANHOLE

Scale: 1/4"=1'-0"

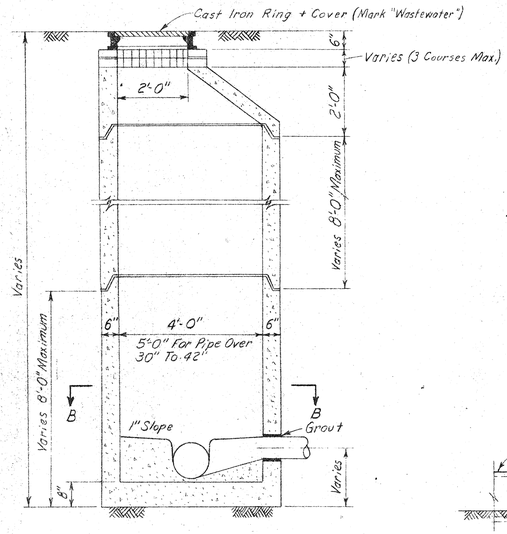


TYPE "B" MANHOLE

Scale: 1/4"=1'-0"



SECTION A-A

Scale: 1/4"=1'-0"

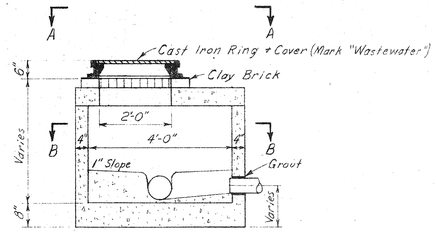


MANHOLE DROP DETAIL

Scale 1/4"=1'-0"

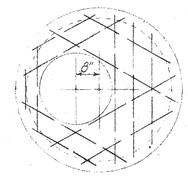NOTE:

MANHOLE FRAME AND COVER TO BE ACCORDING TO TOWN OF LONGBOAT KEY SPECIFICATION FOR WATER-TIGHT COVERS.

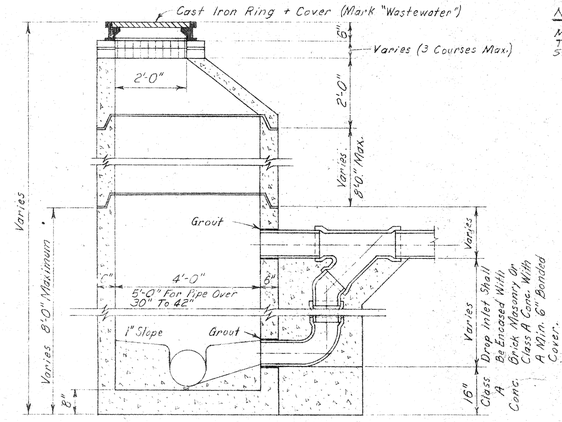


SECTION C-C

No Scale



SECTION B-B

Scale: 1/4"=1'-0"

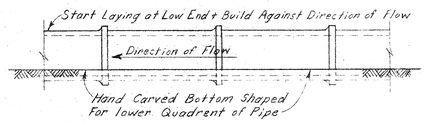


TRENCH IN EARTH

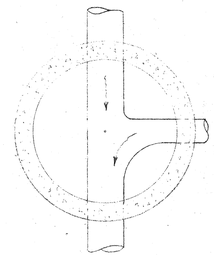


TRENCH IN ROCK

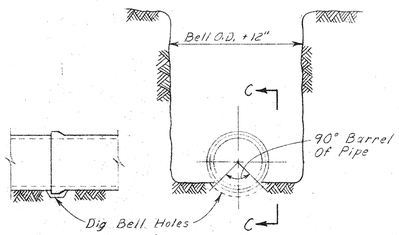


LOW CRADLE

HIGH CRADLE

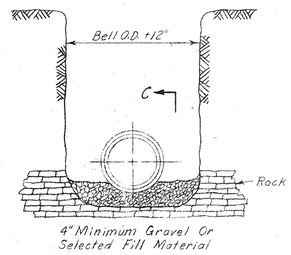TYPICAL EXCAVATION + PIPE SETTINGS

No Scale

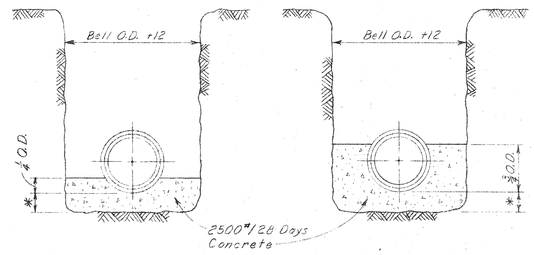


PLAN




PROFILE

TYPICAL SERVICE CONNECTION

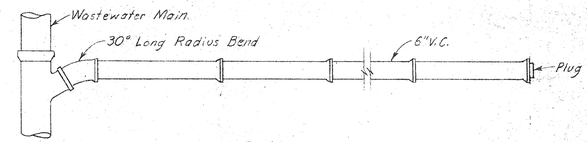No Scale

WASTE WATER COLLECTION DETAILS

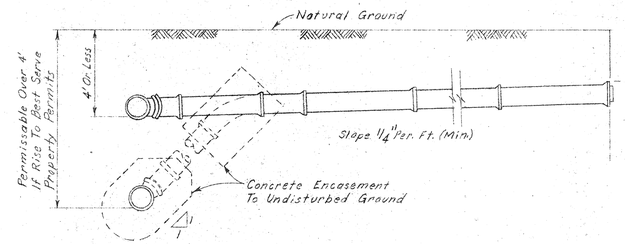NO SCALE

HARBOUR VILLAS
BUCCANEER INN HOTEL