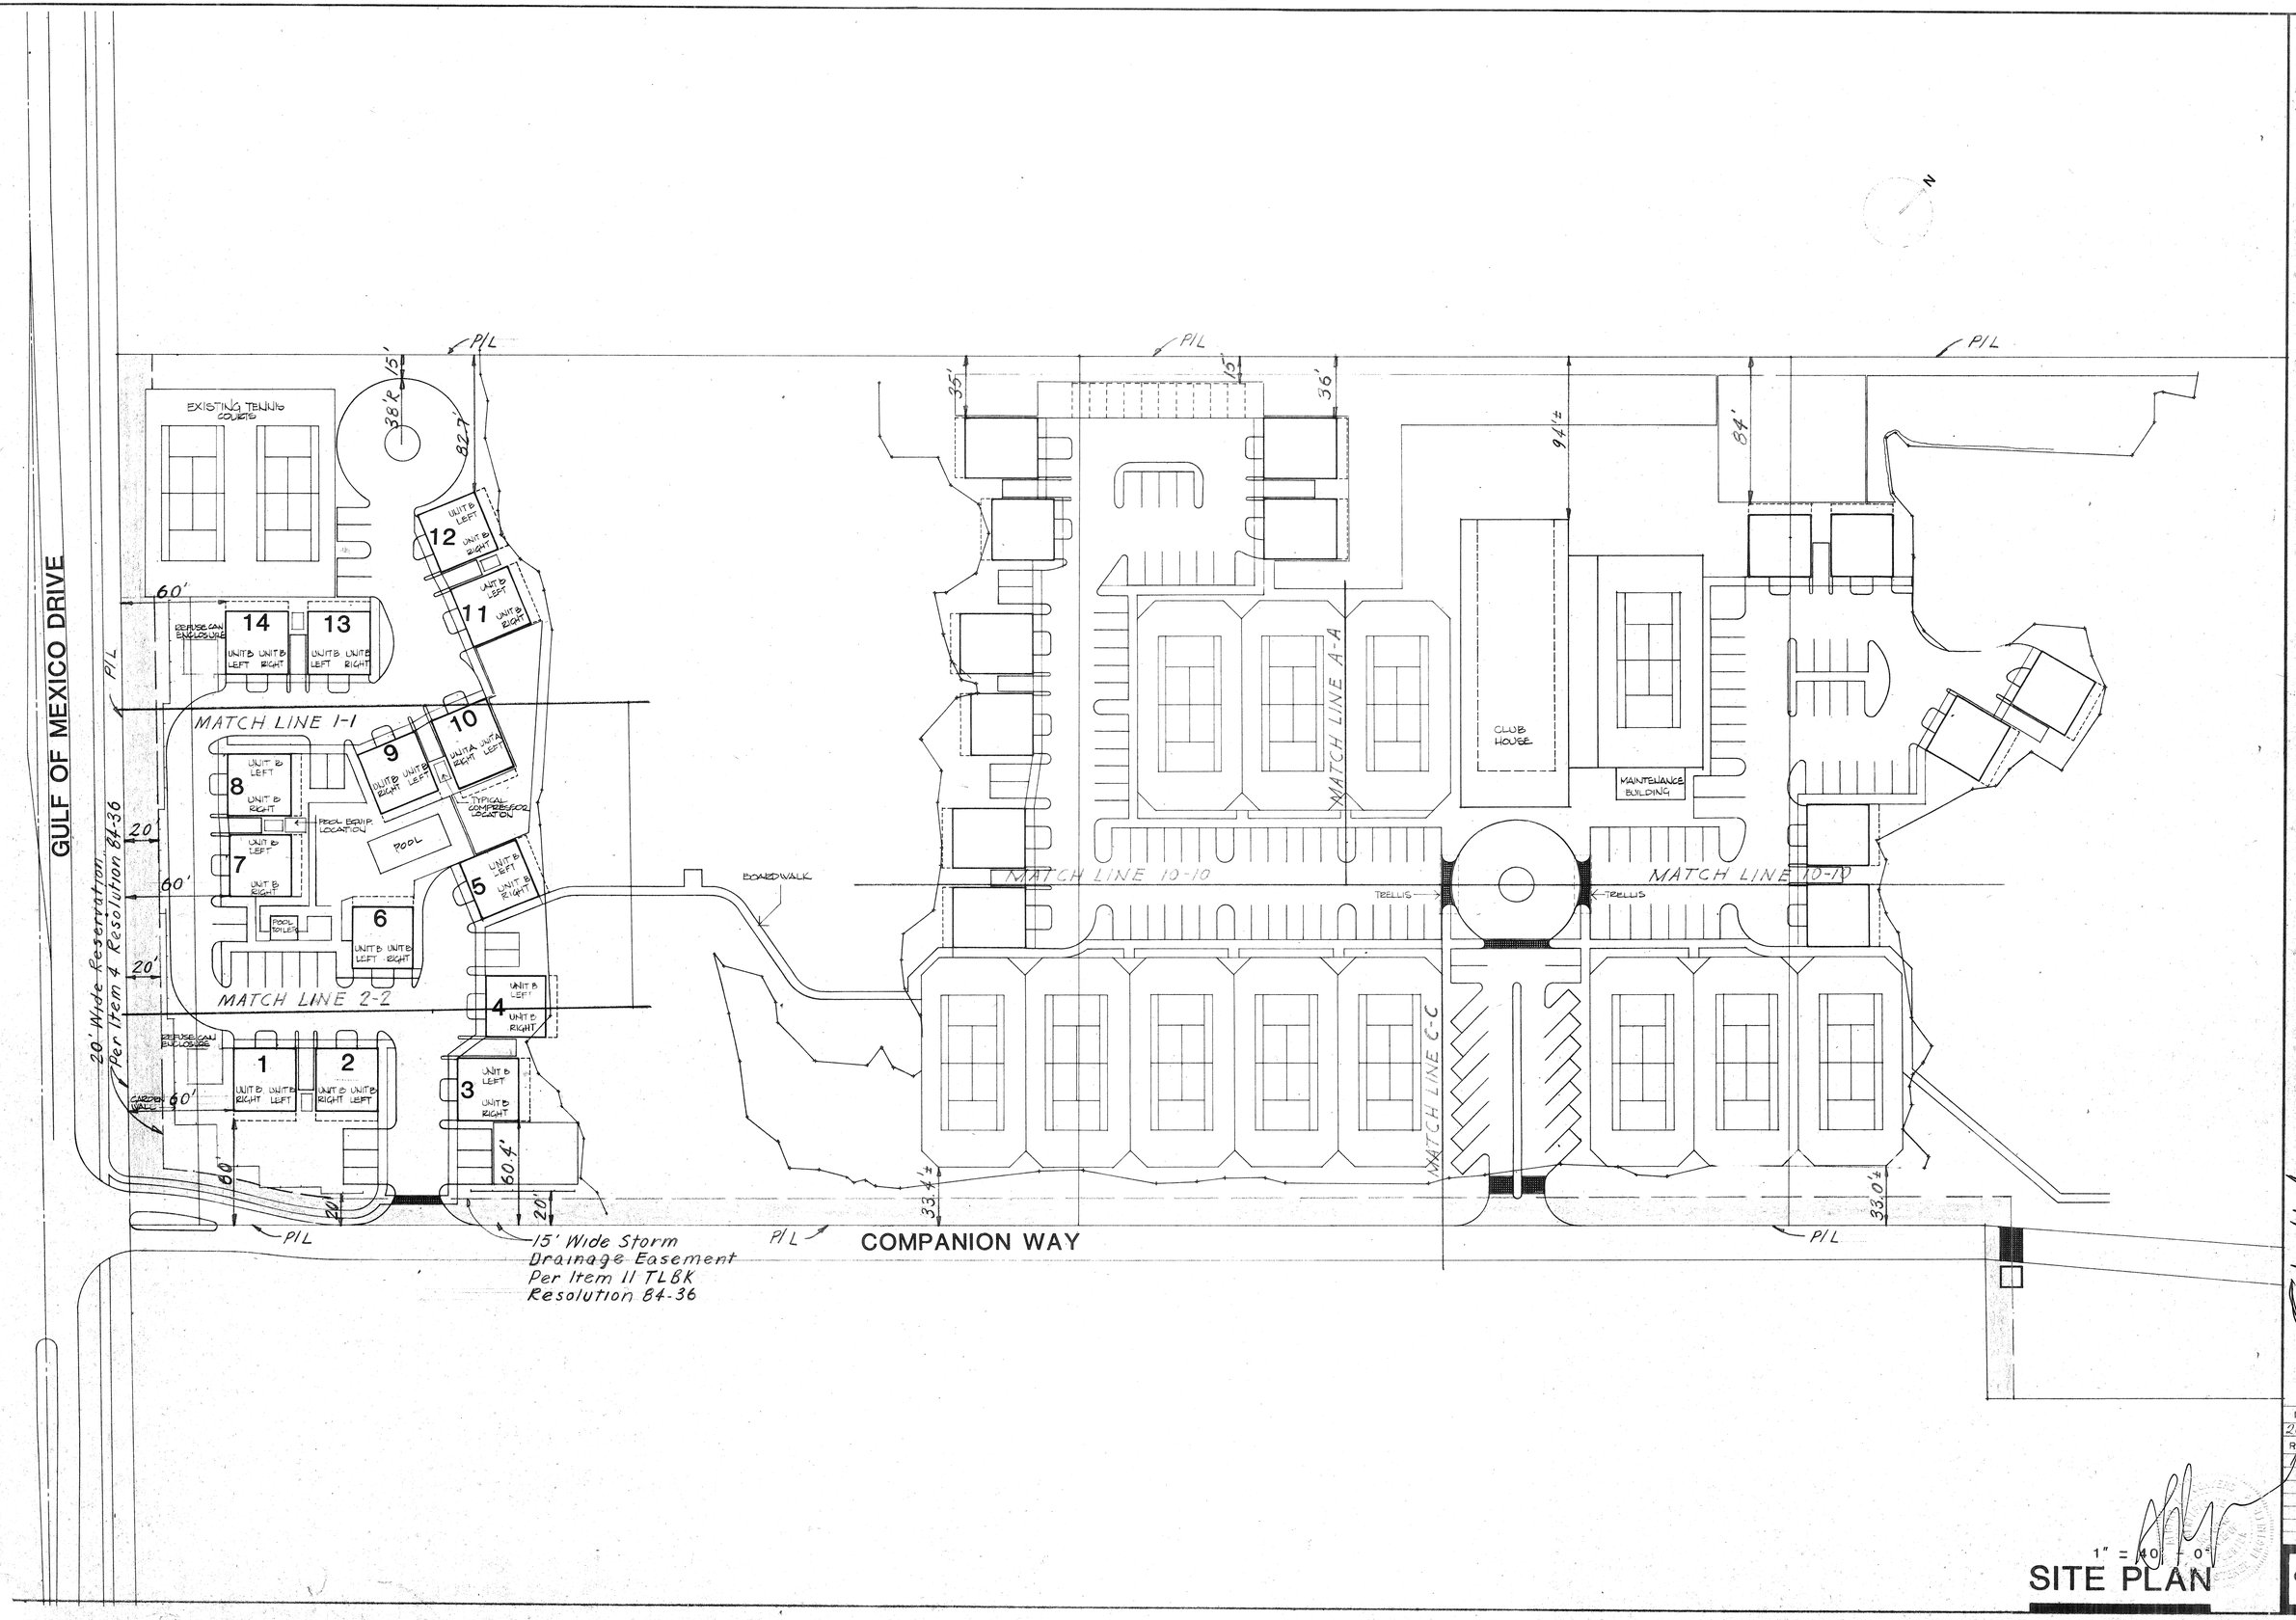

CEDARS EAST

HUNT BUILDING CORPORATION Developer · EDWARD J. SEIBERT AIA Architect & Planner PA · A.L. CONYERS PE Consulting Engineer · C. W. WHIDDEN PE PA Consulting Engineer

CIVIL

ISSUED 20 OCT 85

REVISED 1 NOV 85

1" = 40' - 0"

SITE PLAN

C-1A

CEDARS EAST